





Notes


Jammy Design Associates take no responsibility for any dimensions obtained by scaling from this drawing. If no dimensions are shown the site measurement. Supplying this drawing in digital form is solely for the use of the client and is not to be used for any other purpose. Any discrepancies must be reported to the architect immediately. This drawing is the property of Jammy Design Associates.

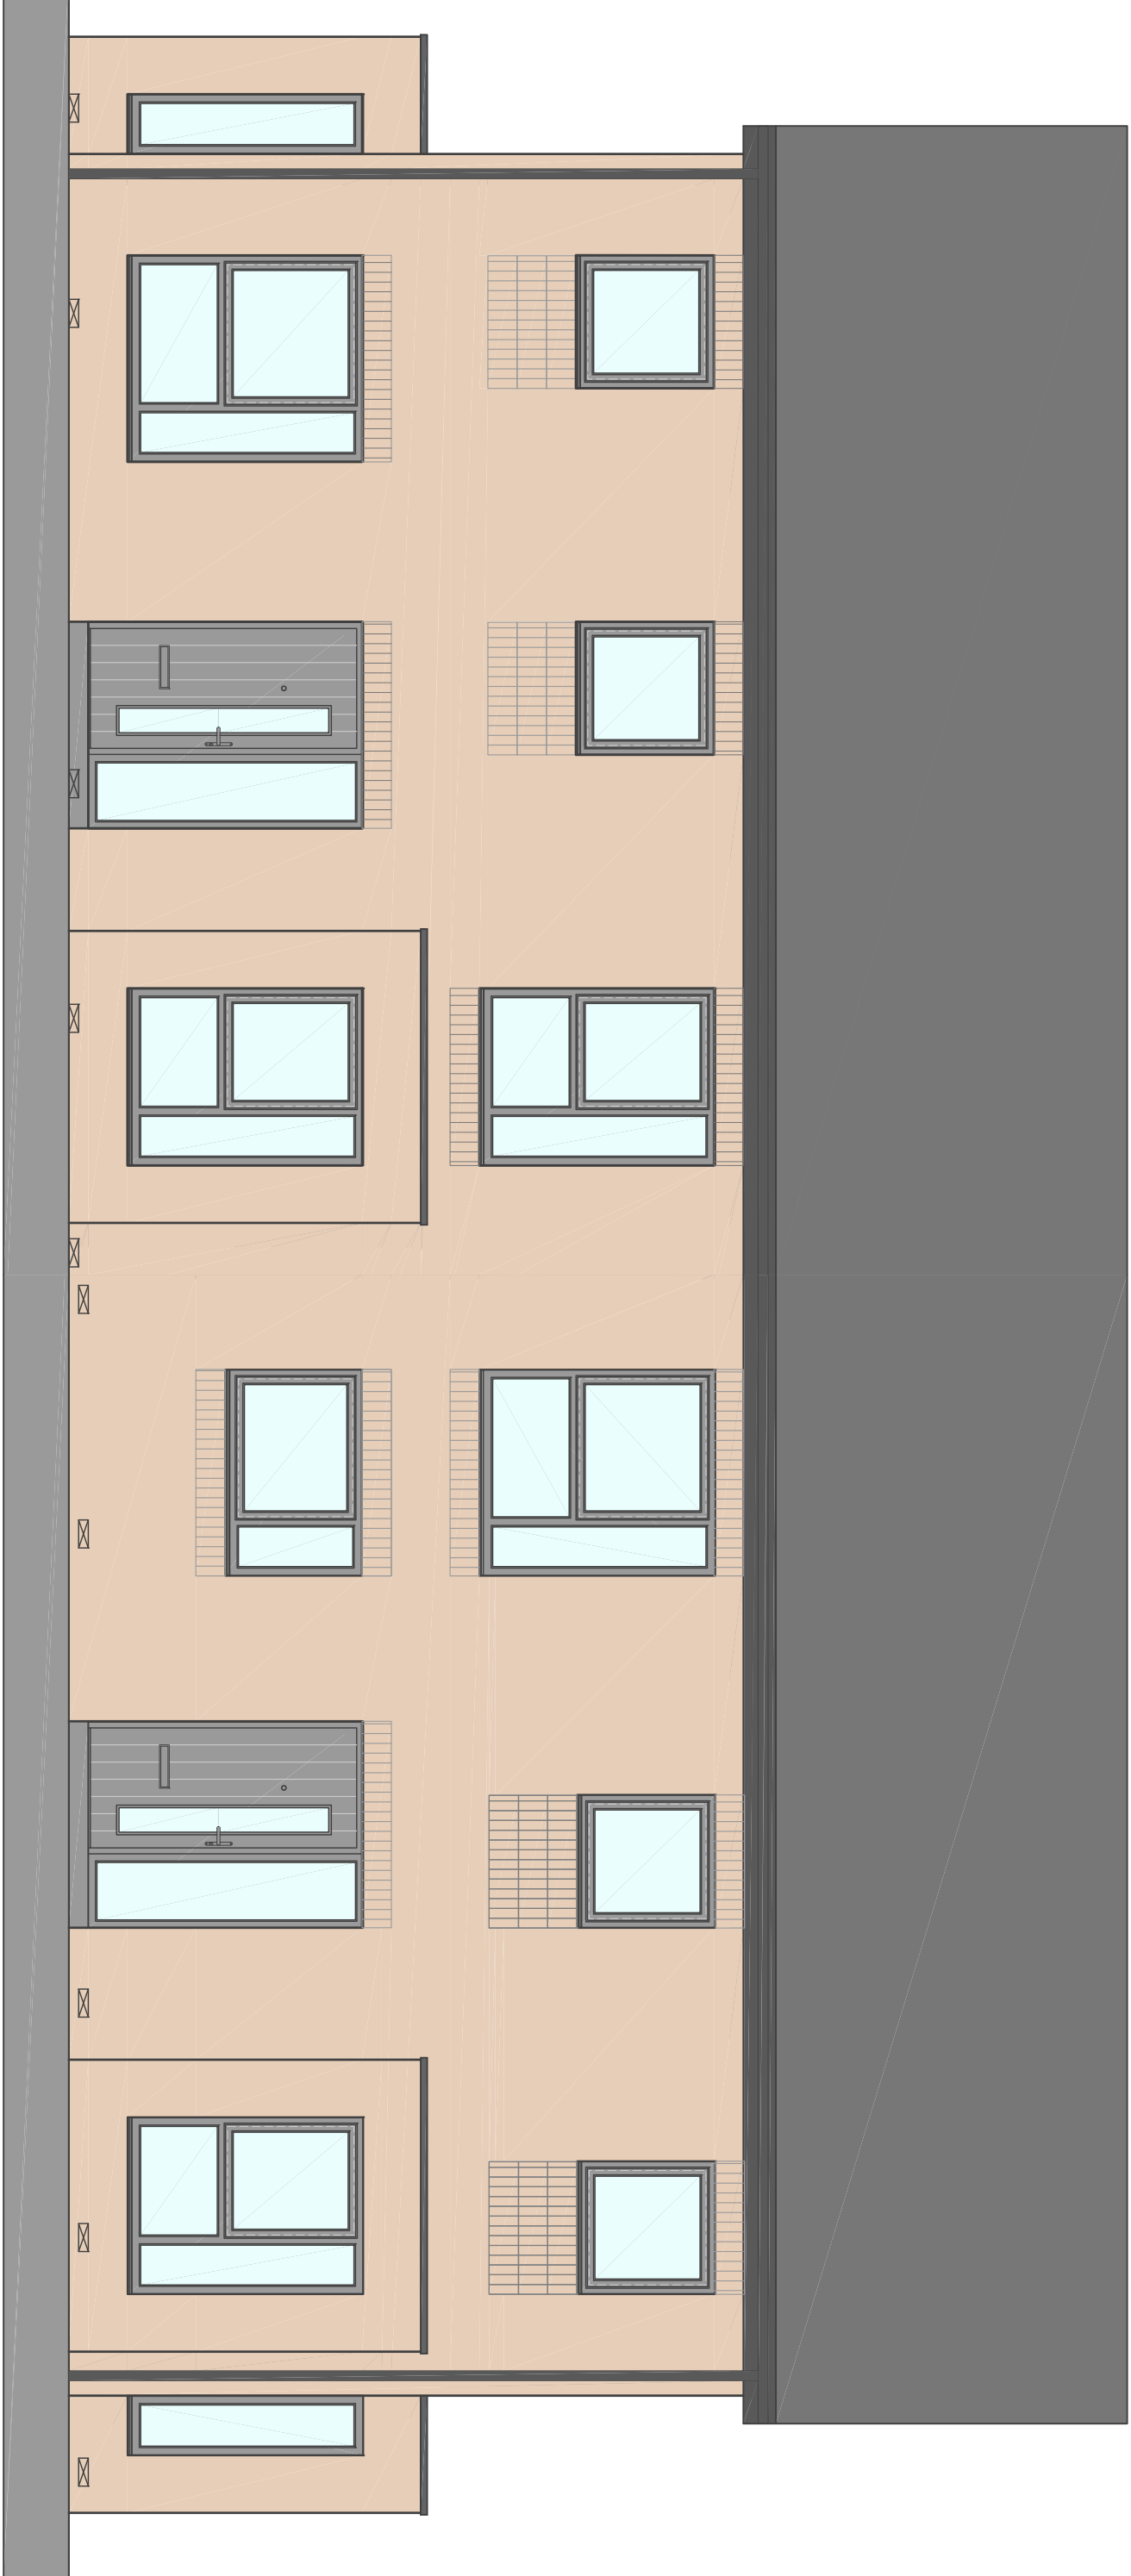


Front Elevation

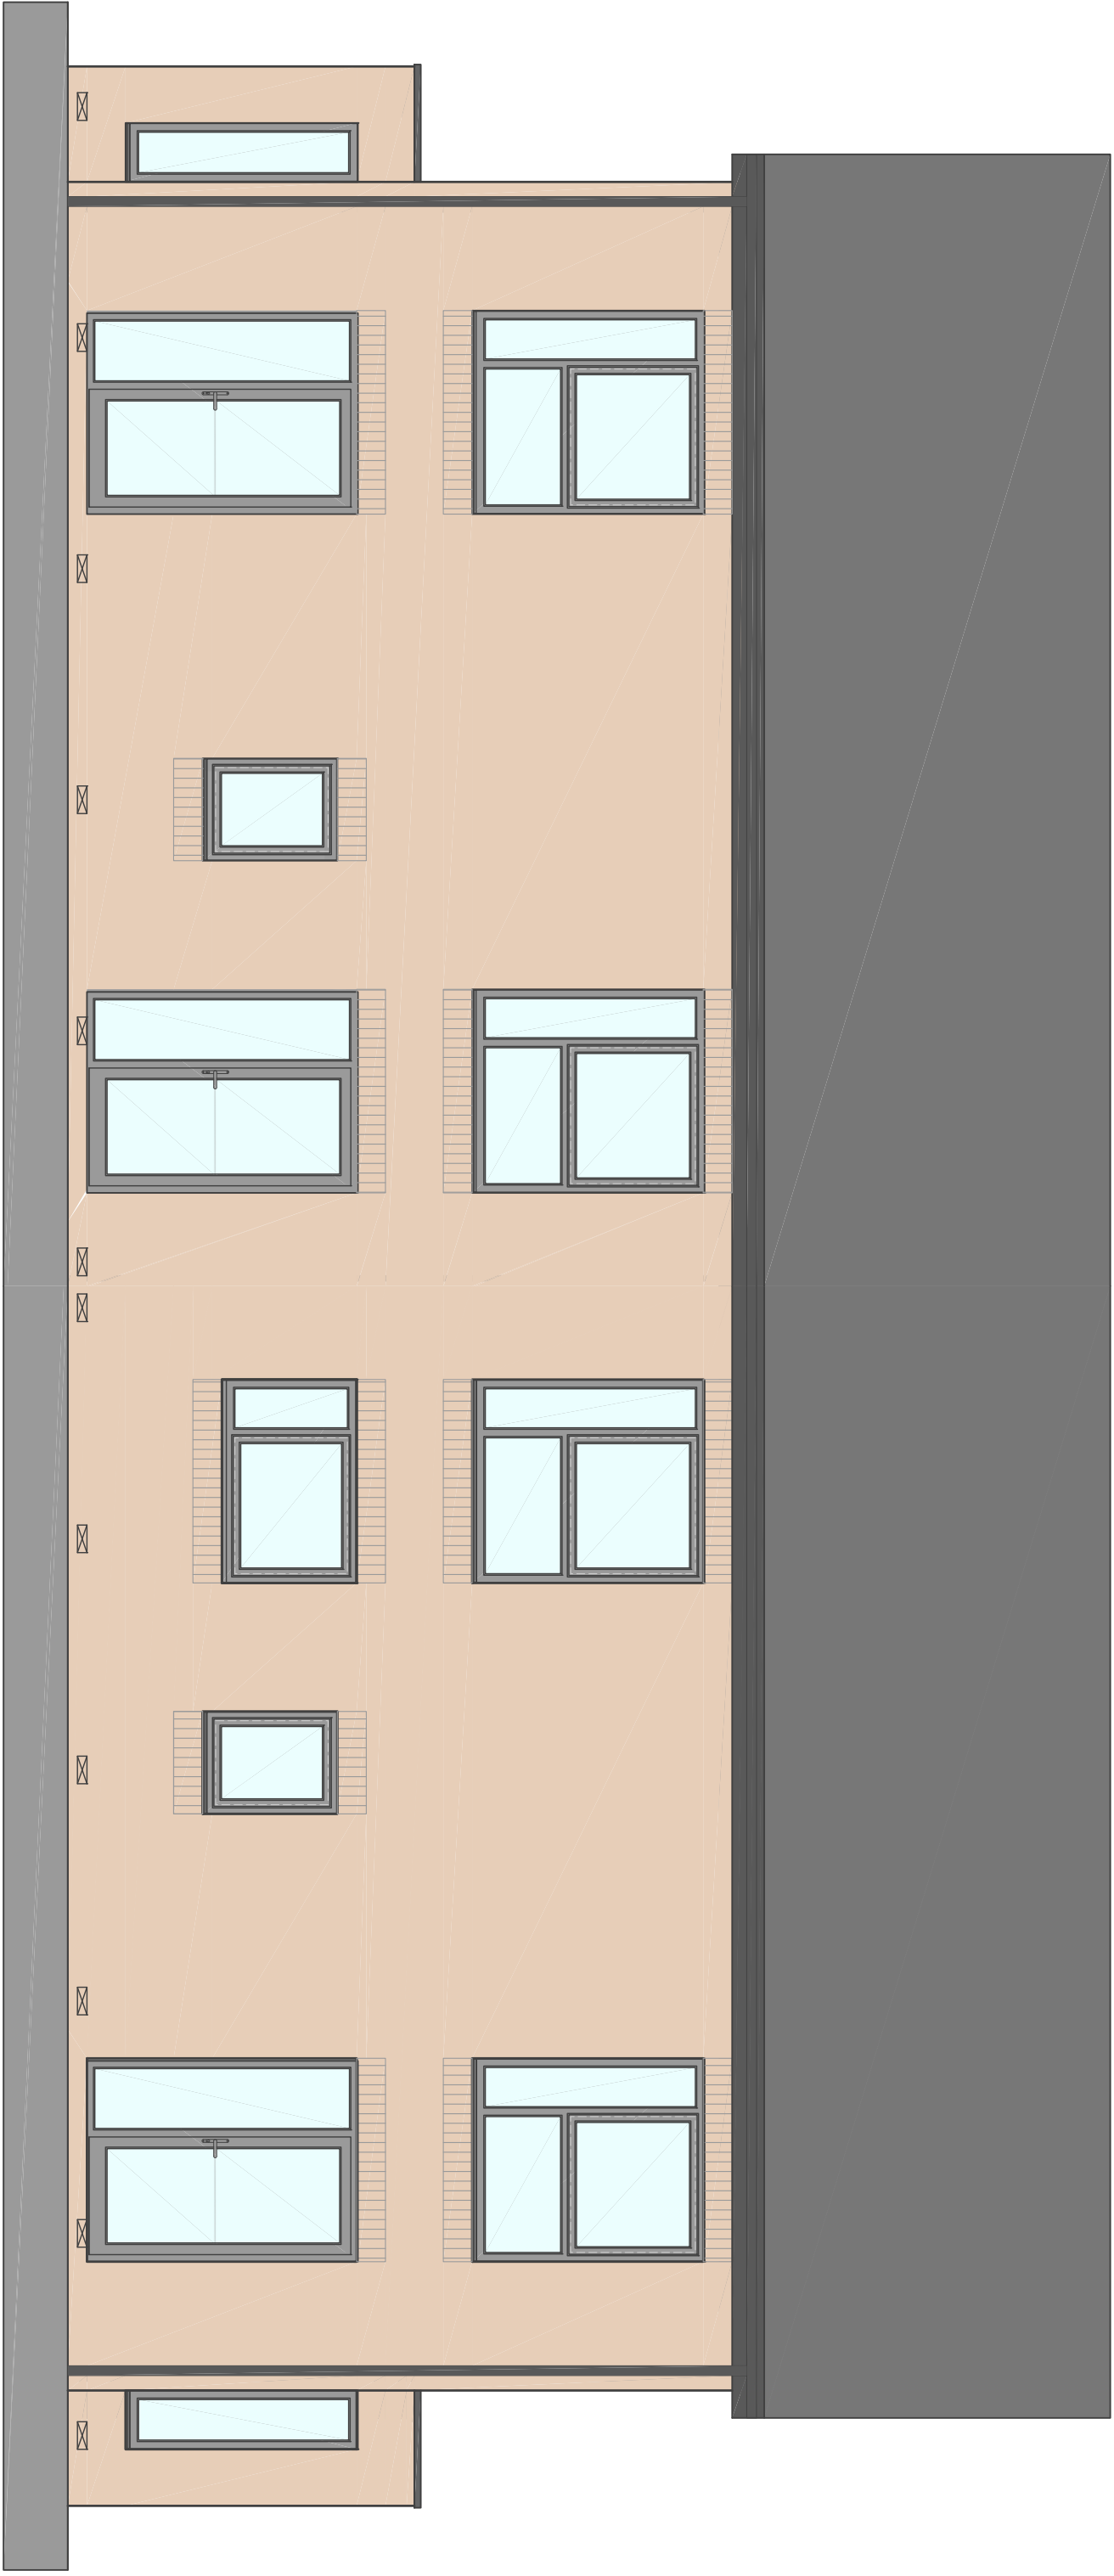

Rear Elevation

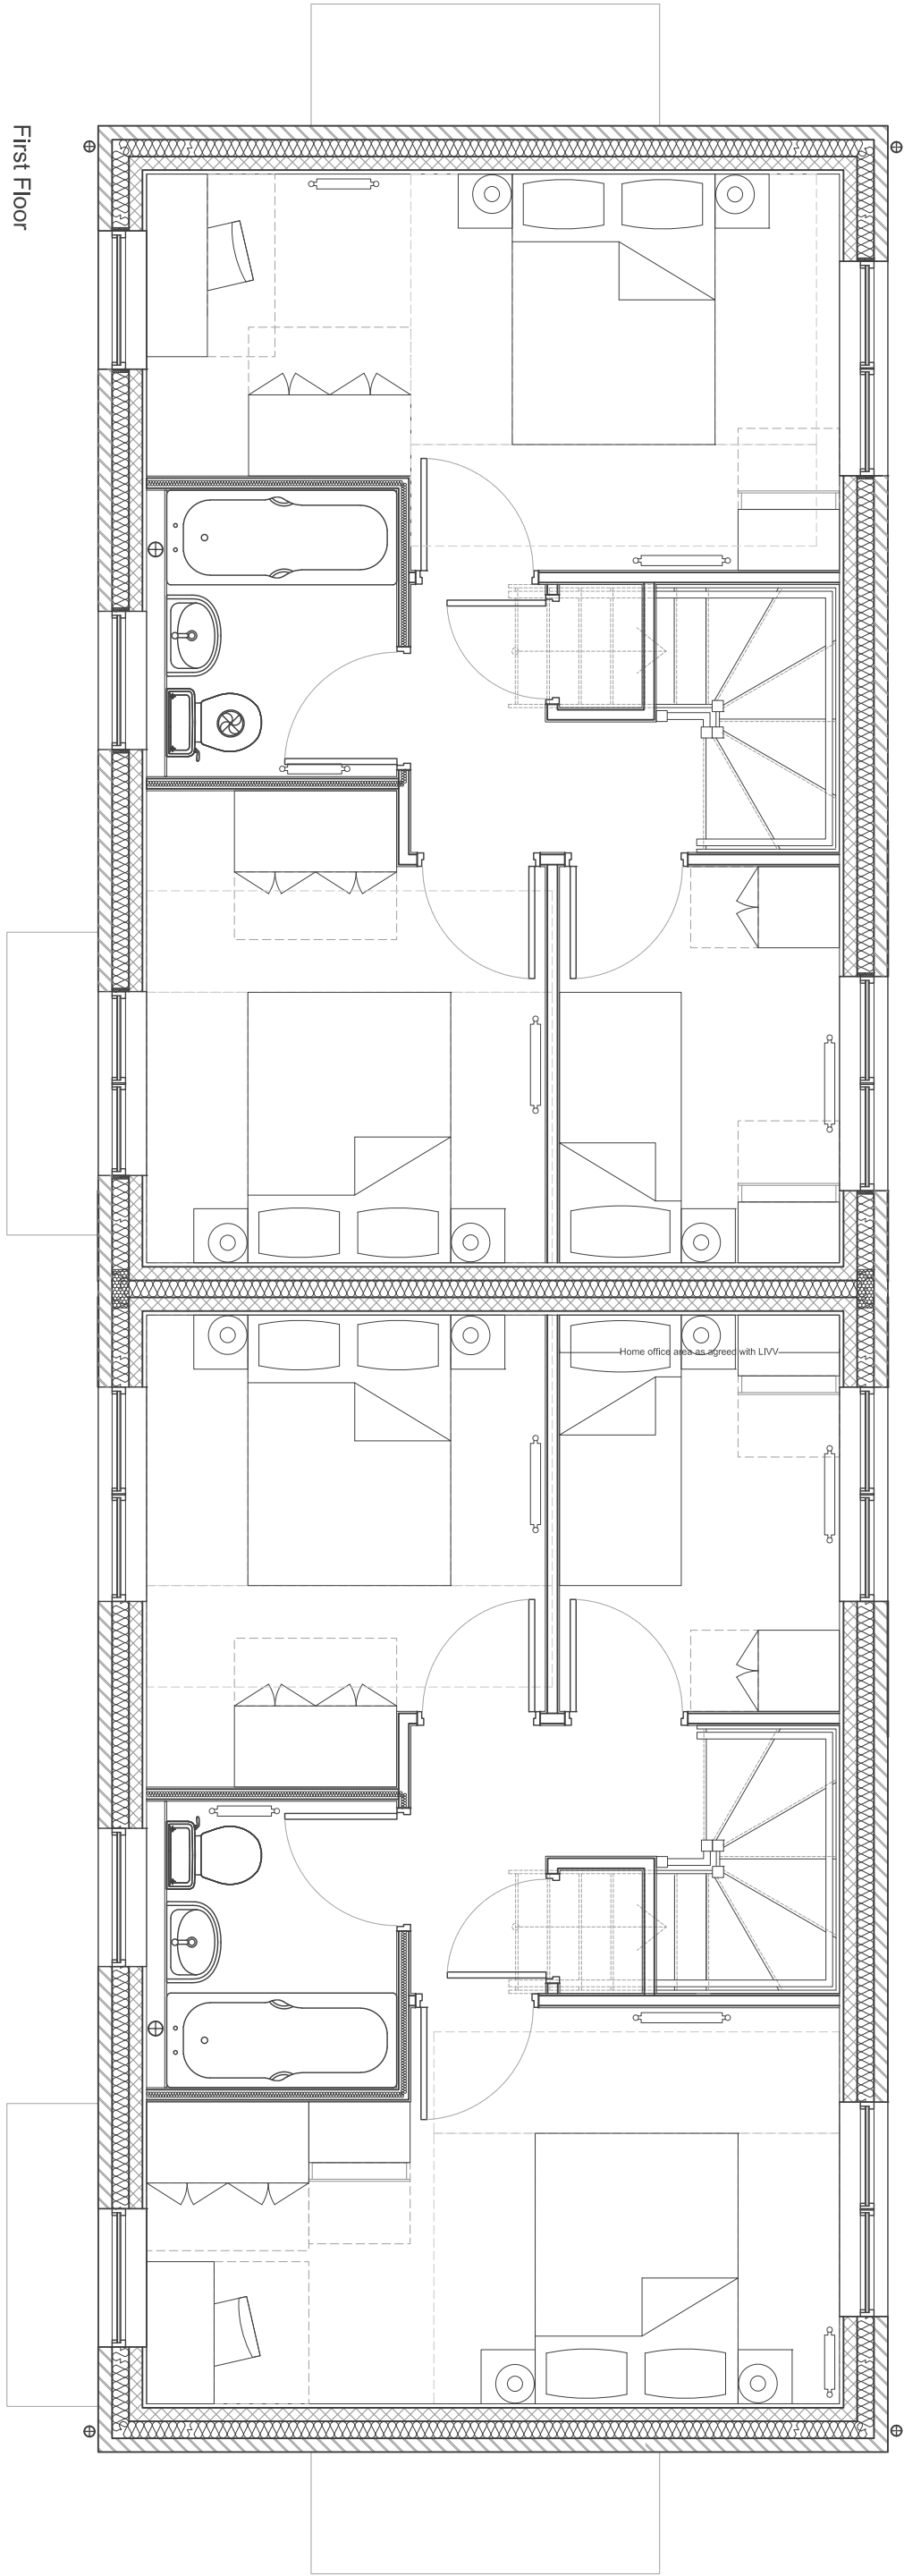


First Floor

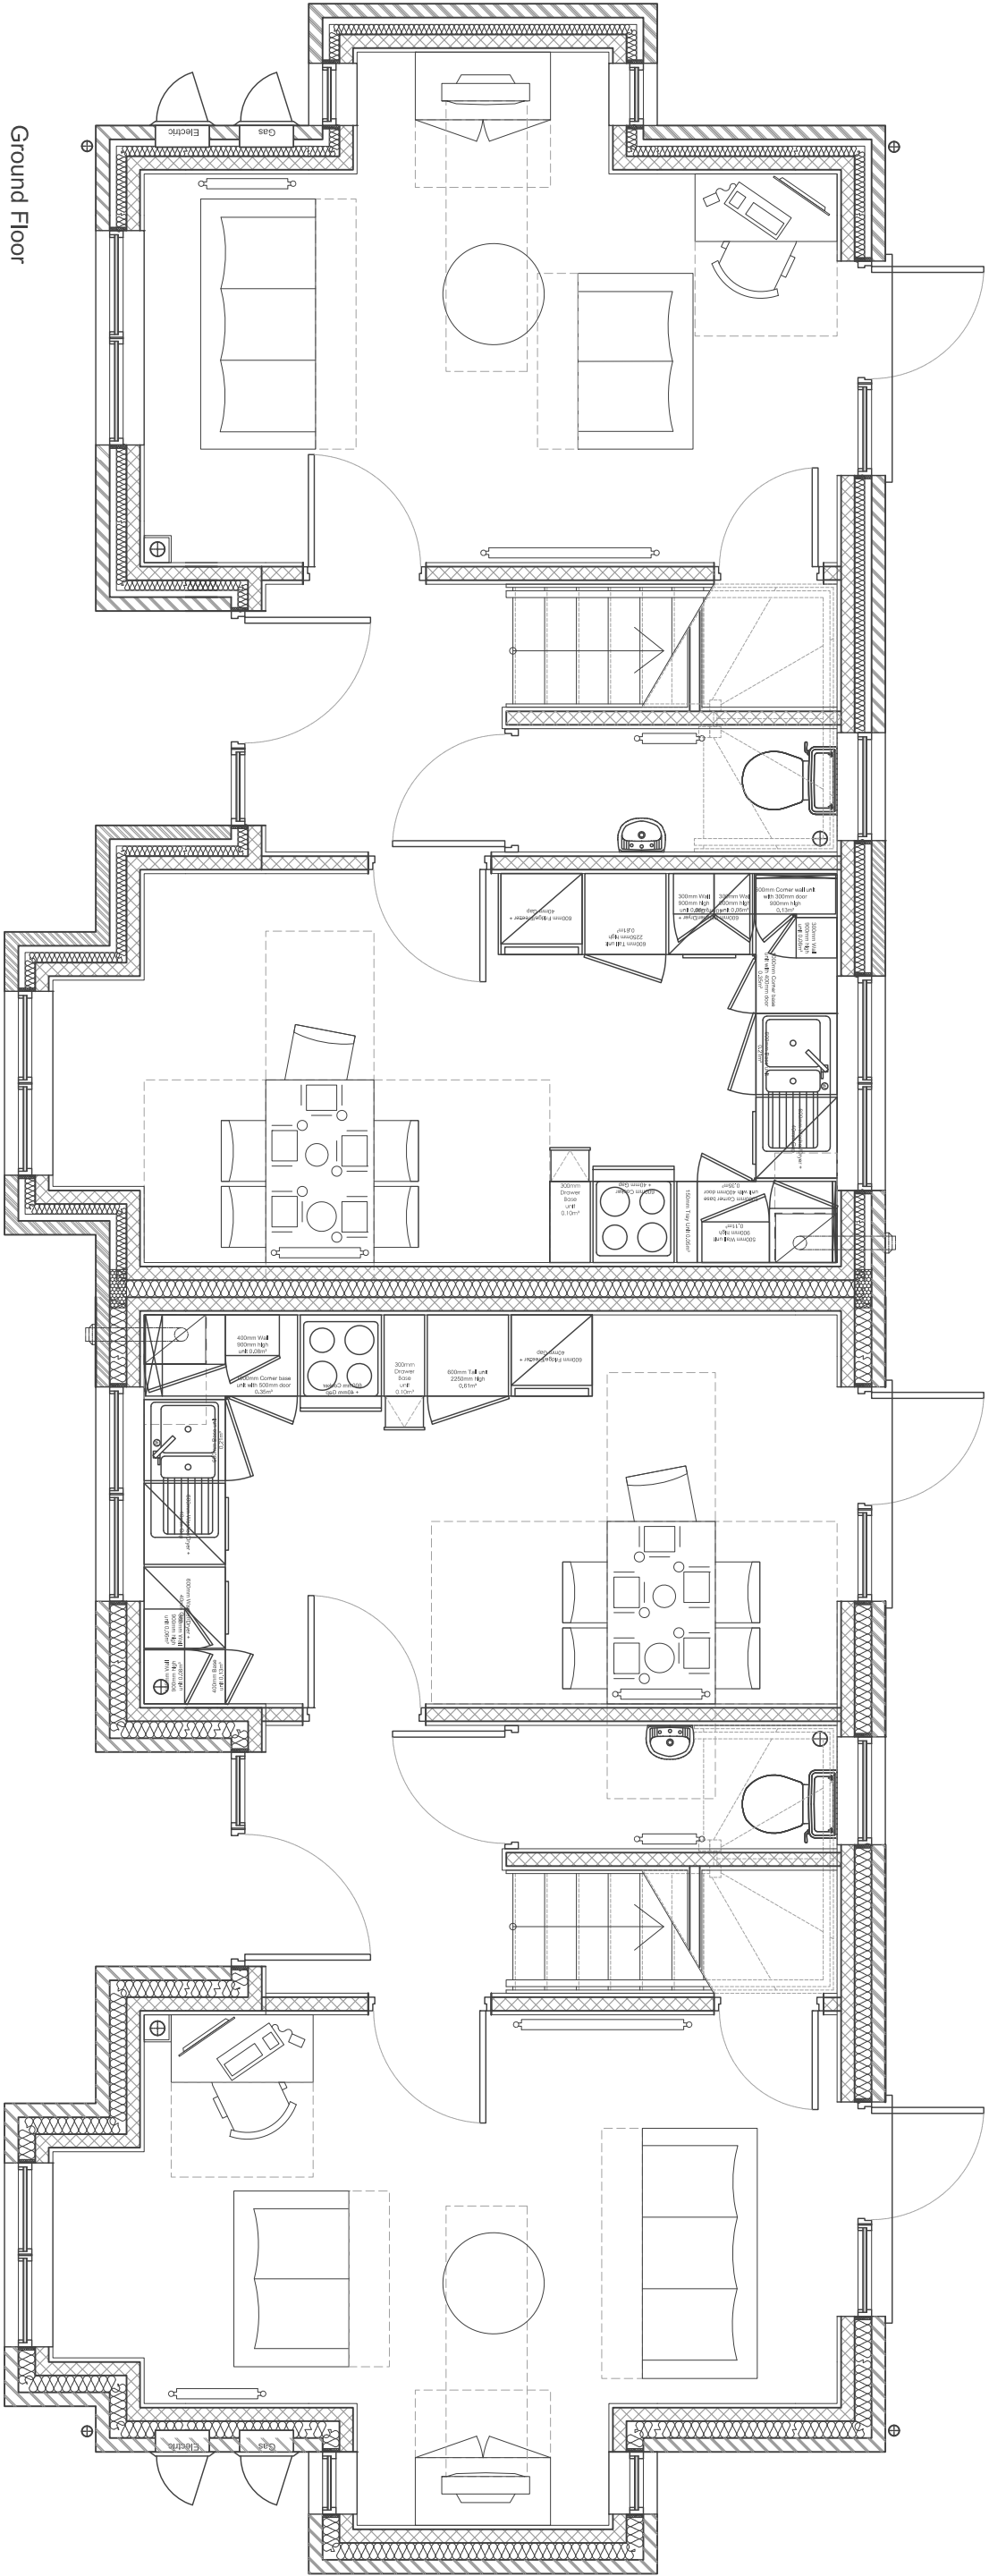


Ground Floor

Block Type EF - 3B5P

House Type: E (83m²) & F (83m²)
Replacement for DK-Architects drawing:
1264-211-Block Type EF - 3B5P
1264-212-Block Type EF - 3B5P

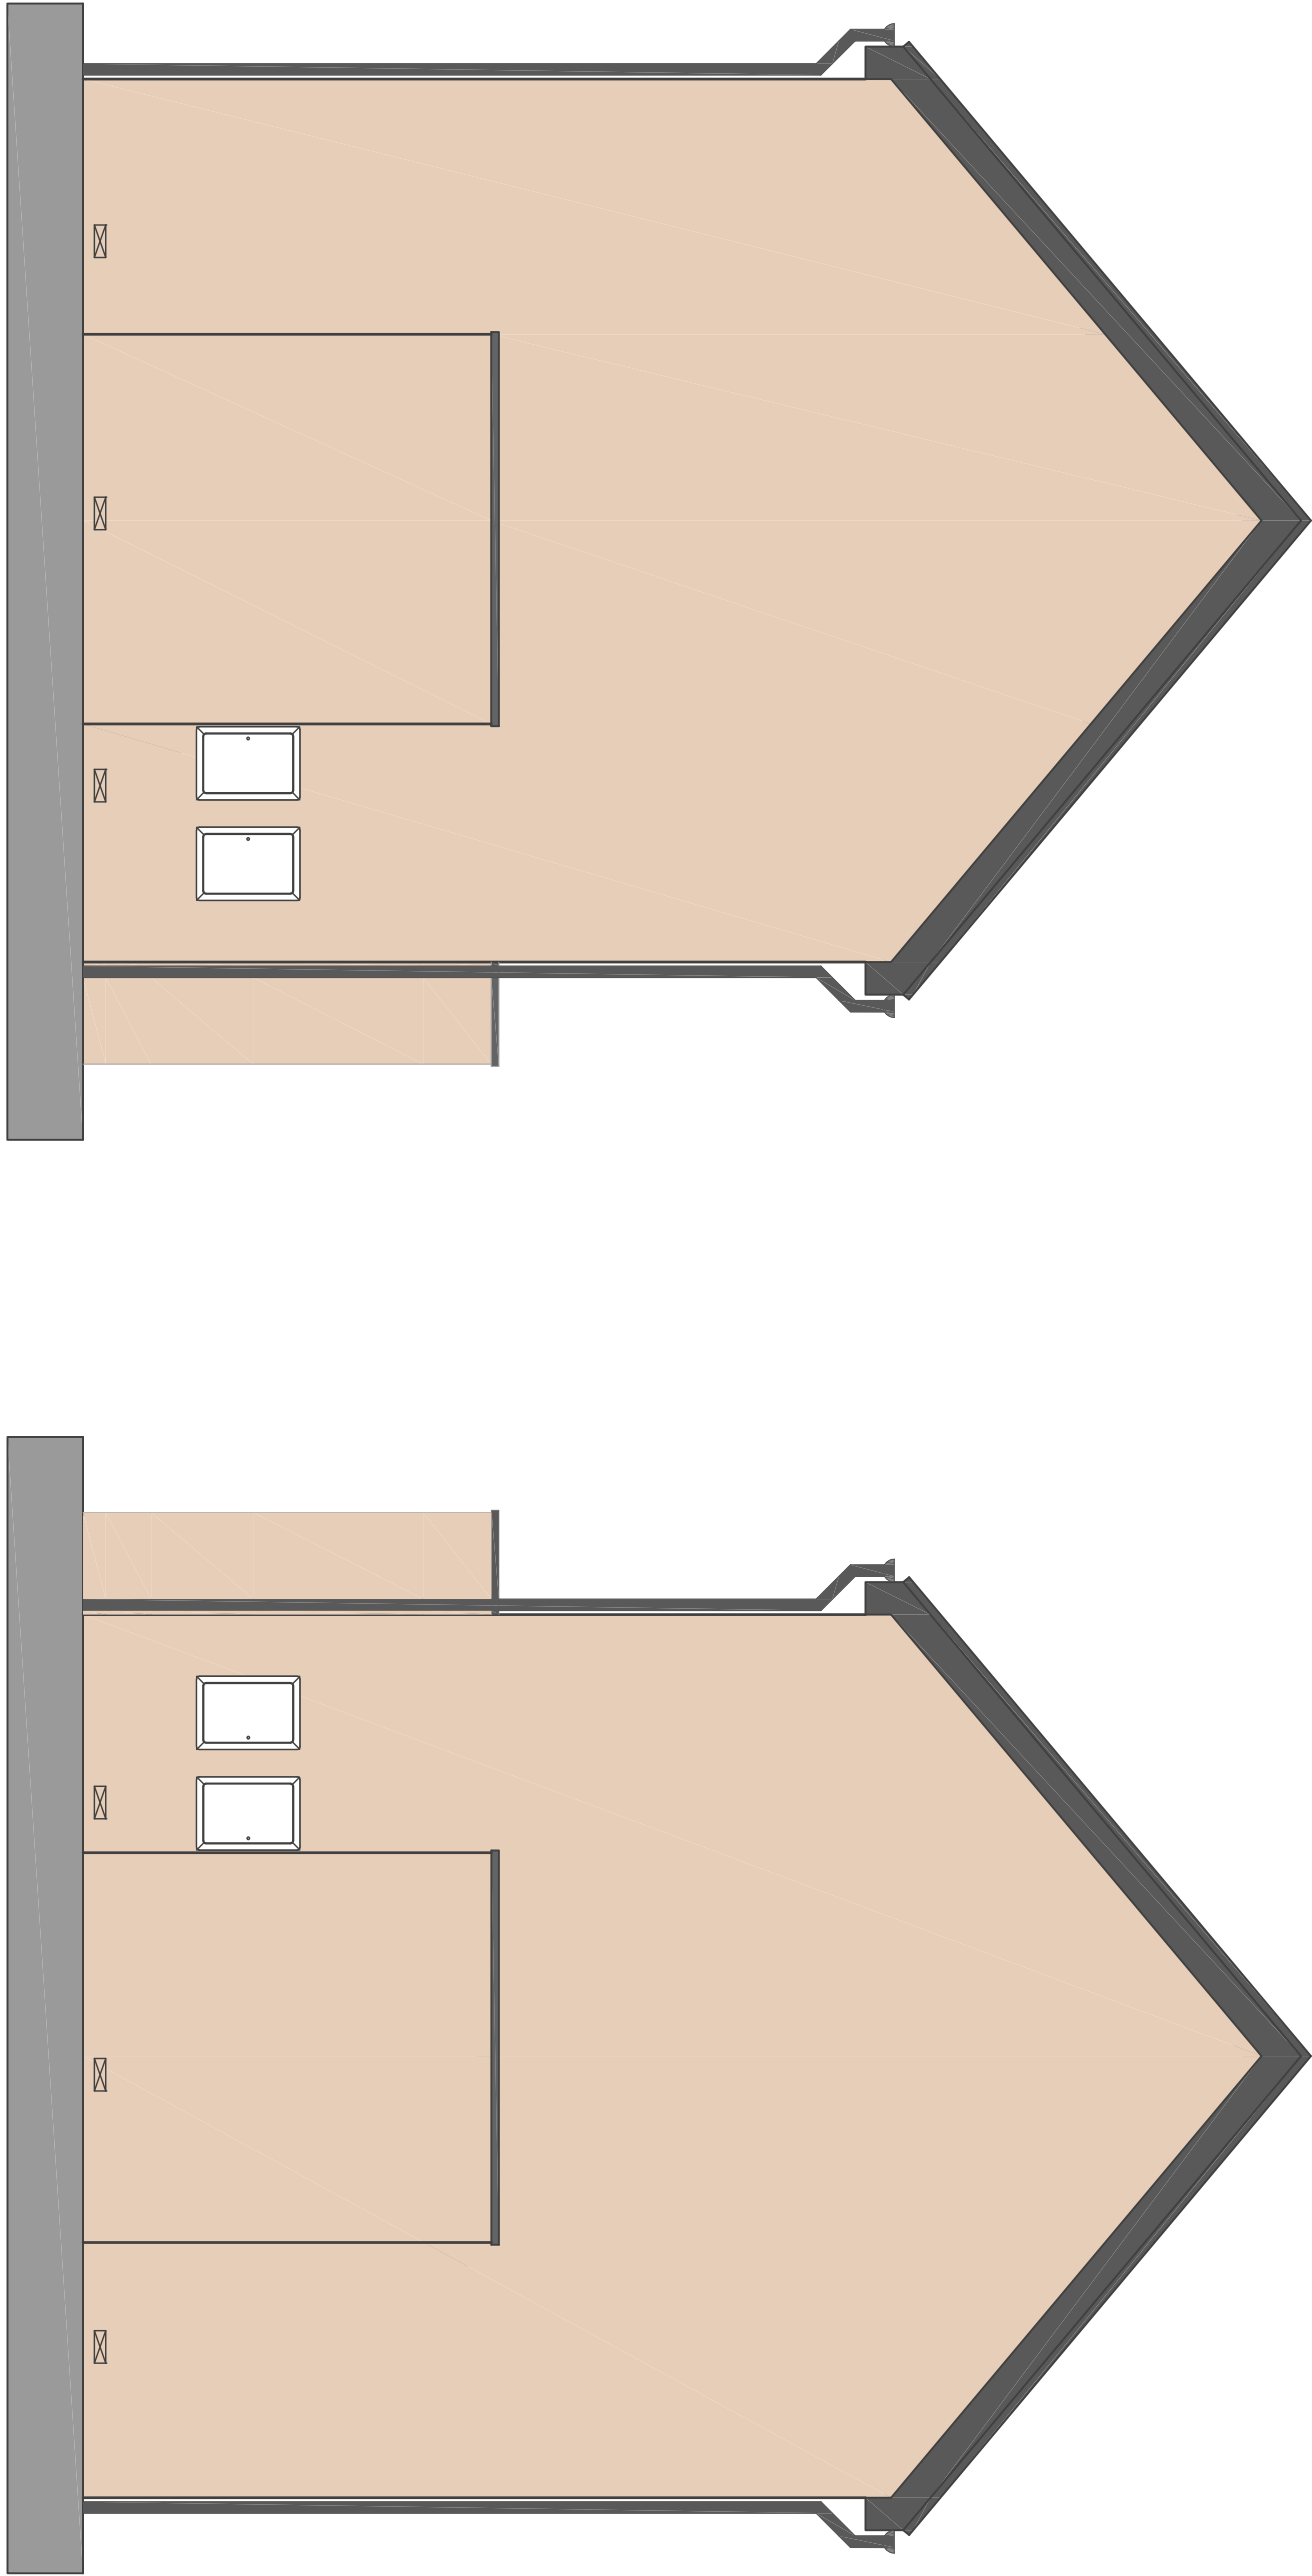

Side Elevation

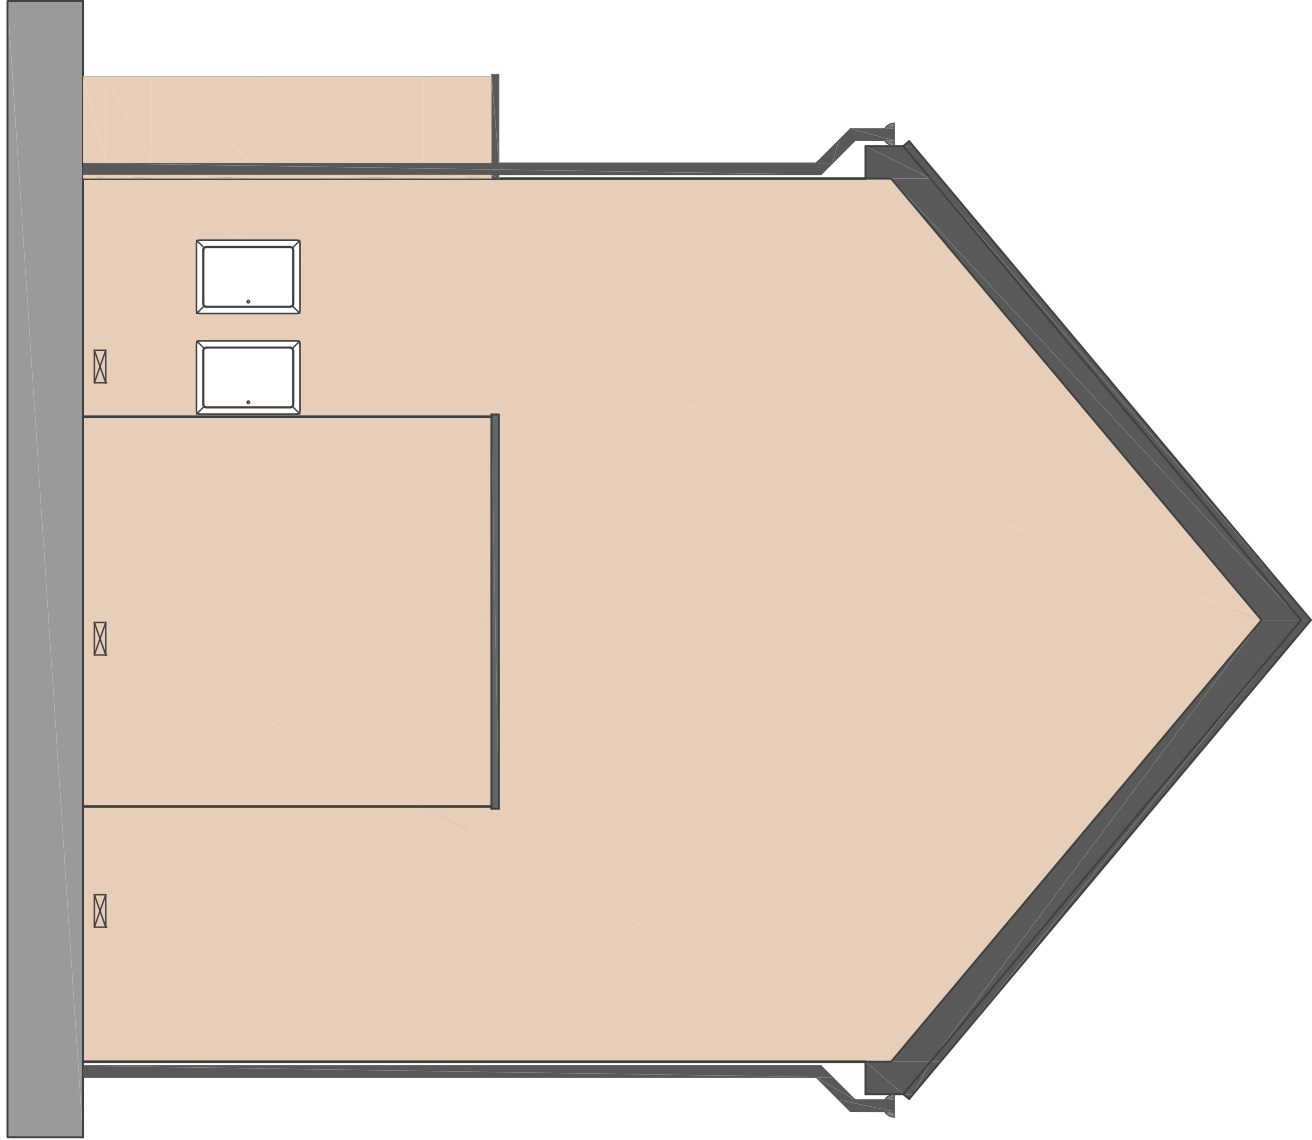

Side Elevation

Rev	Description	Date	By
A	Planning Issue.	11.05.21	MG
-	Final Issue.	16.04.21	MG

JDA architects

info@jda-architects.com
www.jda-architects.com
mercheller 0161 336 5011
liverpool 0151 665 0112

Project:	Watch Factory, Prescott			
Project Status:	PL - Planning			
Scale:	@ original size	Date:	Drawn by:	Checked By:
Values:	A1	July 2020	IMG	
Project Number:	1125	Drawing Number:	SK	061
Drawn by:	A	Checked by:	MG	
Block Type EF - 3B5P	A			

