

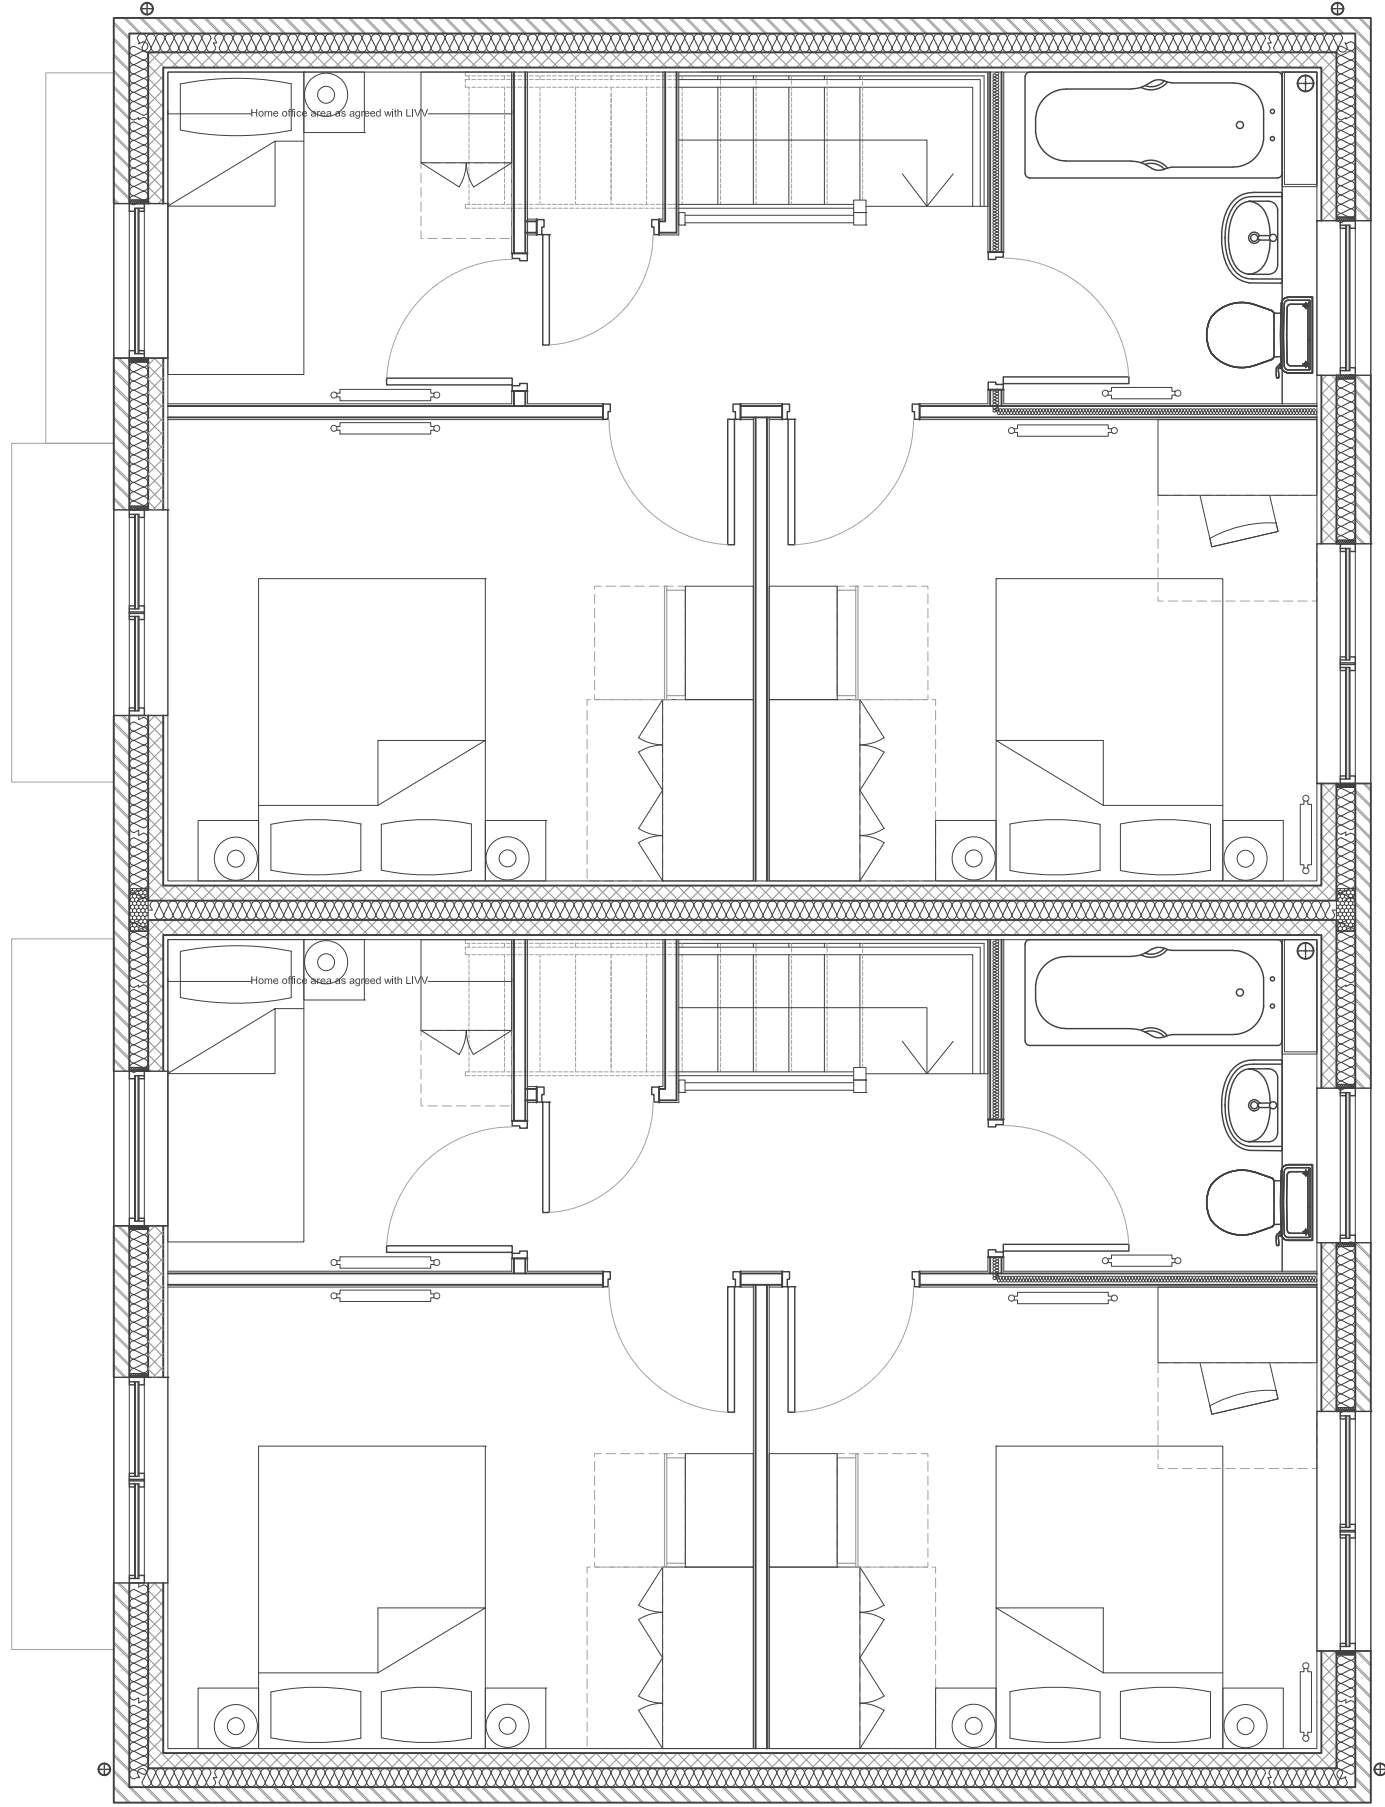


Notes


James Design Associates take no responsibility for any dimensions obtained by scaling from this drawing. If no dimension is shown the client must be consulted. This drawing is not to be used for the site measurement. Supplying this drawing in digital form is solely for the client's use and does not constitute a contract. The client must be consulted against their copy. Dimensions must be checked on site. Any discrepancies must be reported to the architect immediately. This drawing is not to be used for any other purpose.

 


First Floor

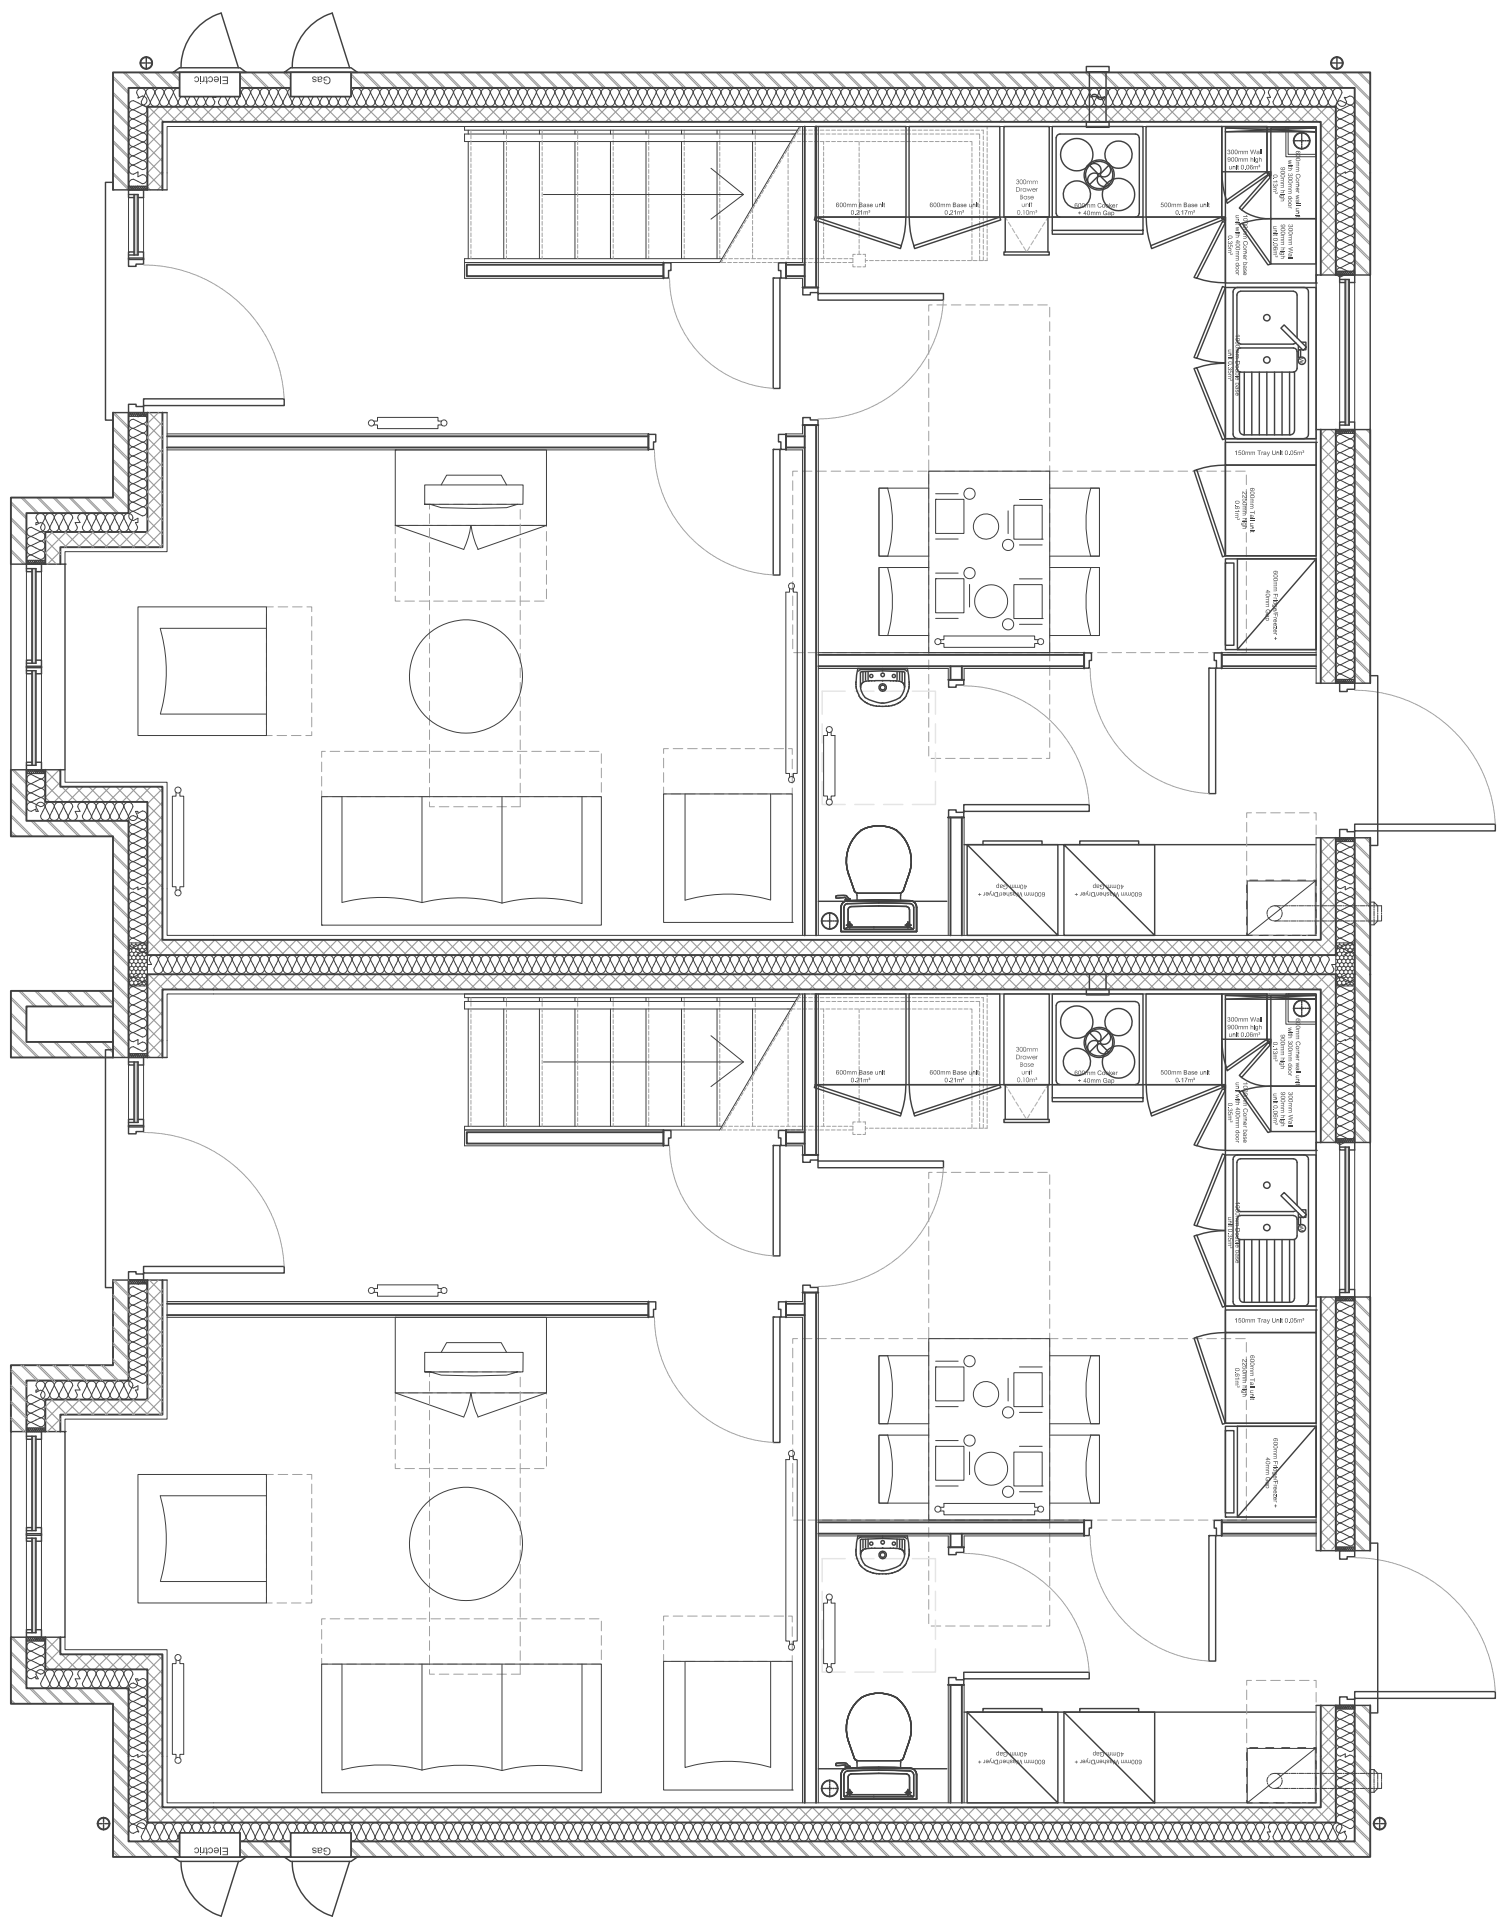


Ground Floor

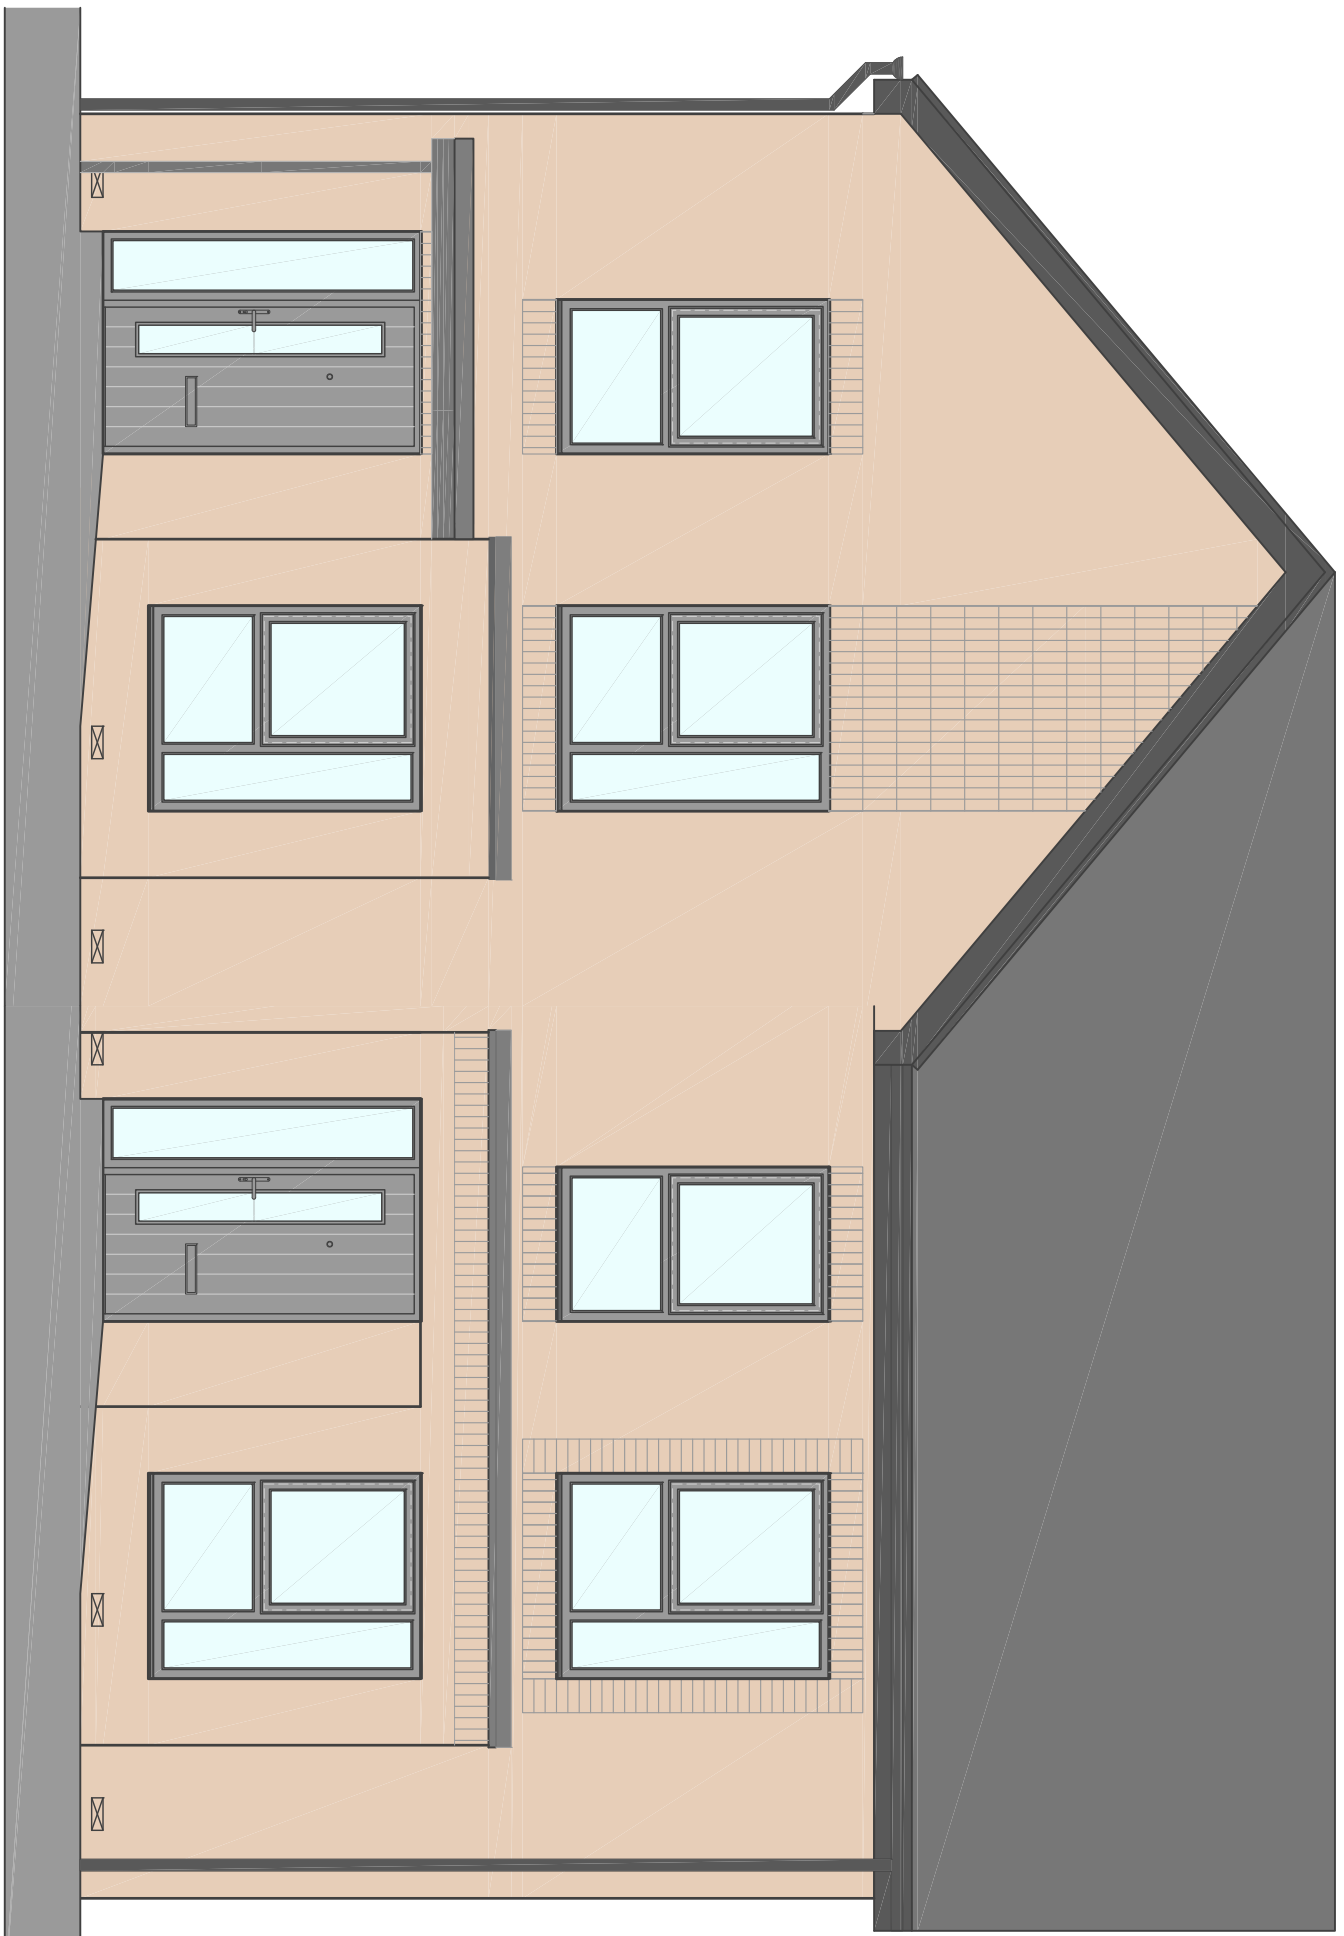


Front Elevation

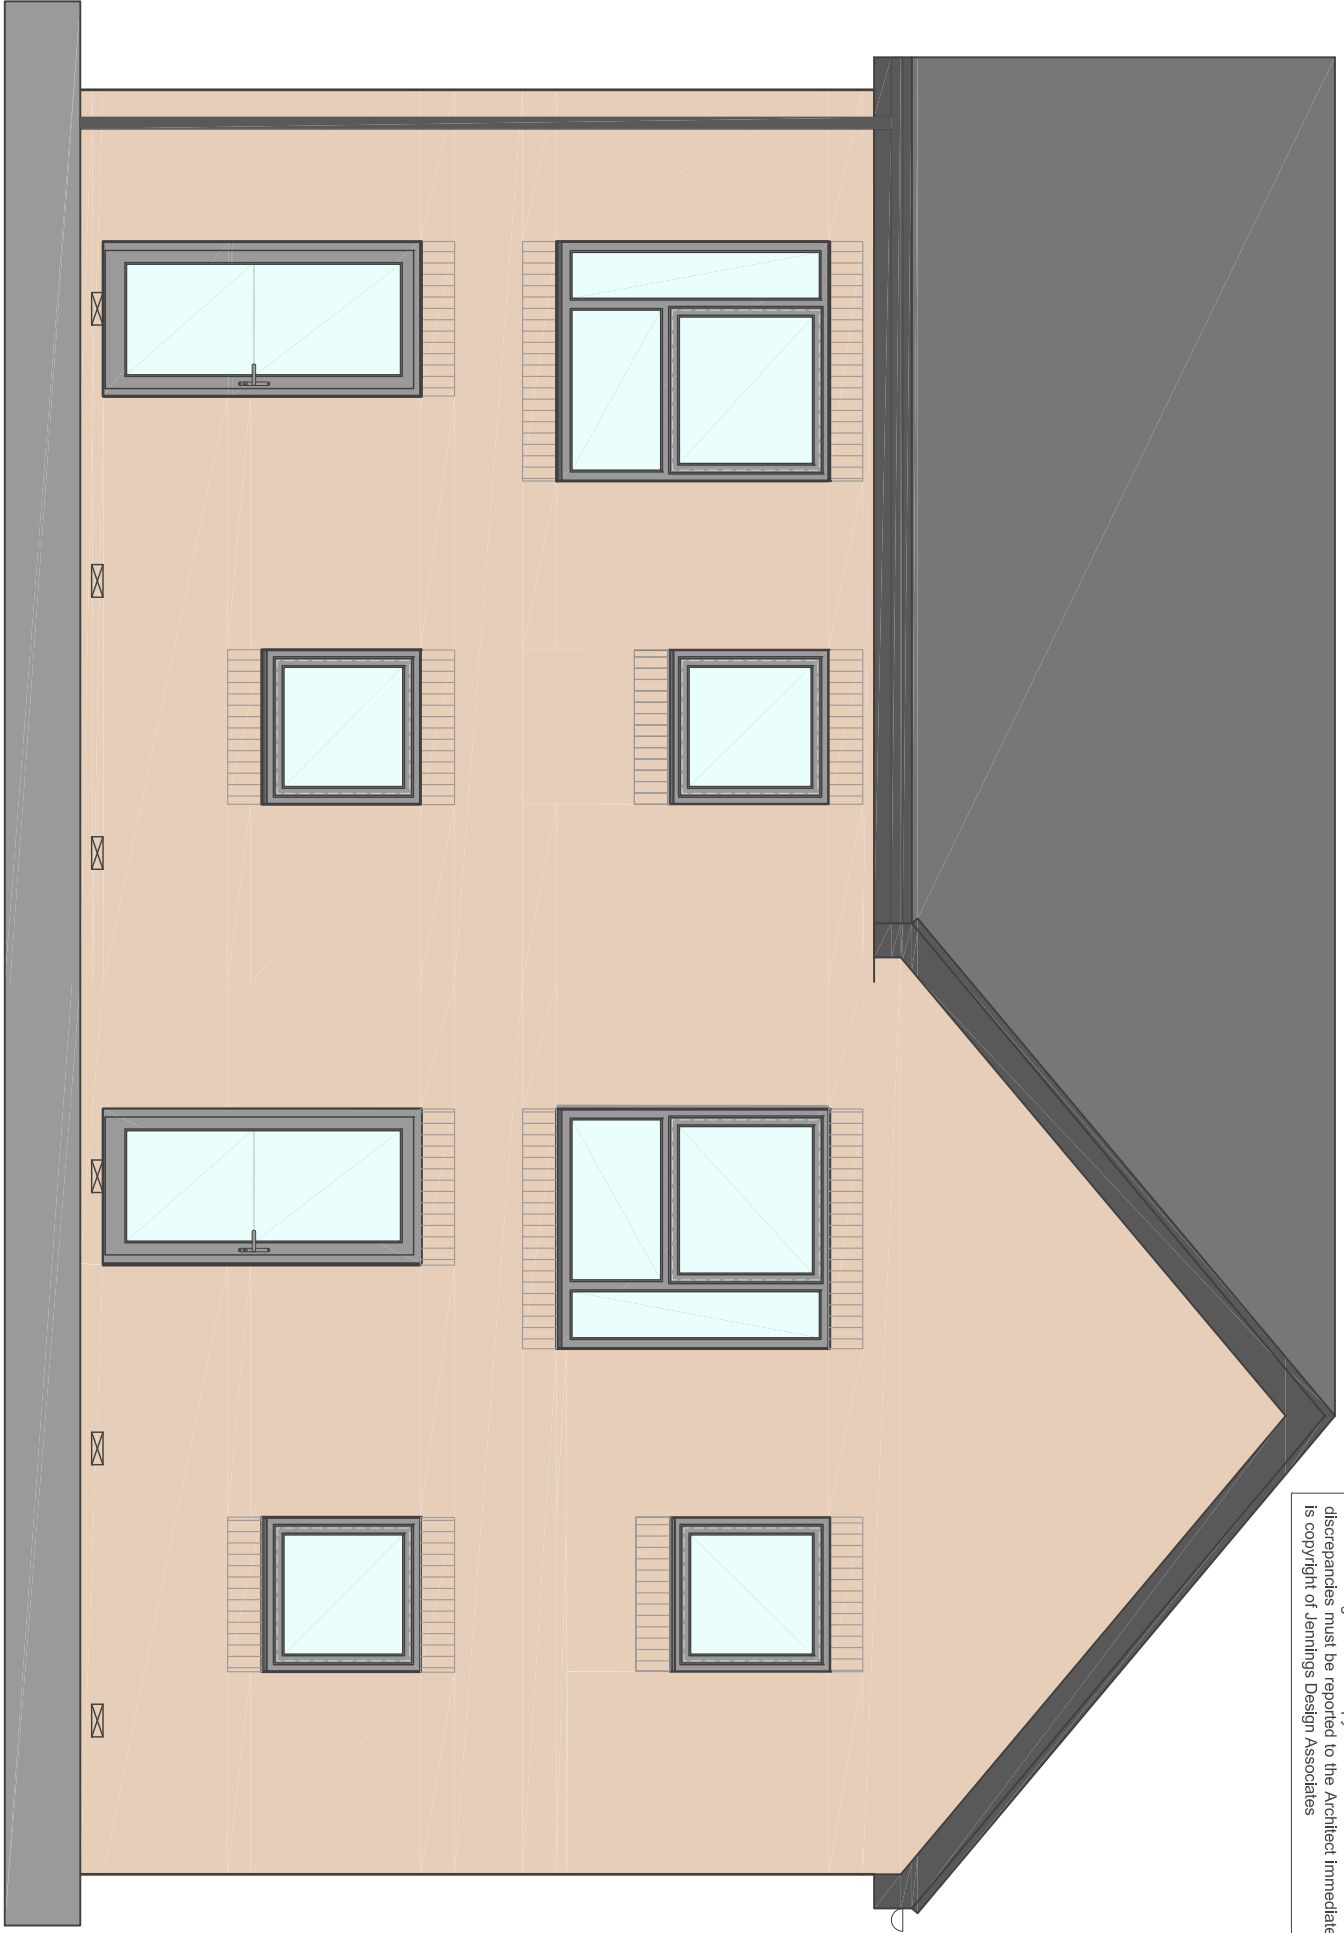

Rear Elevation

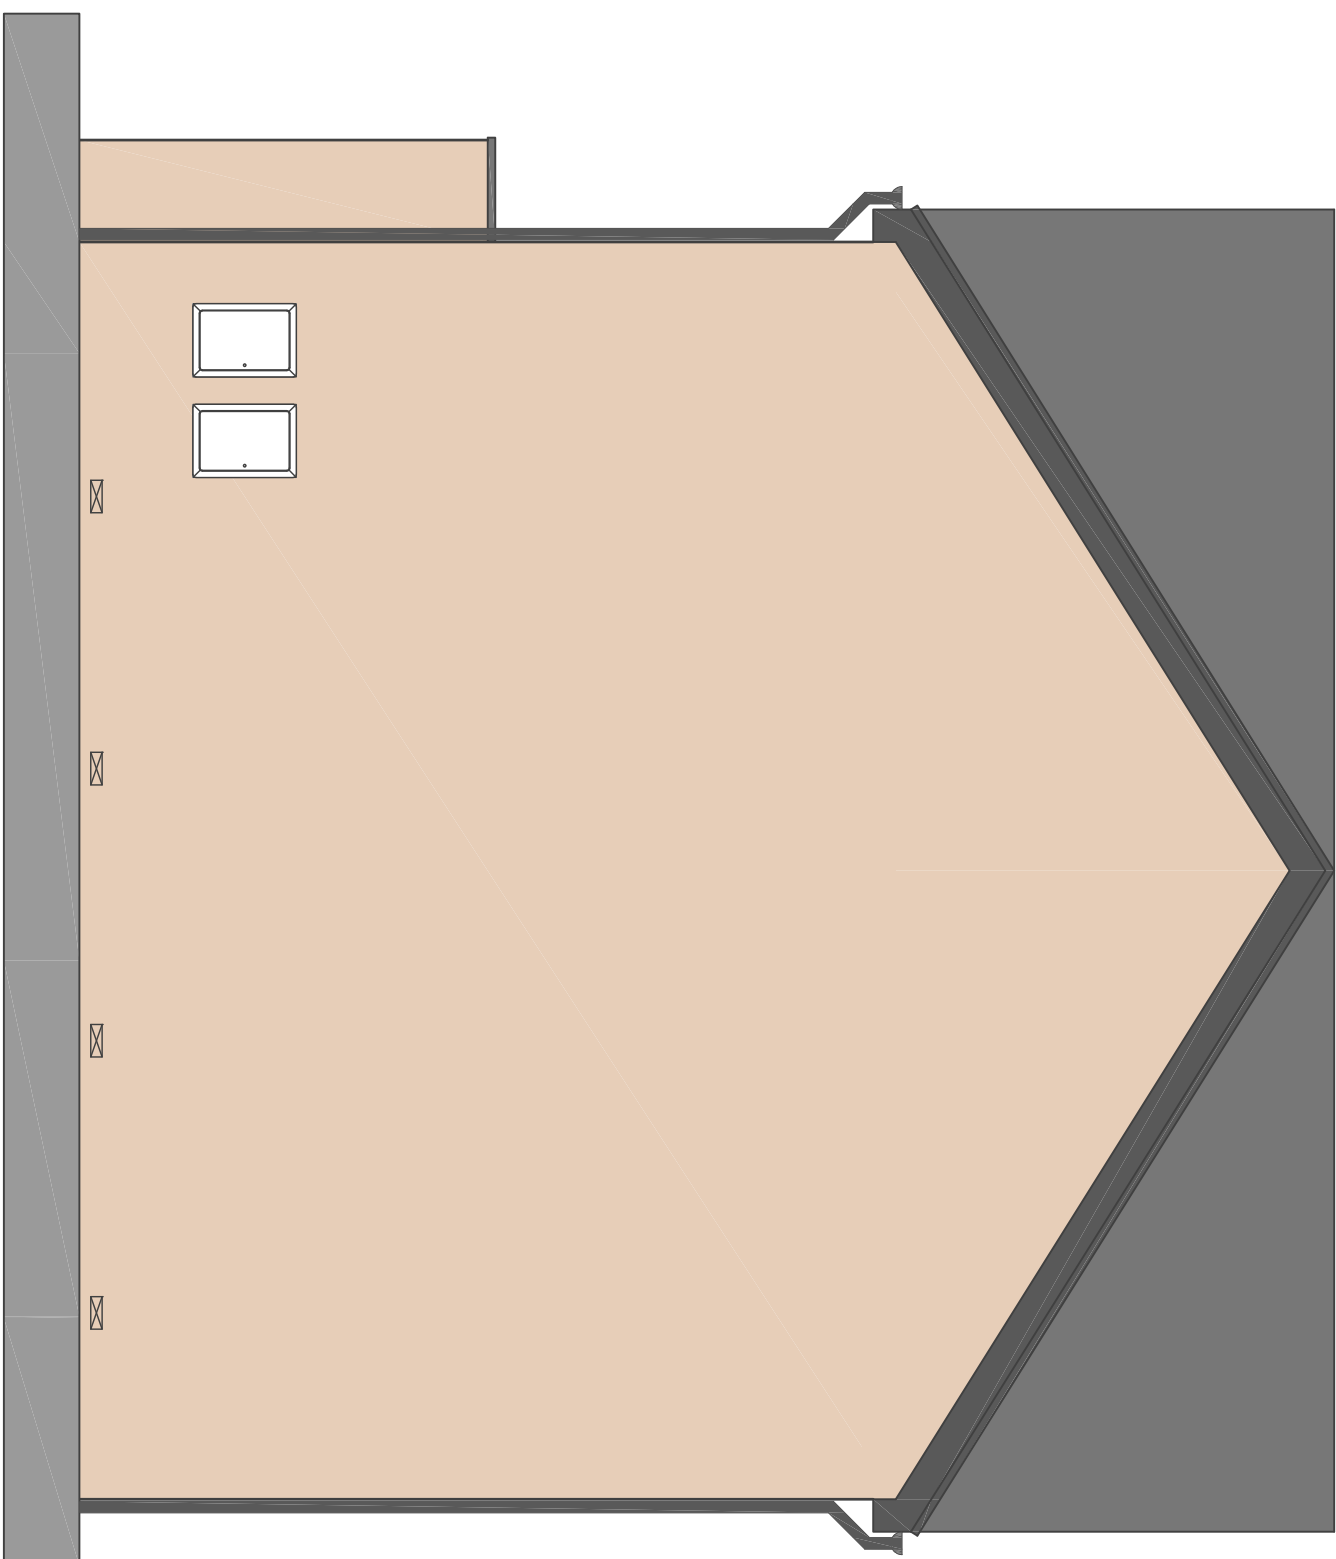

Side Elevation

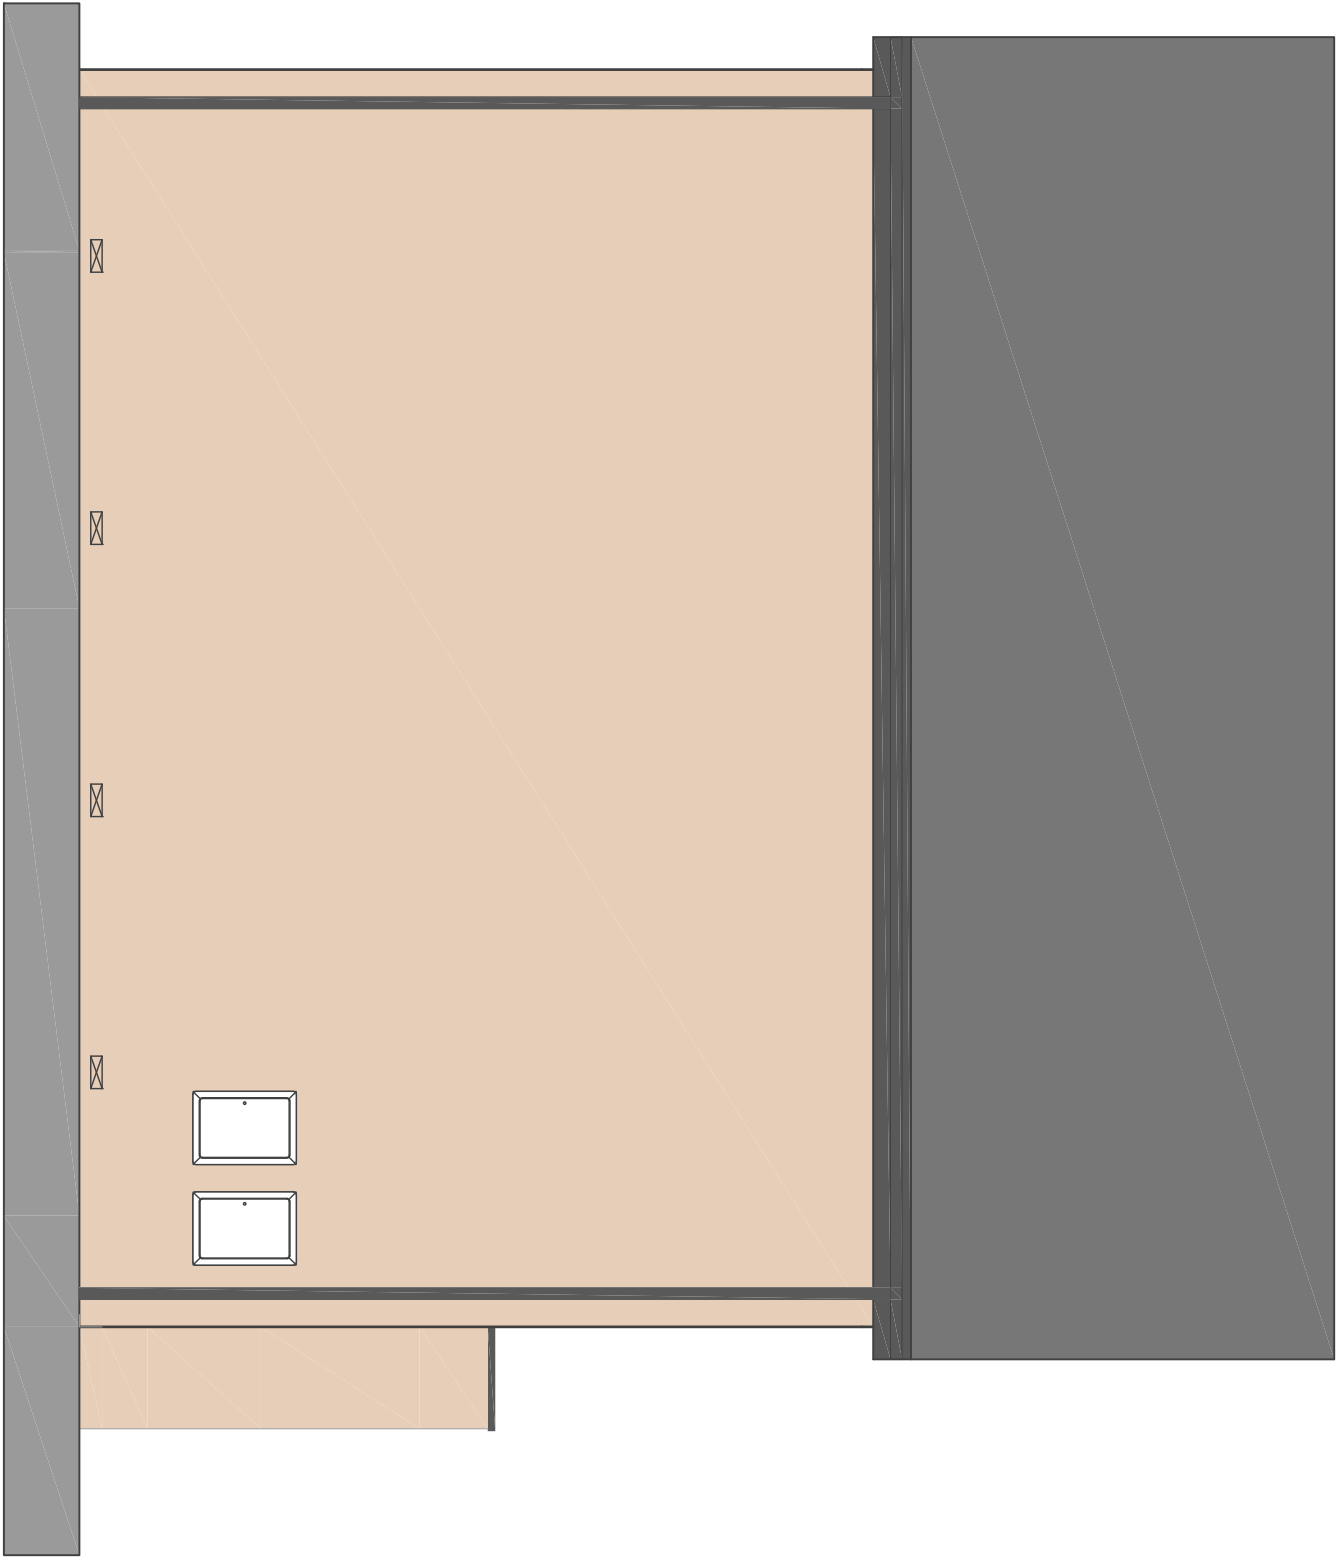

Side Elevation

Block Type DD - 3B5P

House Types: D (82m²) & D (82m²)
Replacement for DK-Architects drawing
1264-210-House Type DD - 3B5P

A		Planning Issue.	11.05.21	MG
-		Final Issue.	16.04.21	MG
Rev	Description	By	Date	

j d a architects

info@jda-architects.com
www.jda-architects.com
manchester 0161 336 5011
liverpool 0151 665 0112



Watch Factory, Prescott

Project: Watch Factory, Prescott

Project Status: PL - Planning

Scale:	@ original size	Date:	Drawn by:	Checked by:
1:50	A1	July 2020	IMG	

Drawing Number	Drawings Number	Scale	Drawn by	Checked by
1125	A	SK	060	

Drawings	Block Type DD - 3B5P	Rev	A
----------	----------------------	-----	---

