

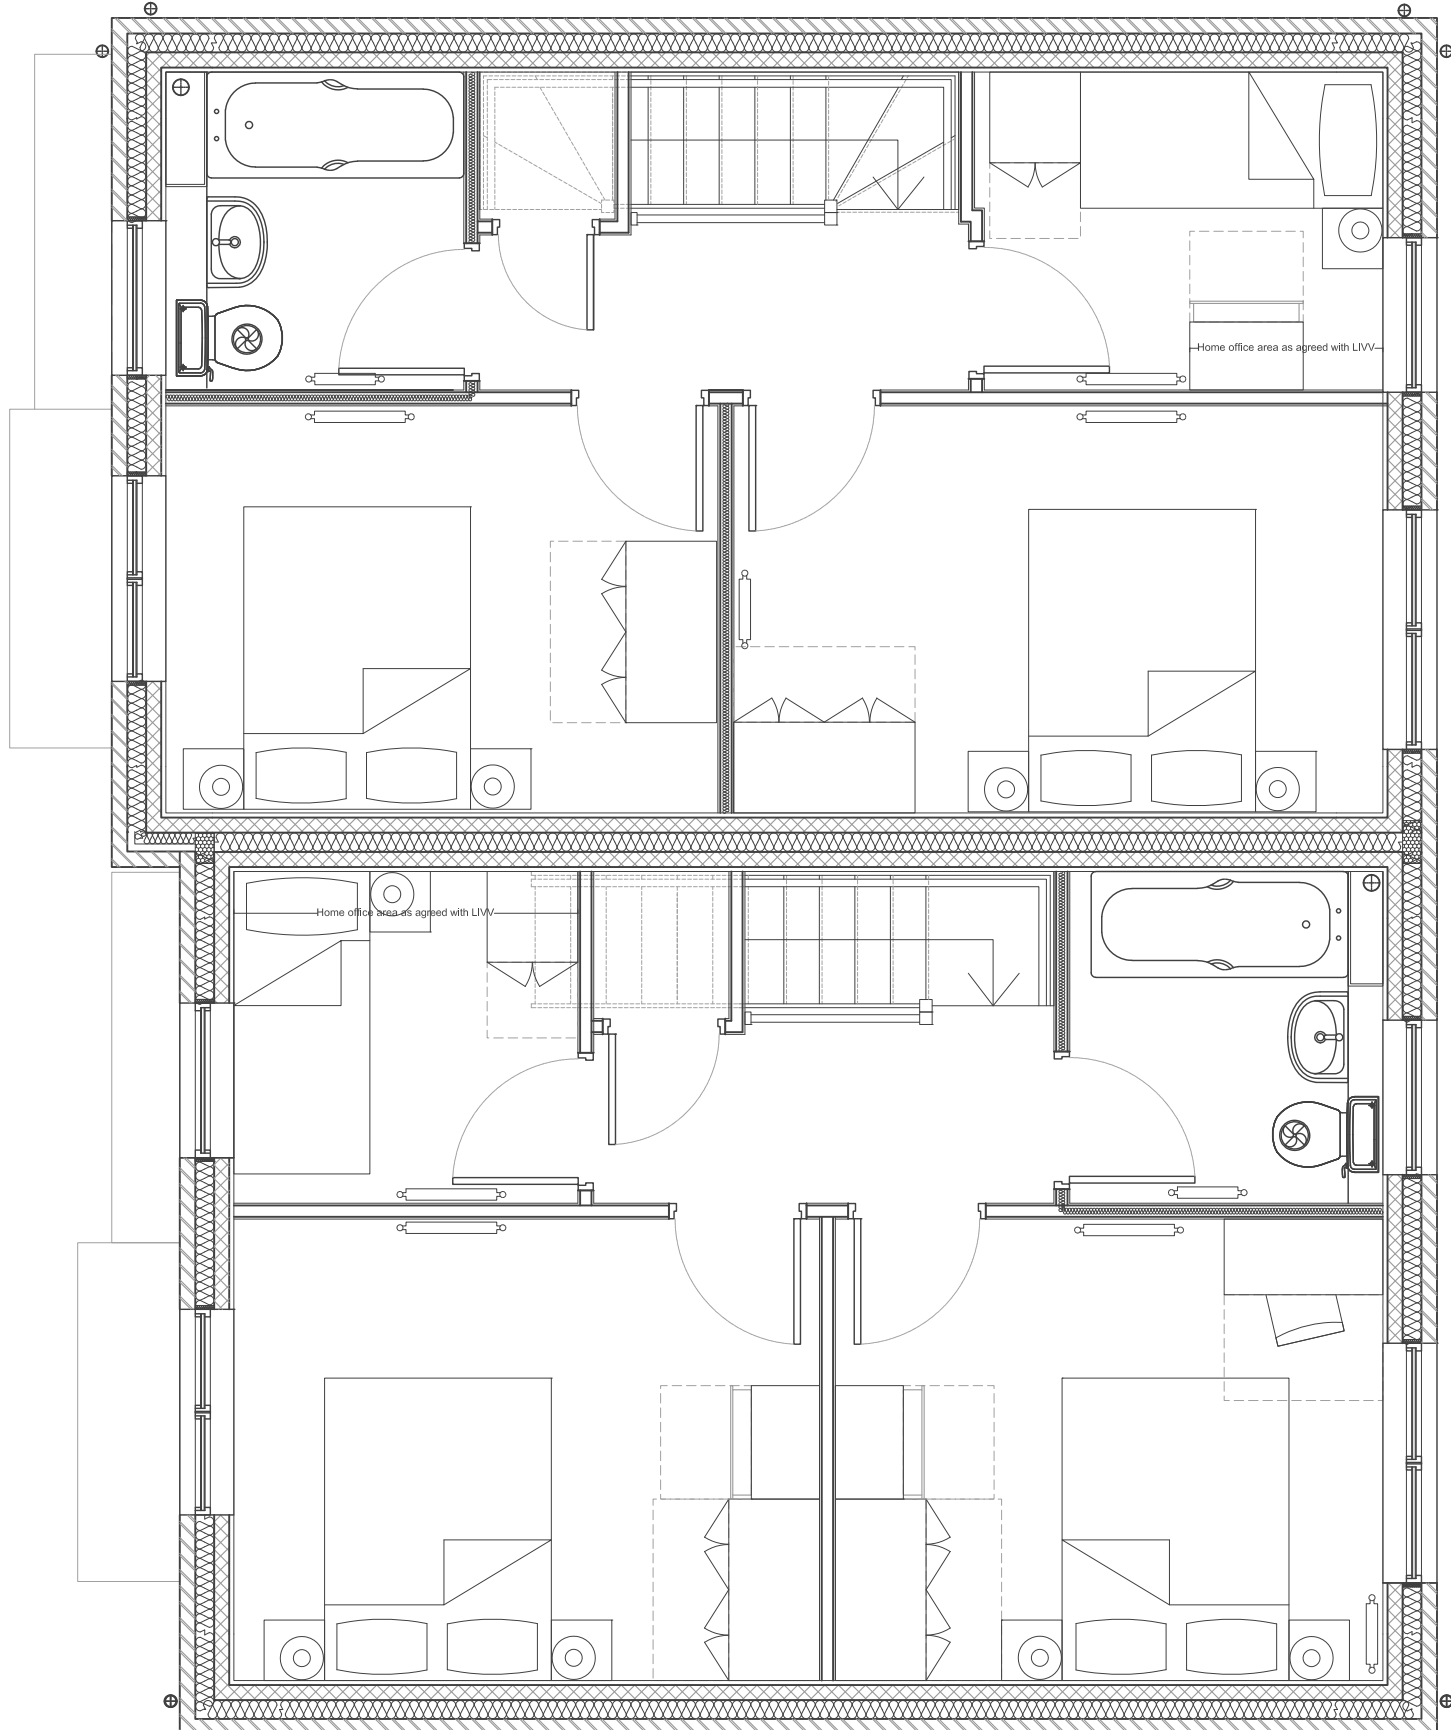


Notes


James Design Associates take no responsibility for any dimensions obtained by scaling from this drawing. If no dimension is shown the draughtsman is to be consulted. This drawing is not to be used for site measurement. Supplying this drawing in digital form is solely for the client's use and does not constitute a contract. Dimensions must be checked against your copy. Dimensions must be checked on site. Any discrepancies must be reported to the architect immediately. This drawing is not for construction purposes.

 


First Floor

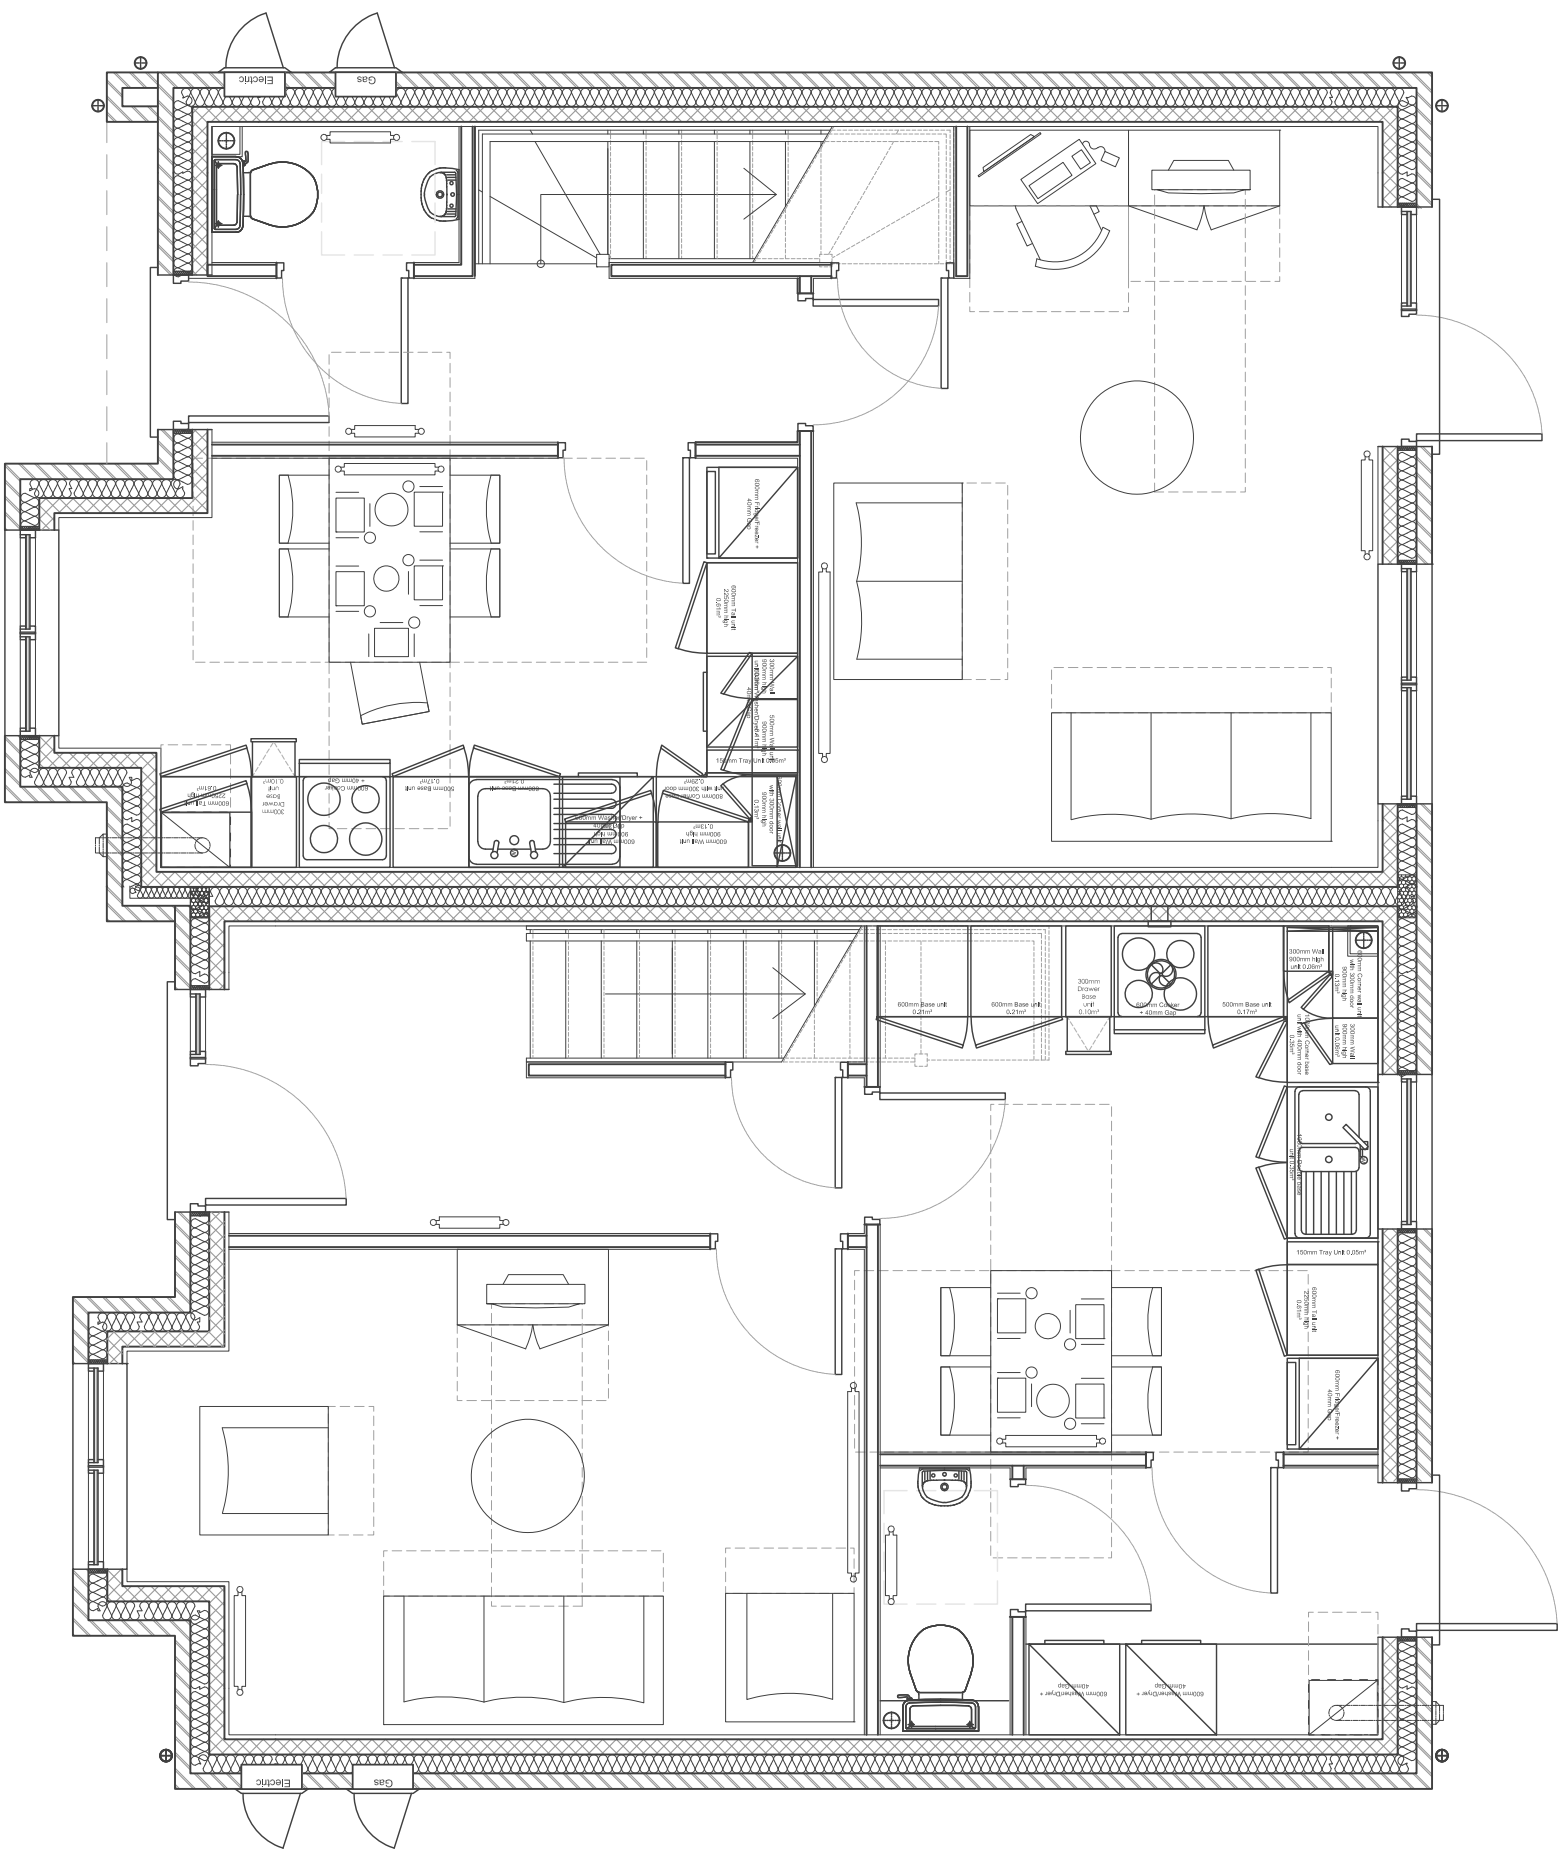


Ground Floor

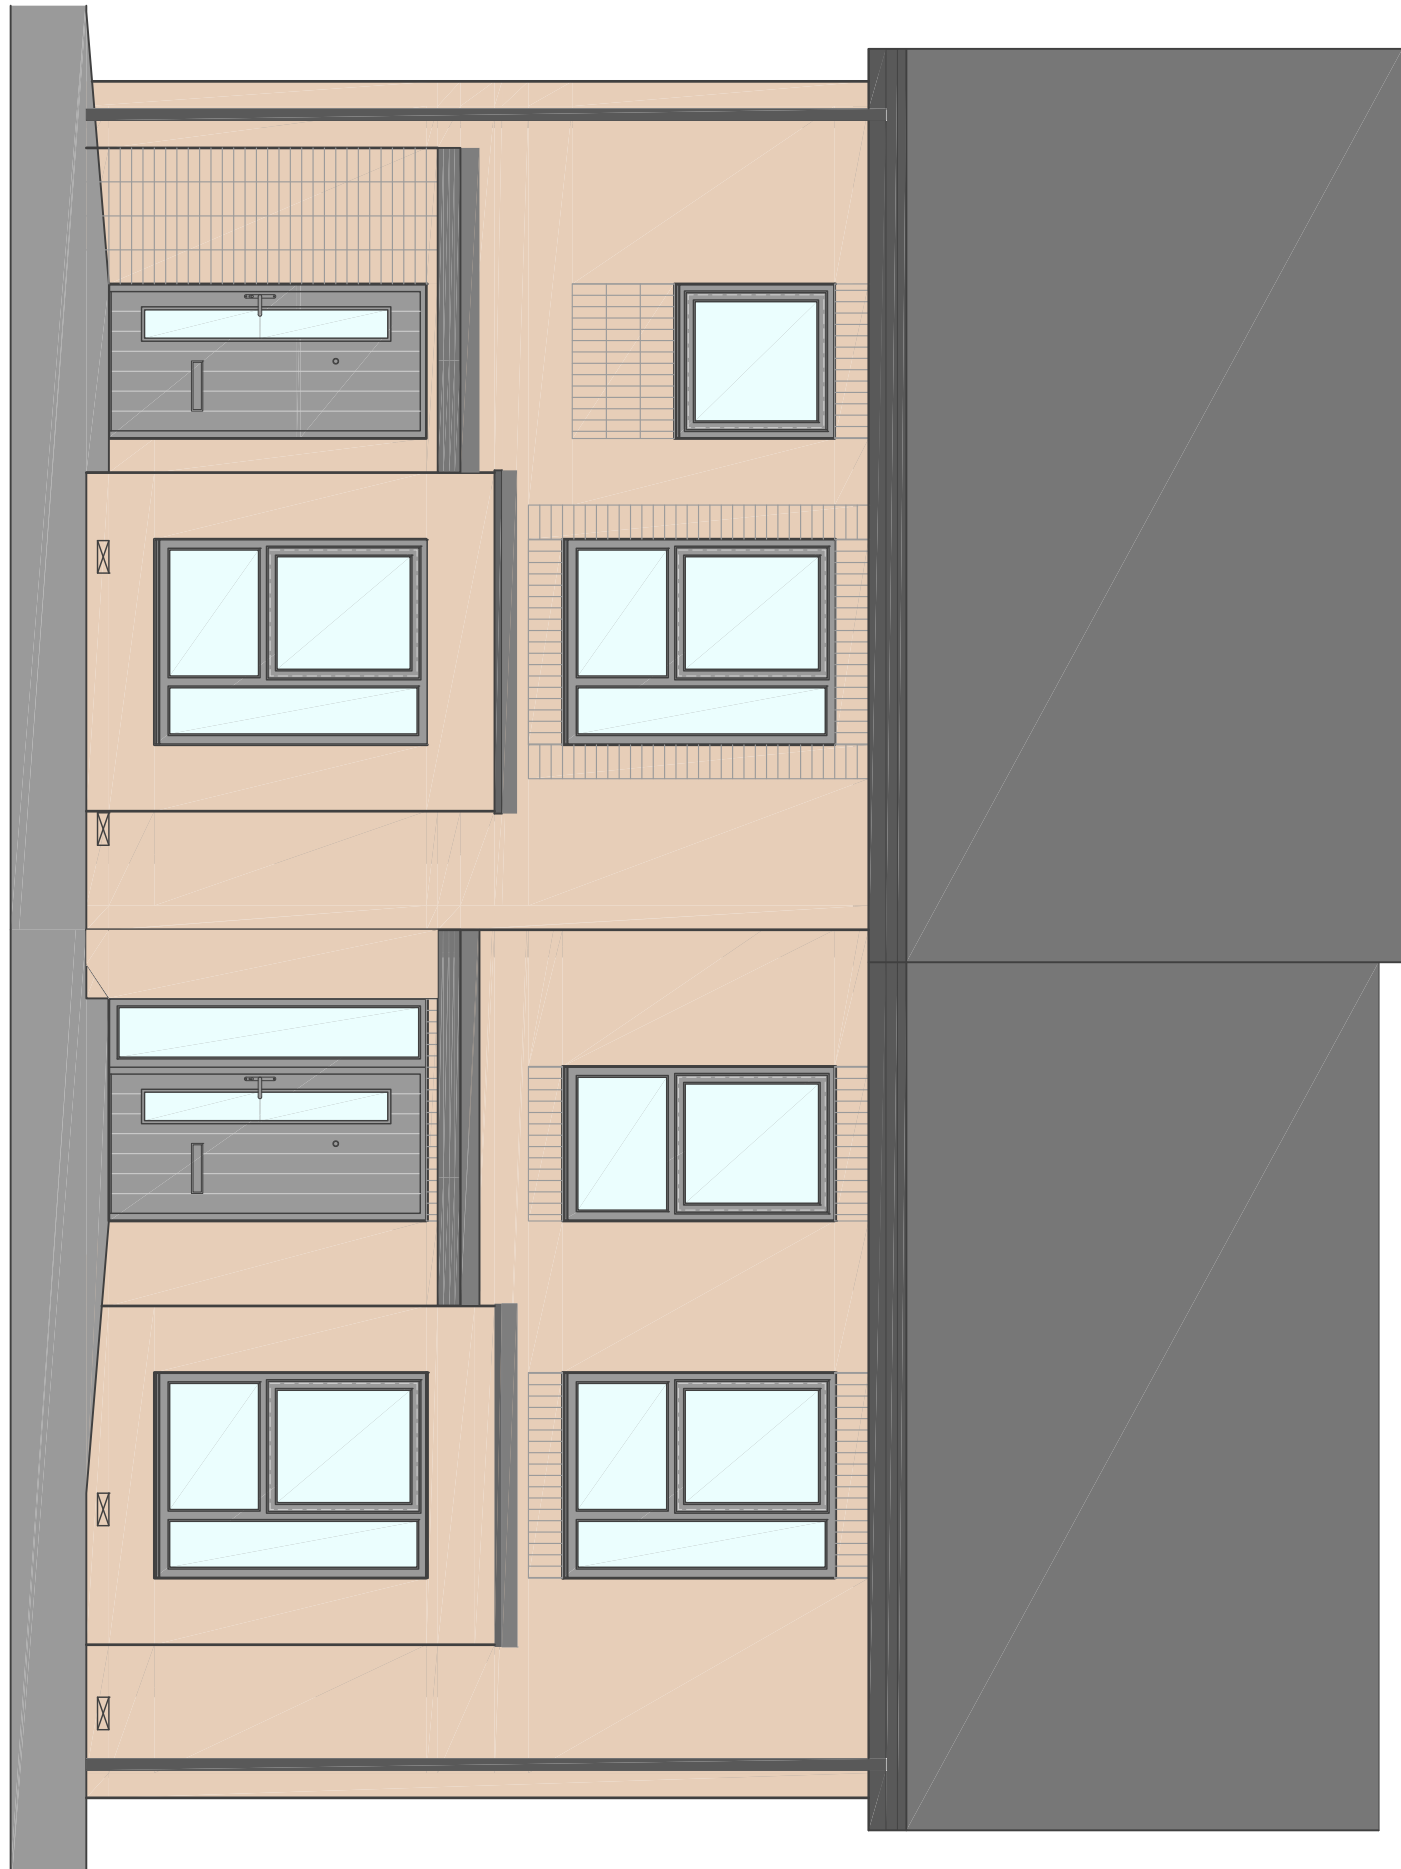


Front Elevation

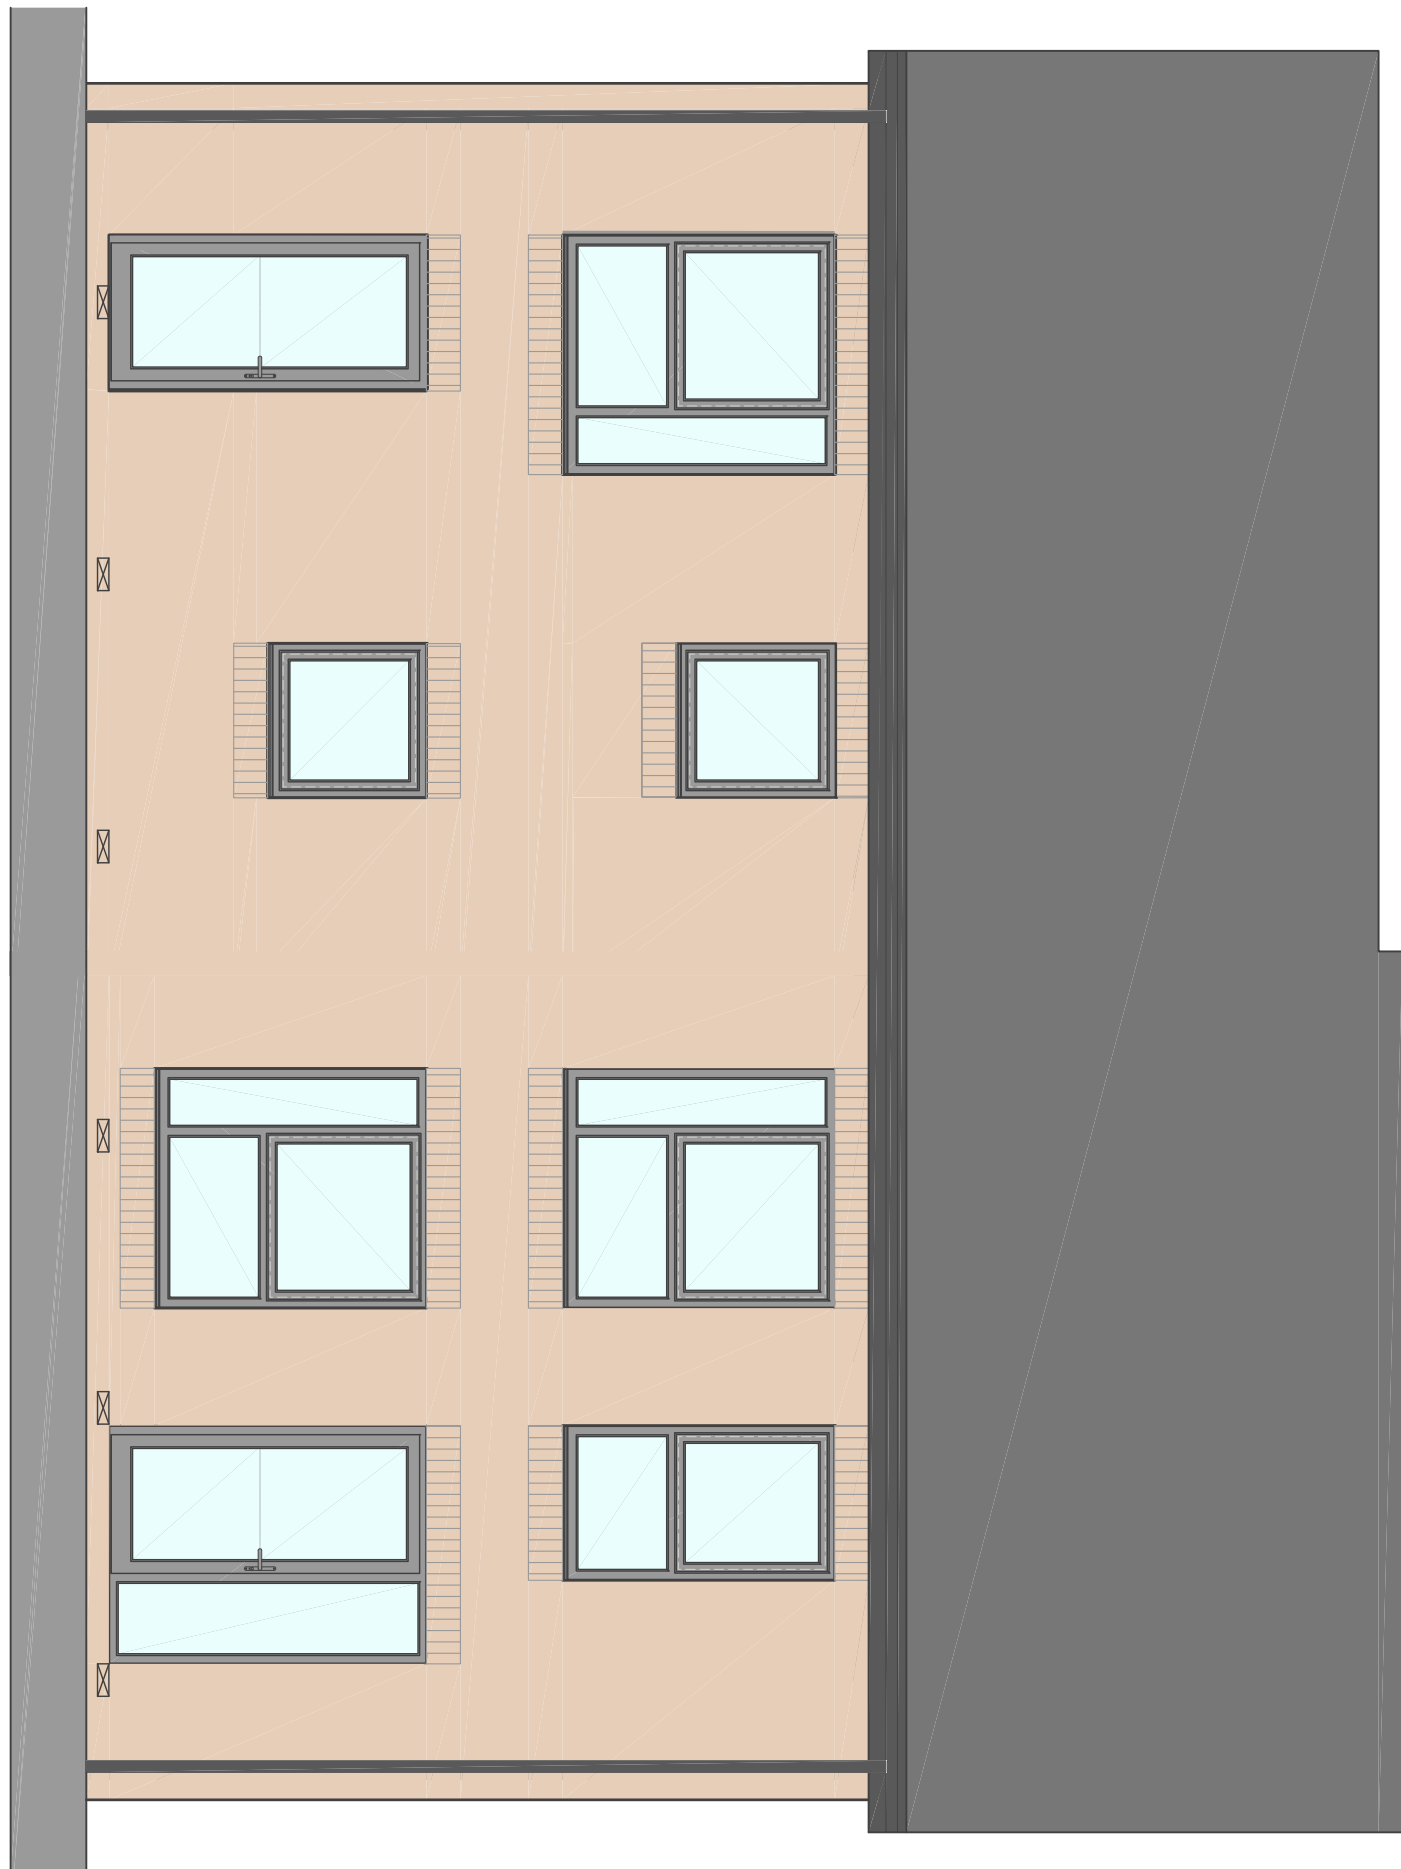

Rear Elevation

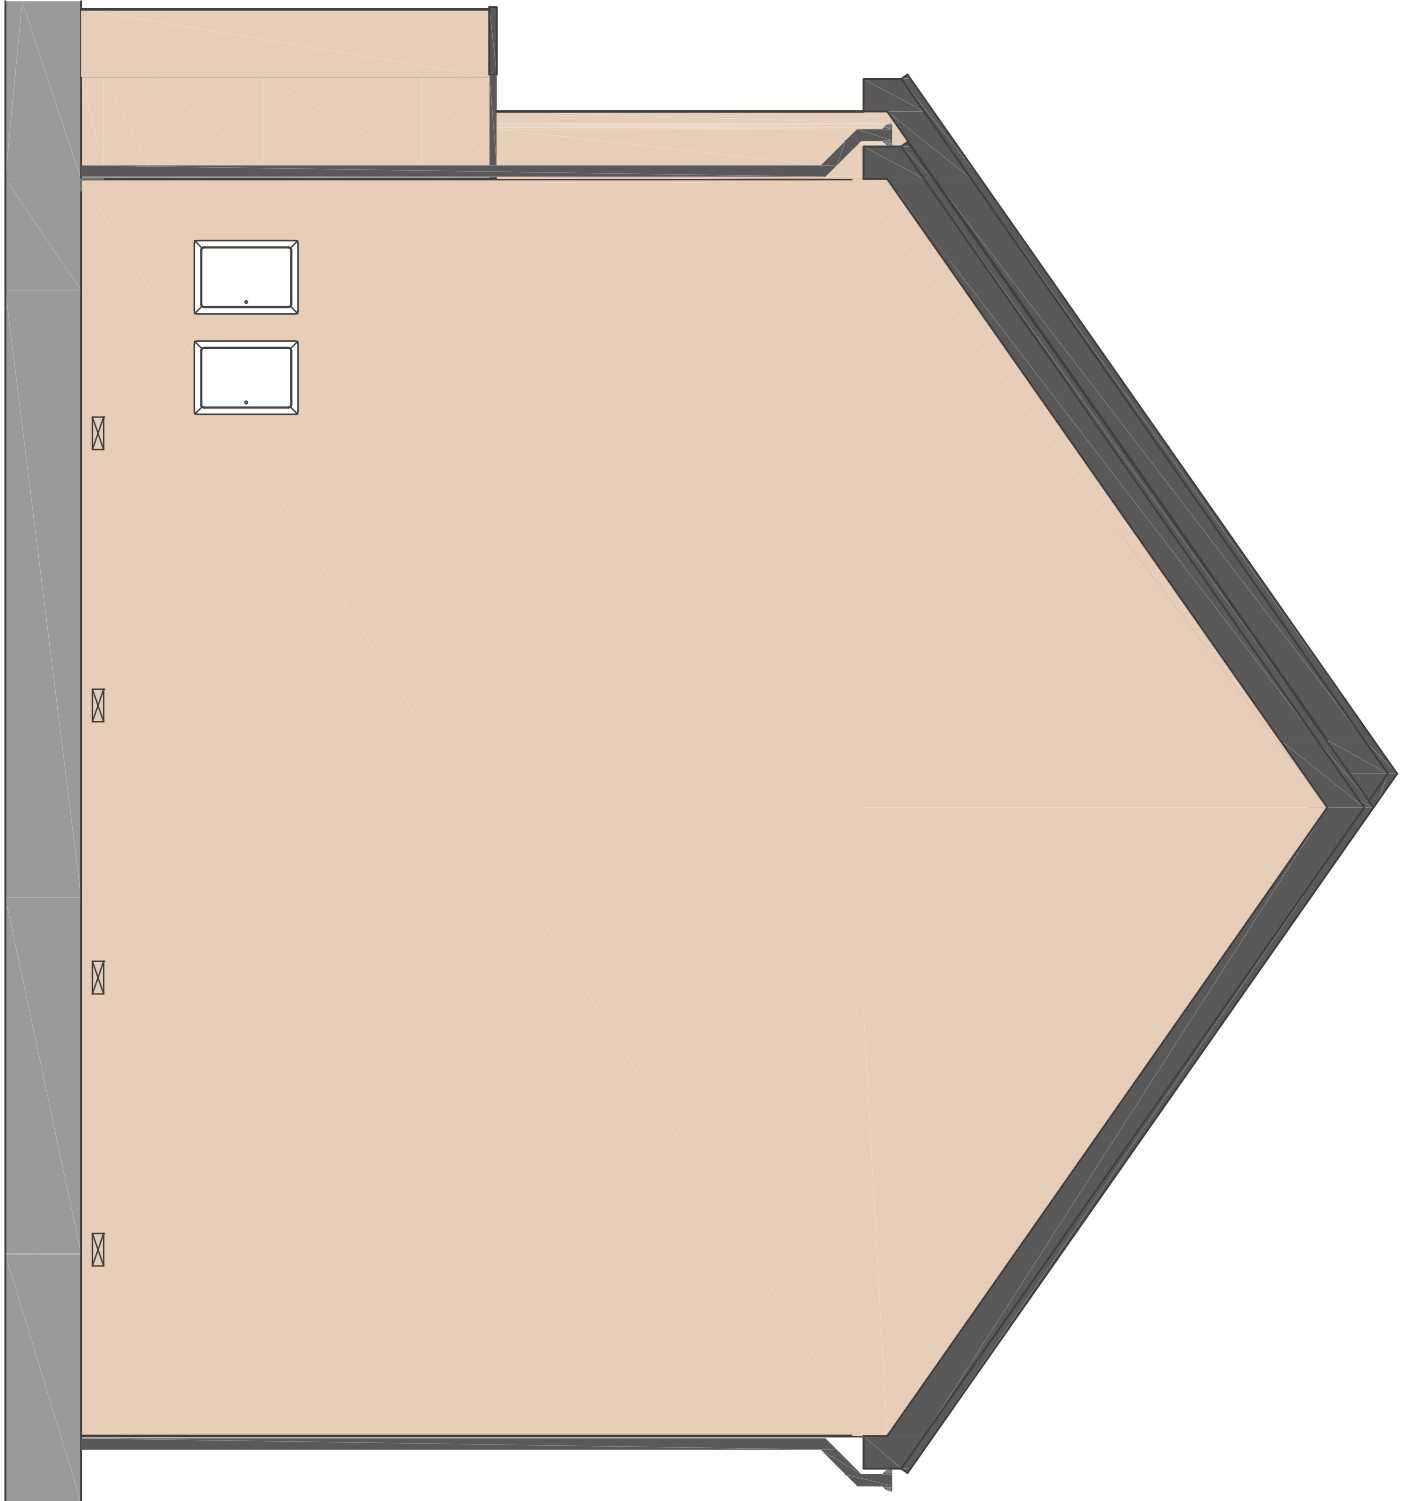

Side Elevation

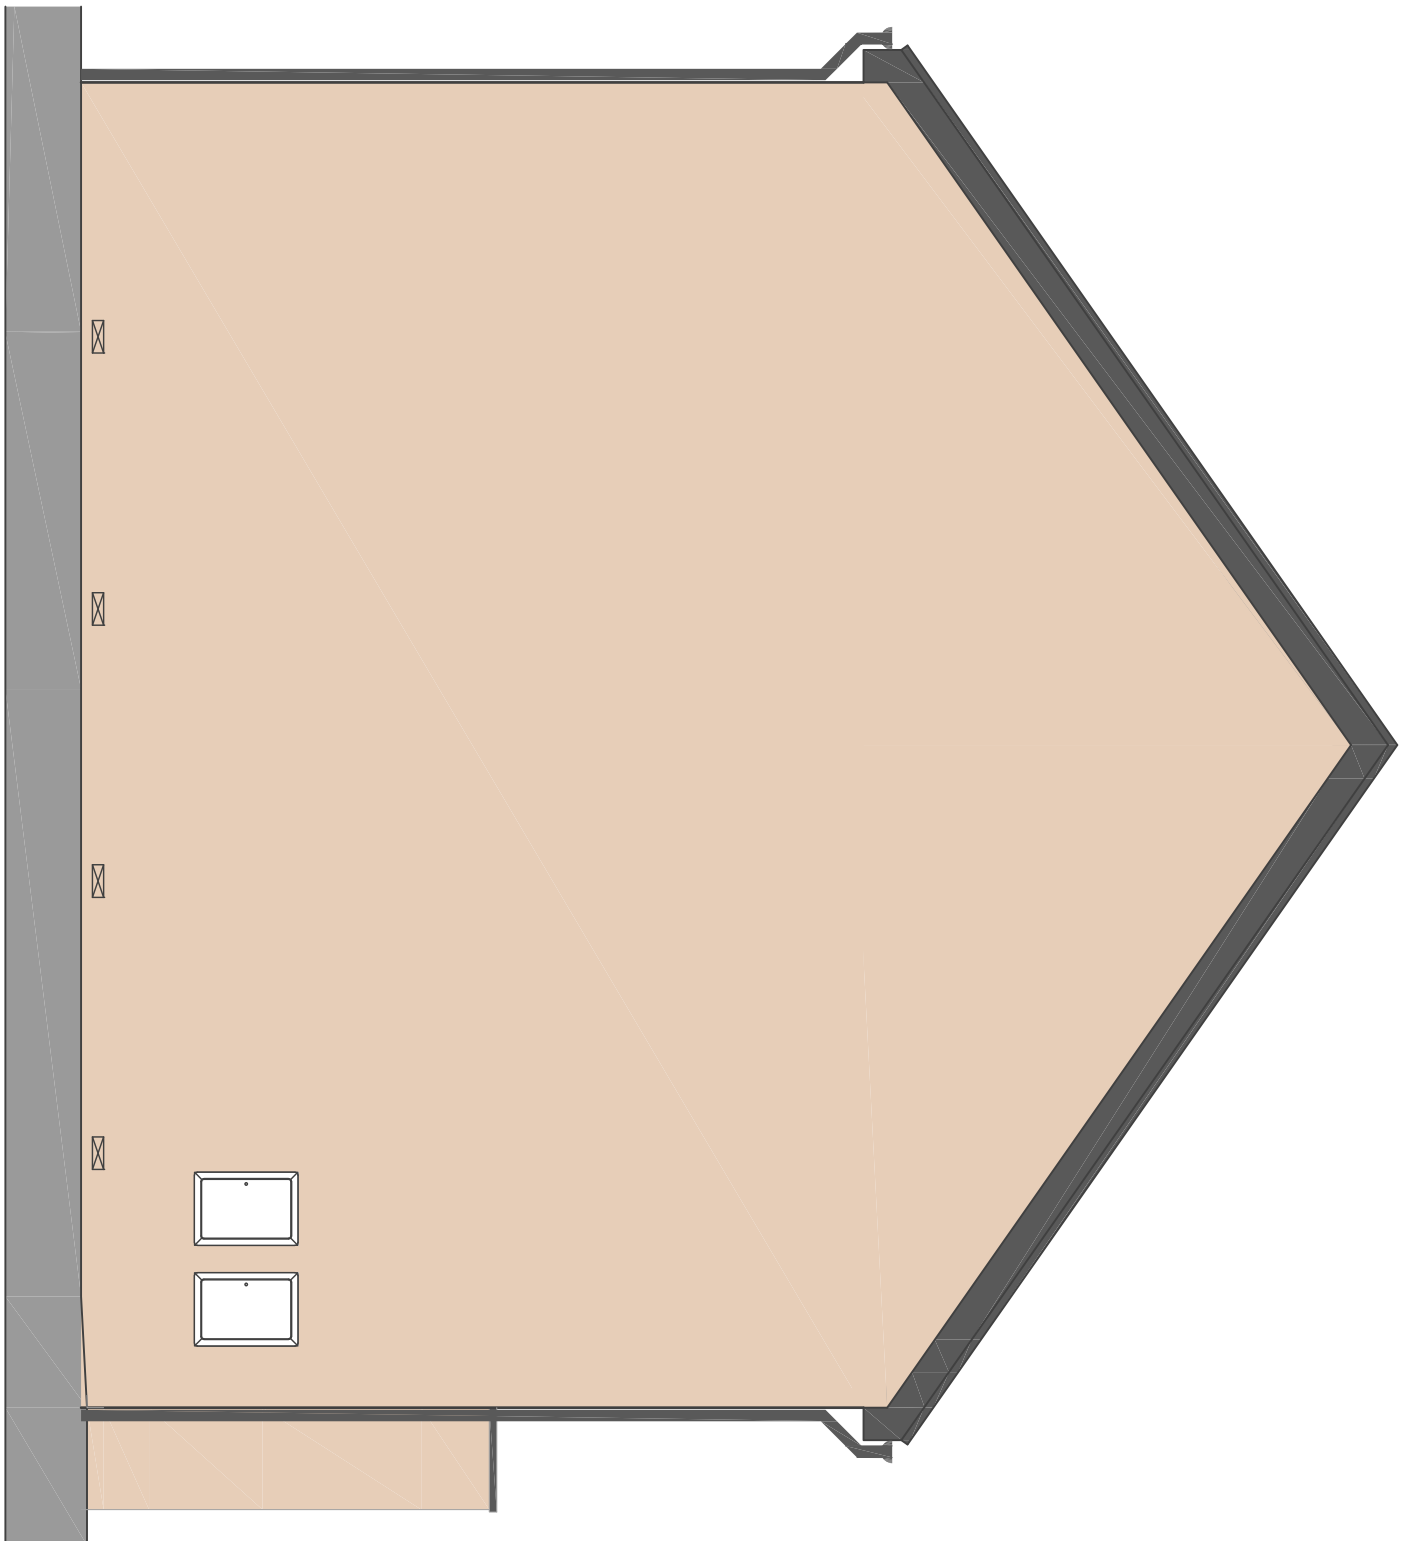

Side Elevation

Block Type CD - 3B5P - Opt2

House Types: C1 (79m²) & D1 (82m²)
Replacement for DK-Architects drawing
1264-208-Block Type CD - 3B5P - Opt2

A		Planning Issue.	11.05.21	MG
-		Final Issue.	16.04.21	MG
Rev	Description	Date	By	

j d a architects

info@jda-architects.com
www.jda-architects.com
merchiston 0161 536 5011
liverpool 0151 665 0112



Watch Factory Partnerships

Watch Factory, Prescott

Project Status:	PL - Planning			
Scale:	@ original size	Date:	Drawn by:	Checked by:
1:50	A1	July 2020	IMG	

Project Number	Drawings Number	Drawings Number	Drawings Number
1125	A	SK	058
Drawings	Drawings	Drawings	Drawings
Block Type CD - 3B5P - Opt2	A		

Scale 1:500 Scale 1:100 Scale 1:50