

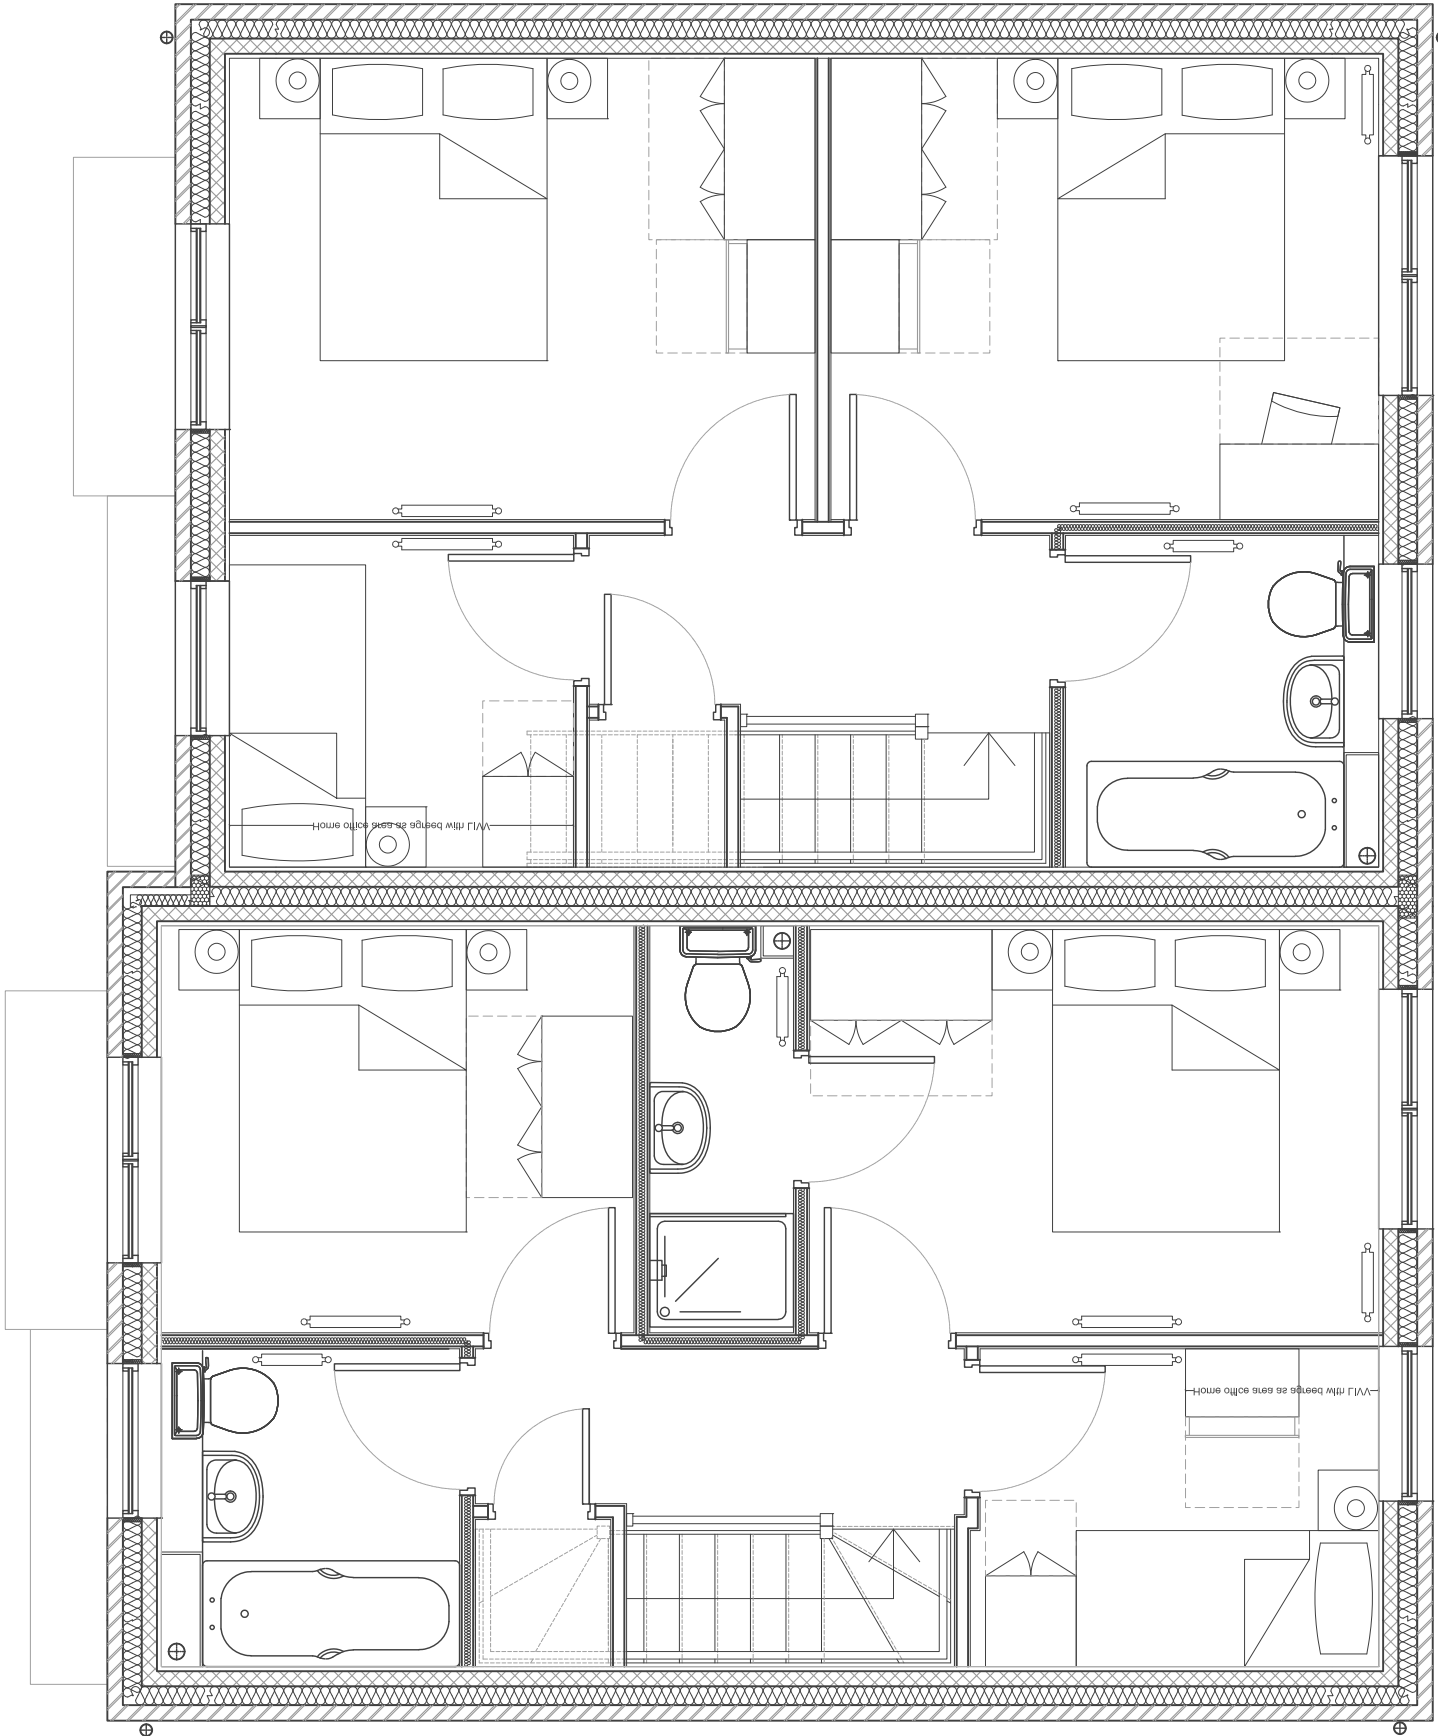


Notes


Planning Design Associates take no responsibility for any dimensions obtained by scaling from this drawing. If no dimensions are shown the site measurement. Supplying this drawing in digital form is solely for the client's use and does not constitute a contract. Dimensions must be checked against their copy. Dimensions must be checked on site. Any discrepancies must be reported to the architect immediately. This drawing is the property of Planning Design Associates.

 


First Floor

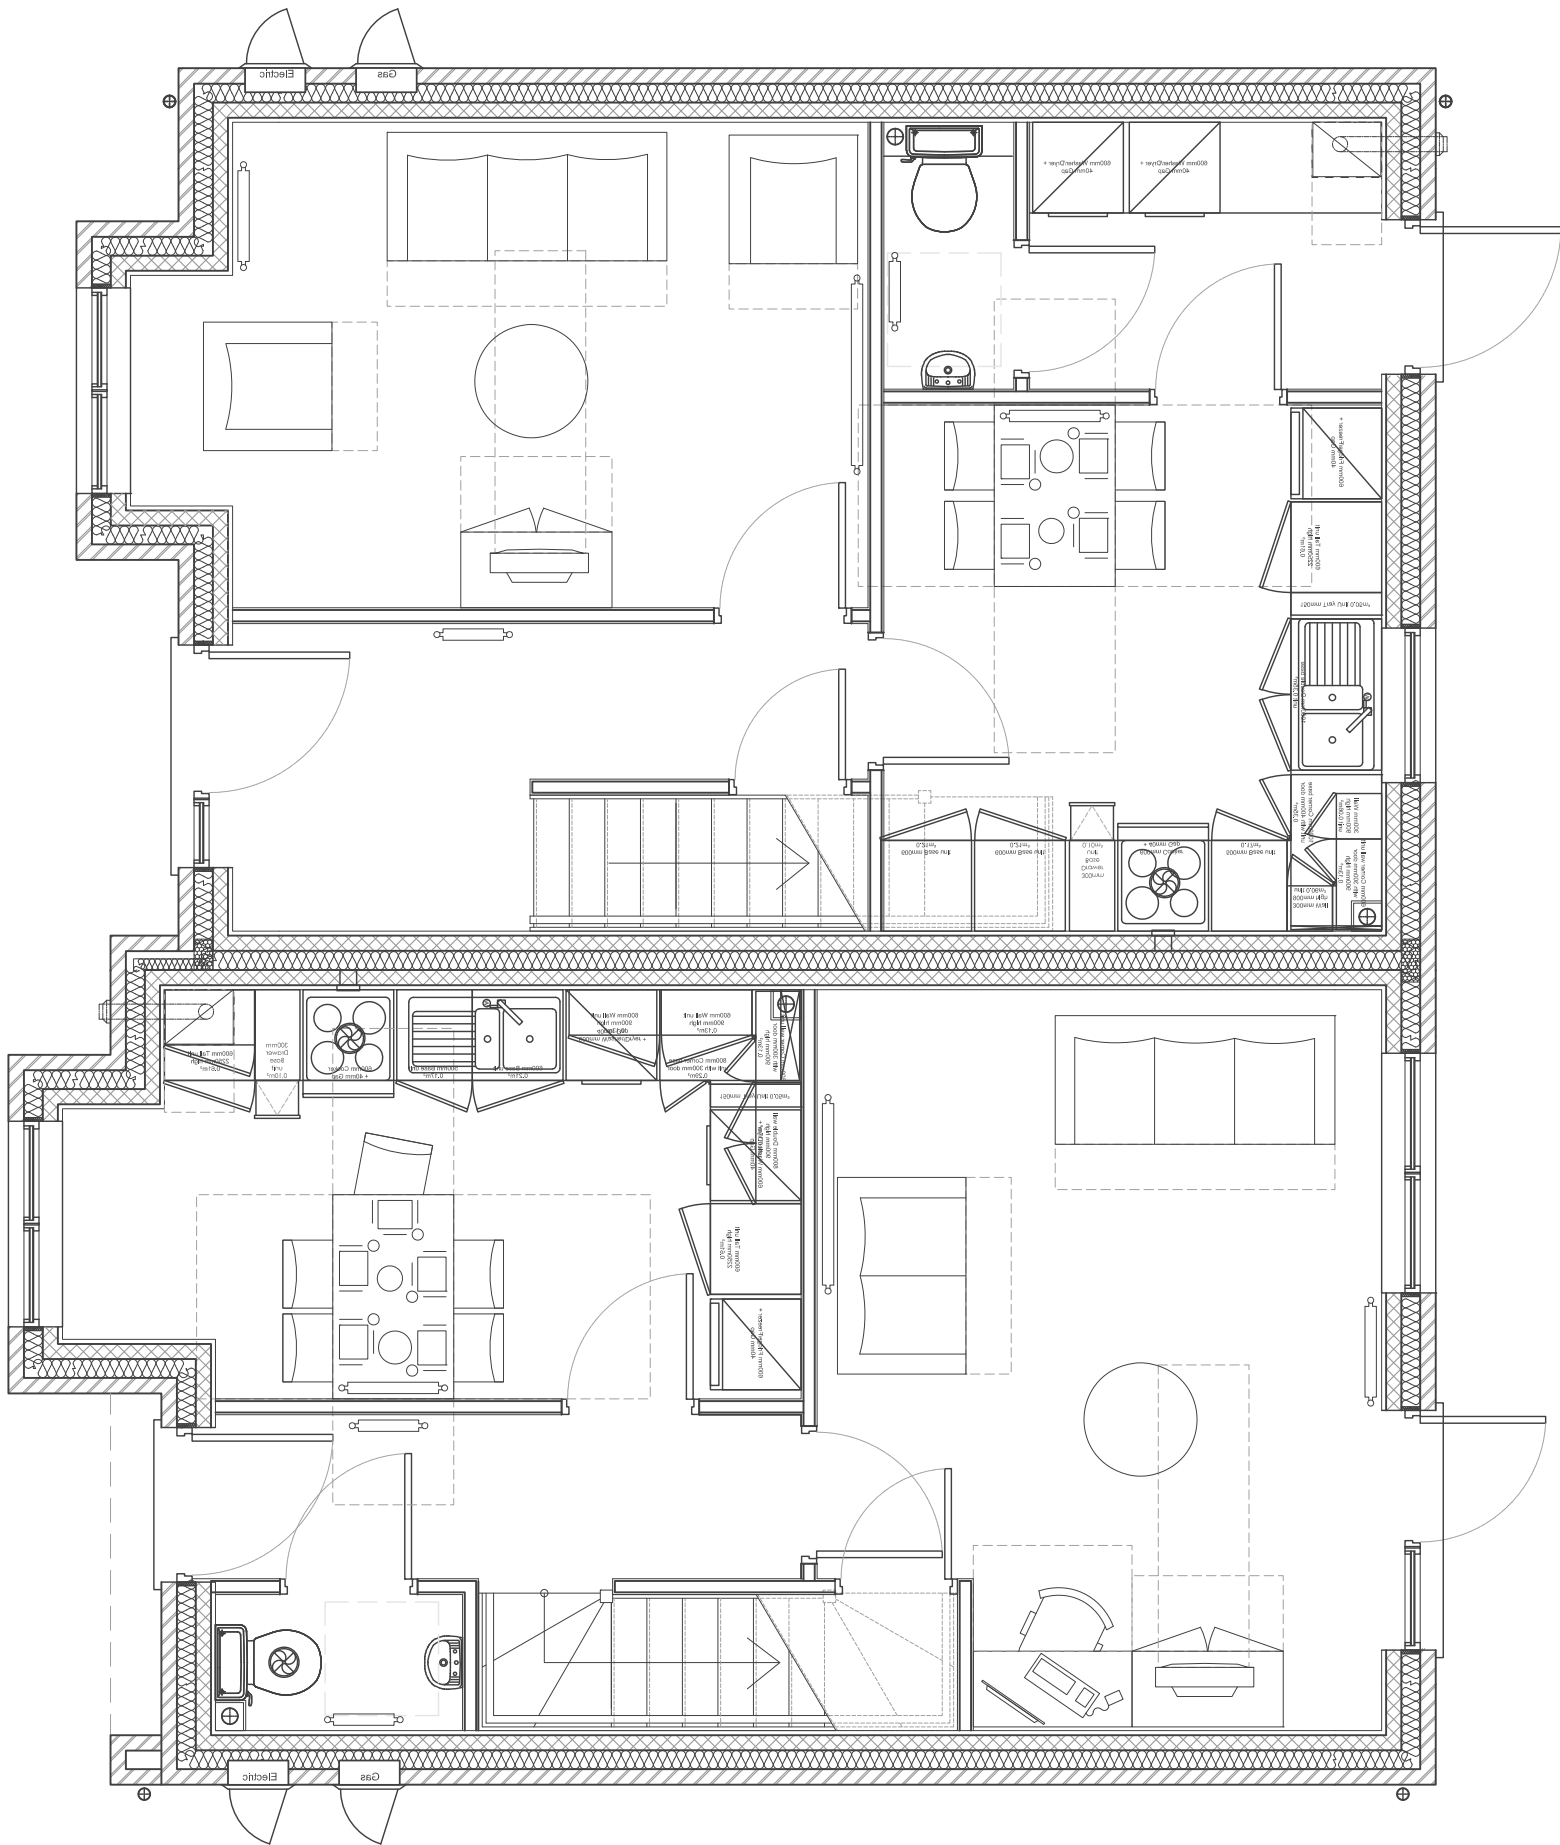


Ground Floor

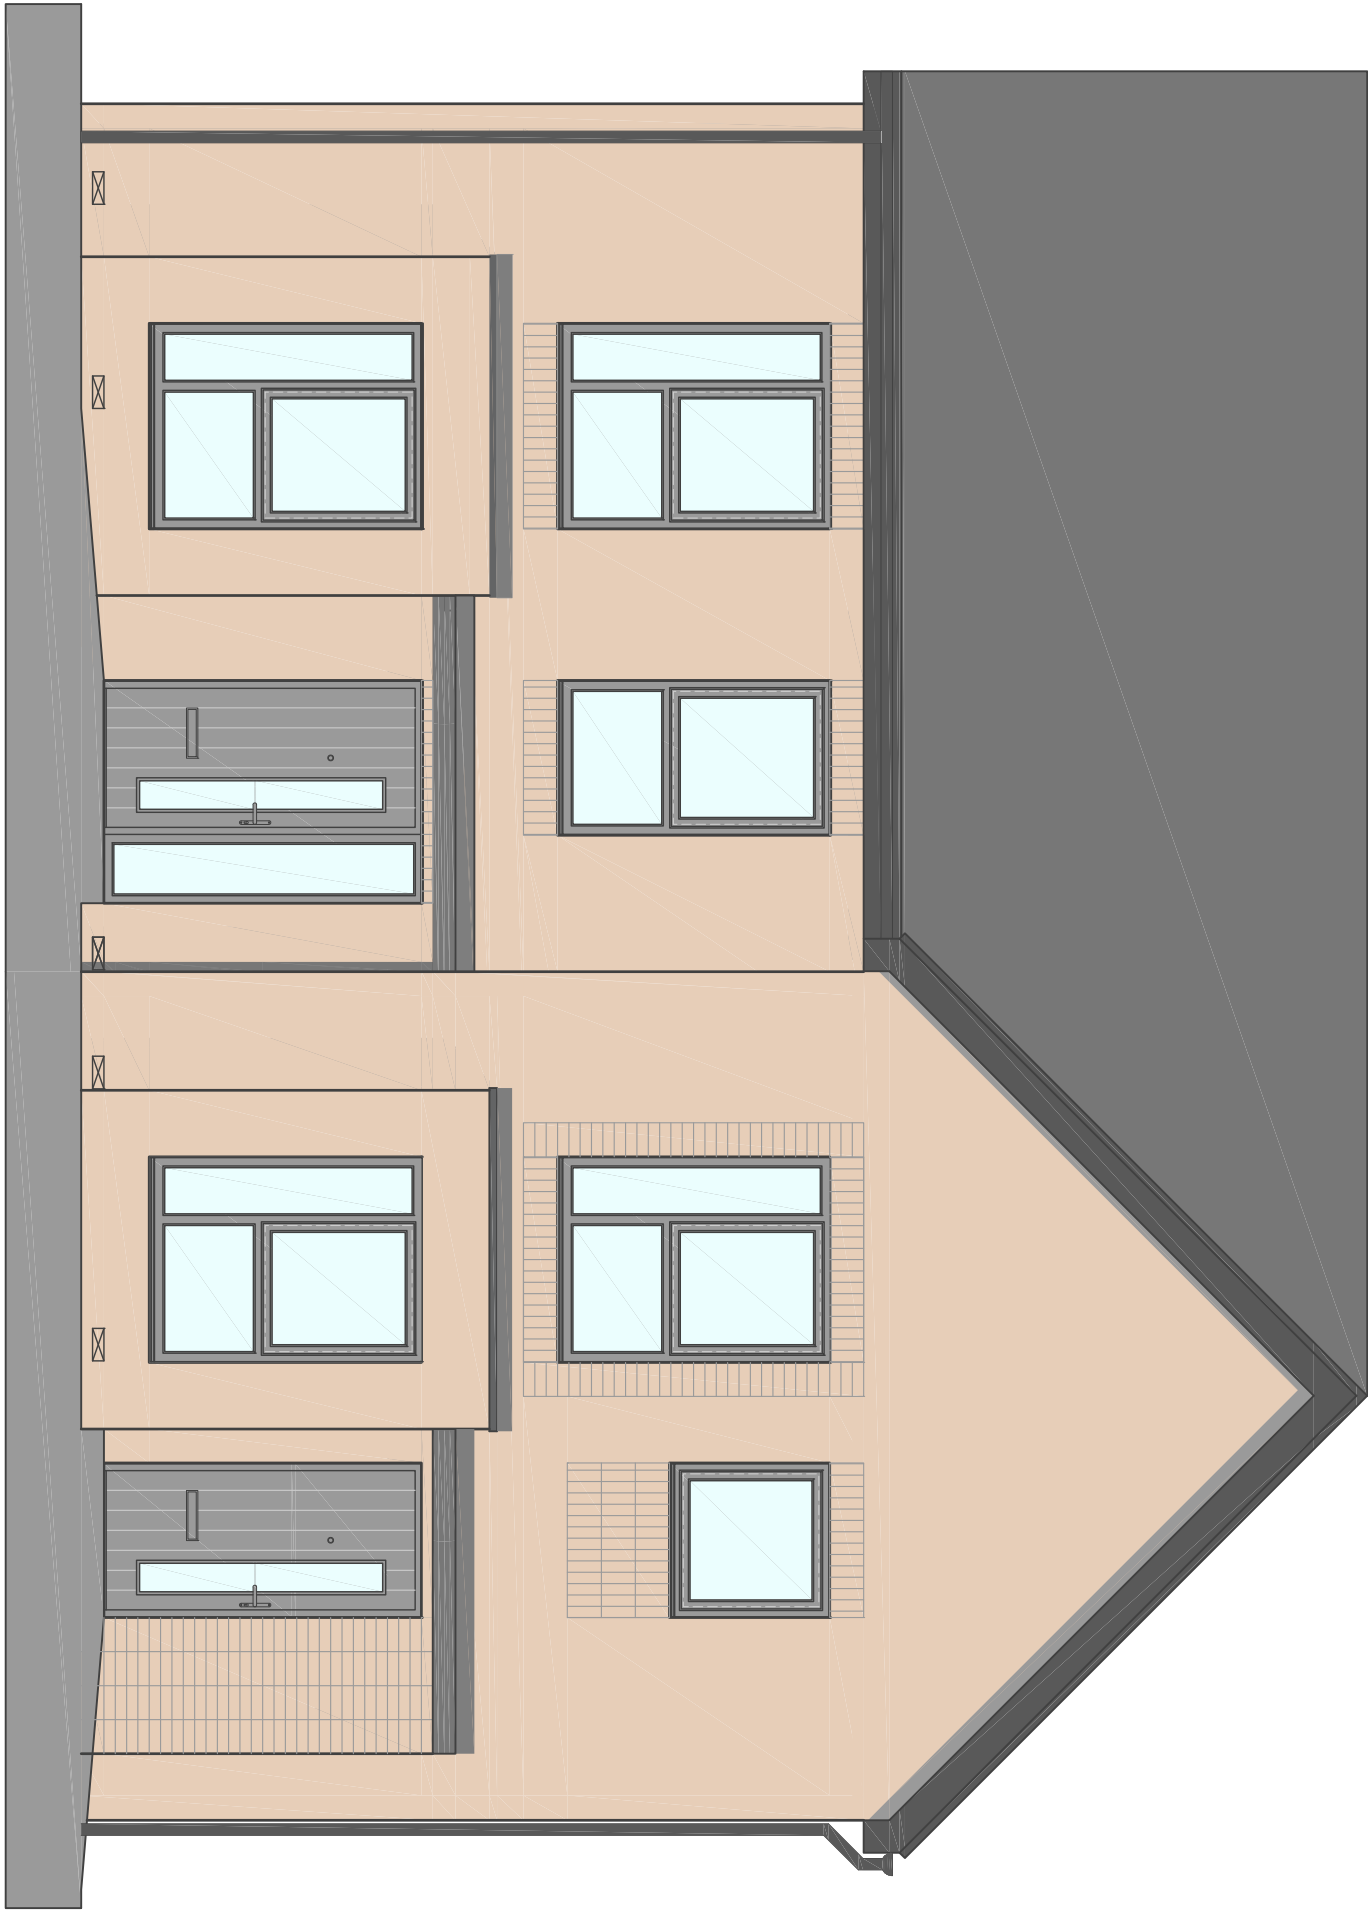


Front Elevation

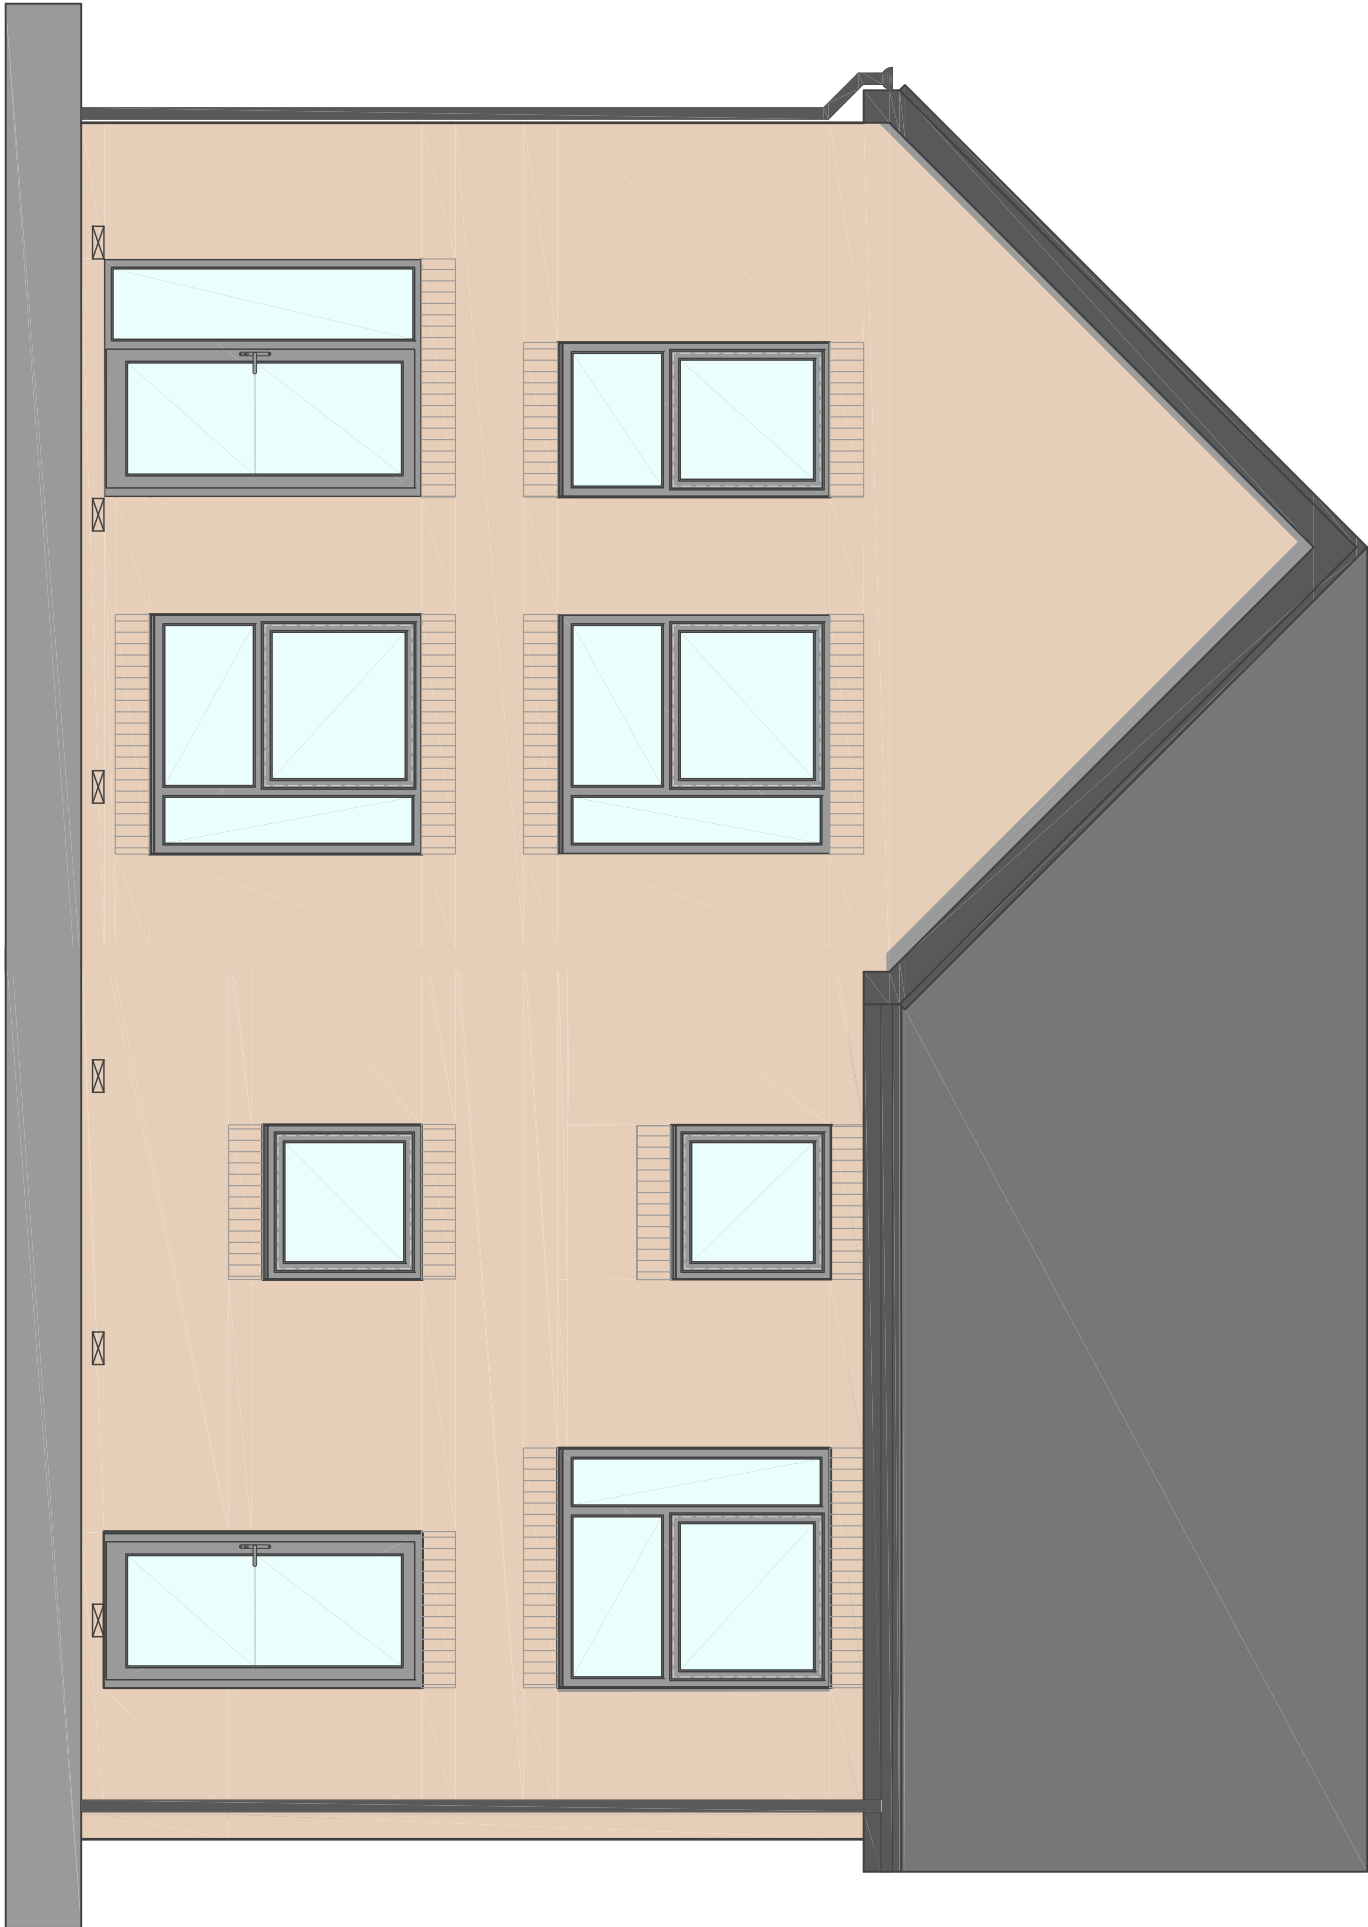

Rear Elevation

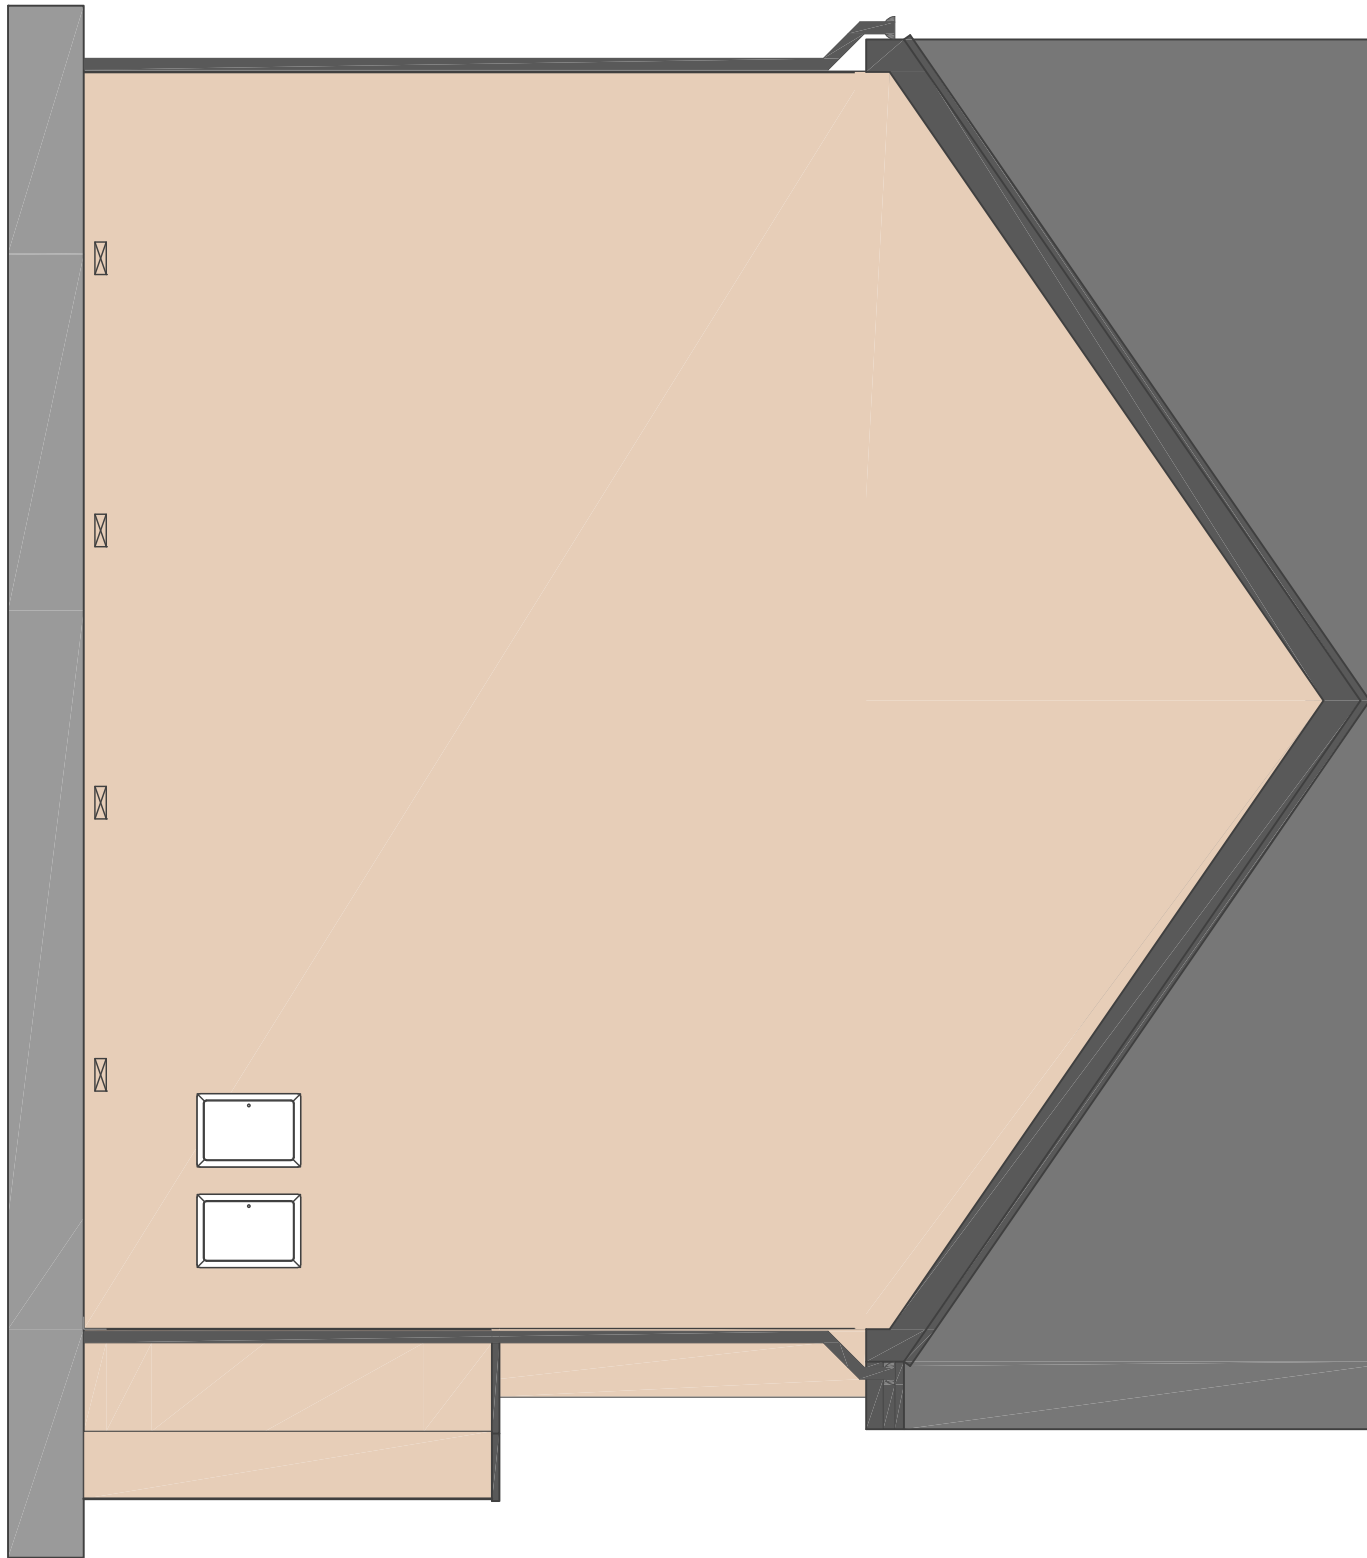

Side Elevation

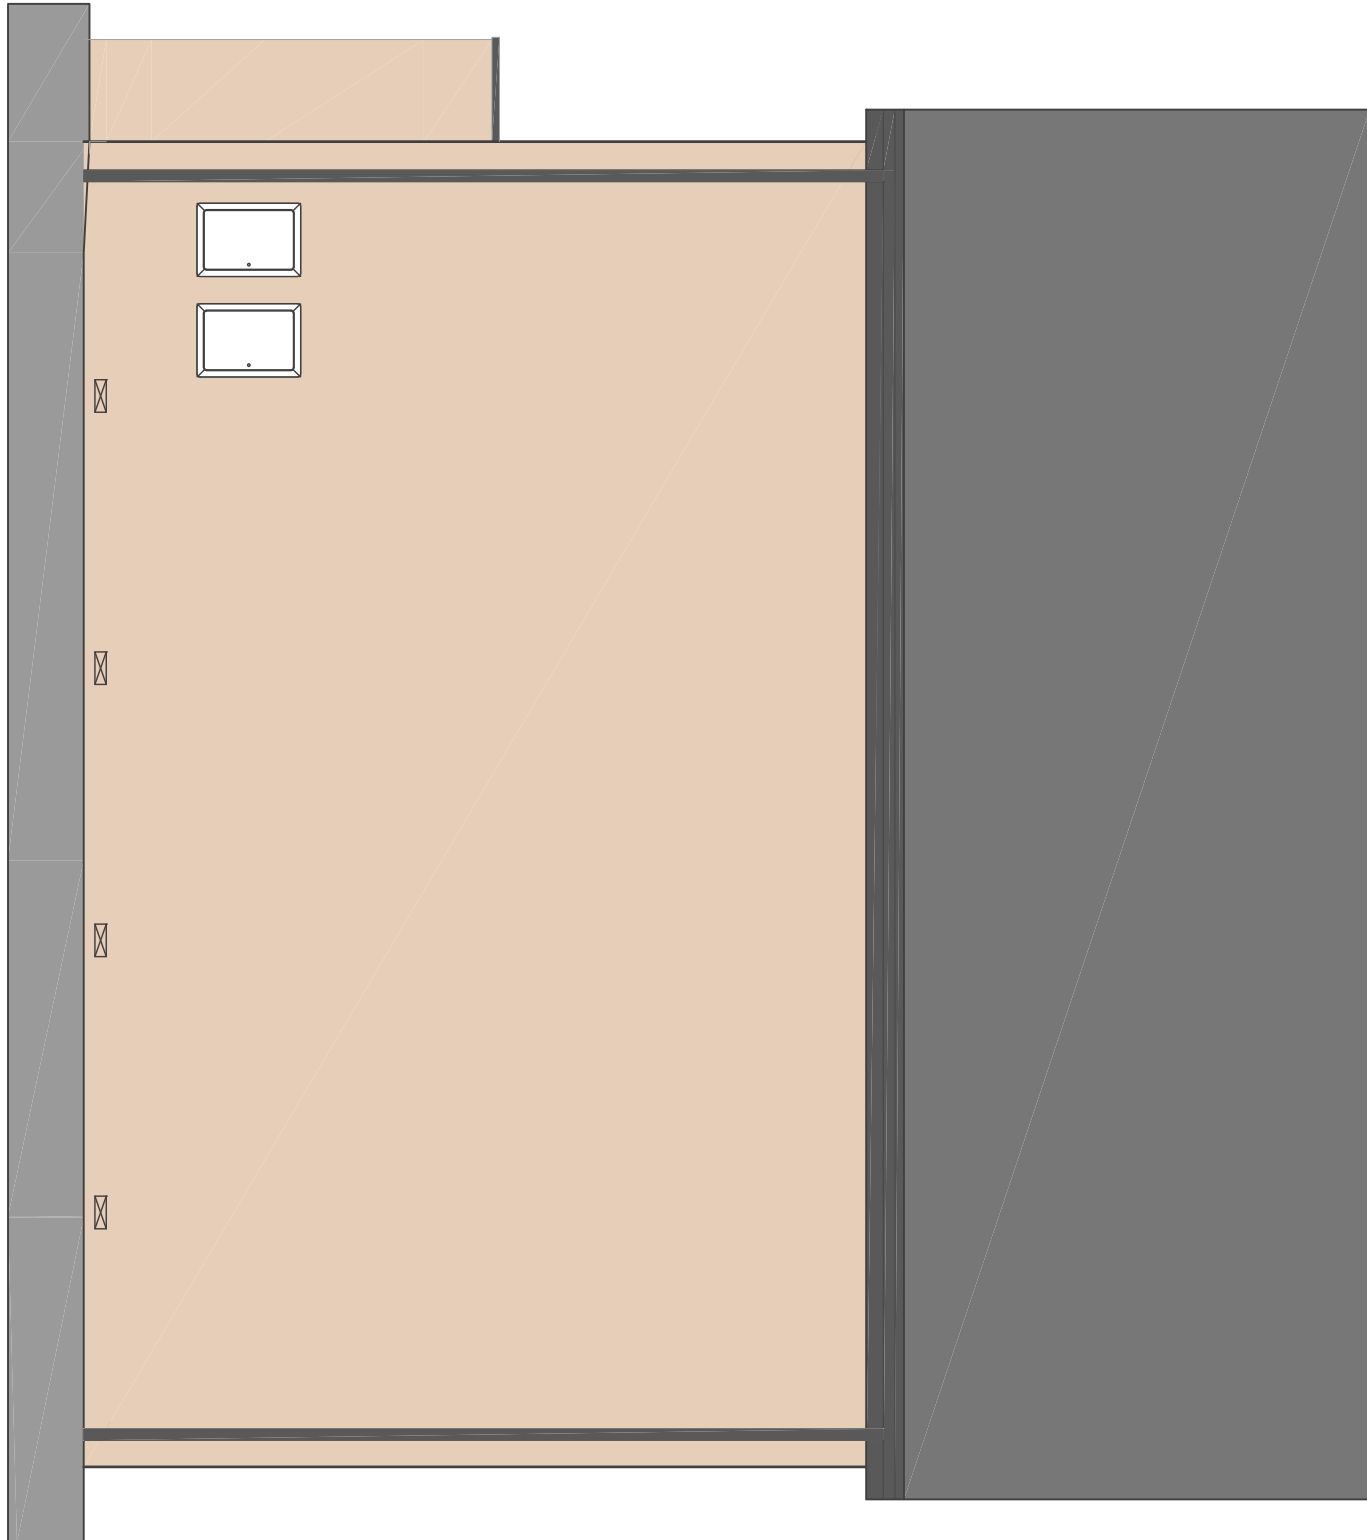

Side Elevation

Rev	Description	Date	By
A	Planning Issue.	11.05.21	MG
-	Final Issue.	16.04.21	MG

j d a architects

info@jda-architects.com
www.jda-architects.com
merchesser 0161 336 5011
liverpool 0151 665 0112



Project: Watch Factory, Prescott

Project Status: PL - Planning

Scale: 1:500

Date: July 2020

Drawn By: JMG

Checked By:

Drawing Number: 1125

Client Number: A

SK

057

Block Type CD - 3B5P - Opt1

A

Block Type CD - 3B5P - Opt1

House Types: C1 (79m²) & D1 (82m²)
Replacement for DK-Architects drawing:
1264-207-Block Type CD - 3B5P - Opt1

