





Notes


Issued by JDA Architects Ltd. No responsibility for any dimensions obtained by scaling from this drawing. If no dimension is shown the dimension should be taken from the drawing. The drawing is issued for the measurement. Supplying this drawing in digital form is solely for the client's use. It is not to be used for any other purpose. Any discrepancies must be reported to the architect immediately. The drawing is the property of JDA Architects Ltd. and must not be reproduced without written permission.

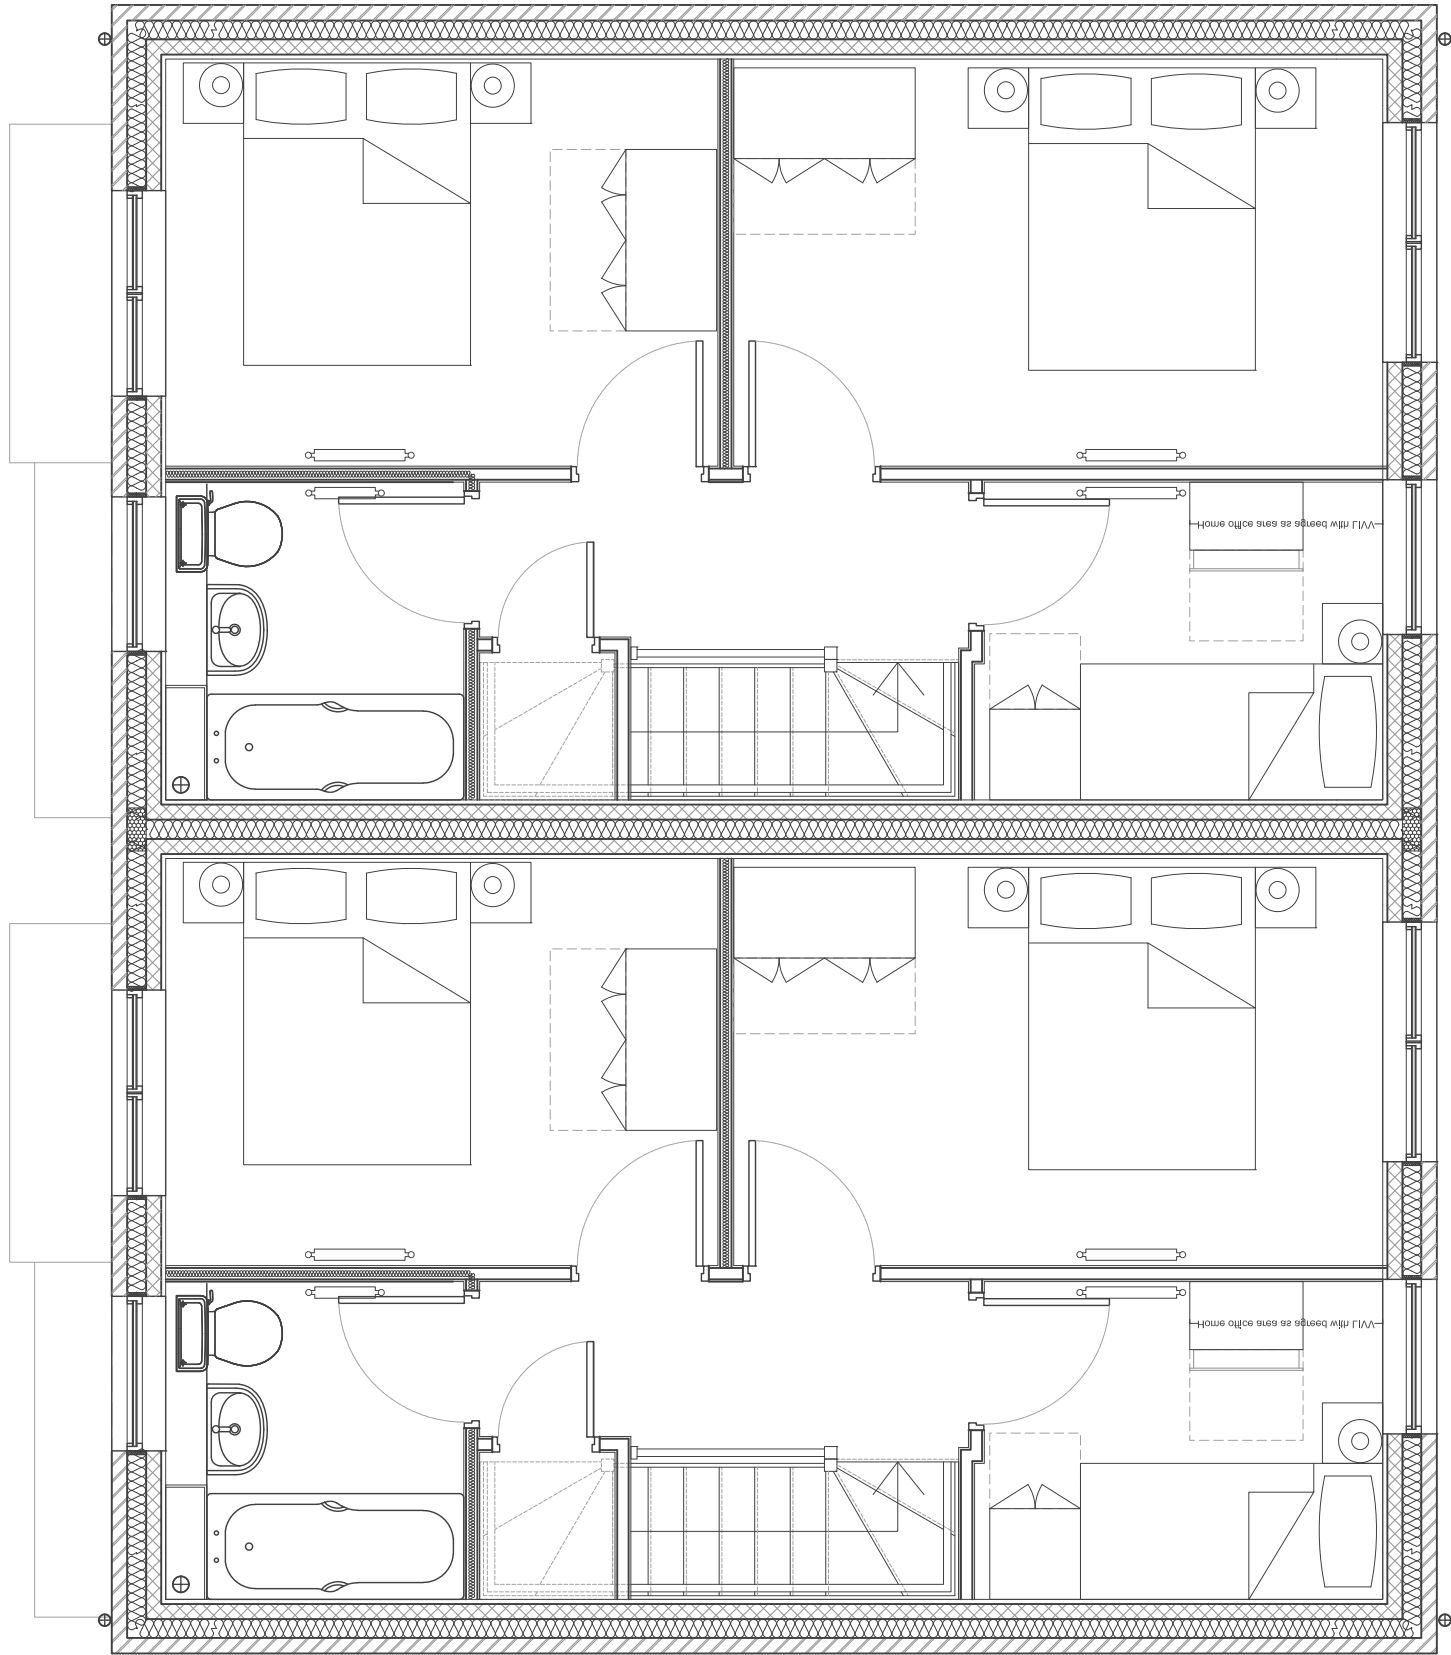


First Floor

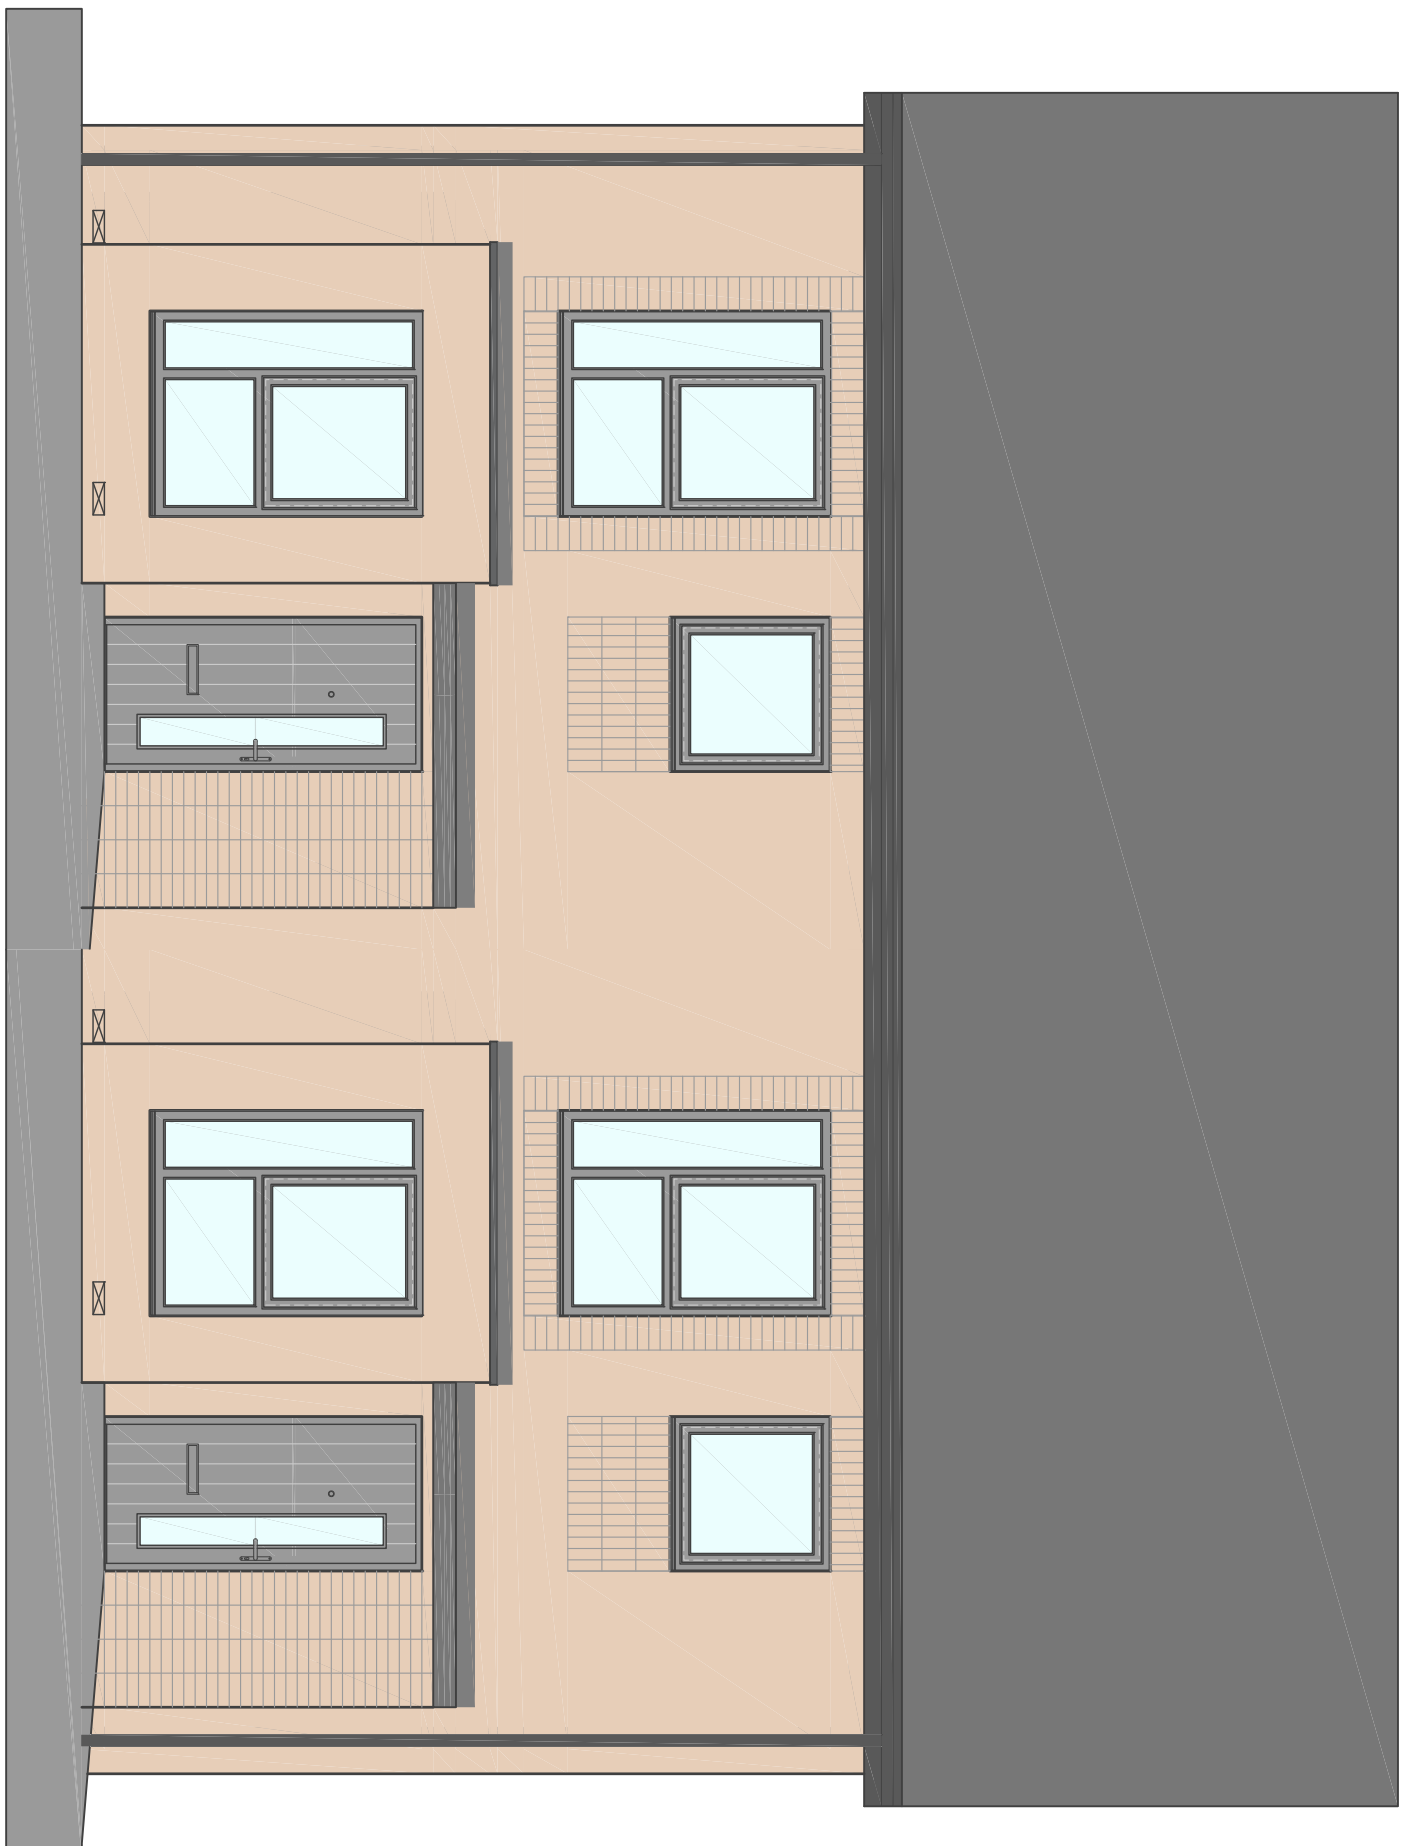


Front Elevation

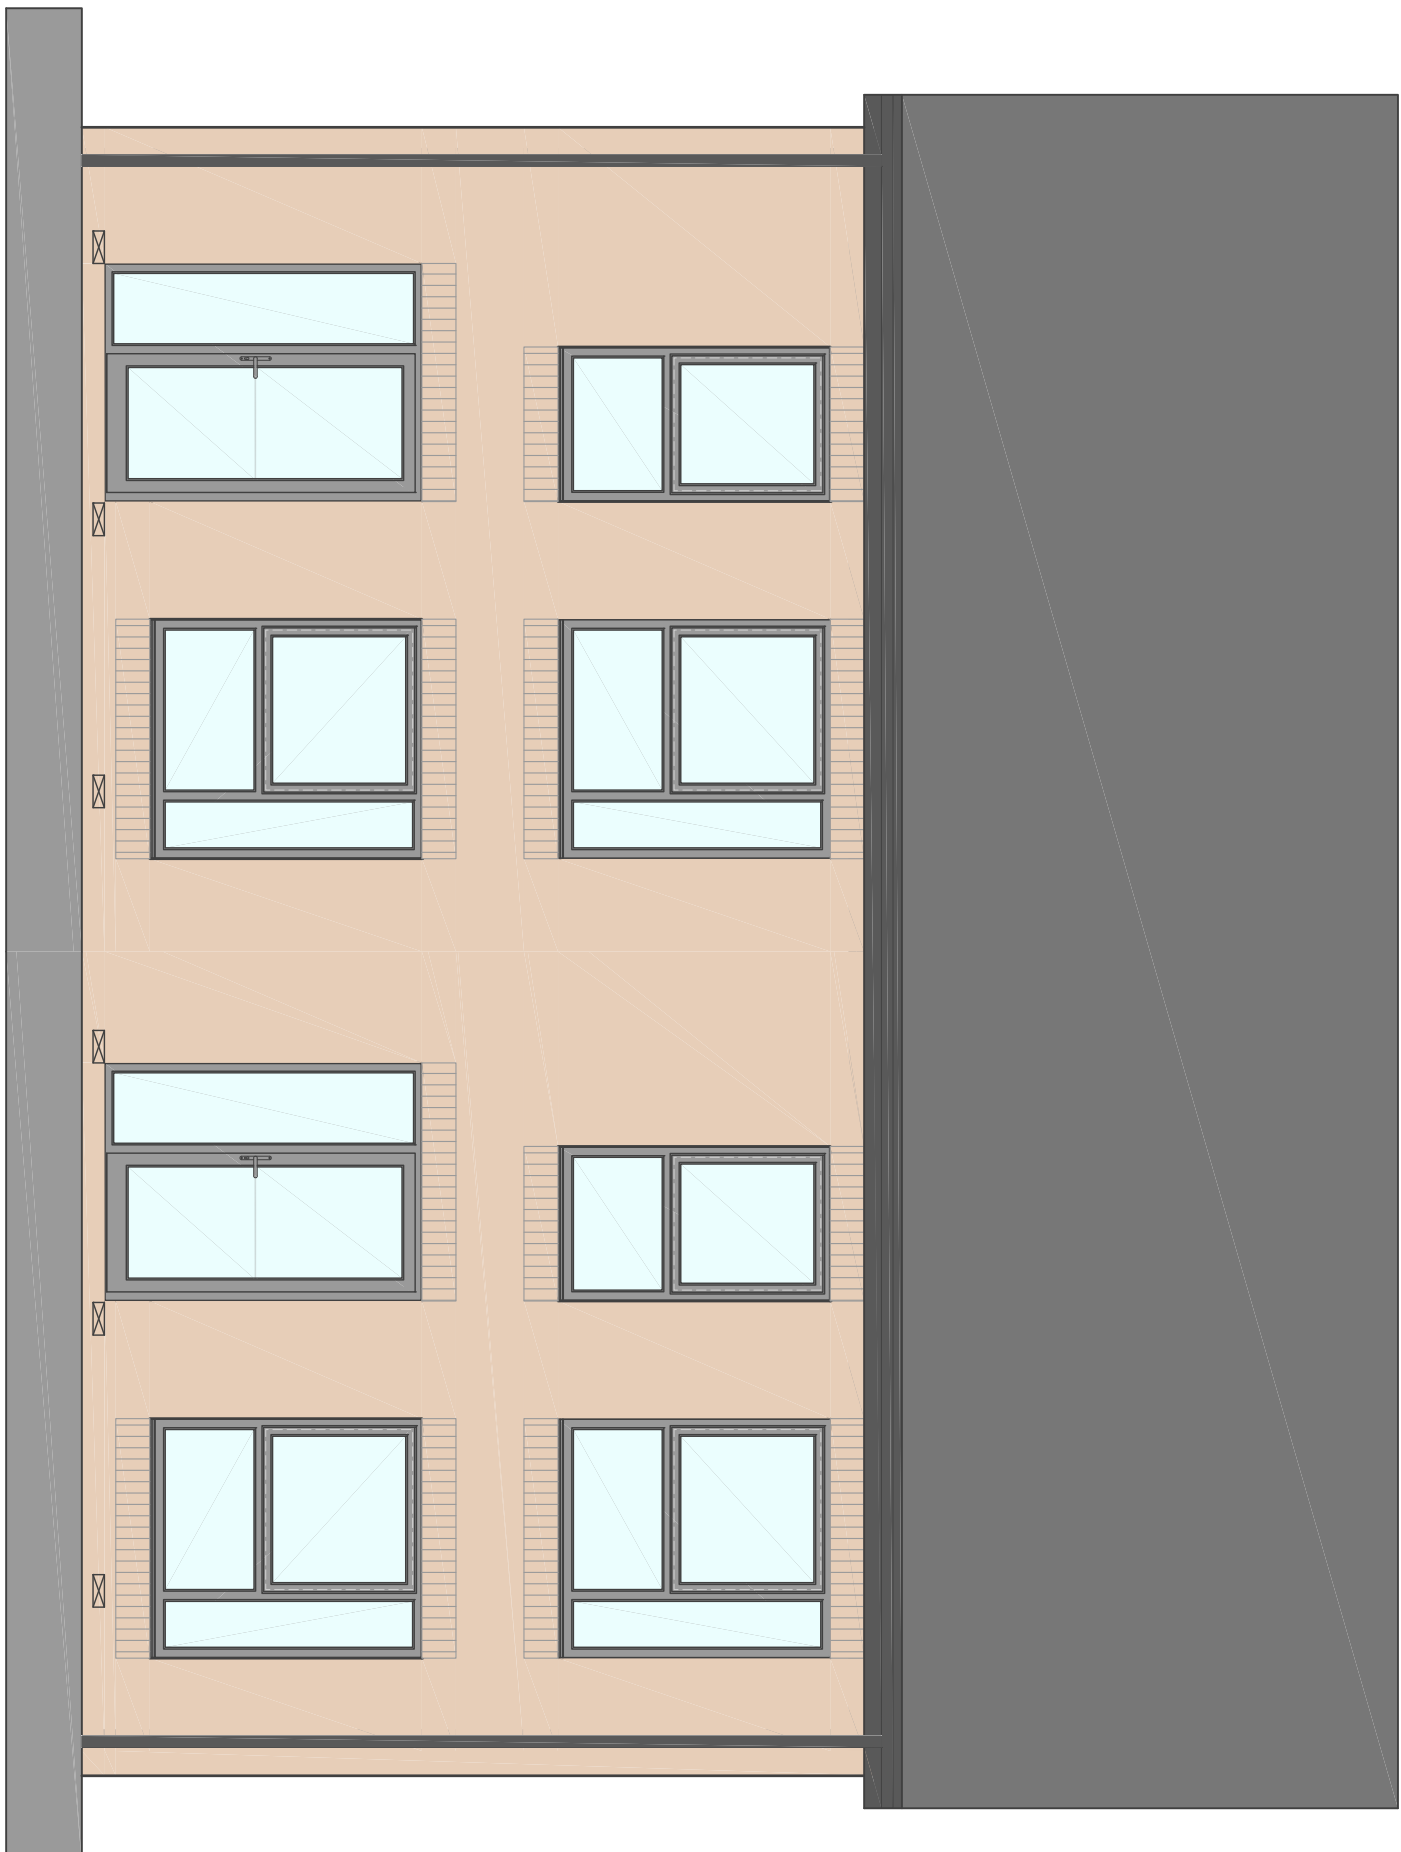


Rear Elevation

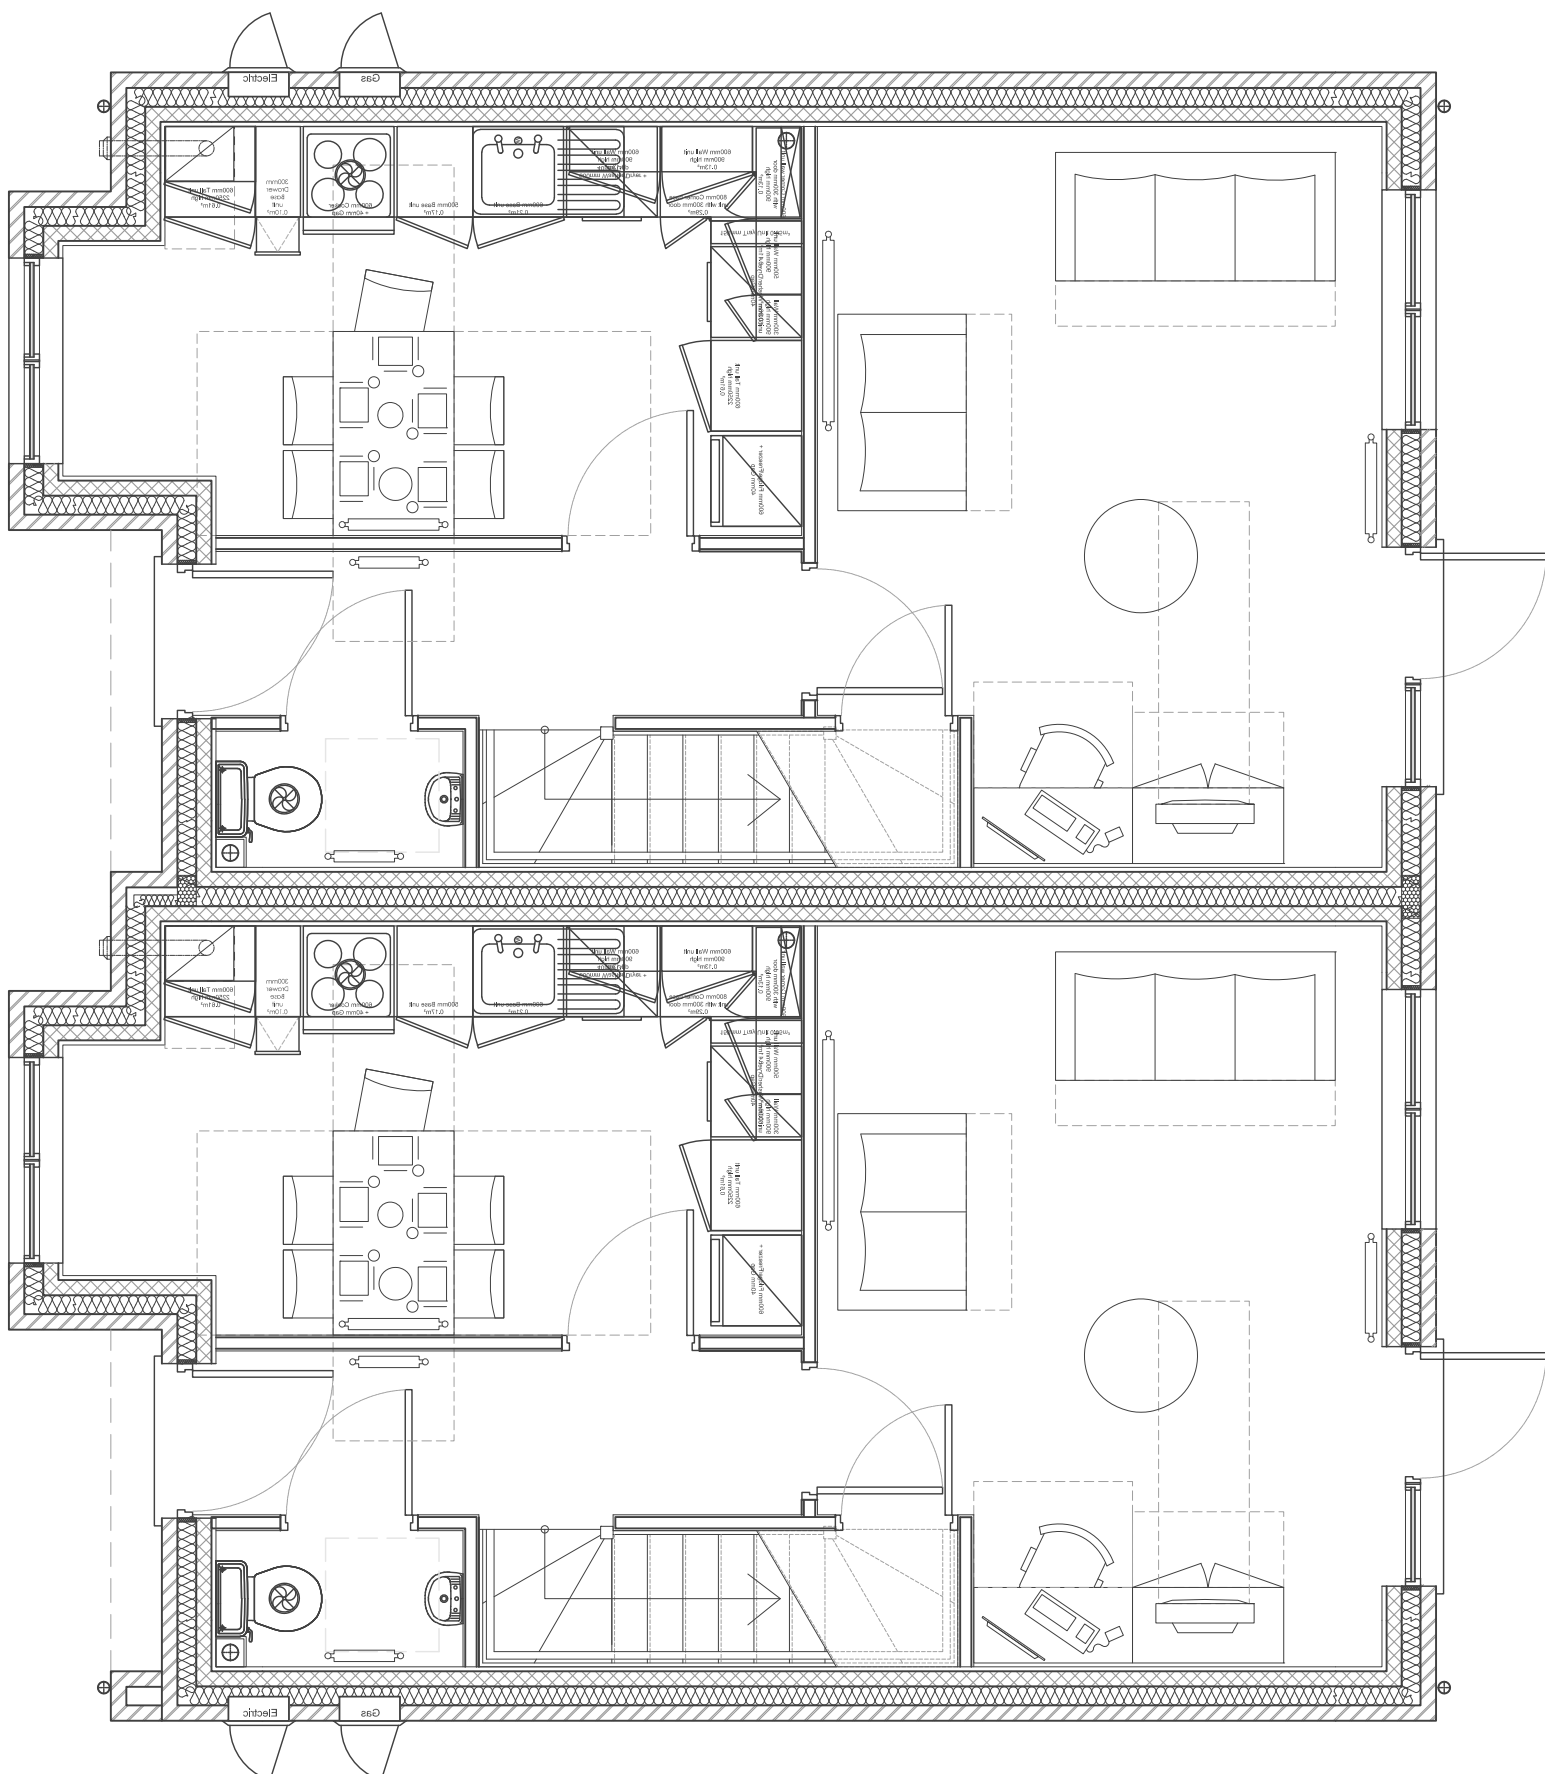

Ground Floor

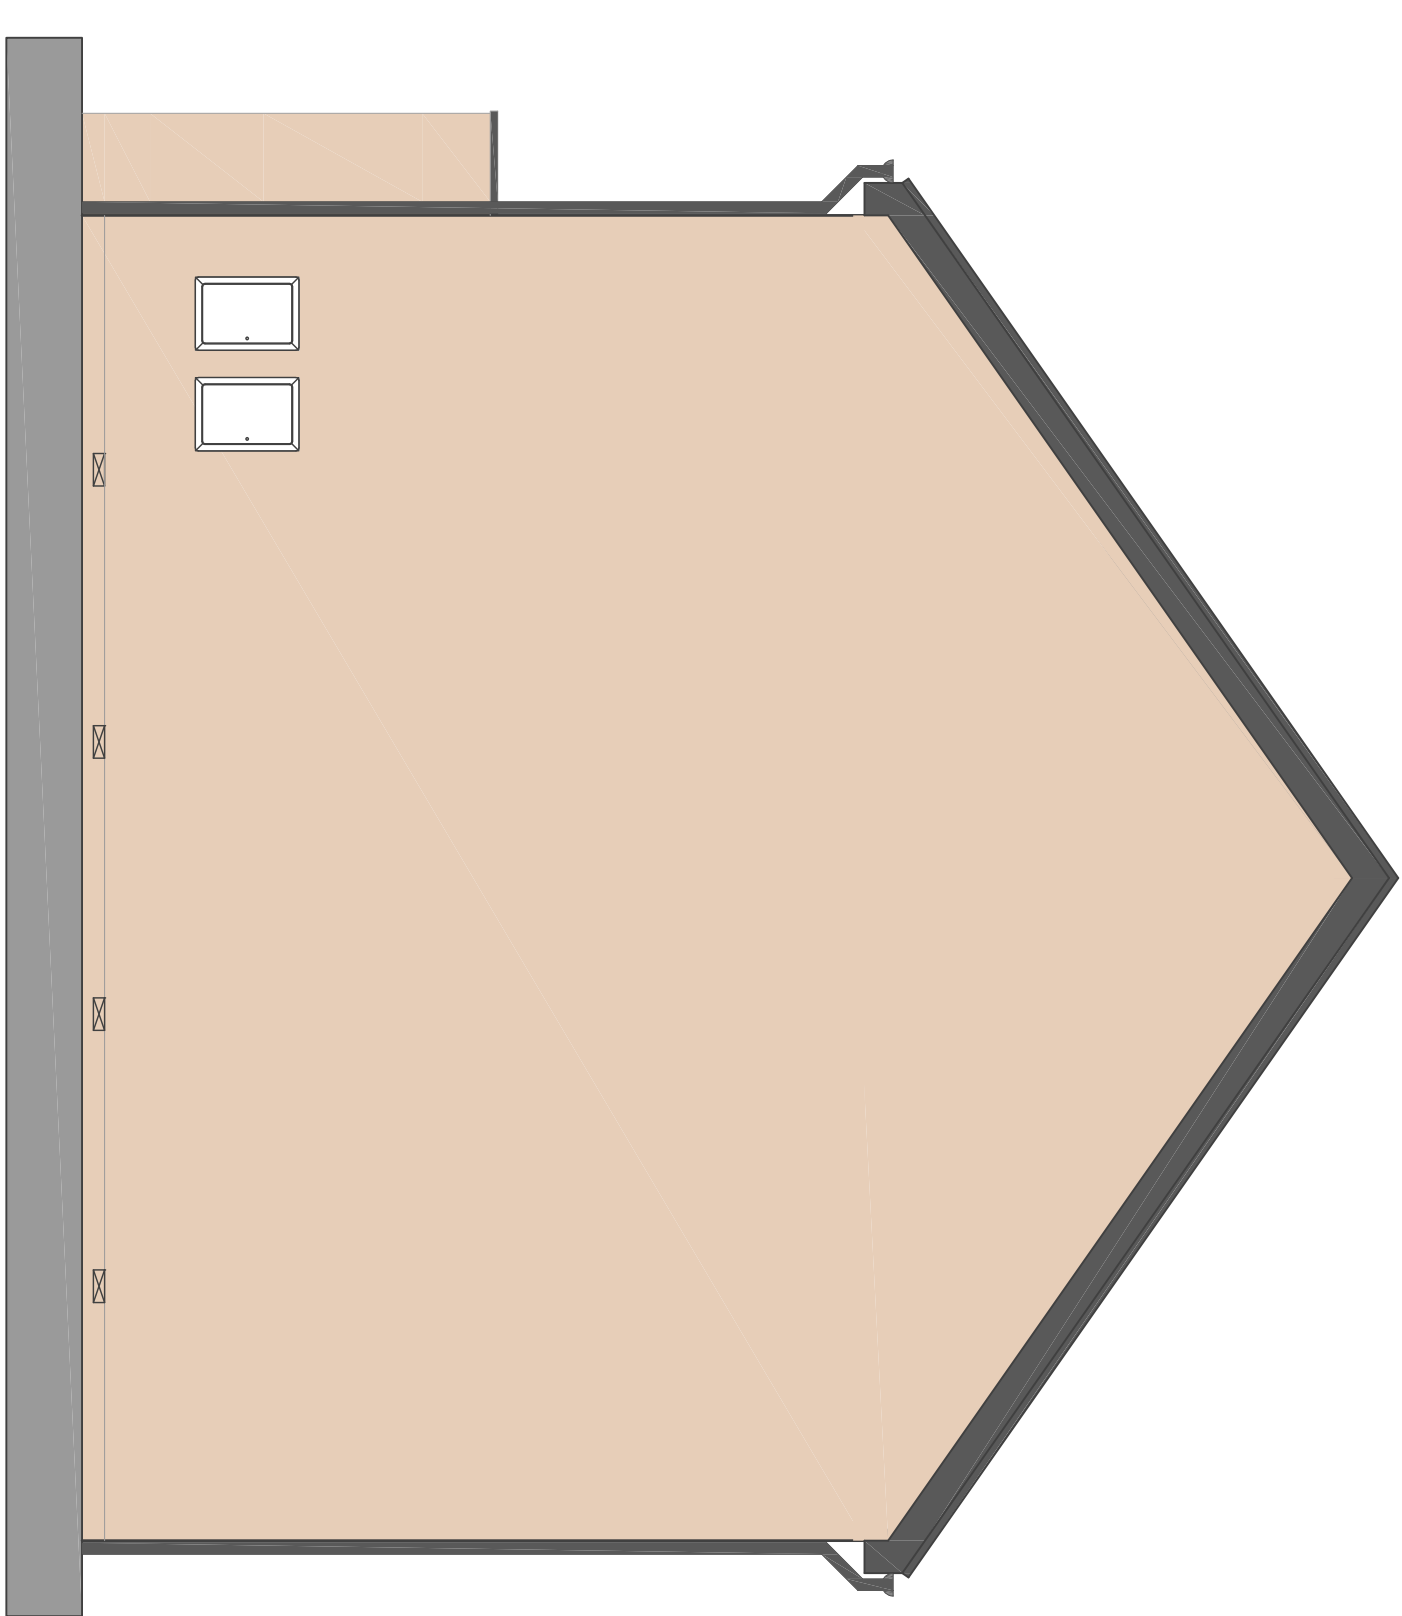

Side Elevation

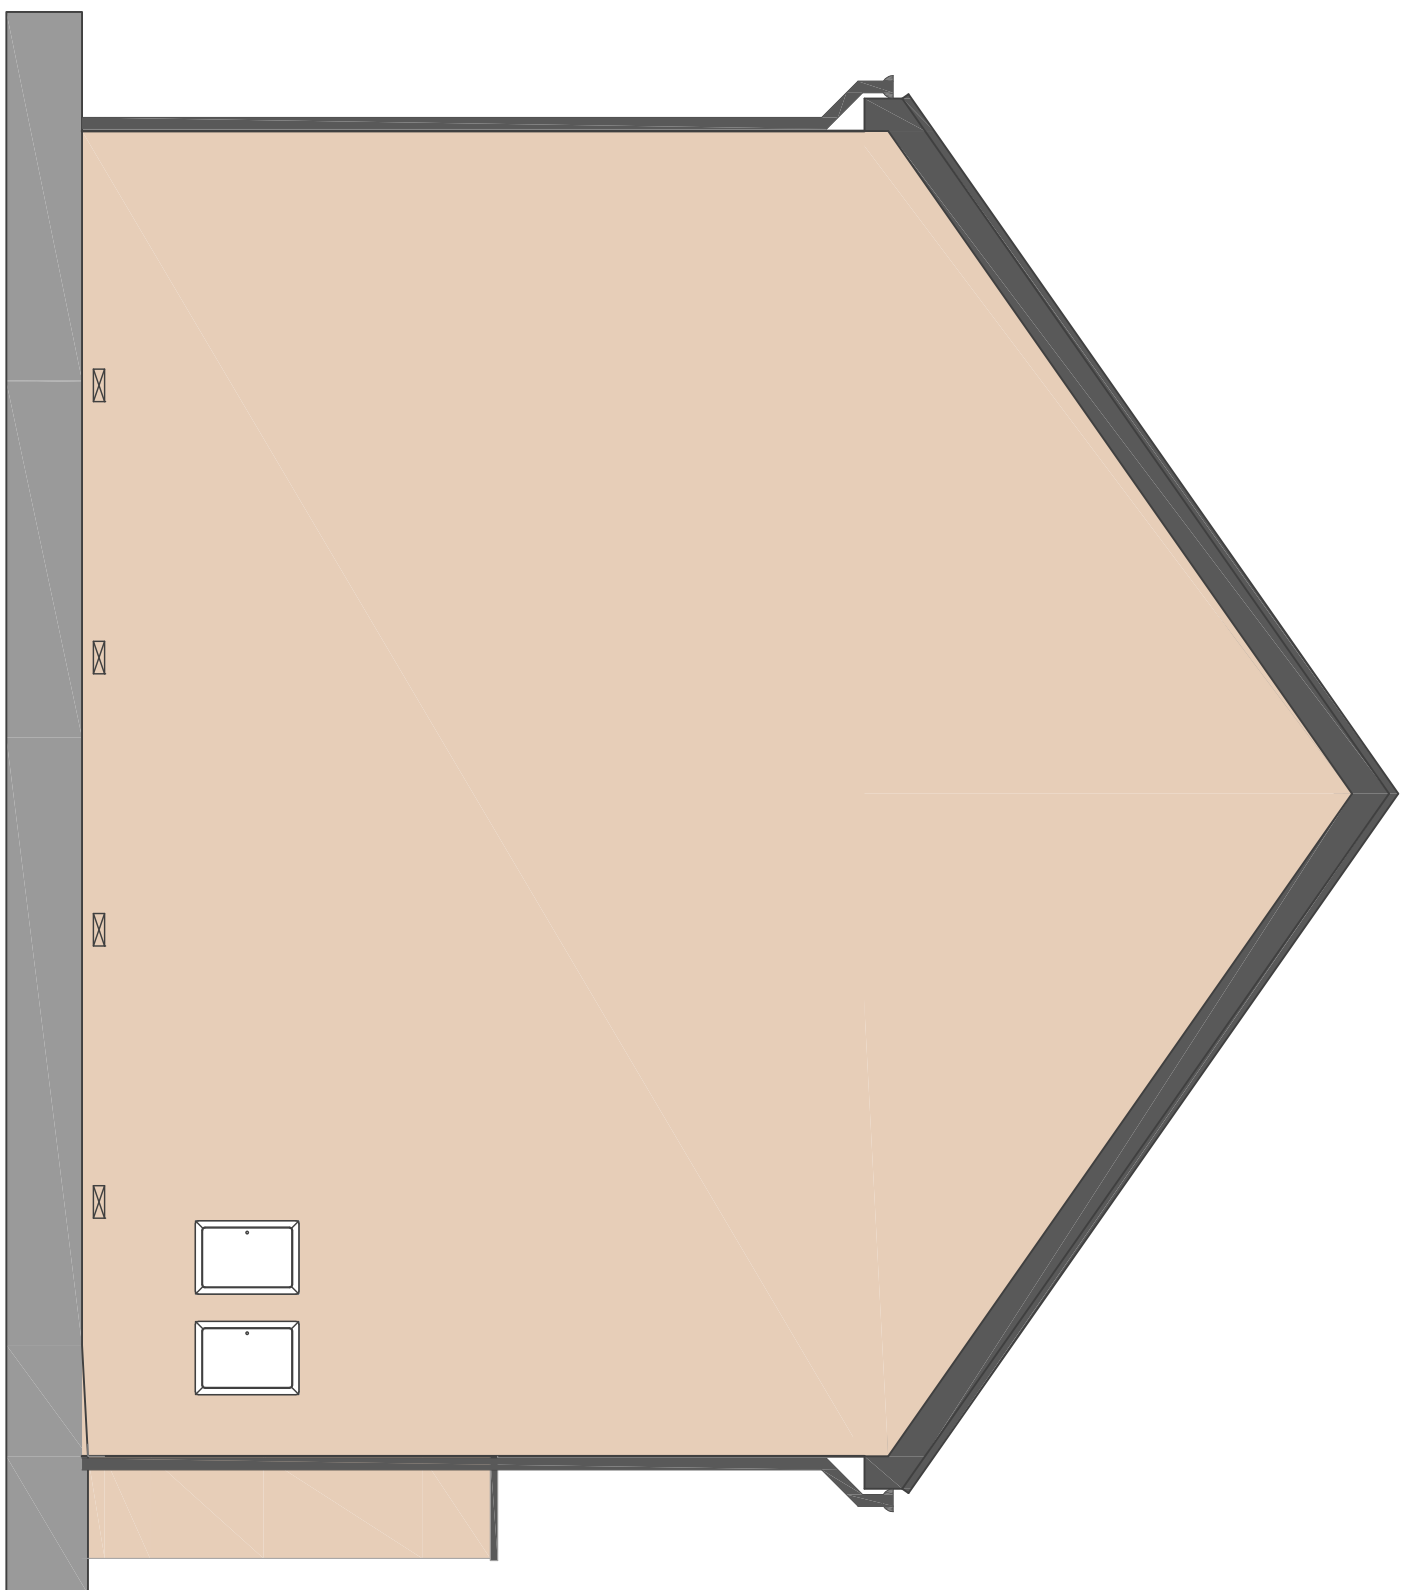

Side Elevation

A		Planning Issue.	11.05.21	MG
-		First Issue.	16.04.21	MG
Rev	Description	Date	By	

JDA architects

info@jda-architects.com
www.jda-architects.com
mercheller 0161 336 5011
liverpool 0151 665 0112

Watch Factory Partnerships

Project: Watch Factory, Prescott

Project Status: PL - Planning

Scale:	@ original size	Date:	Drawn by:	Checked by:
1:50	A1	July 2020	IMG	

Drawings:

Drawings:	Drawings Number	Drawings Number	Drawings Number	Drawings Number
Block Type CC - 3B5P - Opt3	A	SK	056	
	A			

Block Type CC - 3B5P - Opt3

House Types: CC Option 3 (79m² & 79m²)
Replacement for DK-Architects drawing
1264-206-Block Type CC - 3B5P - Opt3