





Notes


Planning Design Associates take no responsibility for any dimensions obtained by scaling from this drawing. If no dimensions are shown the drawing is to be taken as a guide only. The drawing is not to be used for the measurement. Supplying this drawing in digital form is solely for the client's use and does not constitute a contract. Dimensions must be checked against your copy. Dimensions must be checked on site. Any discrepancies must be reported to the Architect immediately. The drawing is not to be used for any other purpose without the Architect's written consent.

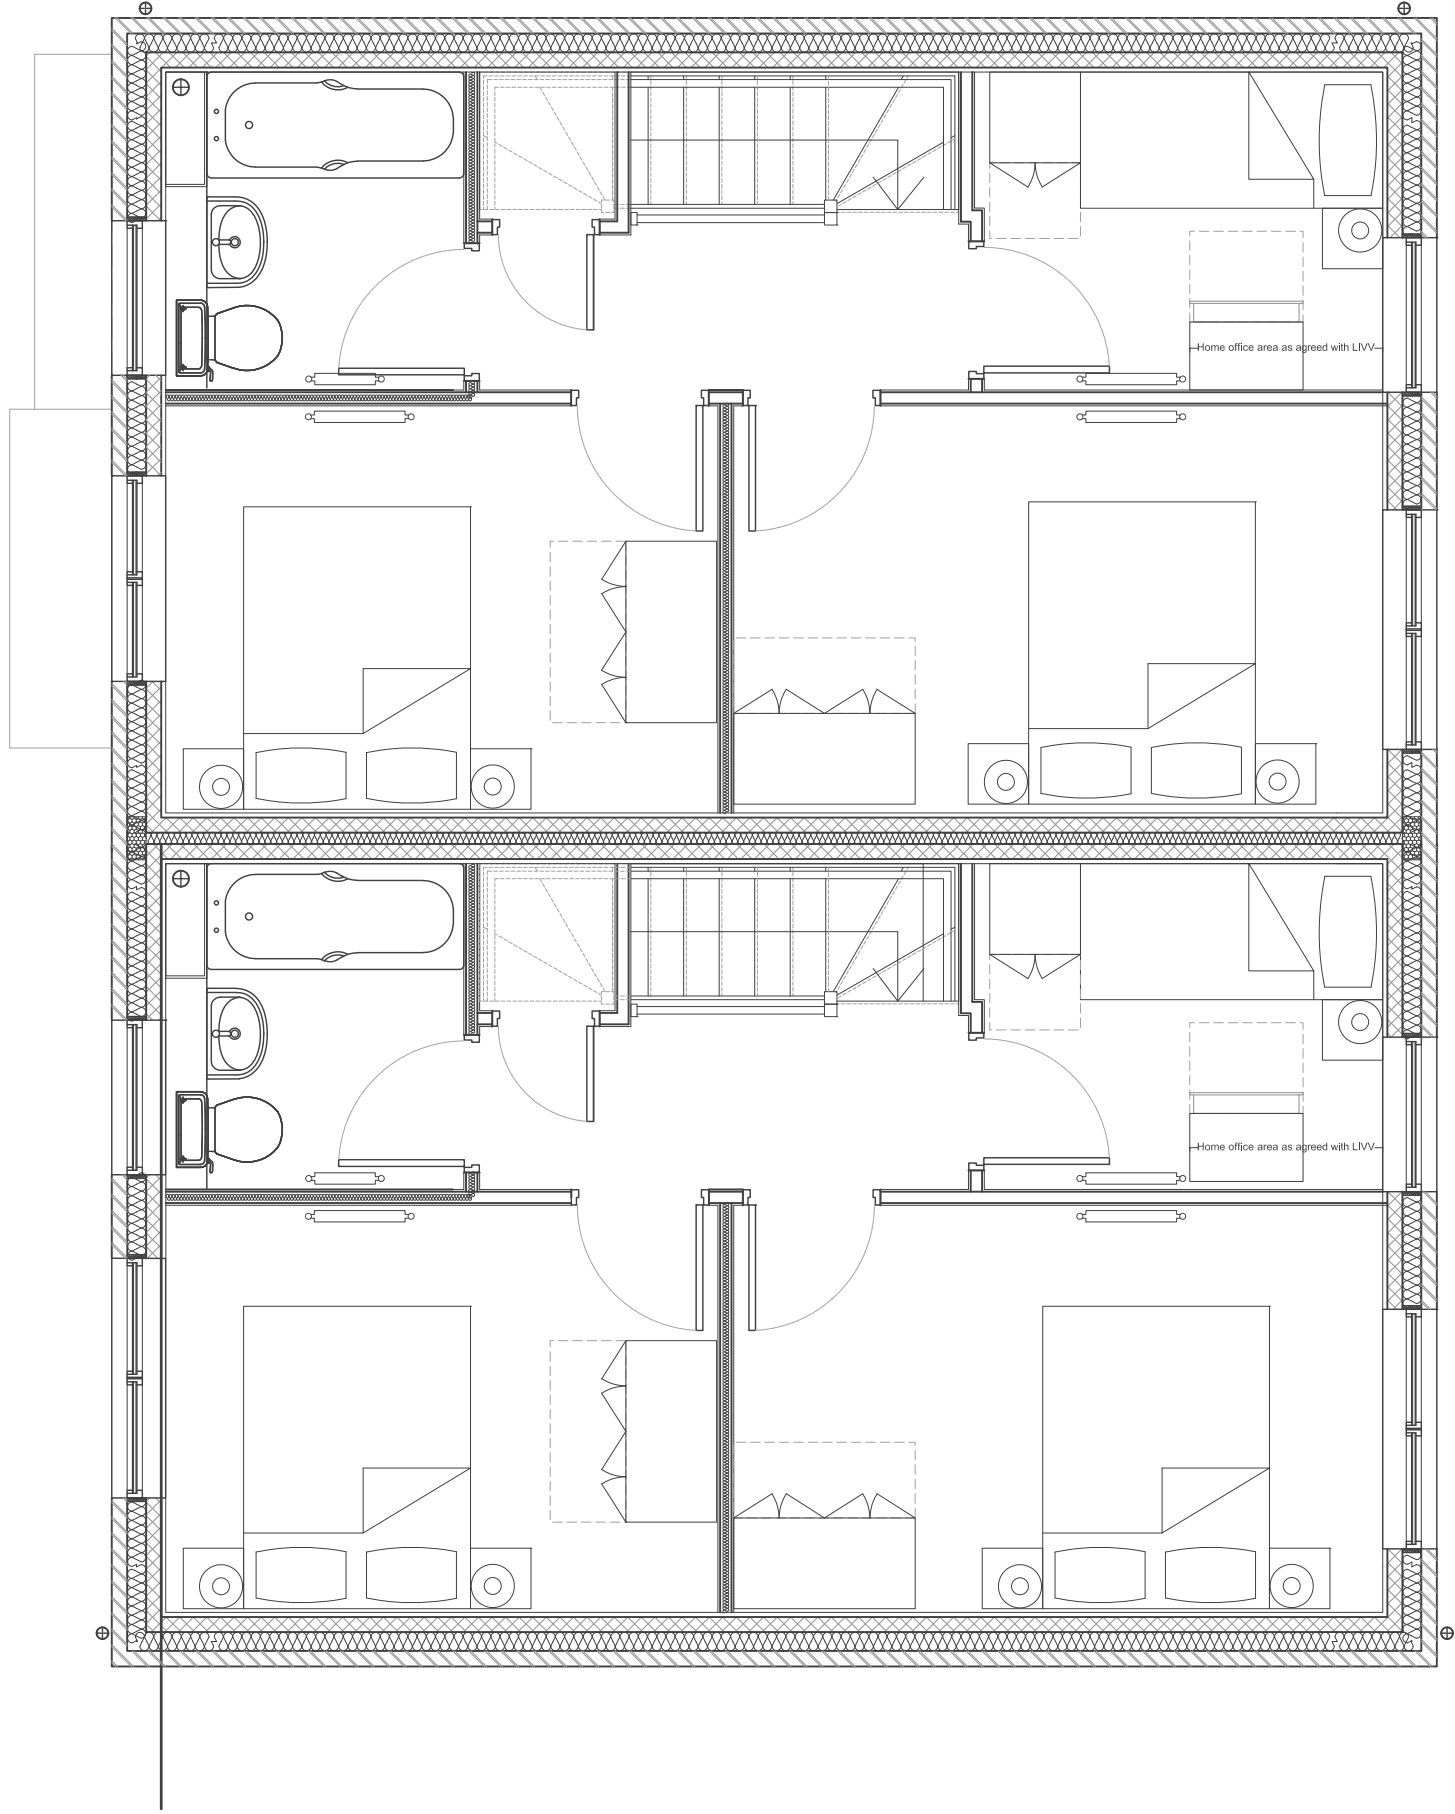


First Floor

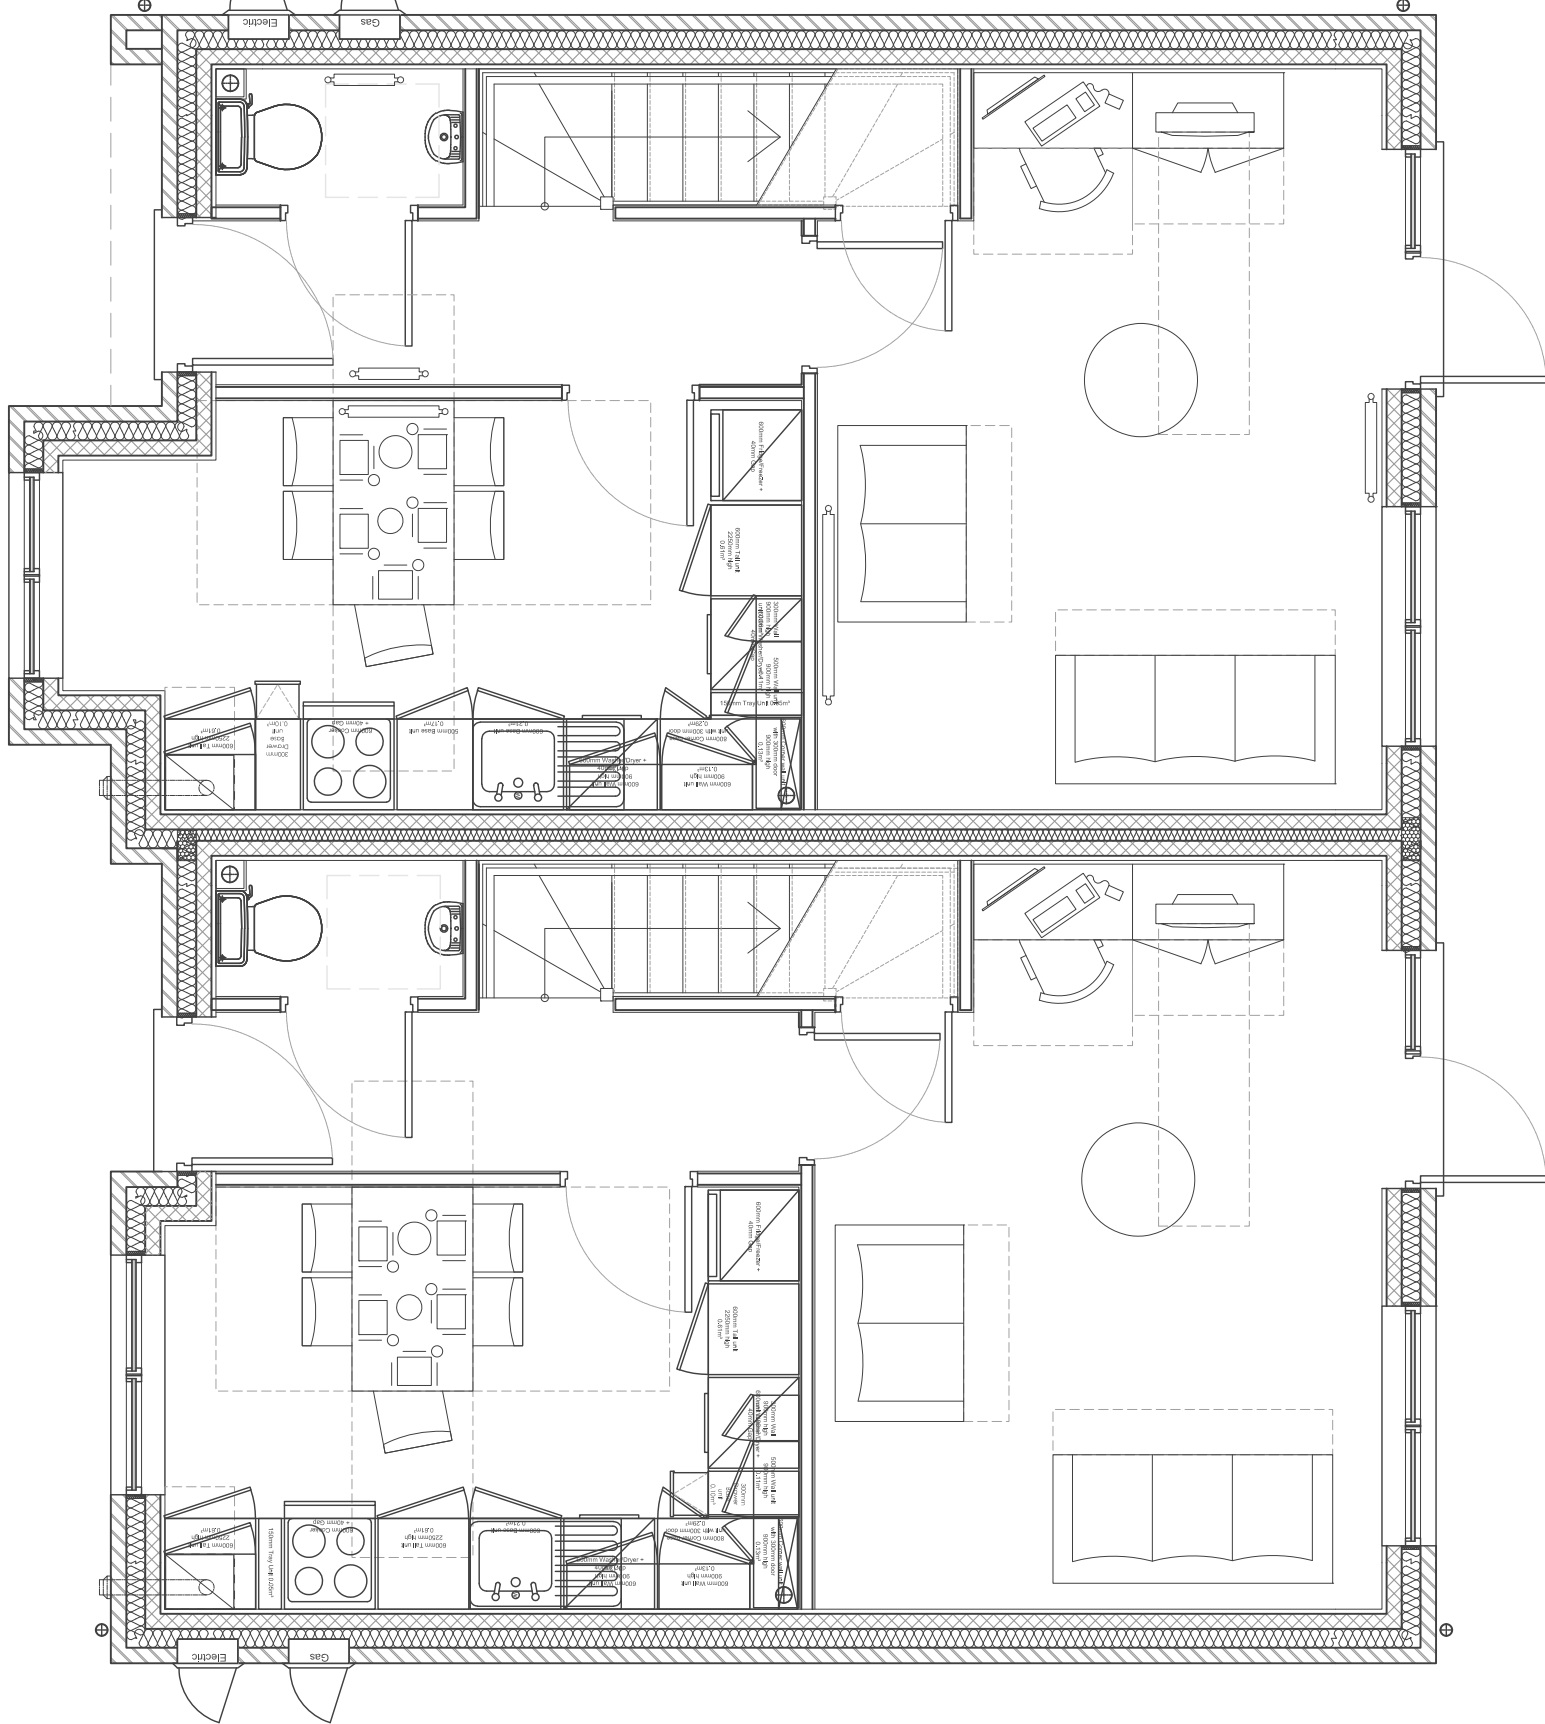


Ground Floor

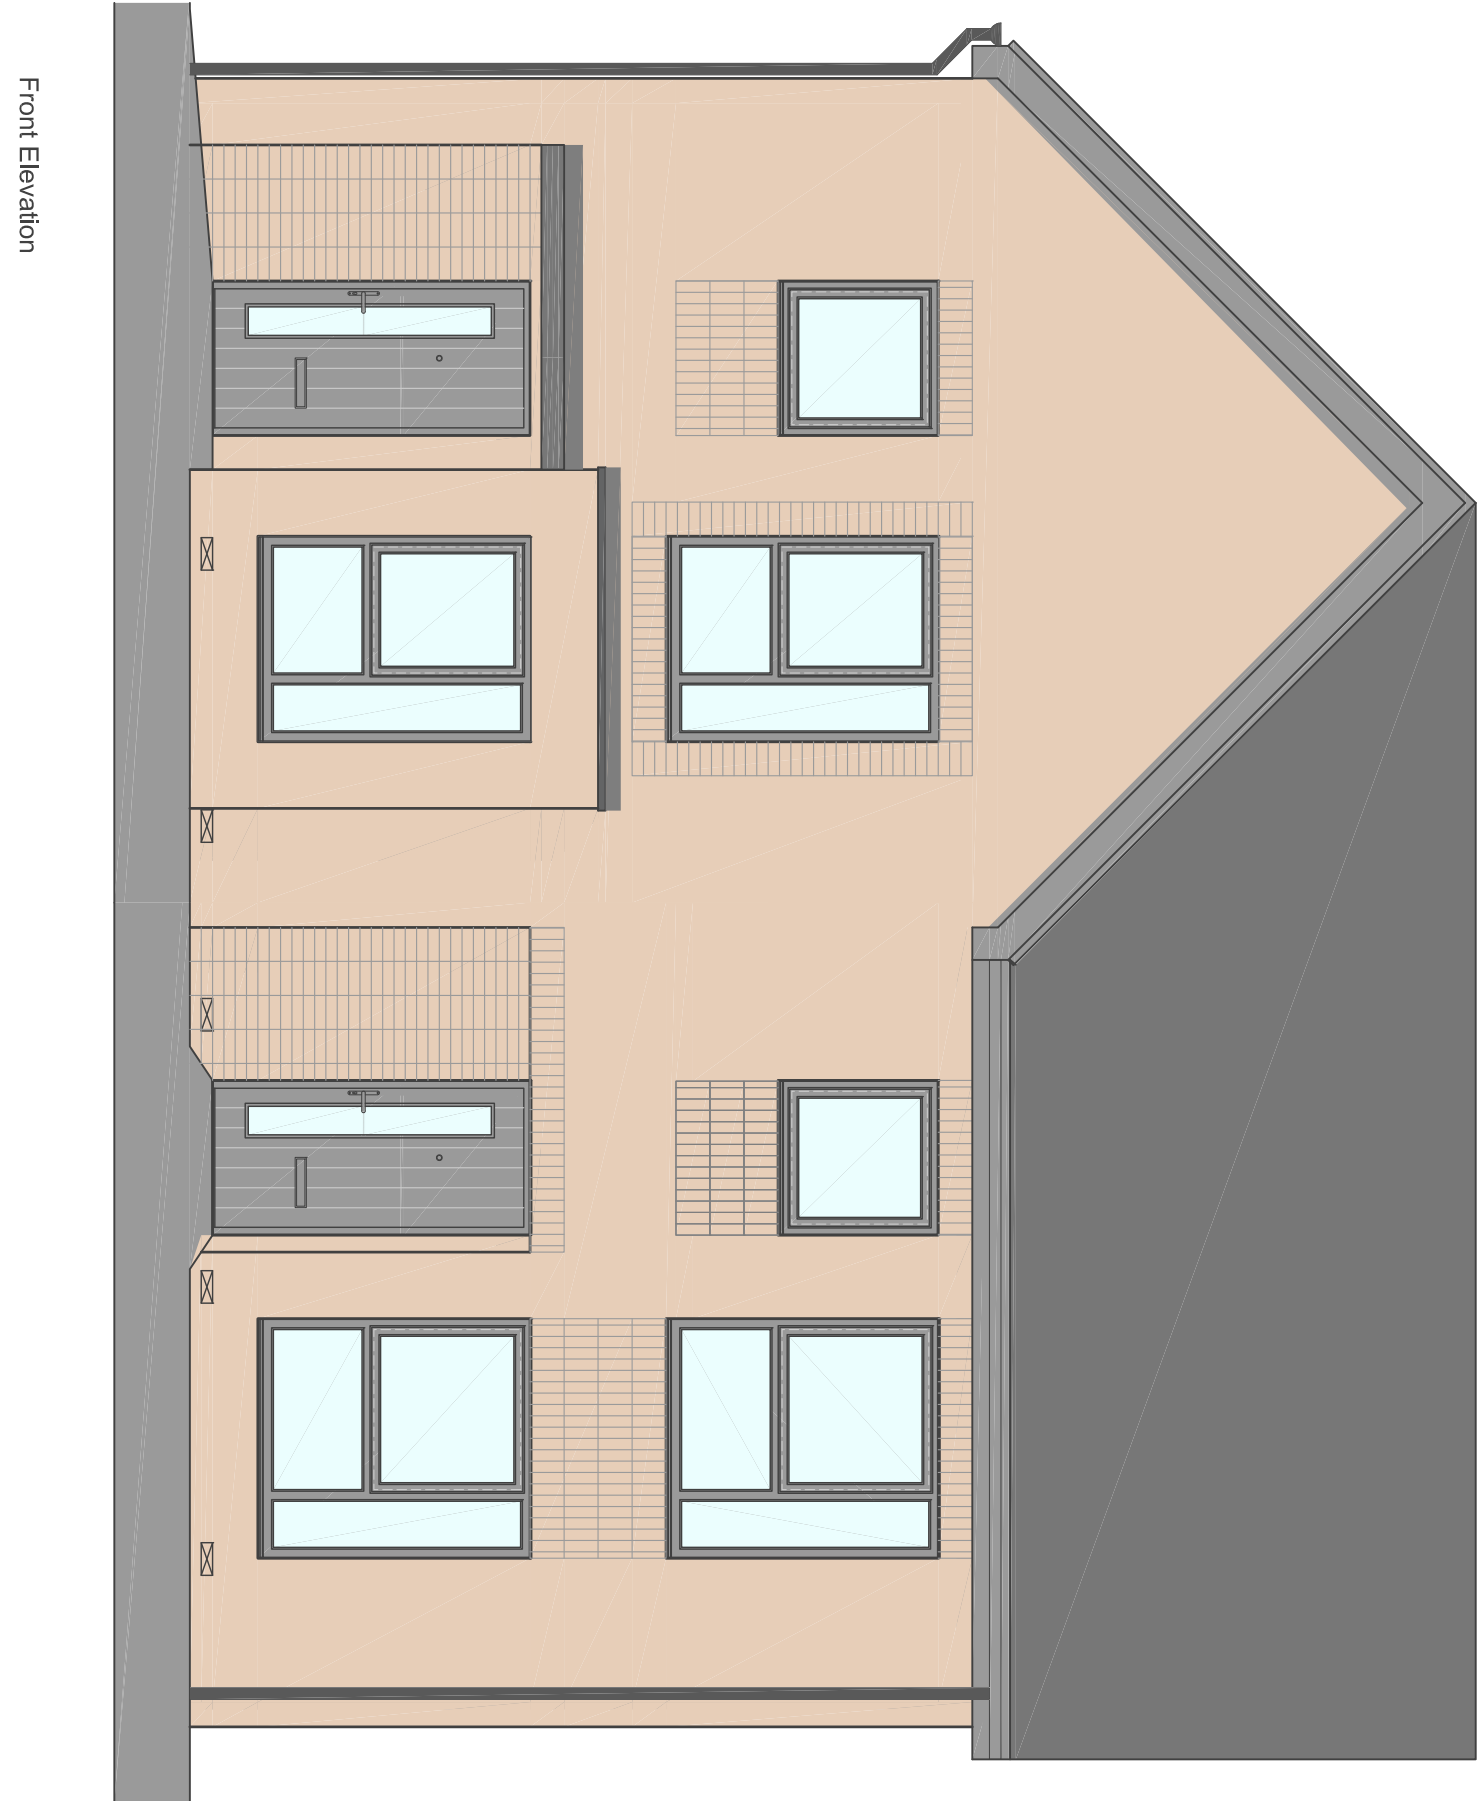


Front Elevation

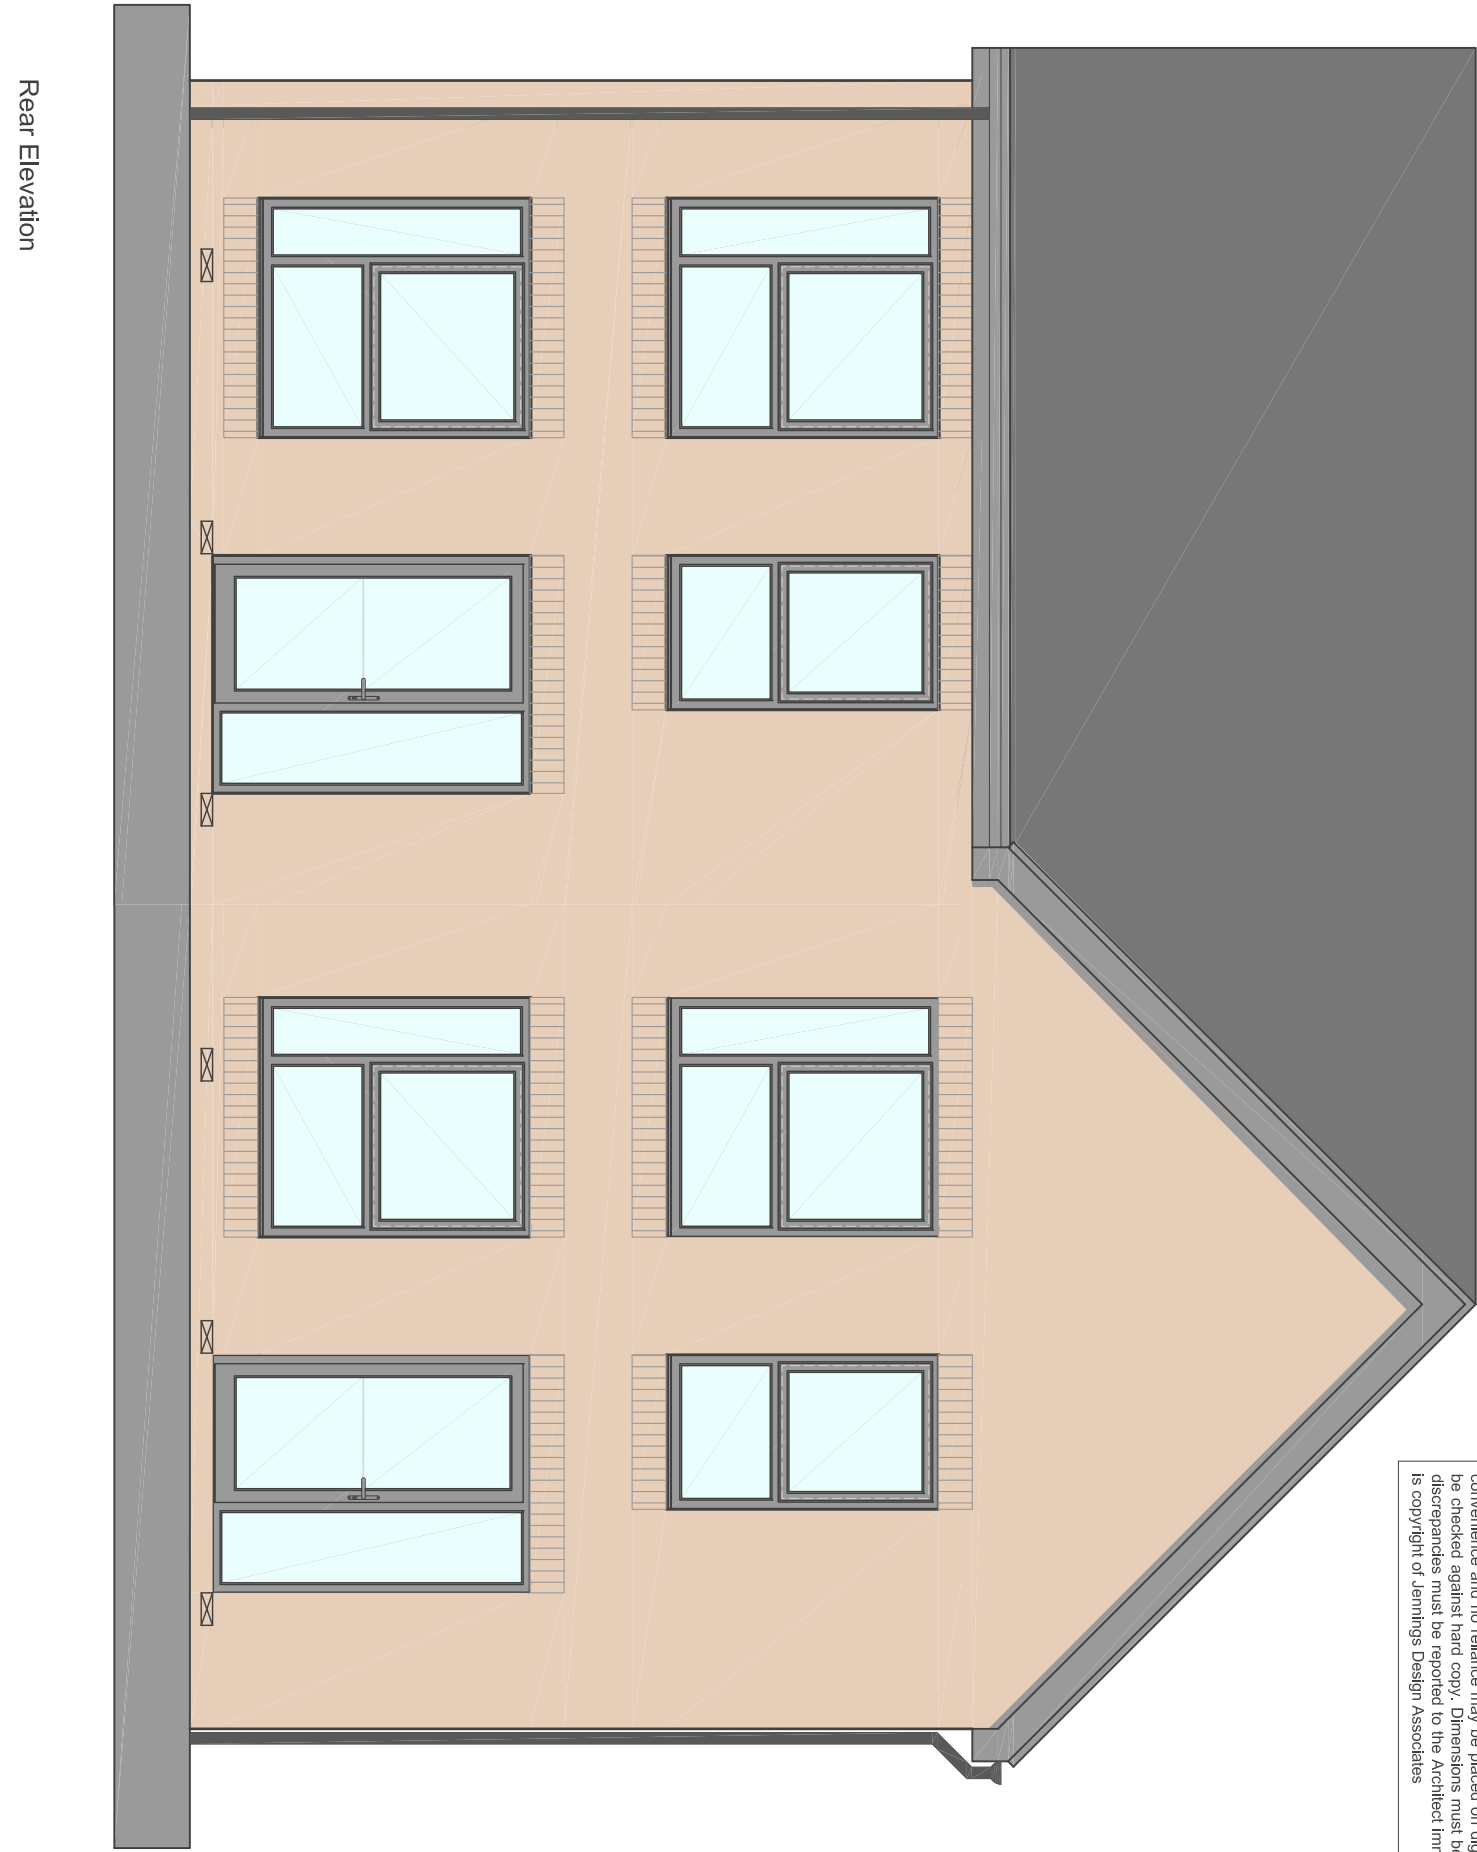

Rear Elevation

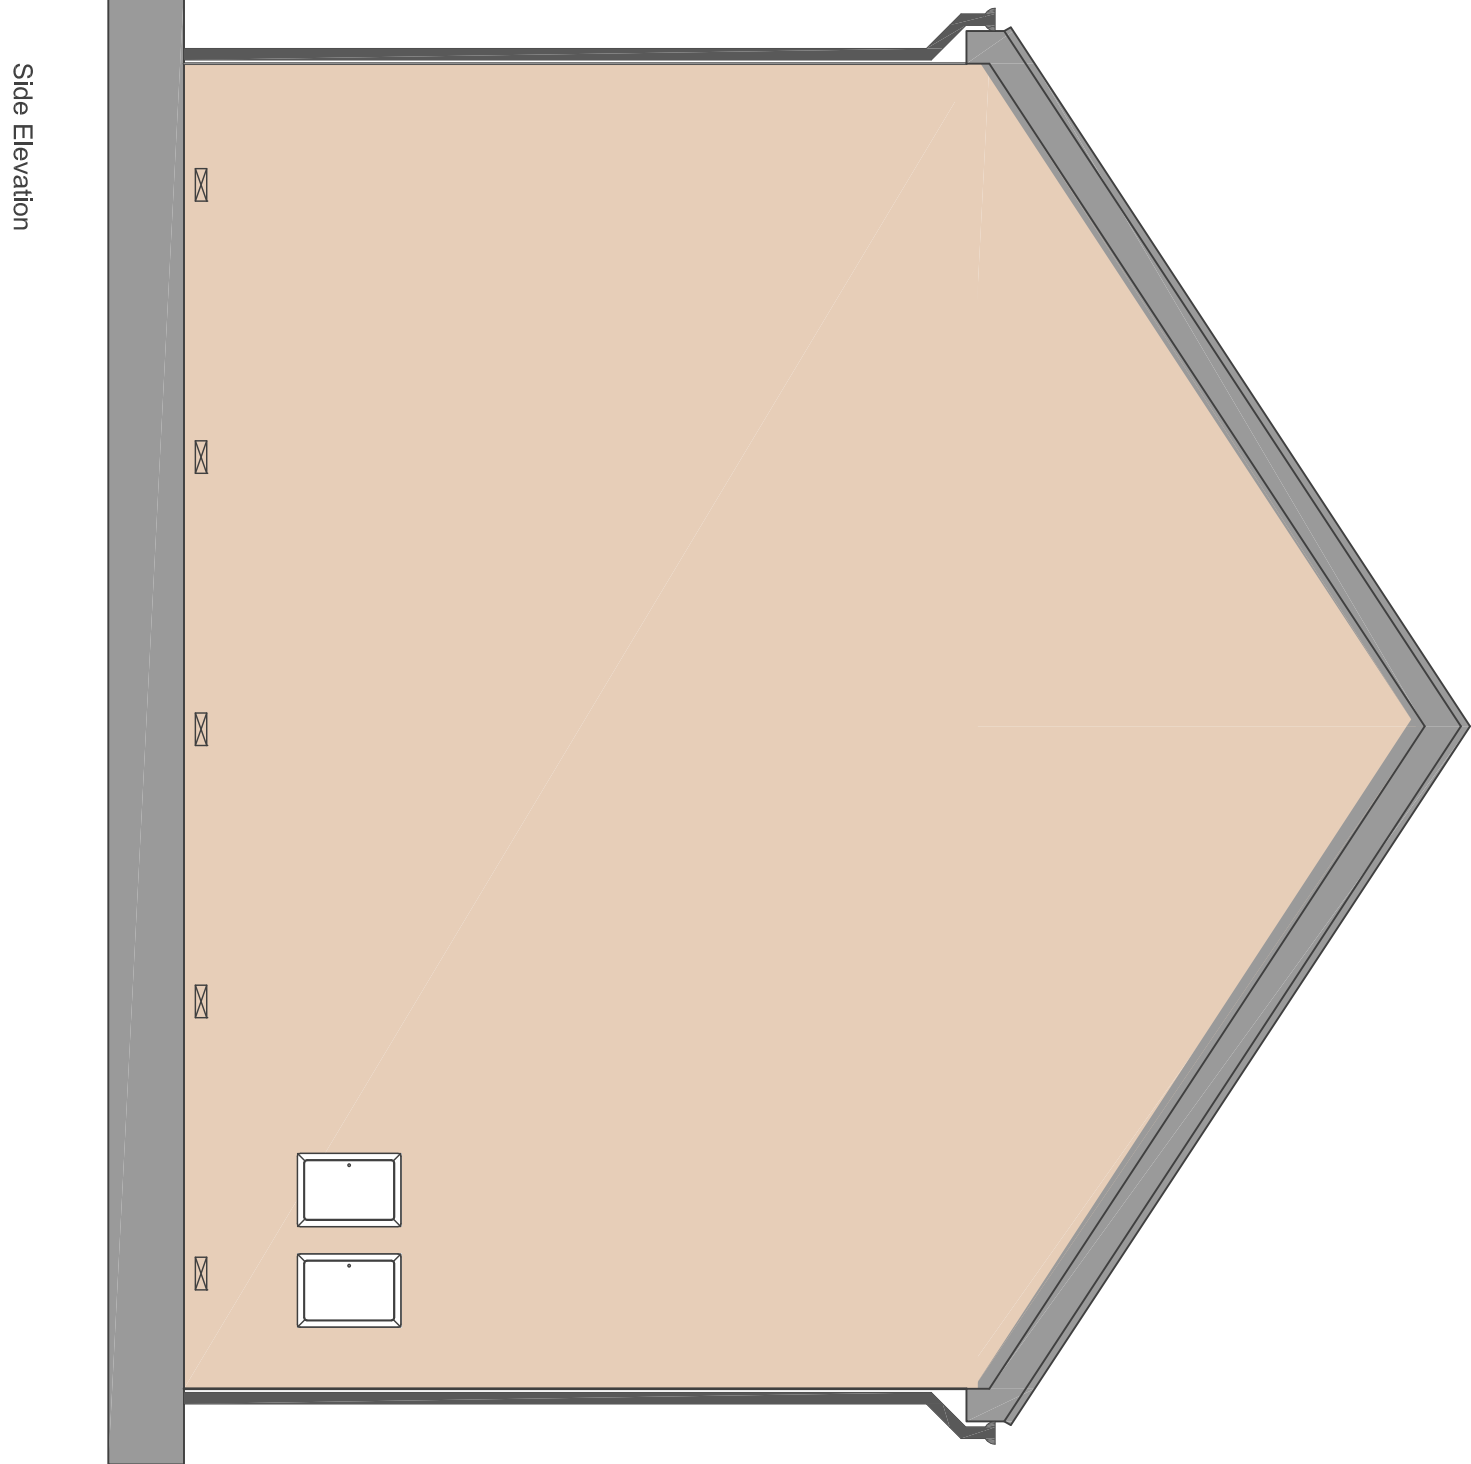

Side Elevation

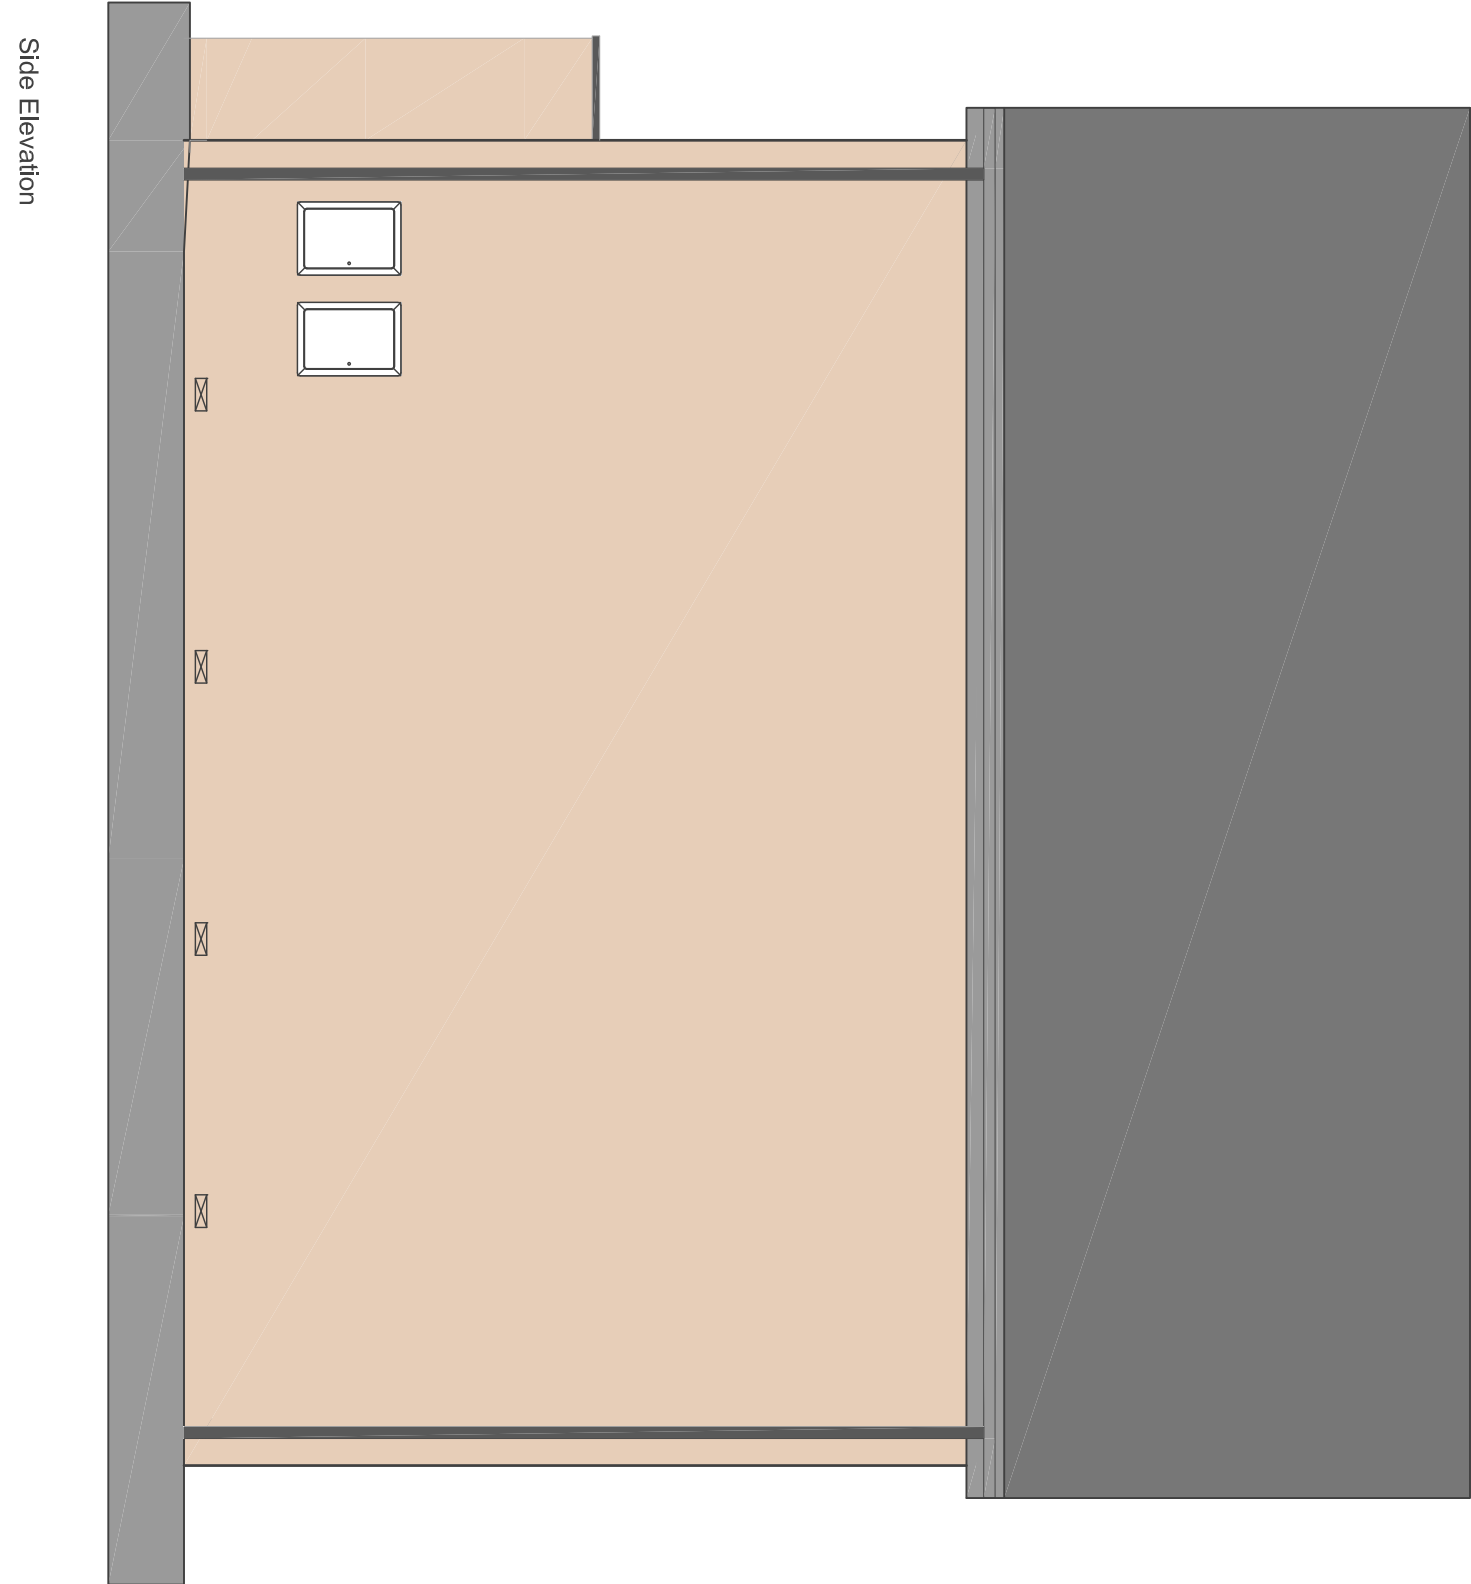

Side Elevation

A		Planning Issue.	11.05.21	MG
Rev		Final Issue.	16.04.21	MG
Rev Description			Date	By

j d a architects

info@jda-architects.com
www.jda-architects.com
merchiston 0161 336 5011
liverpool 0151 665 0112

Client: **Valley Partnerships**

Project: **Watch Factory, Prescott**

Project Status: PL - Planning	
Scale: @ original size	Date: Drawn by: Created By:
1:50	A1 July 2020 IMG

Drawing Number: T125	Drawing Number: SK	055
Drawn by: A	Created By: A	16.04.21
Block Type CC - 3B5P - Opt 2		A

Scale: 1:50 Scale: 1:50

Block Type CC - 3B5P - Opt 2

House Types: CC Option 2 (79m² & 79m²)
Replacement for DK-Architects drawing:
1264-205-Block Type CC - 3B5P - Opt 2