

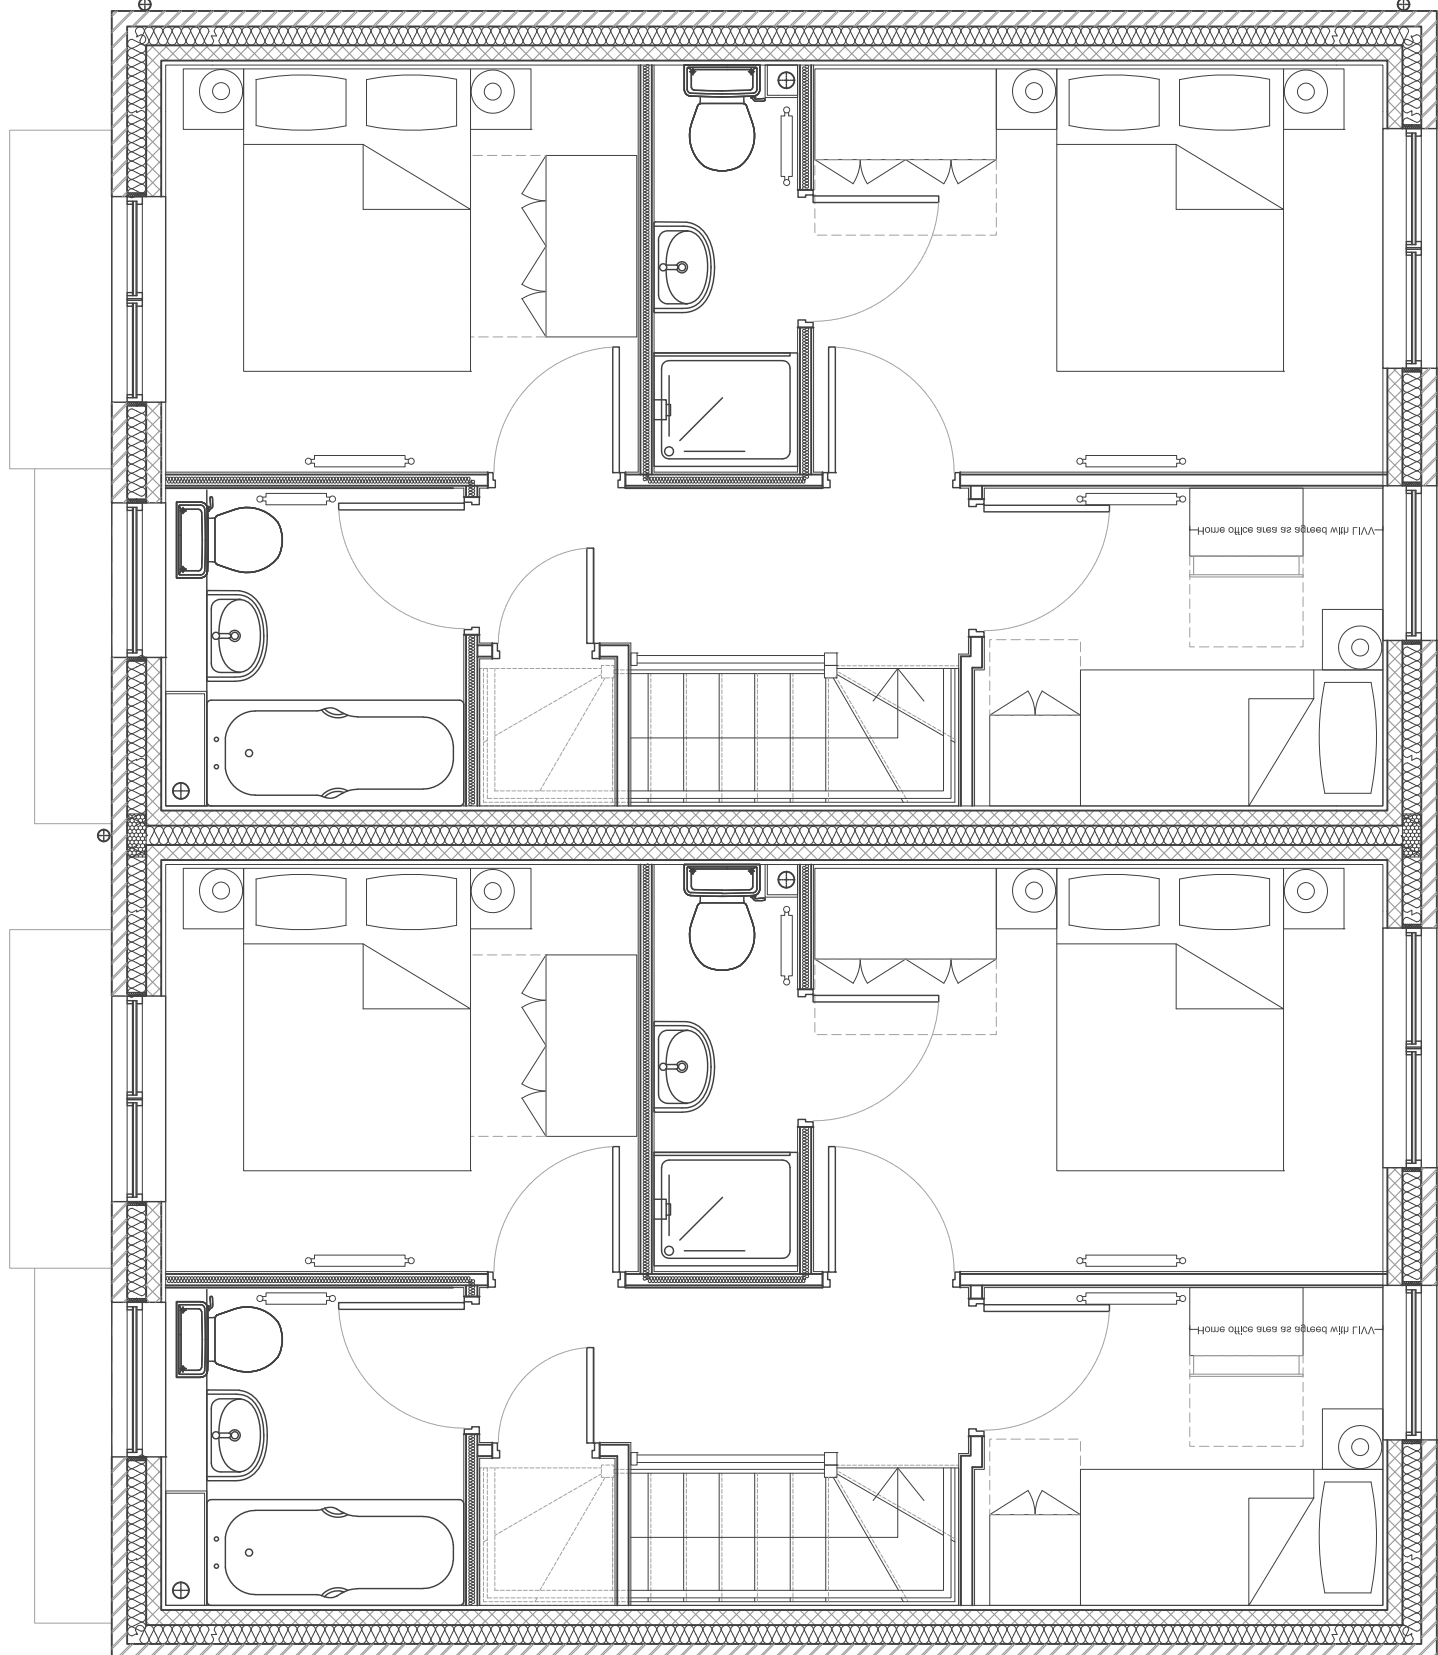


Notes


Planning Design Associates take no responsibility for any dimensions obtained by cutting from this drawing. If no dimension is shown the draughtsman is to be assumed to have measured the dimension to the nearest millimetre. Supplying this drawing in digital form is solely for the convenience of the client and does not constitute an offer of a copy of the drawing. Dimensions must be checked on site. Any discrepancies must be reported to the architect immediately. This drawing is the property of Planning Design Associates.

 


First Floor

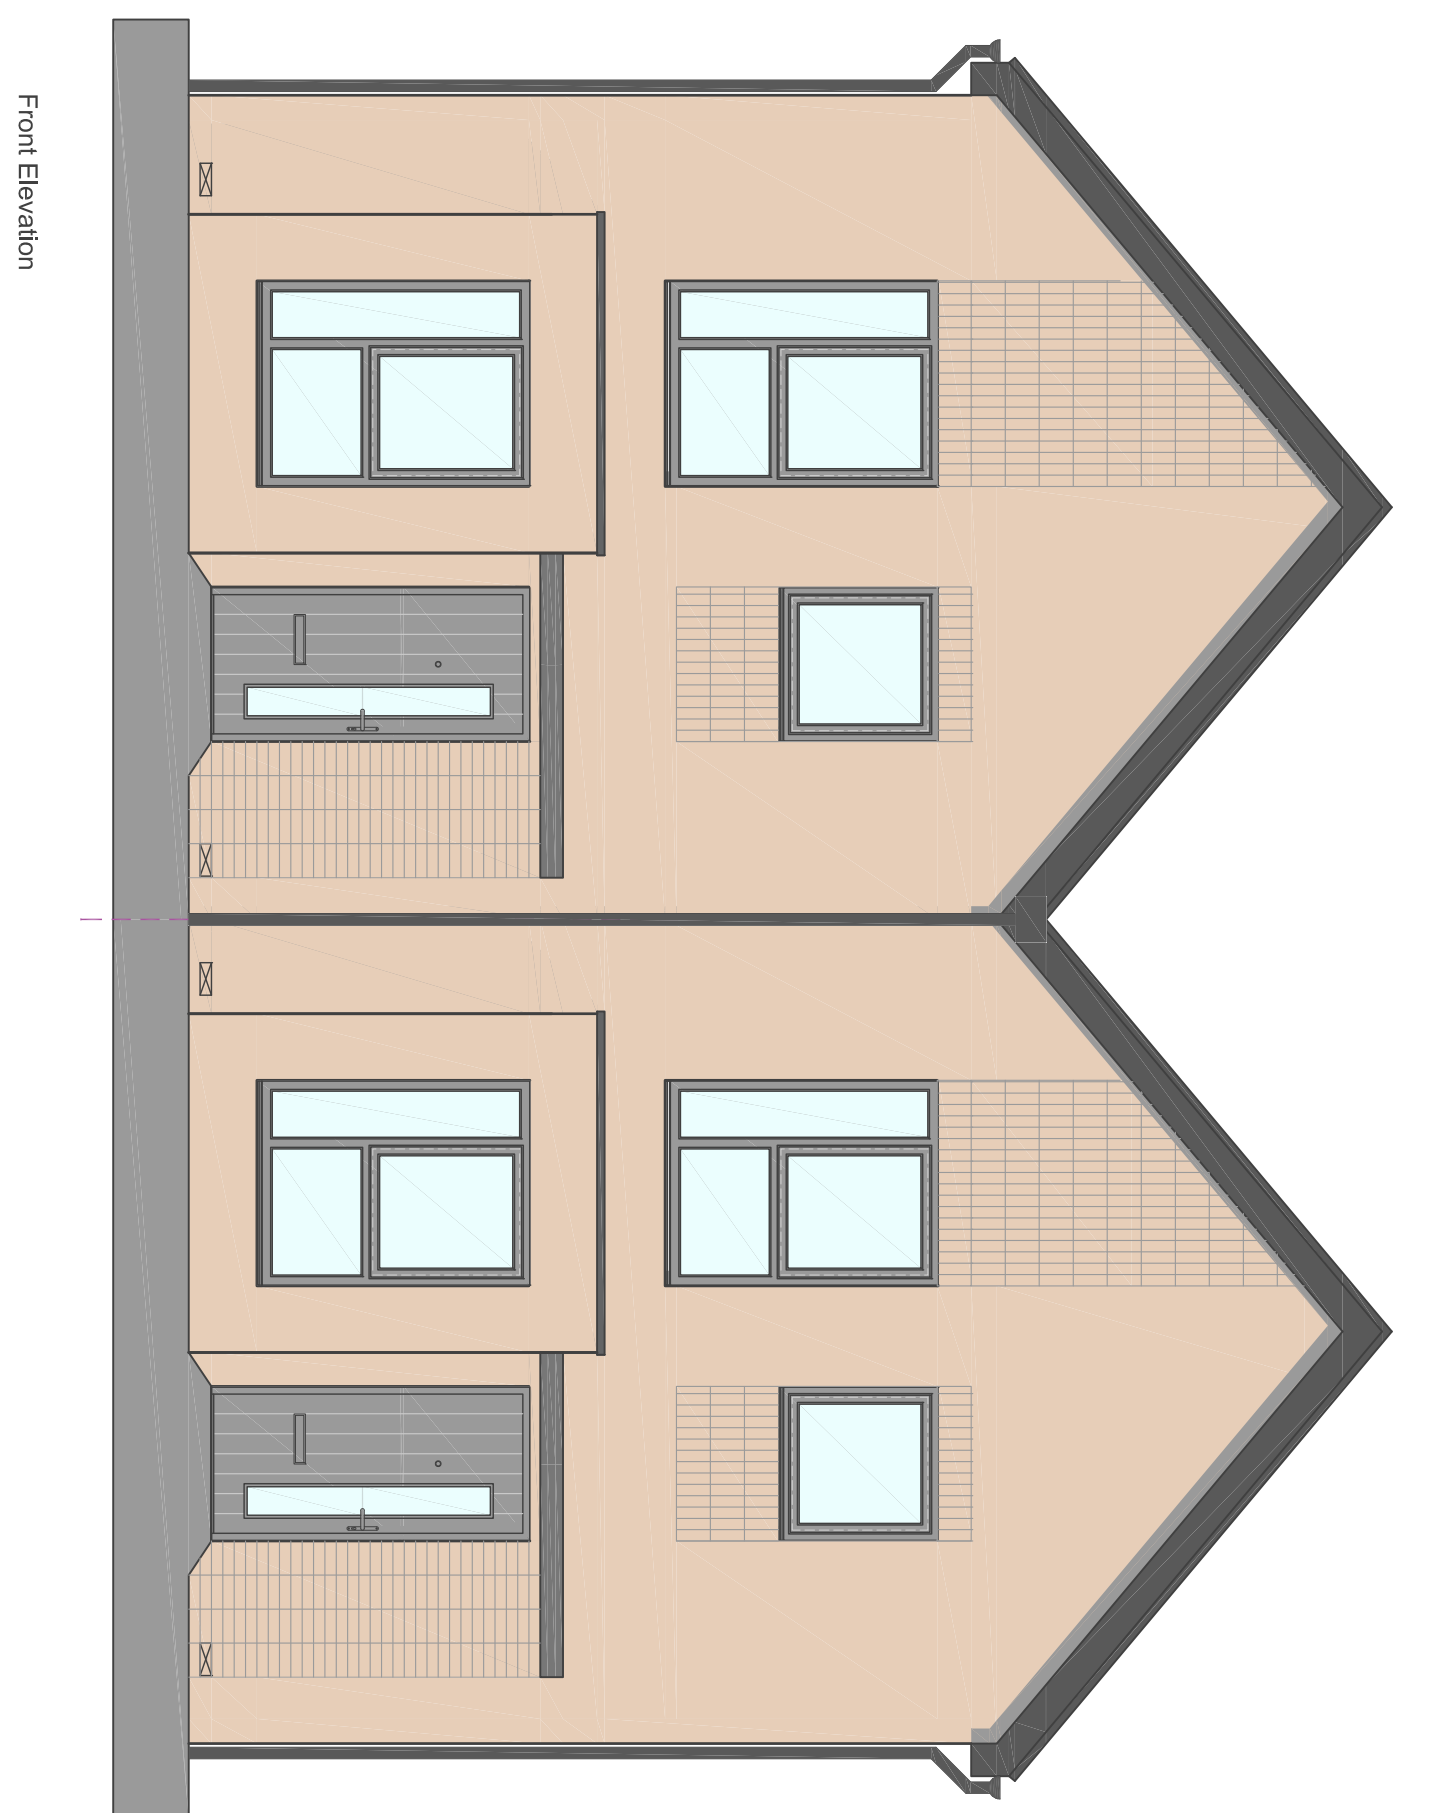


Front Elevation

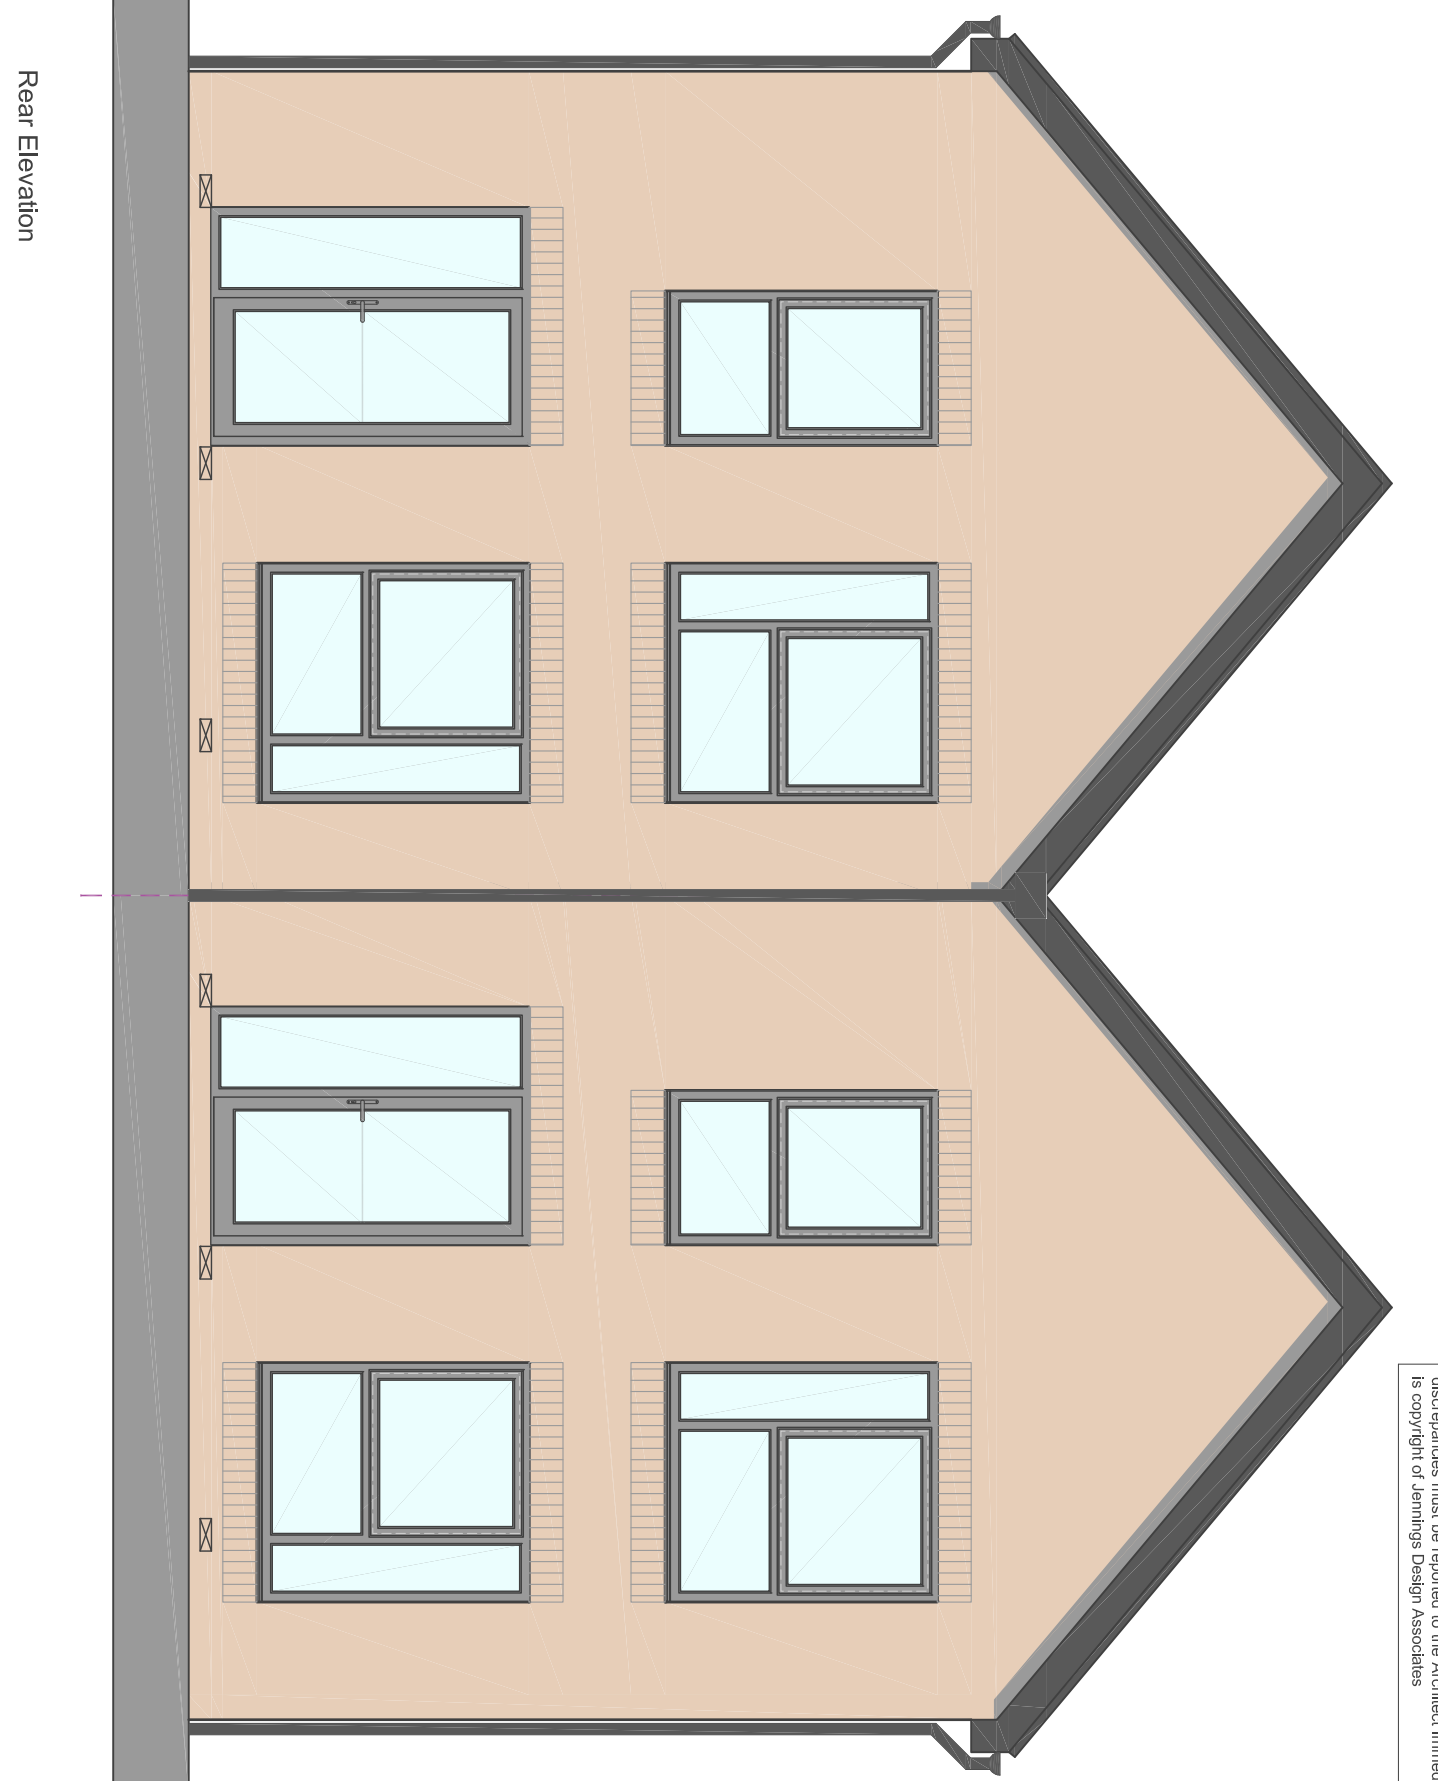


Rear Elevation

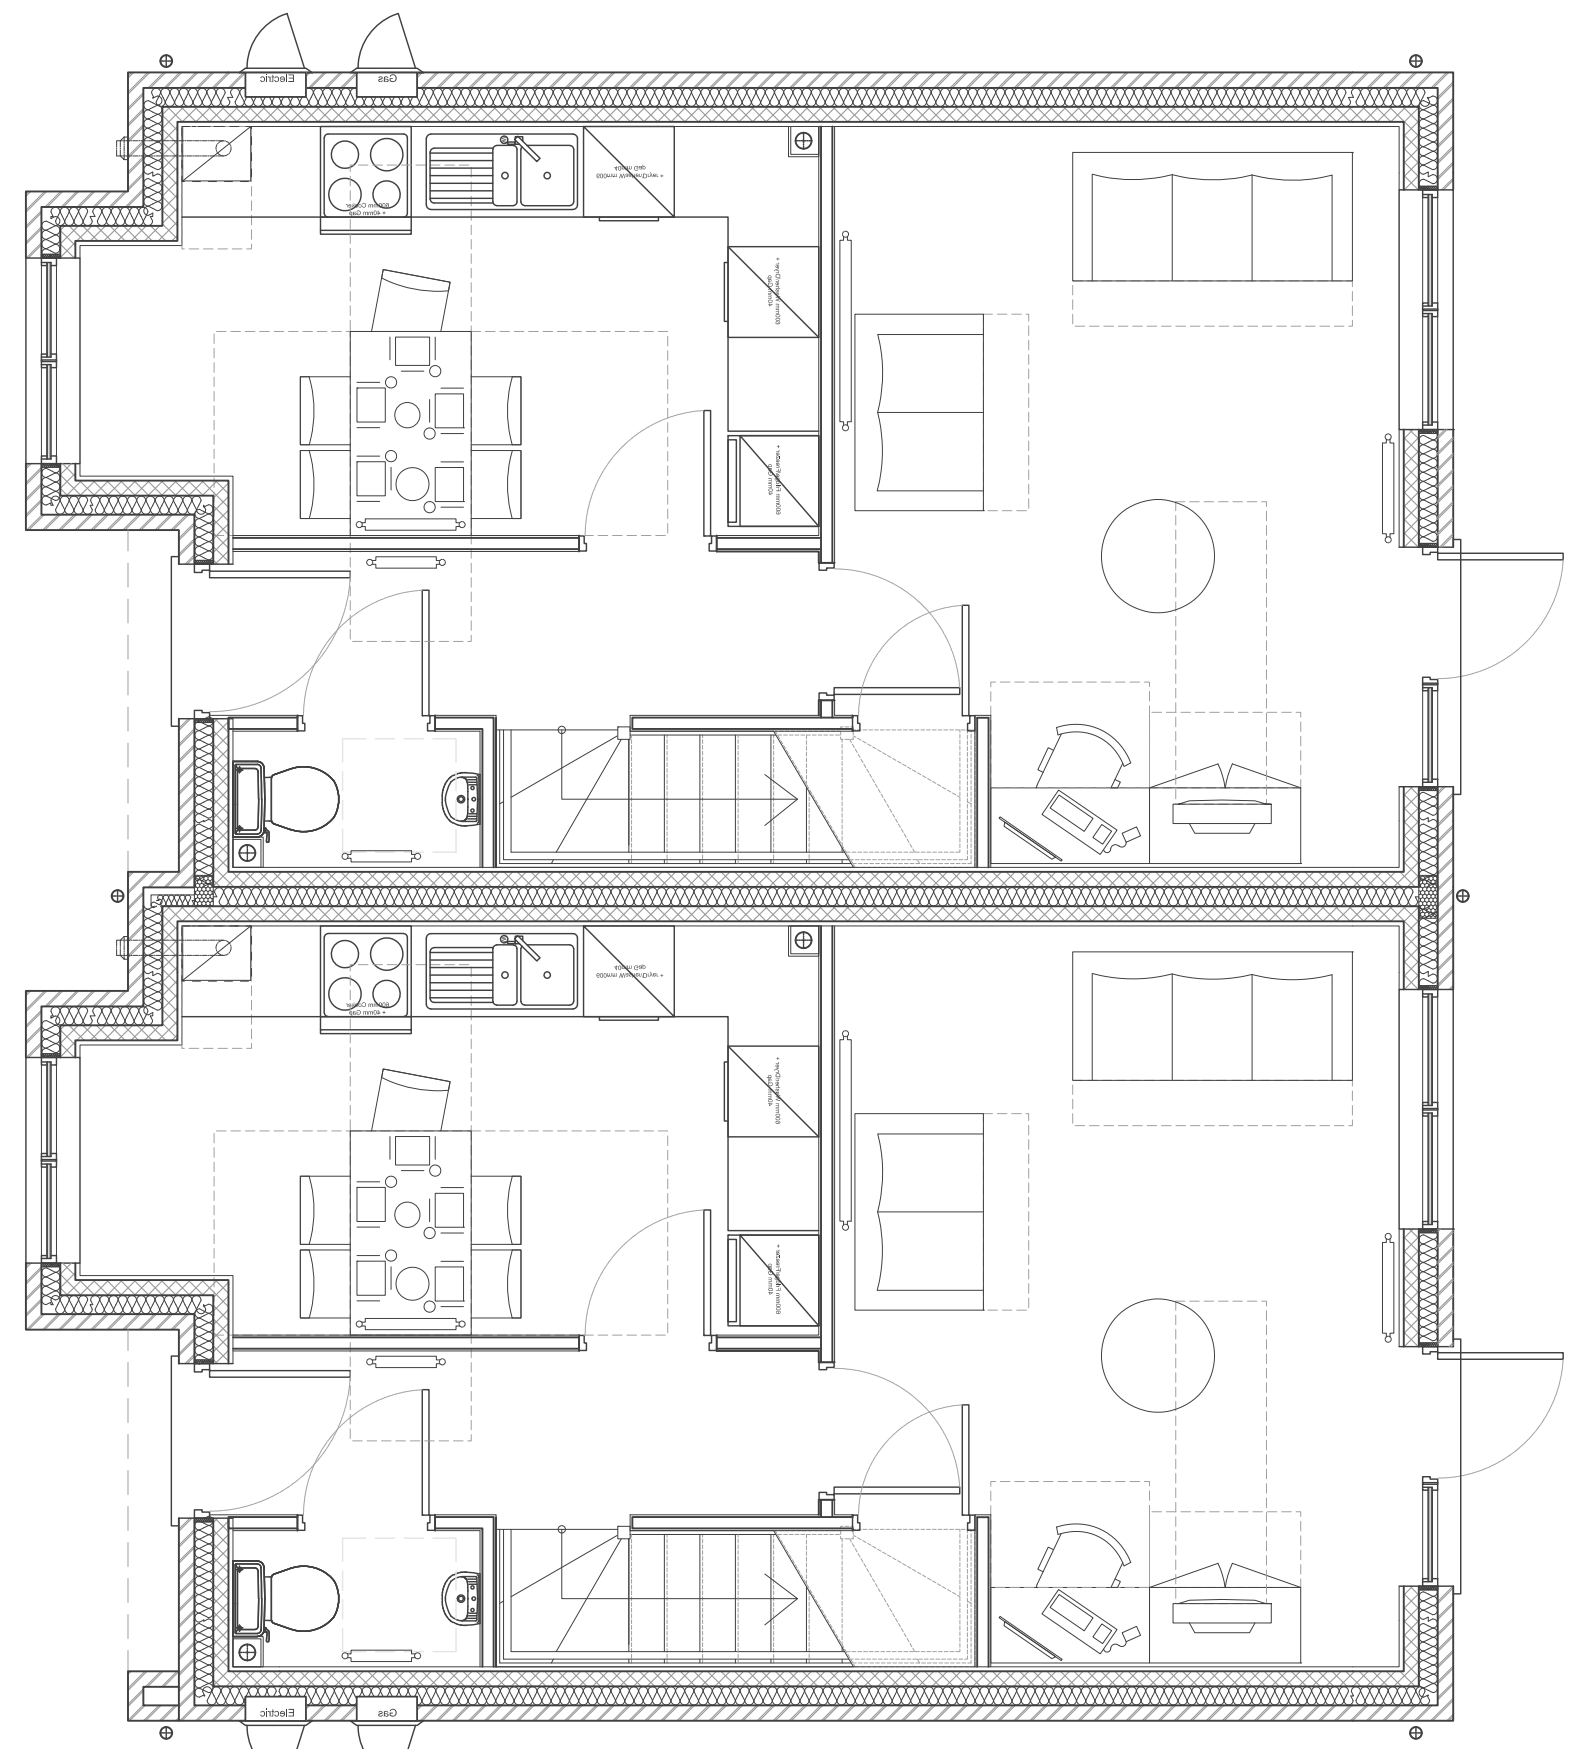

Ground Floor

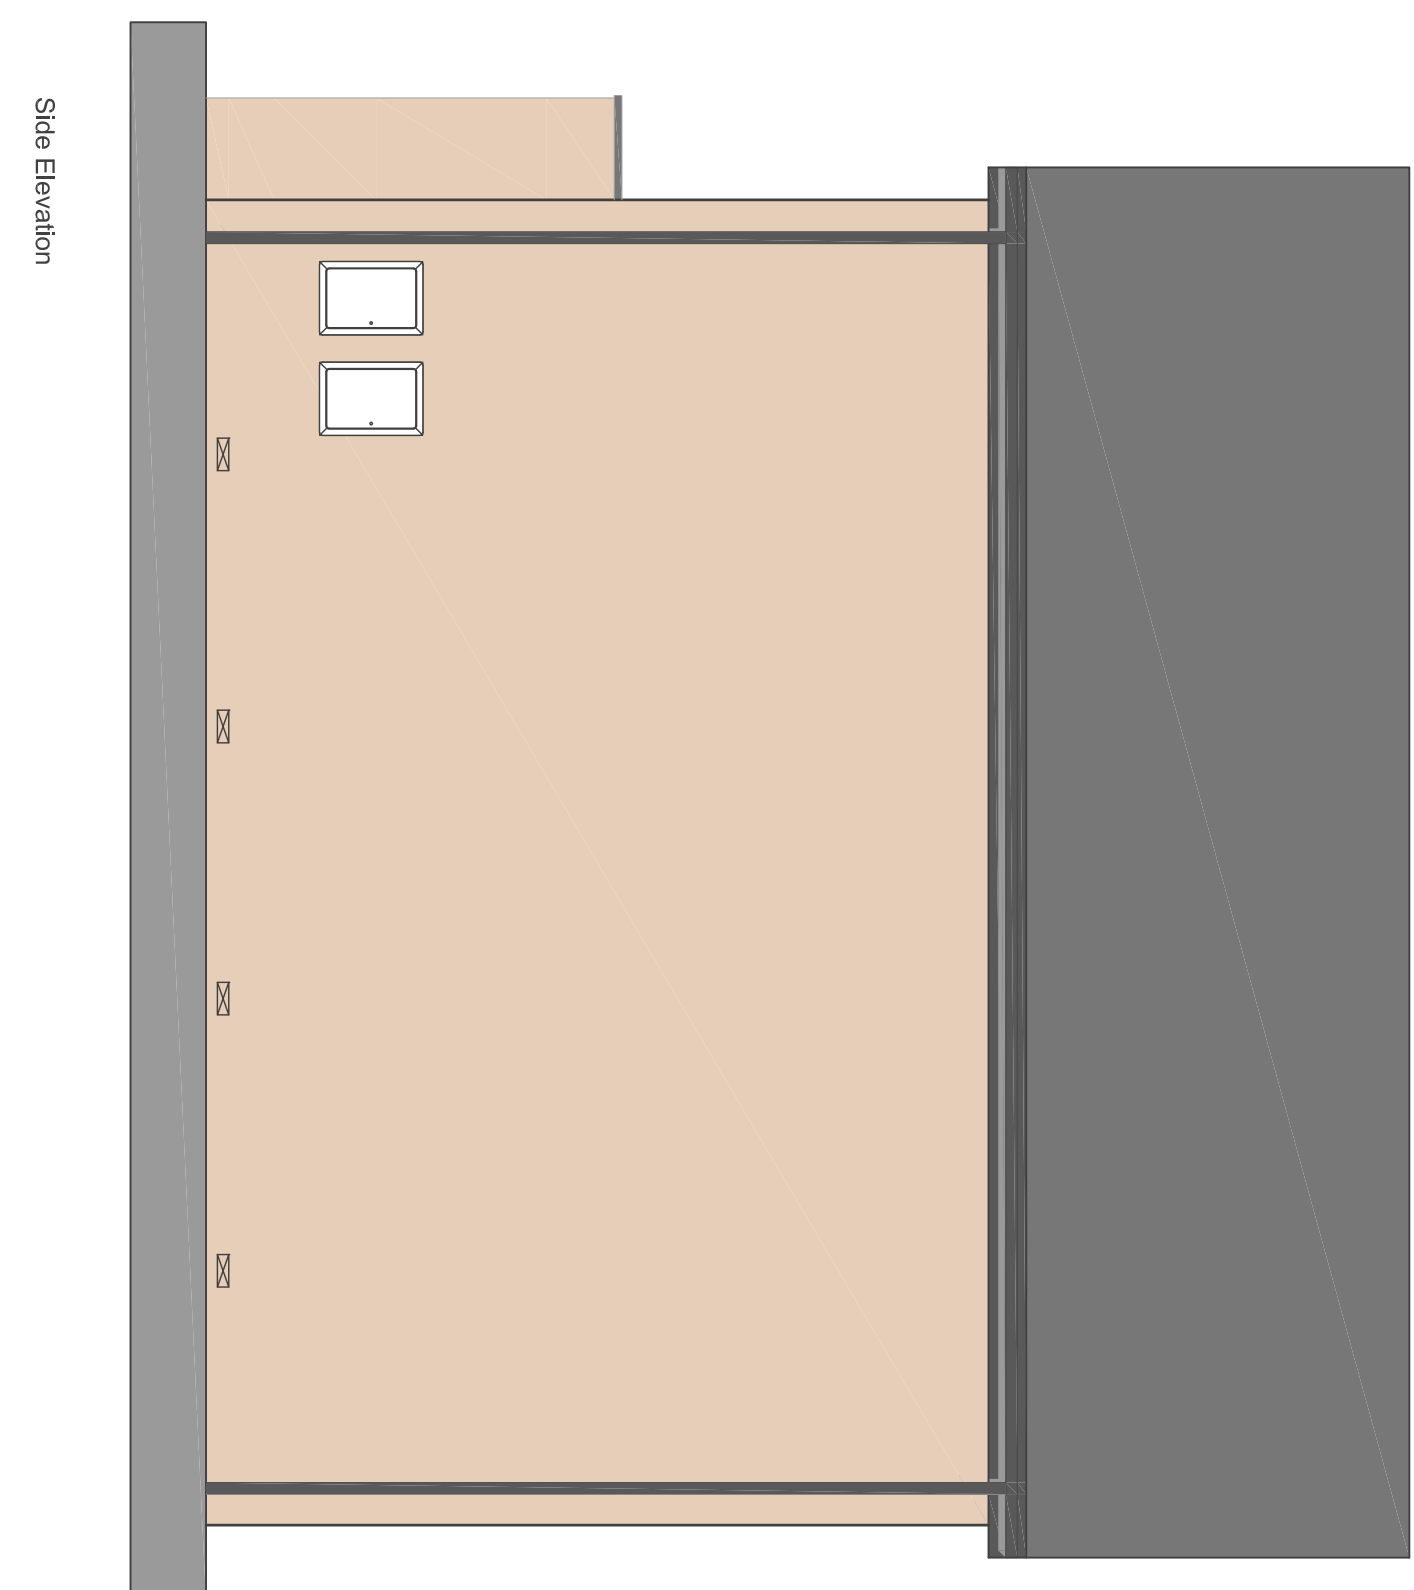

Side Elevation

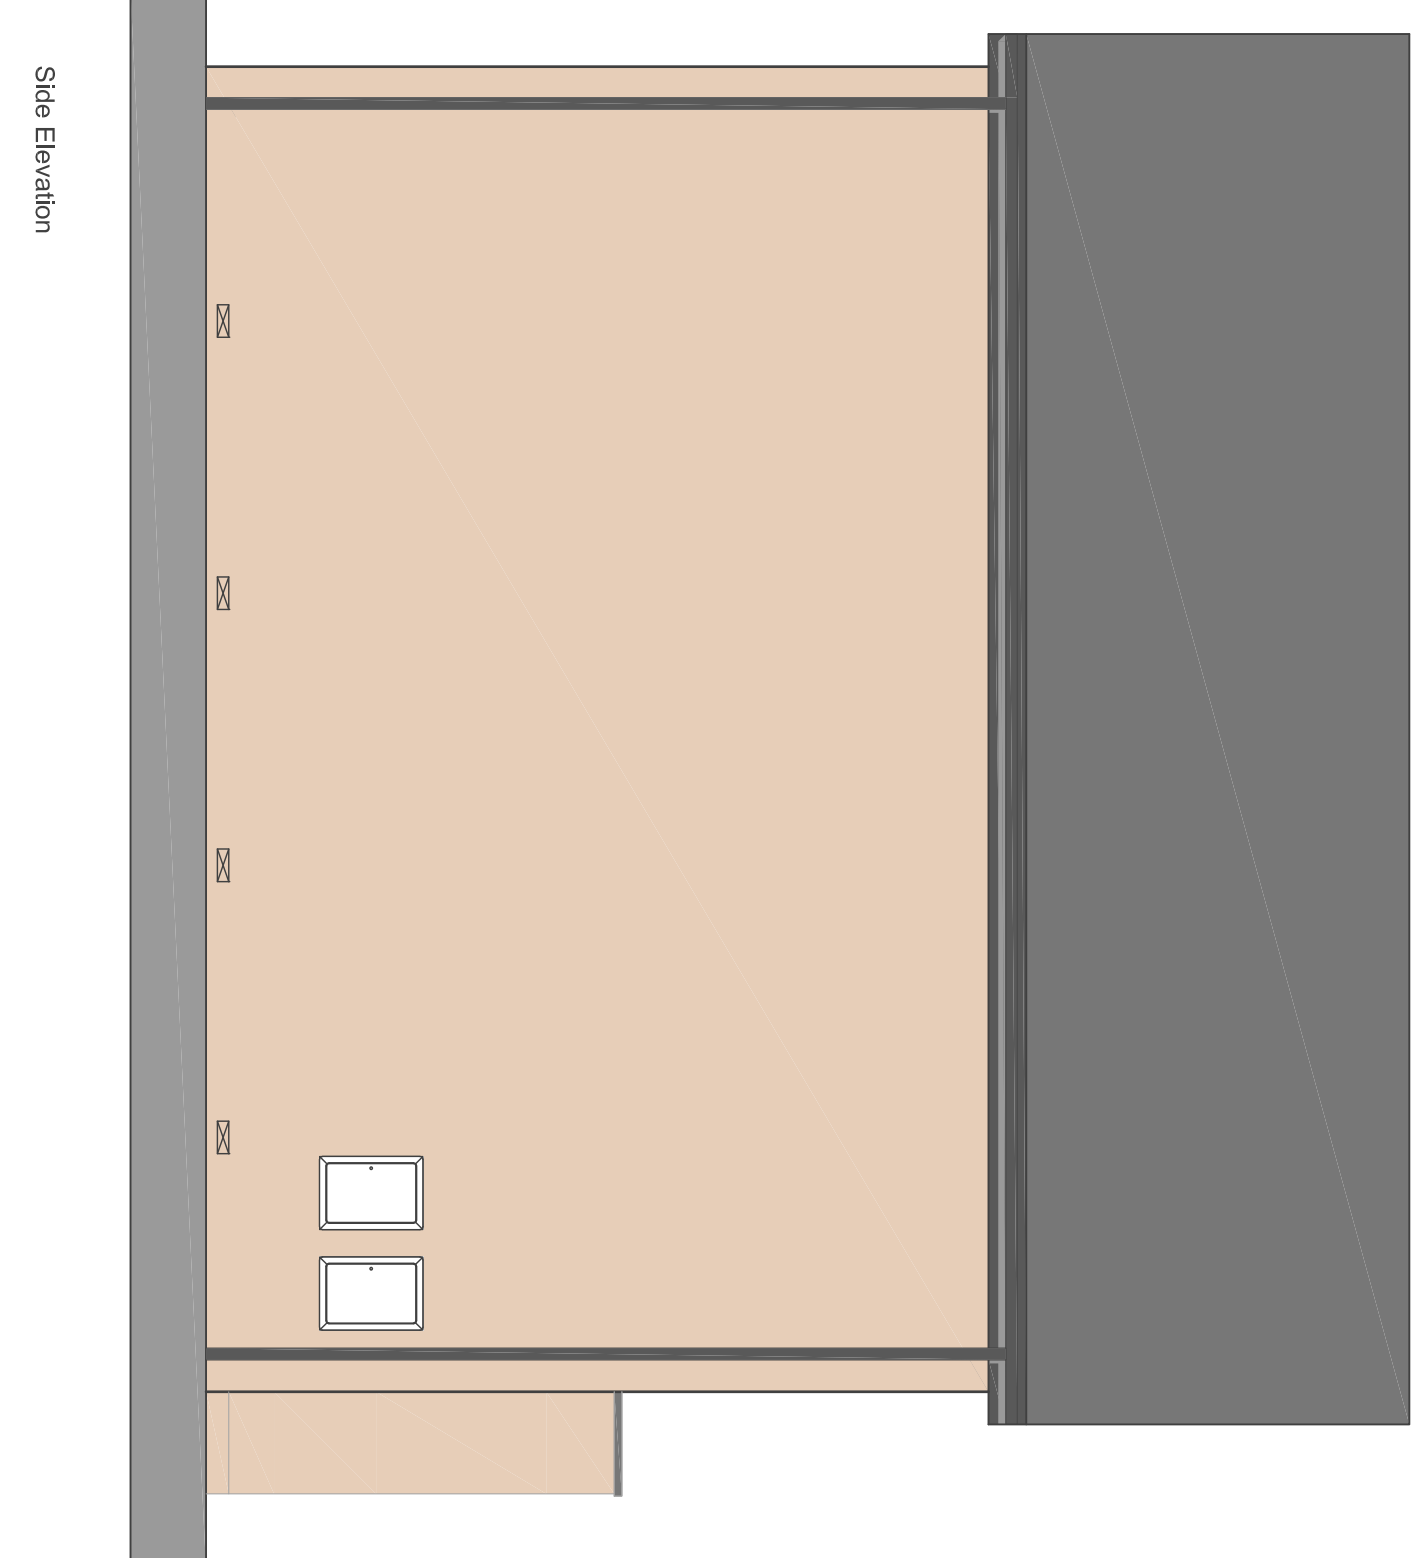

Side Elevation

| Rev | Description     | Date     | By |
|-----|-----------------|----------|----|
| A   | Planning Issue. | 11.05.21 | MG |
| -   | Final Issue.    | 16.04.21 | MG |

j d a architects

info@jda-architects.com  
www.jda-architects.com  
merchesser 0161 336 5011  
liverpool 0151 665 0112

Watch Factory Partnerships

Watch Factory, Prescott

| Project Status | PL - Planning   |
|----------------|-----------------|
| Scale          | @ original size |
| Drawn By       | MG              |
| Checked By     | MG              |
| Date           | April 2020      |

| Revision Number | Drawn By | Checked By | Date     |
|-----------------|----------|------------|----------|
| 1125            | A        | SK         | 054      |
| 1125            | A1       | MG         | 16.04.21 |
| 1125            | A        | MG         | 16.04.21 |

Block Type CC - 3B5P - Opt1

Block Type CC - 3B5P - Opt 1

House Types: C (79m²) & C (79m²)  
Replacement for DK-Architects Drawing:  
1264-204-Block Type CC - 3B5P - Opt1