



Notes


Planning Design Associates take no responsibility for any dimensions obtained by scaling from this drawing. If no dimension is shown the draughtsman's dimensions should be used. This drawing is not to be used for construction without the written approval of the architect. The draughtsman's dimensions must be used for the construction of the building. The drawing is not to be used for any other purpose without the written approval of the architect. The drawing is not to be used for any other purpose without the written approval of the architect.

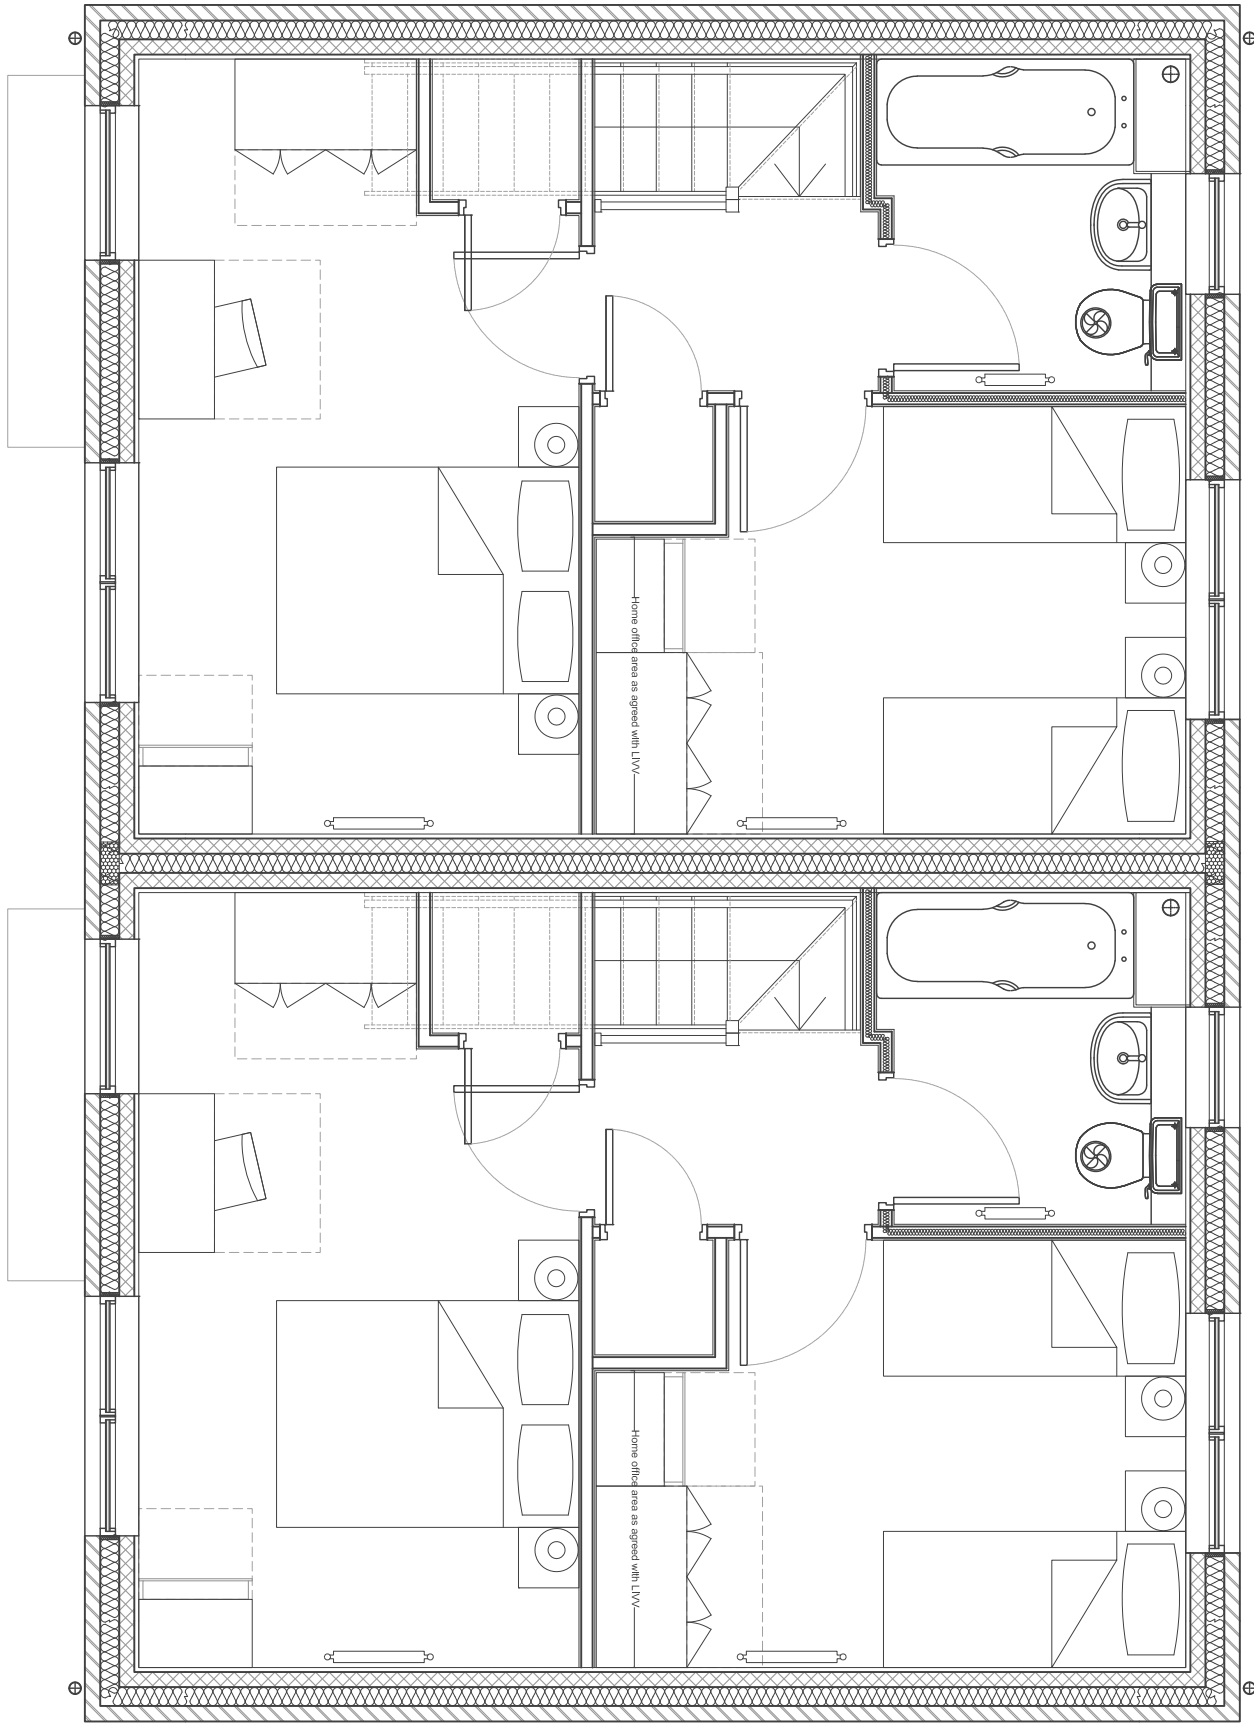


First Floor

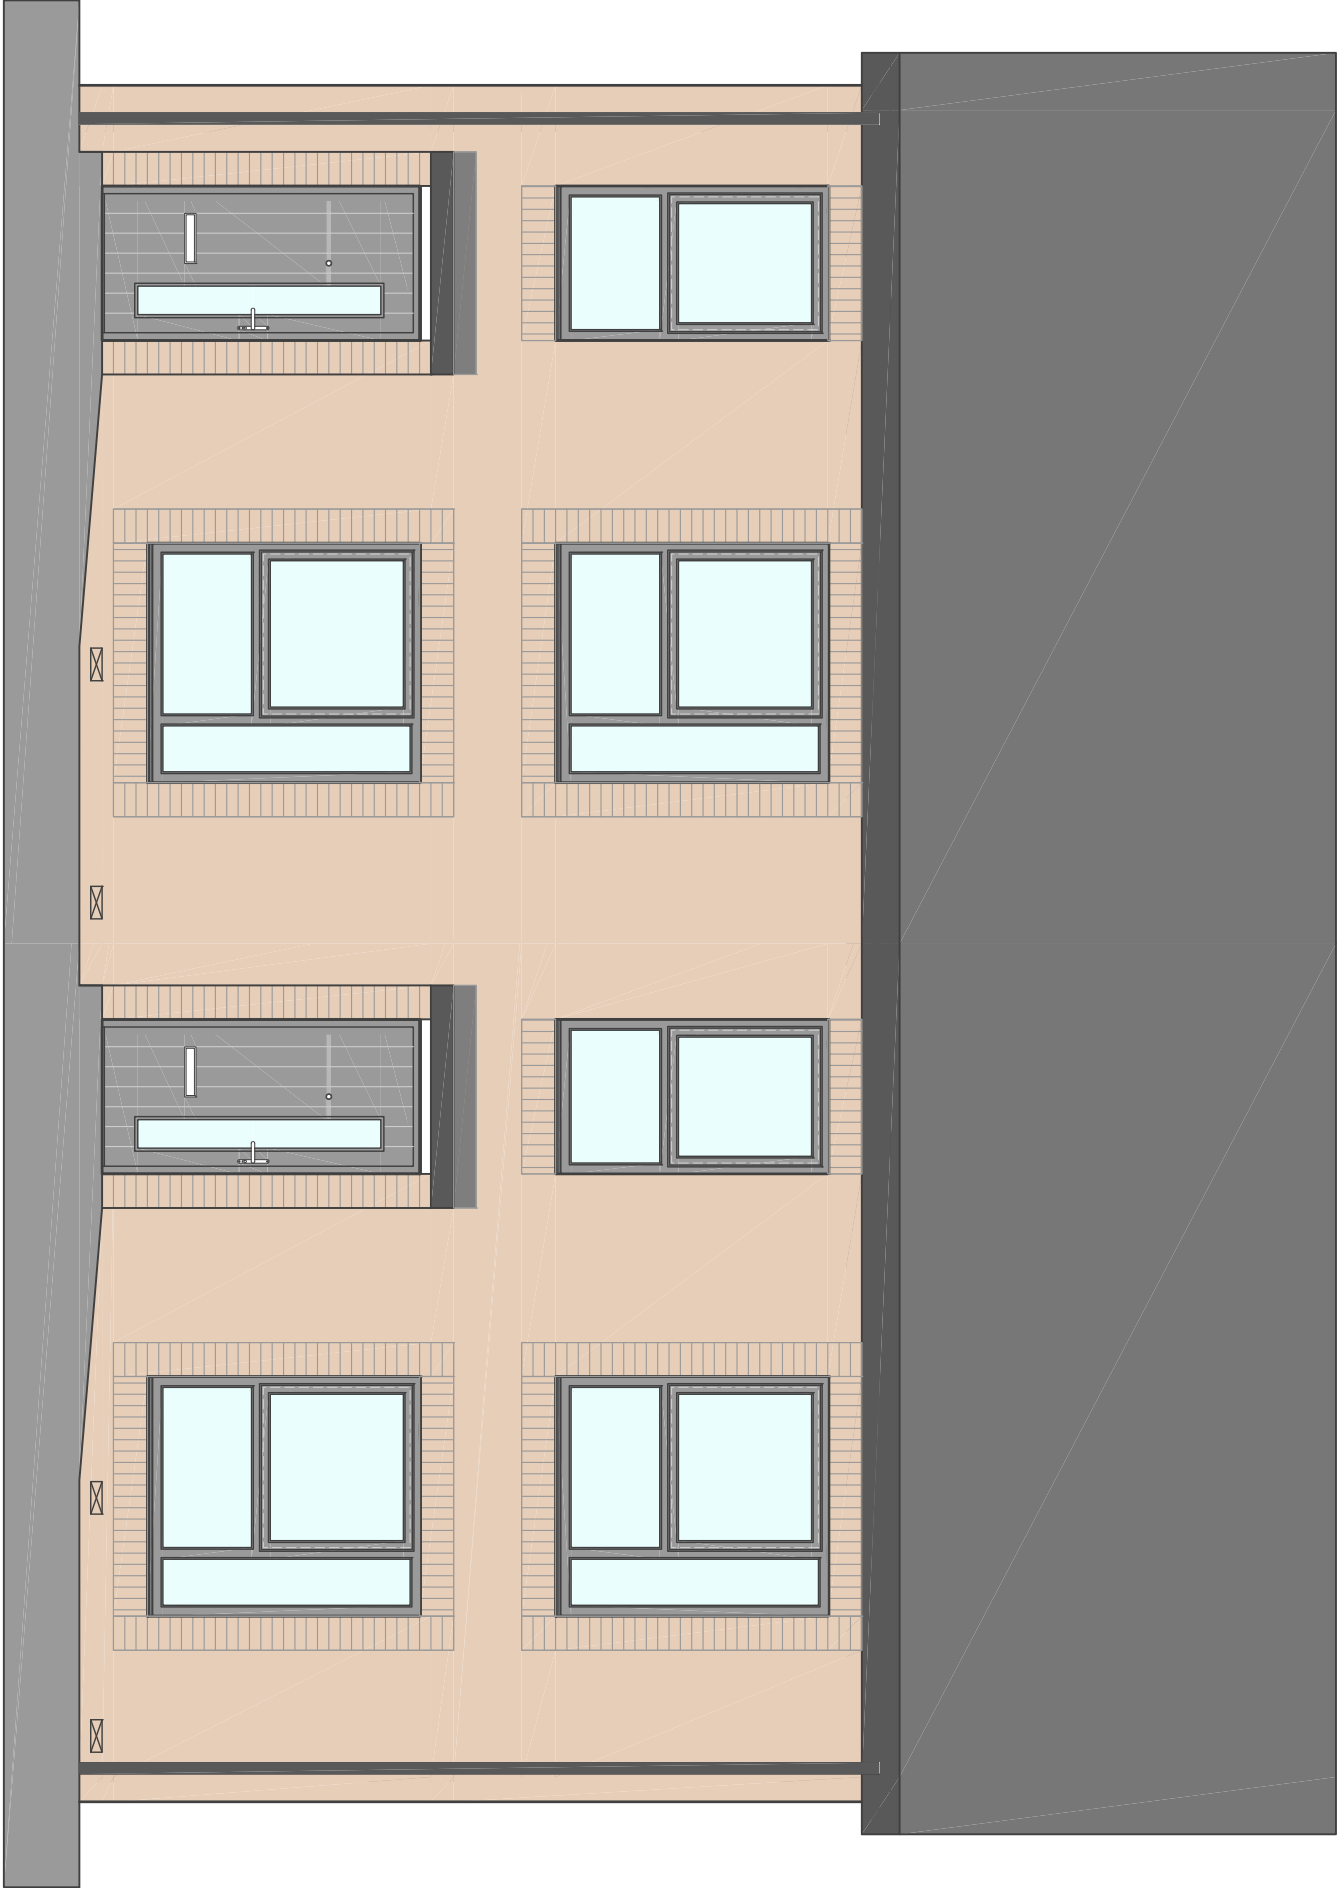


Front Elevation

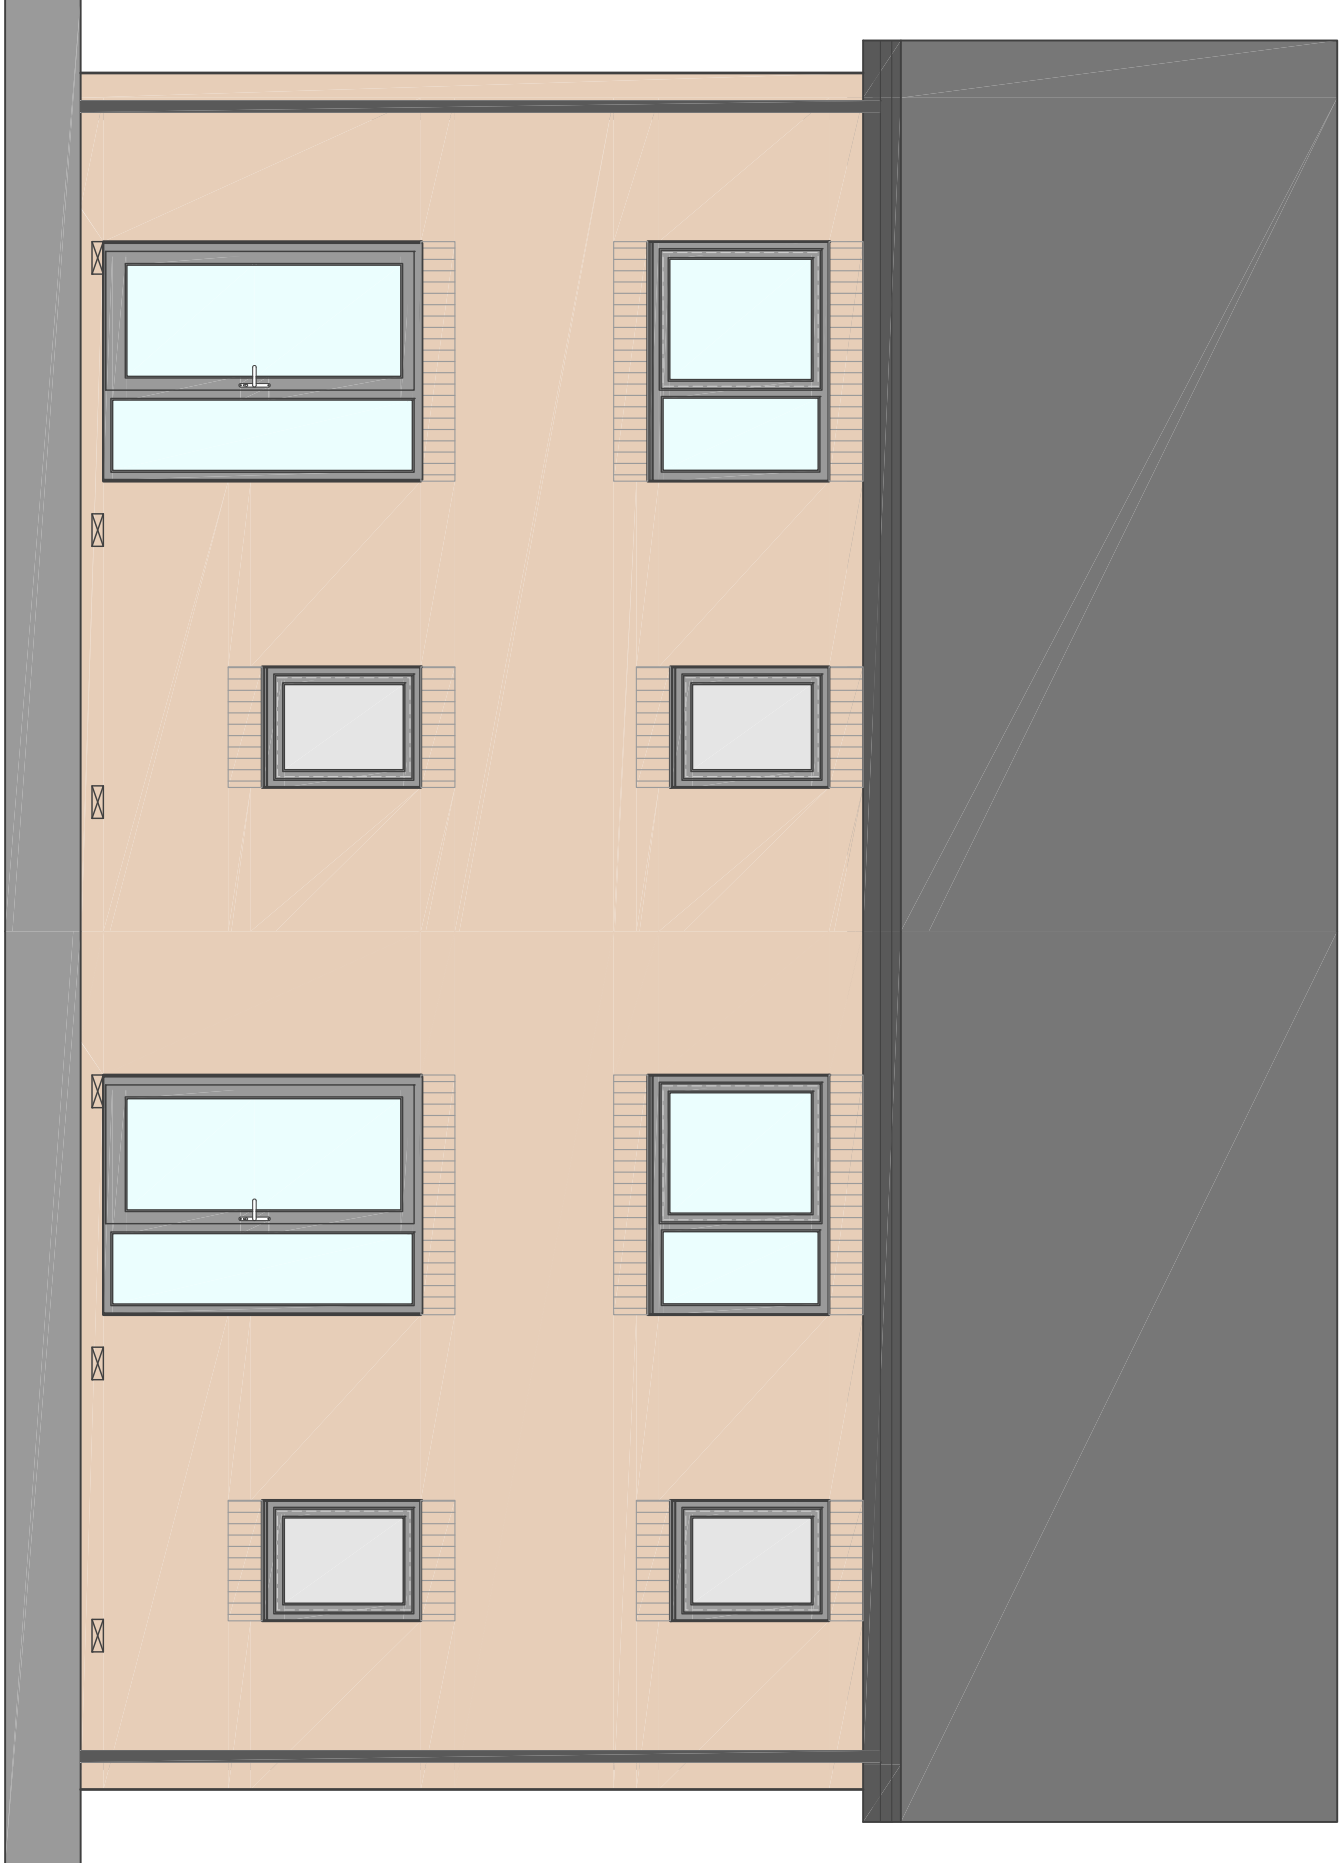


Rear Elevation

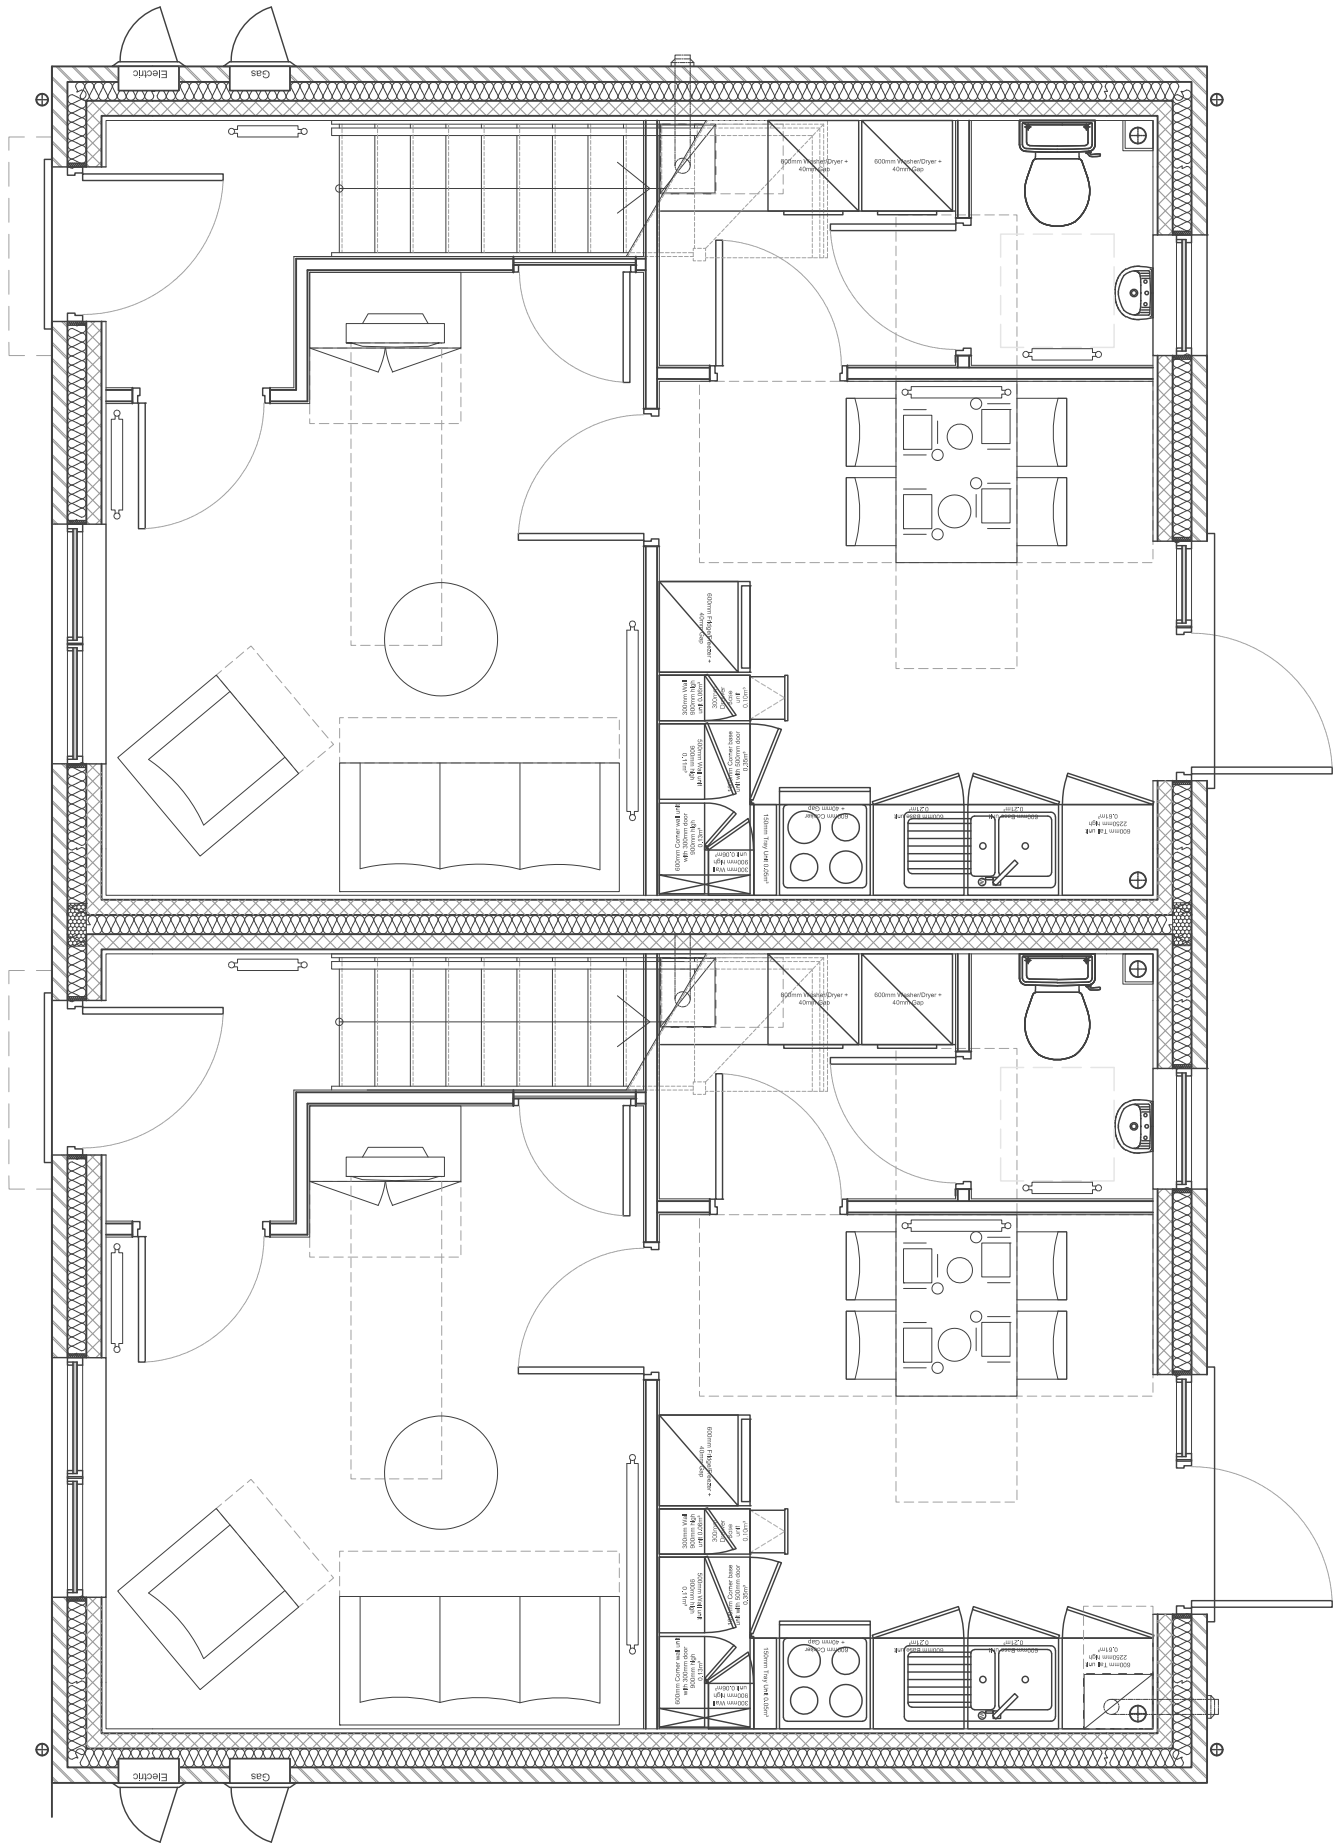

Ground Floor

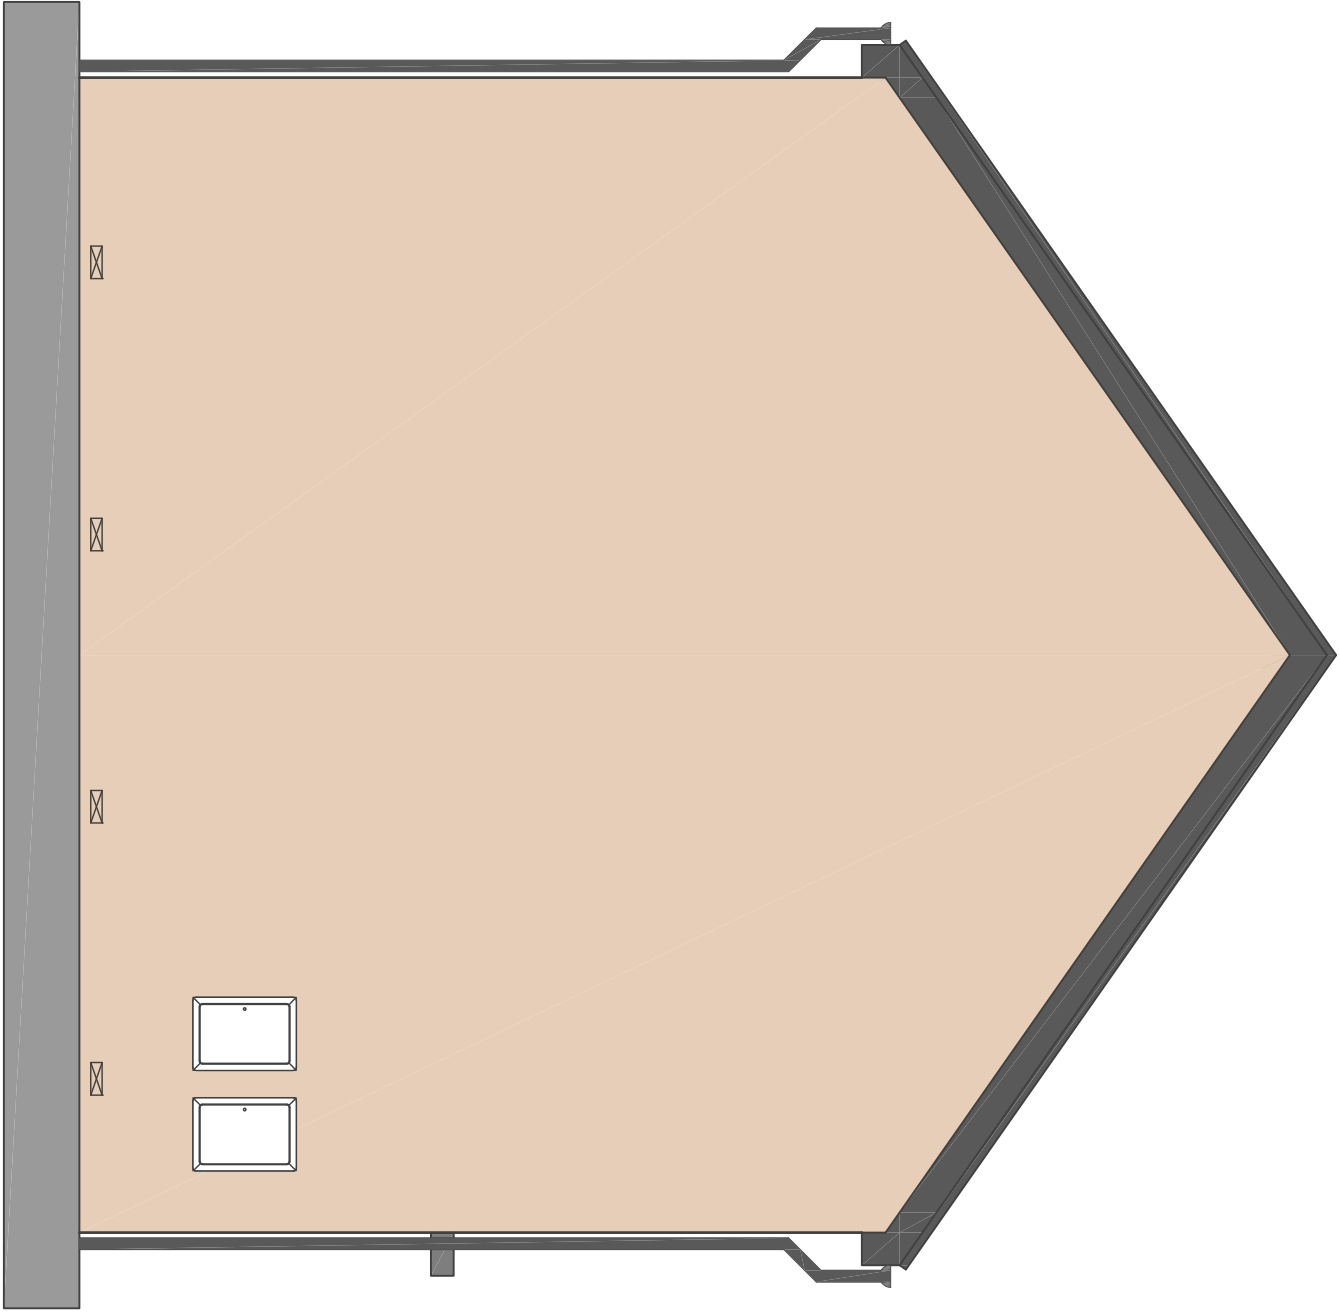

Side Elevation

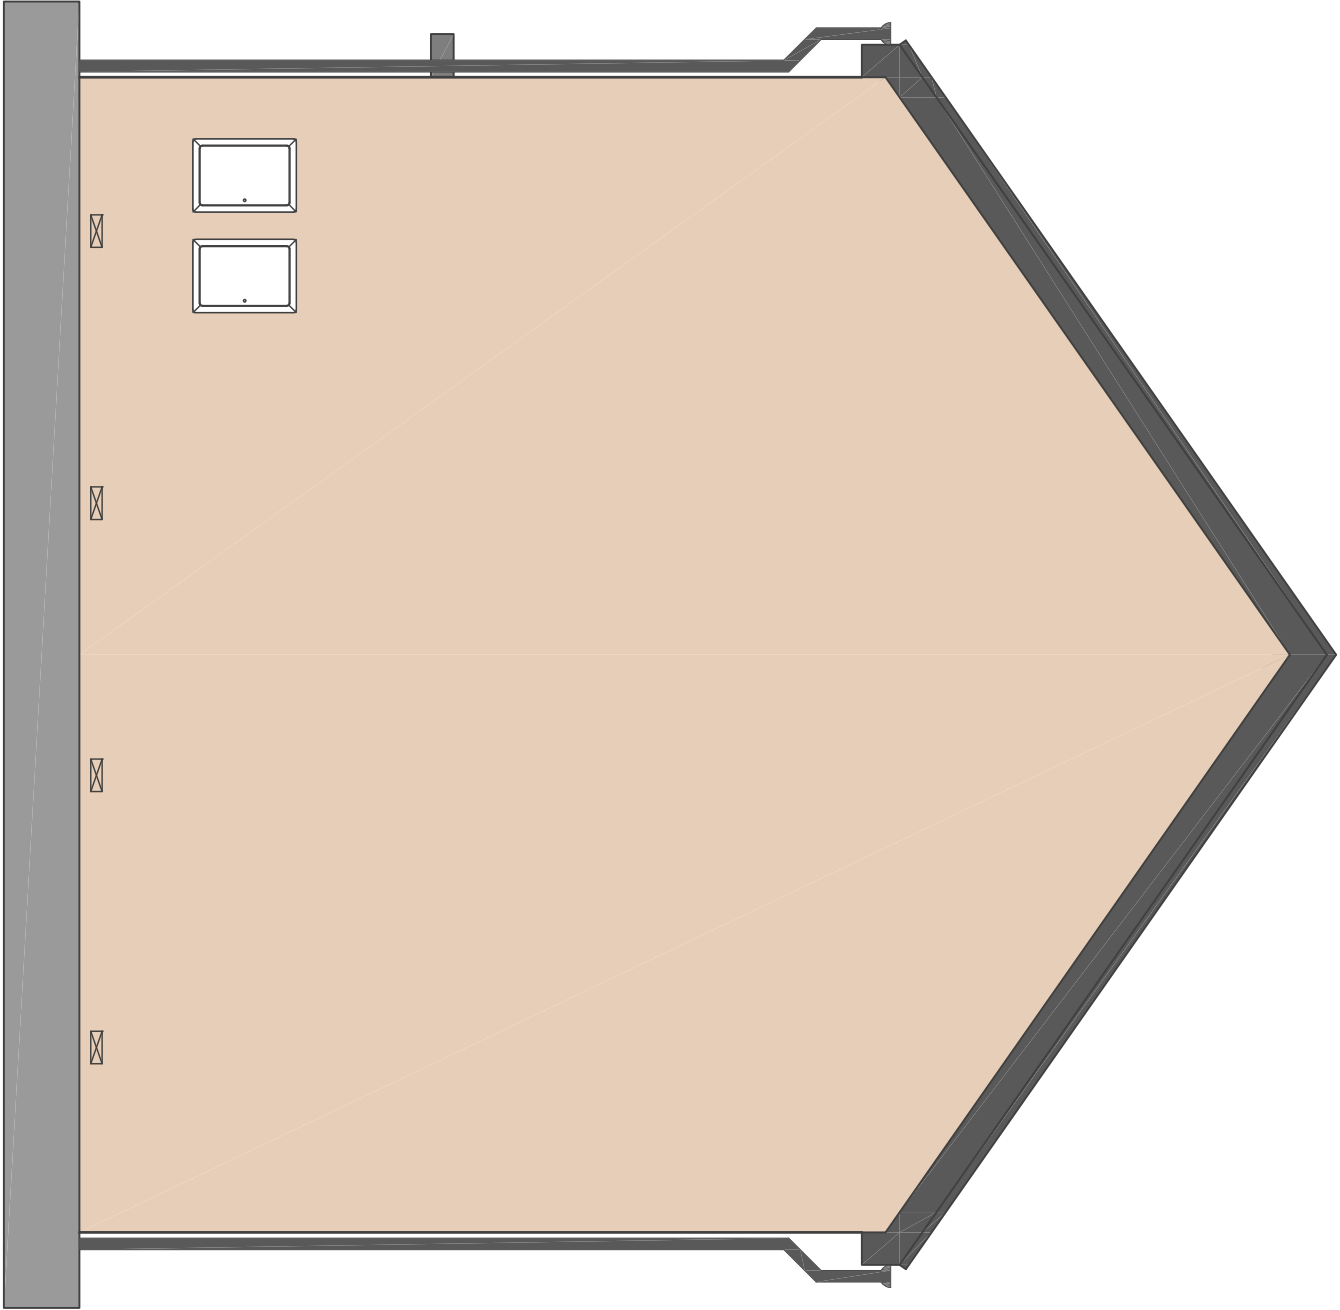

Side Elevation

Rev	Description	Date	By
A	Planning Issue.	11.05.21	MG
-	Final Issue.	16.04.21	MG

j d a architects

info@jda-architects.com
www.jda-architects.com
merseyside 0161 336 5011
liverpool 0151 665 0112



Watch Factory, Prescott

Project:	Watch Factory, Prescott
Project Status:	PL - Planning
Scale:	@ original size
Issue:	Issue
Issue:	Issue
Issue:	Issue

Project Number	1125	Drawn By	SK	Issue	062
Revision	A	Issue	16.04.21	Issue	16.04.21
Block Type BB - 2B4P	A	Issue	16.04.21	Issue	16.04.21

Block Type BB - 2B4P

House Types: B (71m²) & B (71m²)
Replacement for DK-Architects drawing:
1264-202-Block Type BB - 2B4P