



Notes


Planning Design Associates take no responsibility for any dimensions obtained by scaling from this drawing. If no dimension is shown the site measurement. Supplying this drawing in digital form is solely for the client's use and does not constitute a contract. Dimensions must be checked against their copy. Dimensions must be checked on site. Any discrepancies must be reported to the architect immediately. This drawing is not to be used for any other purpose.

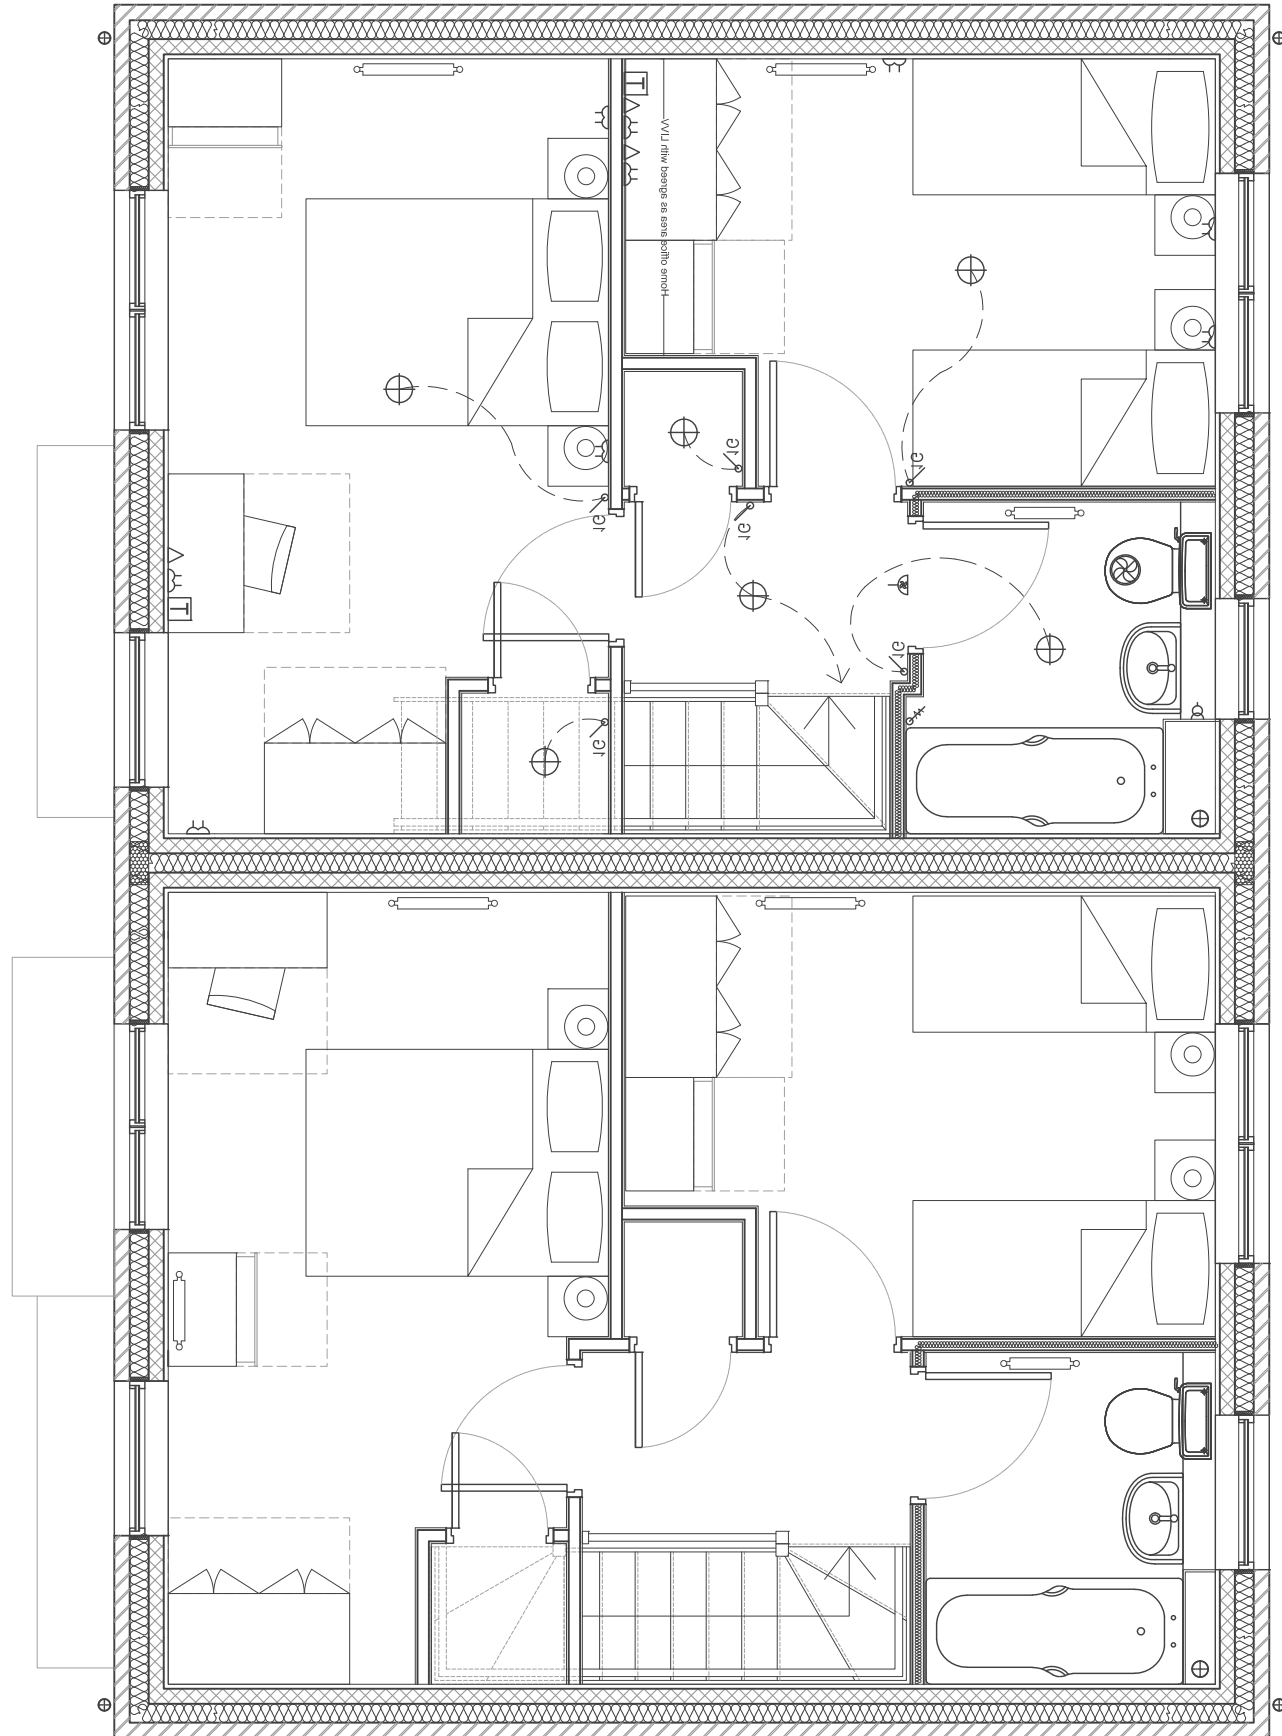


First Floor

 


Front Elevation

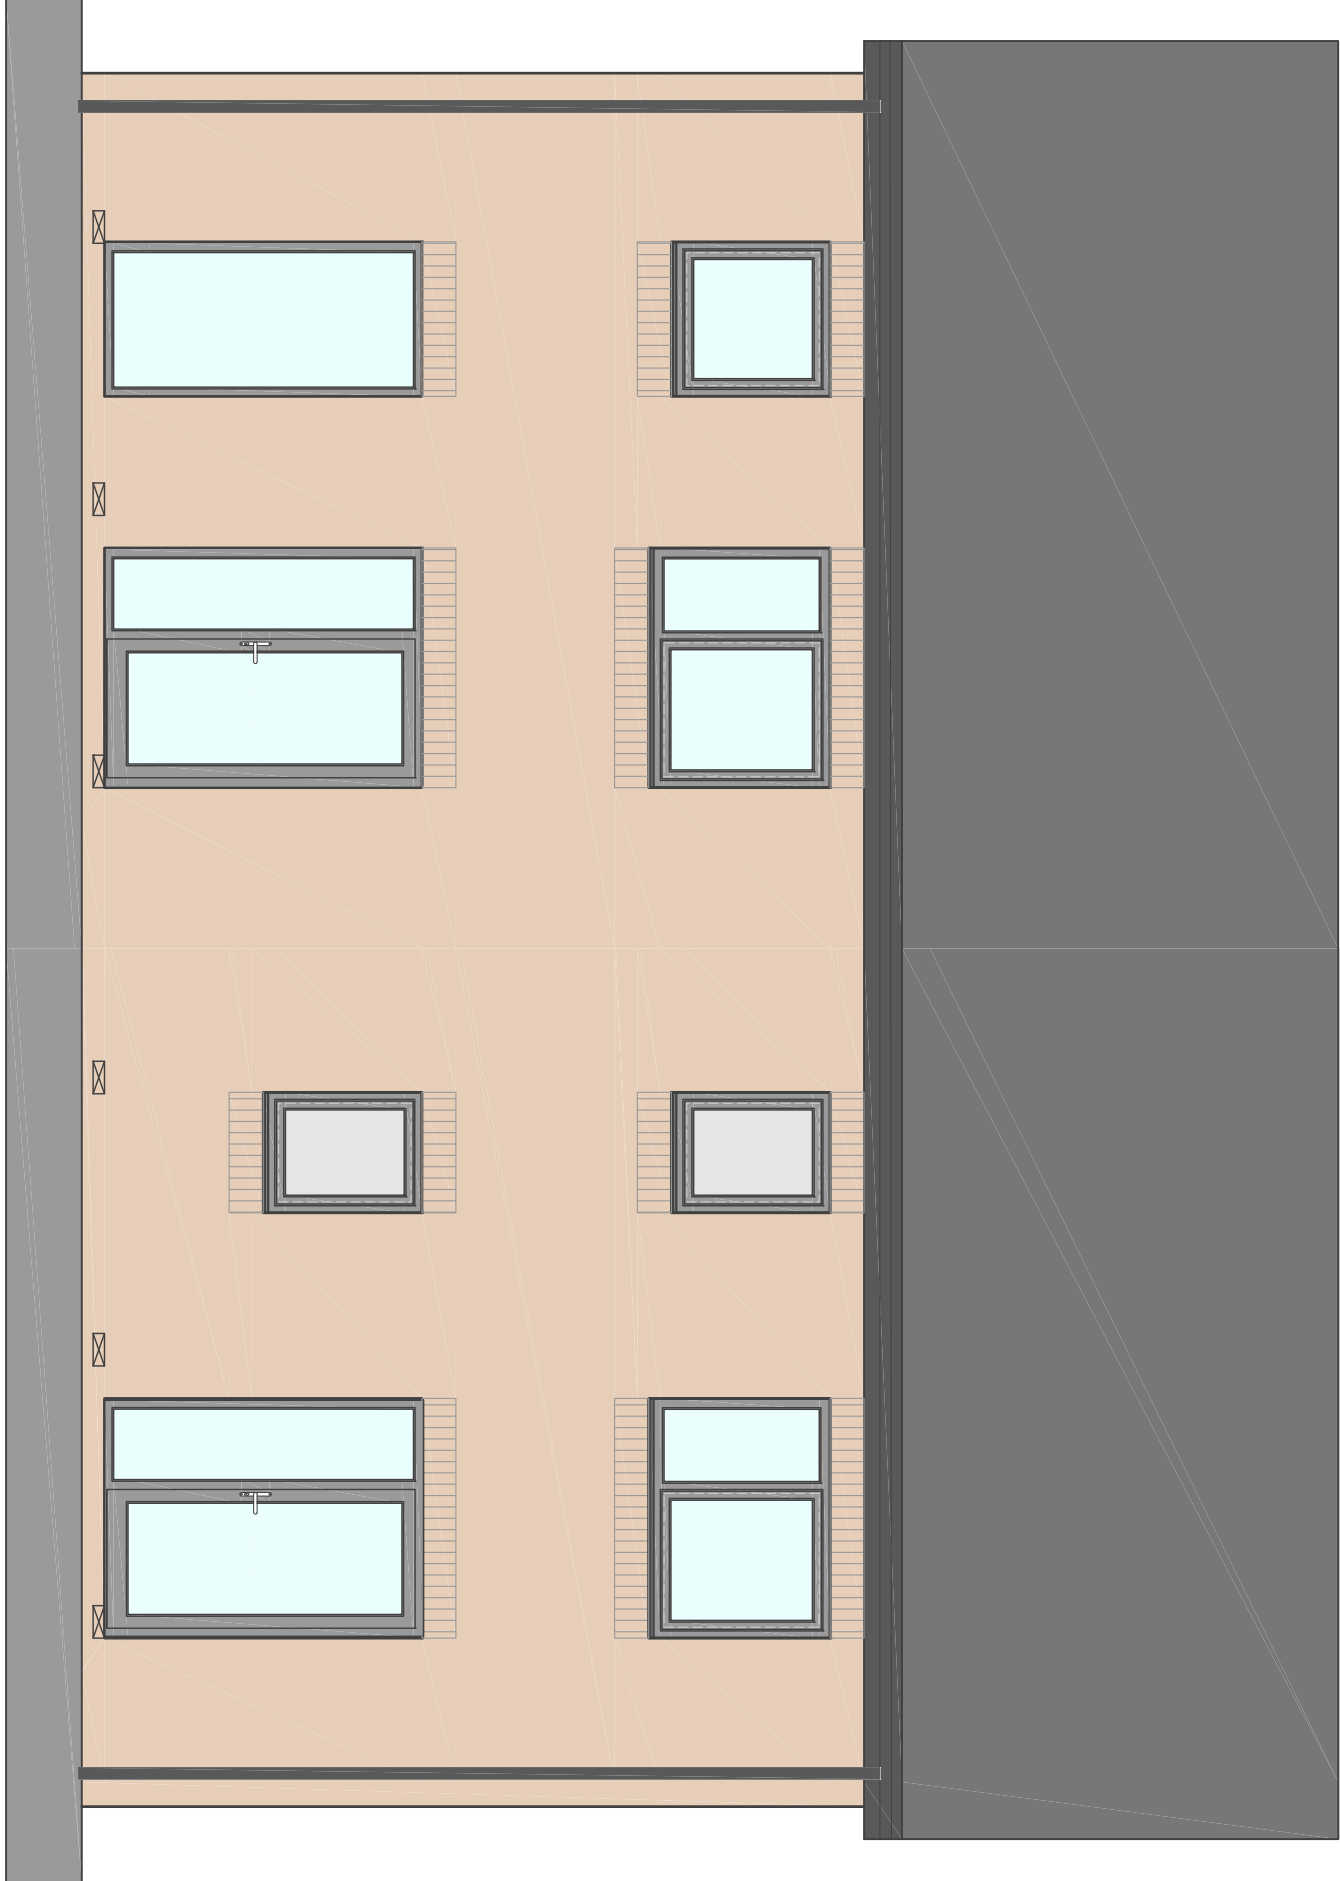


Rear Elevation

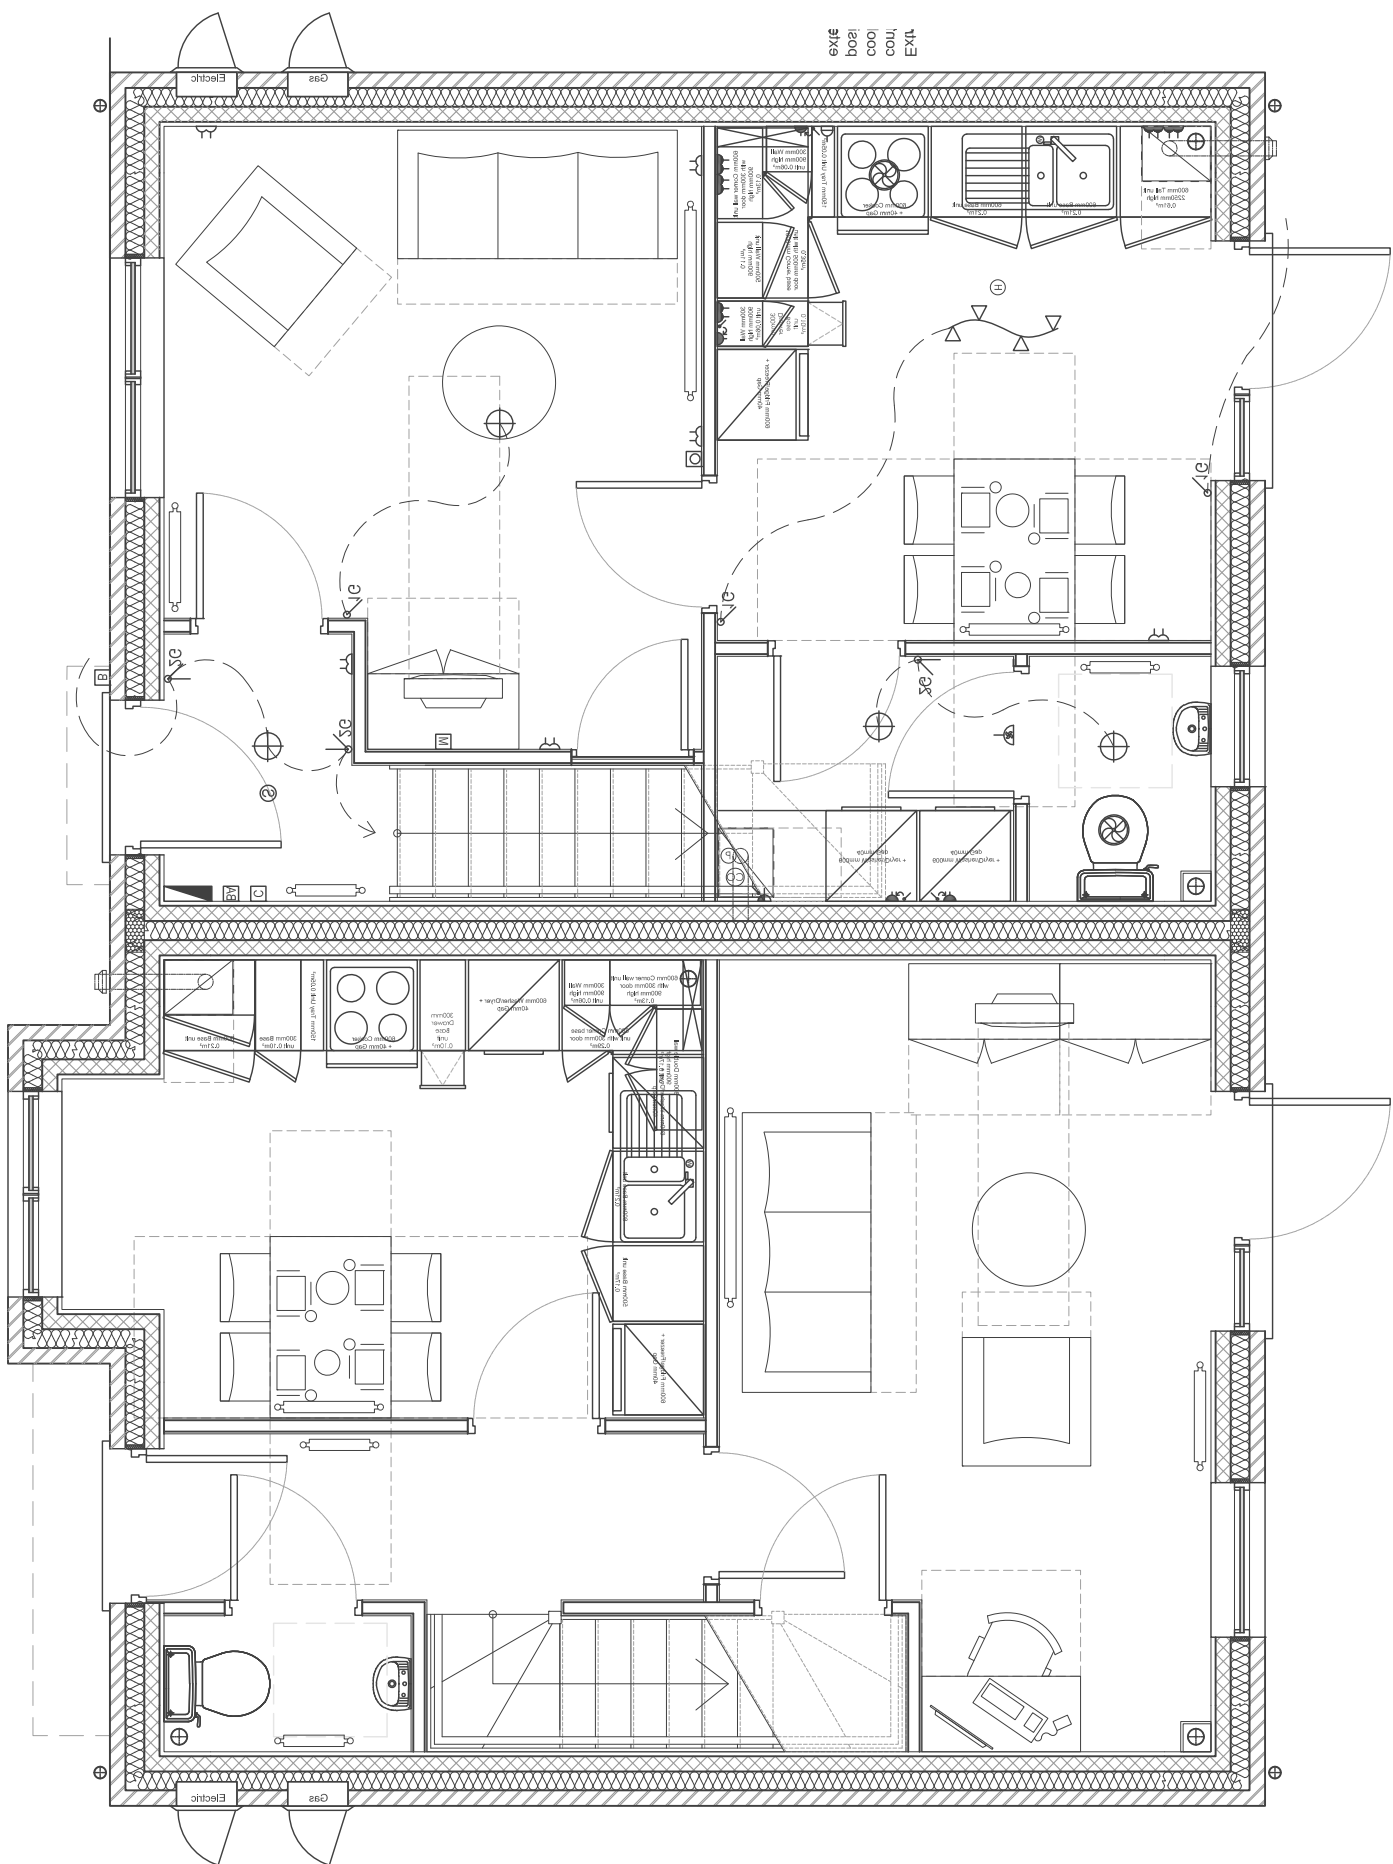

Ground Floor

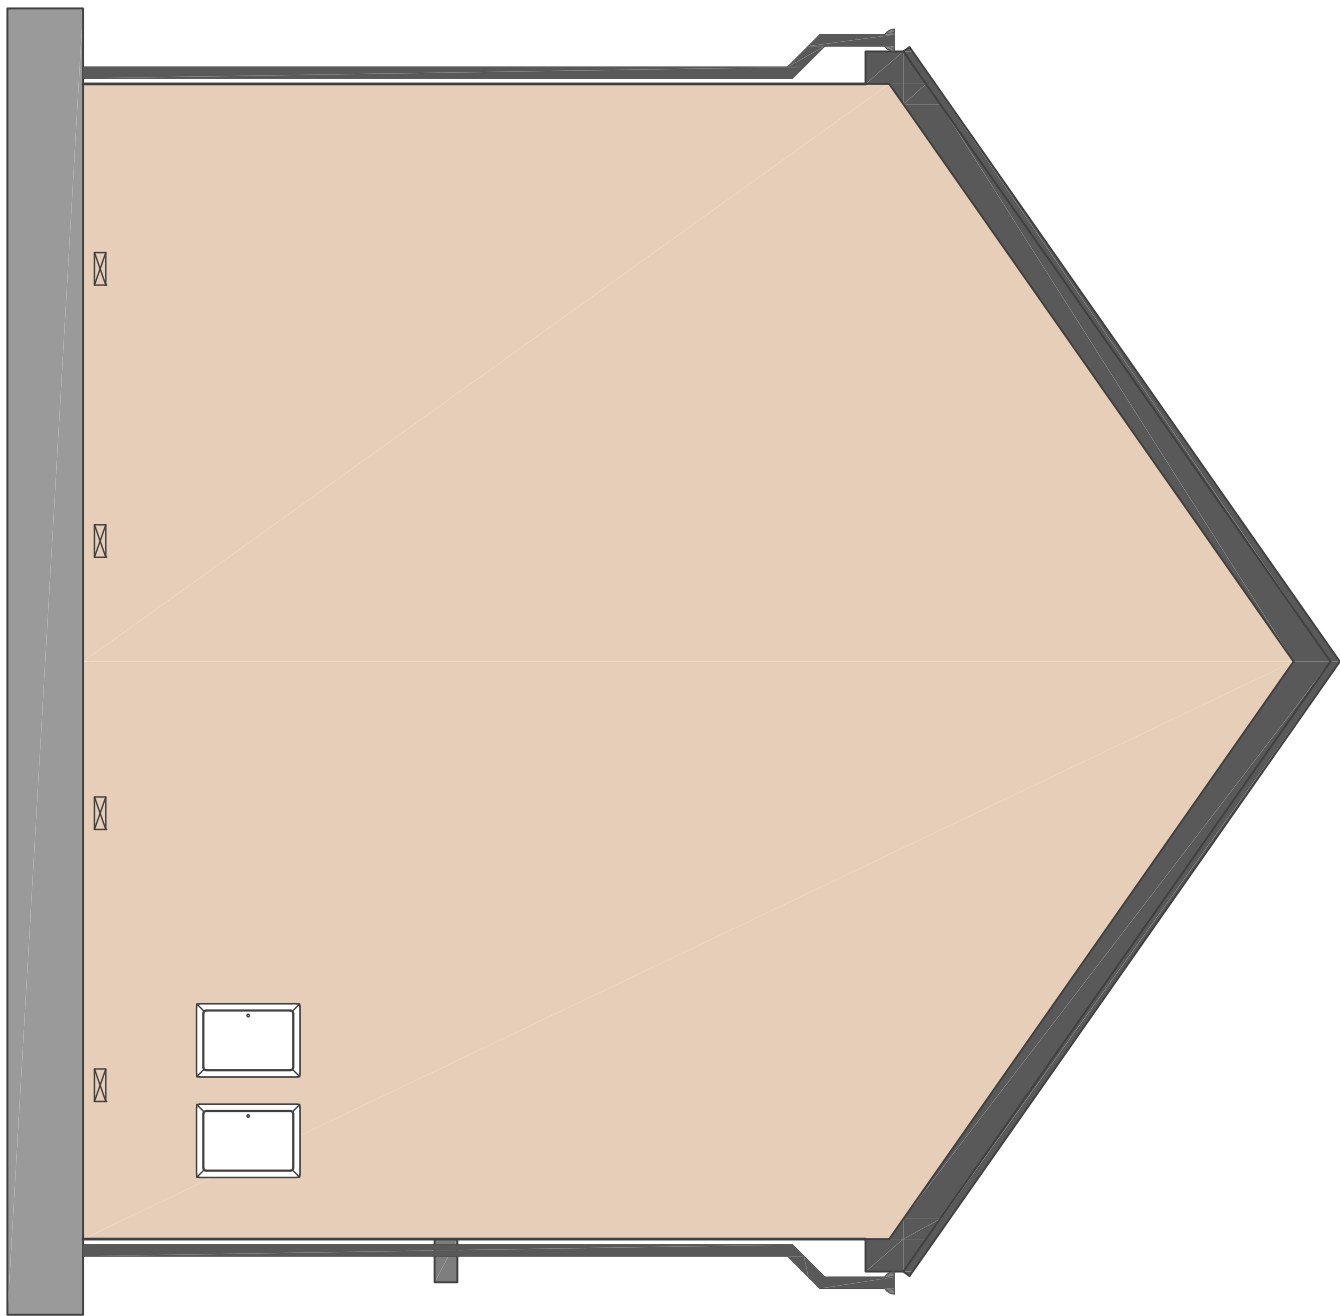

Side Elevation

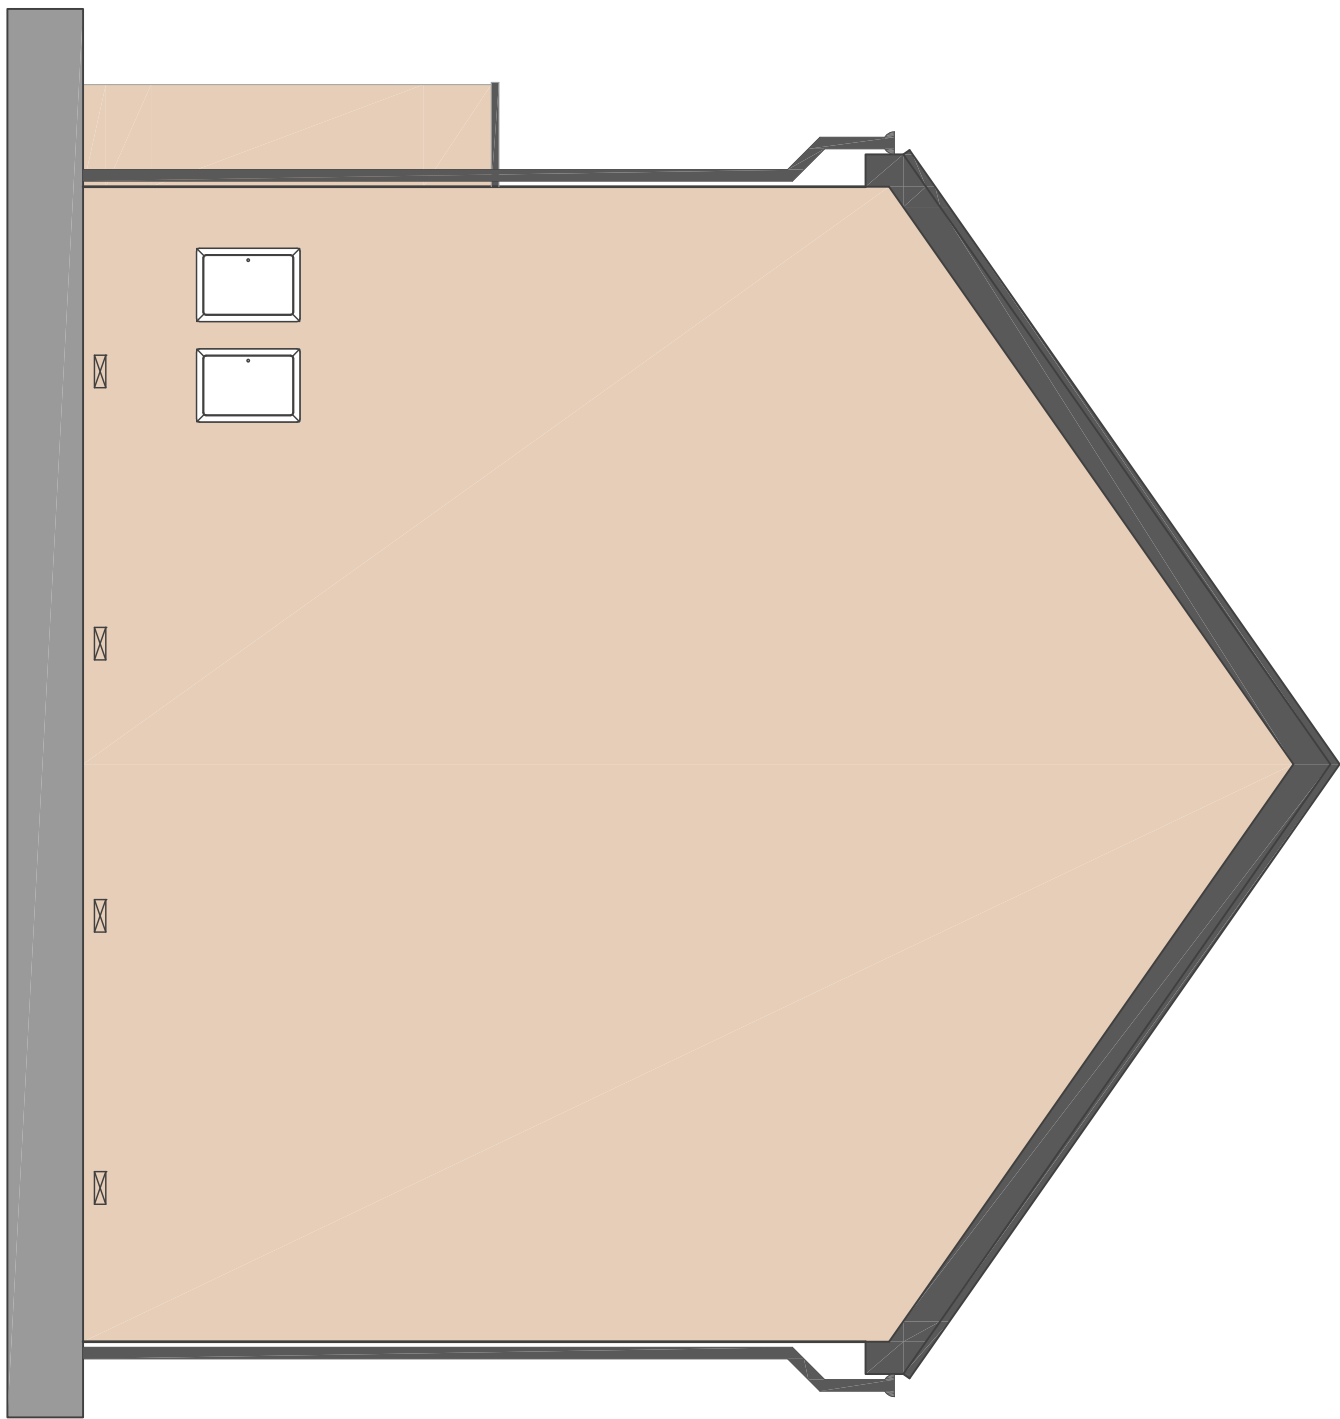

Side Elevation

Rev	Description	Date	By
A	Planning Issue.	11.05.21	MG
-	Final Issue.	16.04.21	MG

j d a architects

info@jda-architects.com
www.jda-architects.com
morecambe 0161 336 5011
liverpool 0151 665 0112



Client: Vistry Partnerships

Project: Watch Factory, Prescott

Project Status: PL - Planning

Scale:	@ original size	Date:	Drawn by:	Checked by:
1:50	A1	July 2020	MG	MG

Drawing Number	Drawings Number	SK	051
1125	A		
Block Type AB - 2B4P			
	A		

Block Type AB - 2B4P

House Types: A (73m²) & B (71m²)
Replacement for DK-Architects drawing:
1264-201-House Type AB - 2B4P