





Notes


Planning Design Associates take no responsibility for any dimensions obtained by scaling from this drawing. If no dimension is shown the site measurement. Supplying this drawing in digital form is solely for the client's use and does not constitute a contract. Dimensions must be checked against their copy. Dimensions must be checked on site. Any discrepancies must be reported to the architect immediately. This drawing is not for construction purposes.

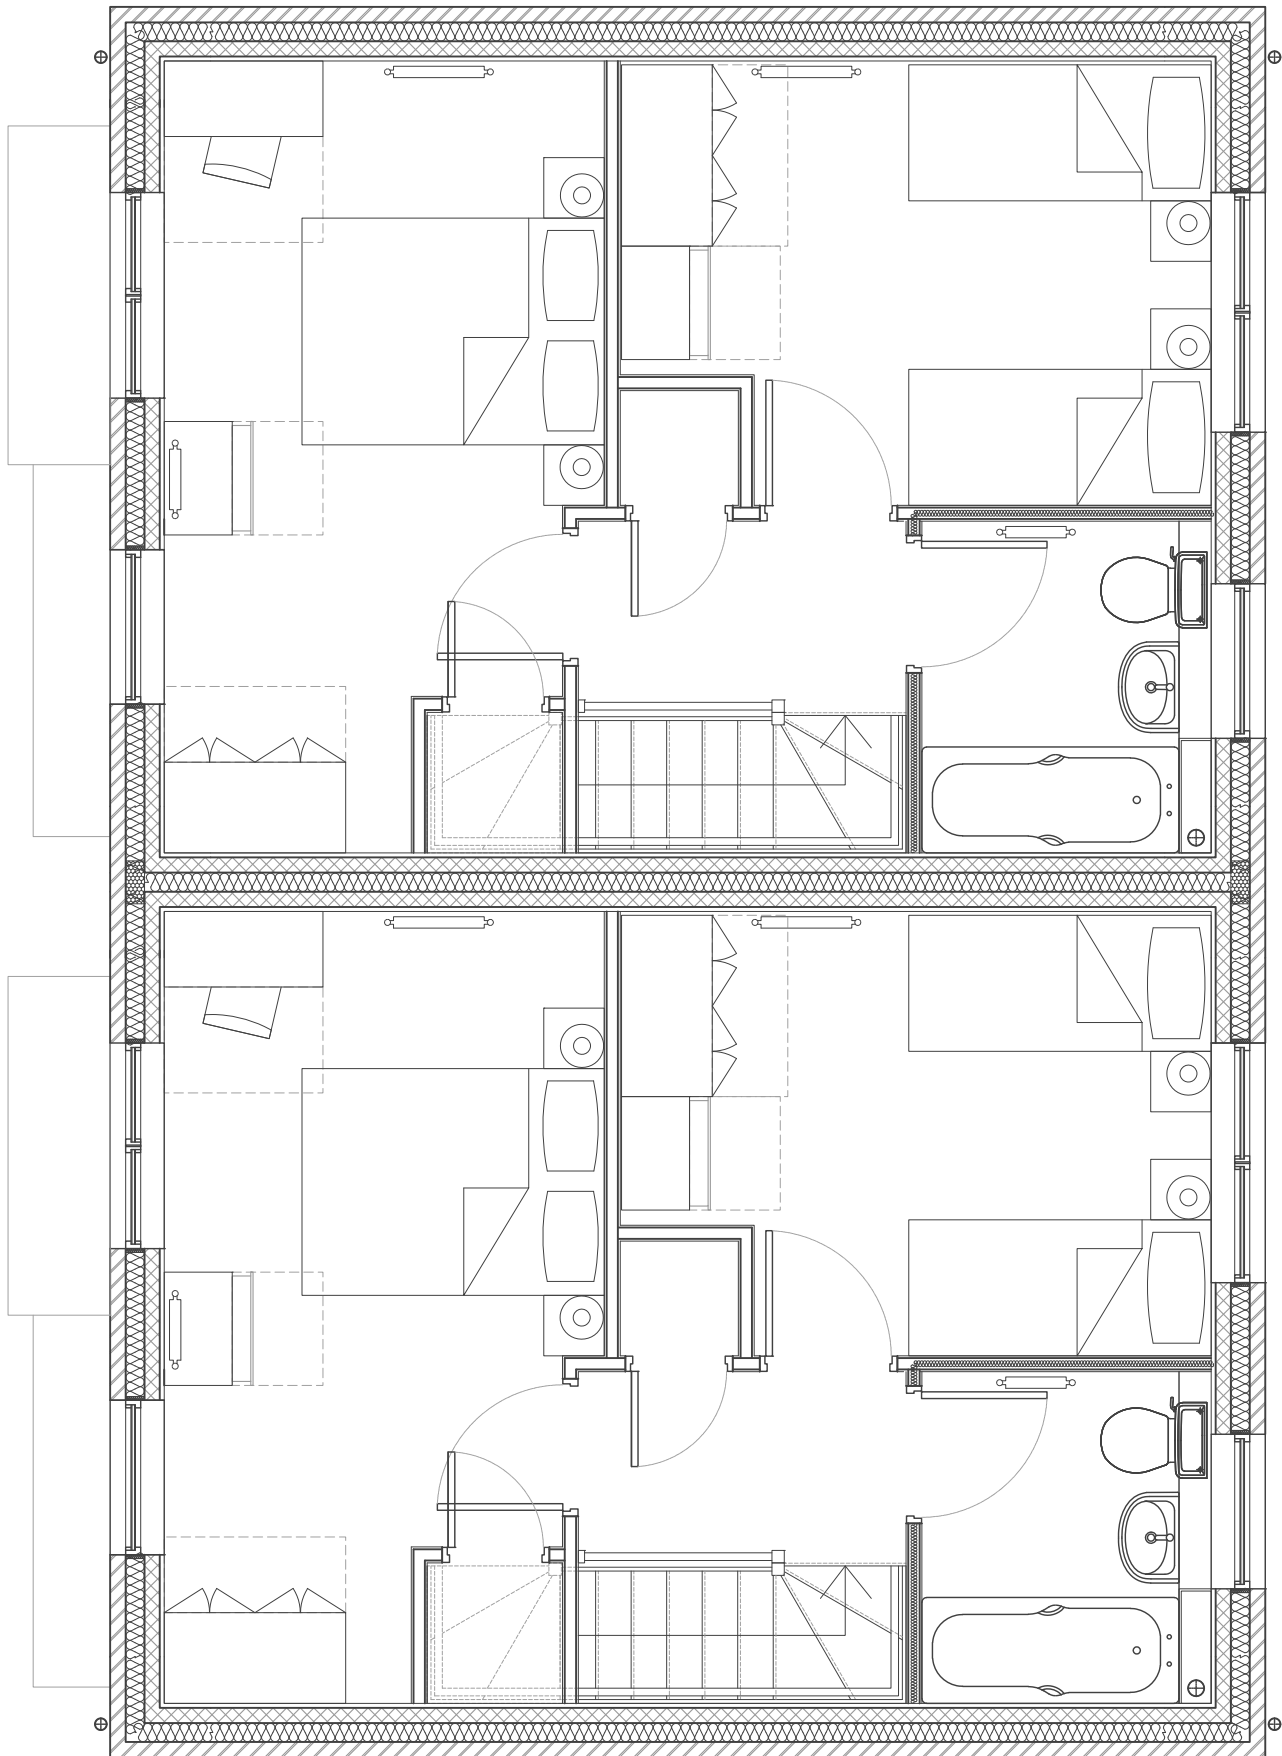


First Floor

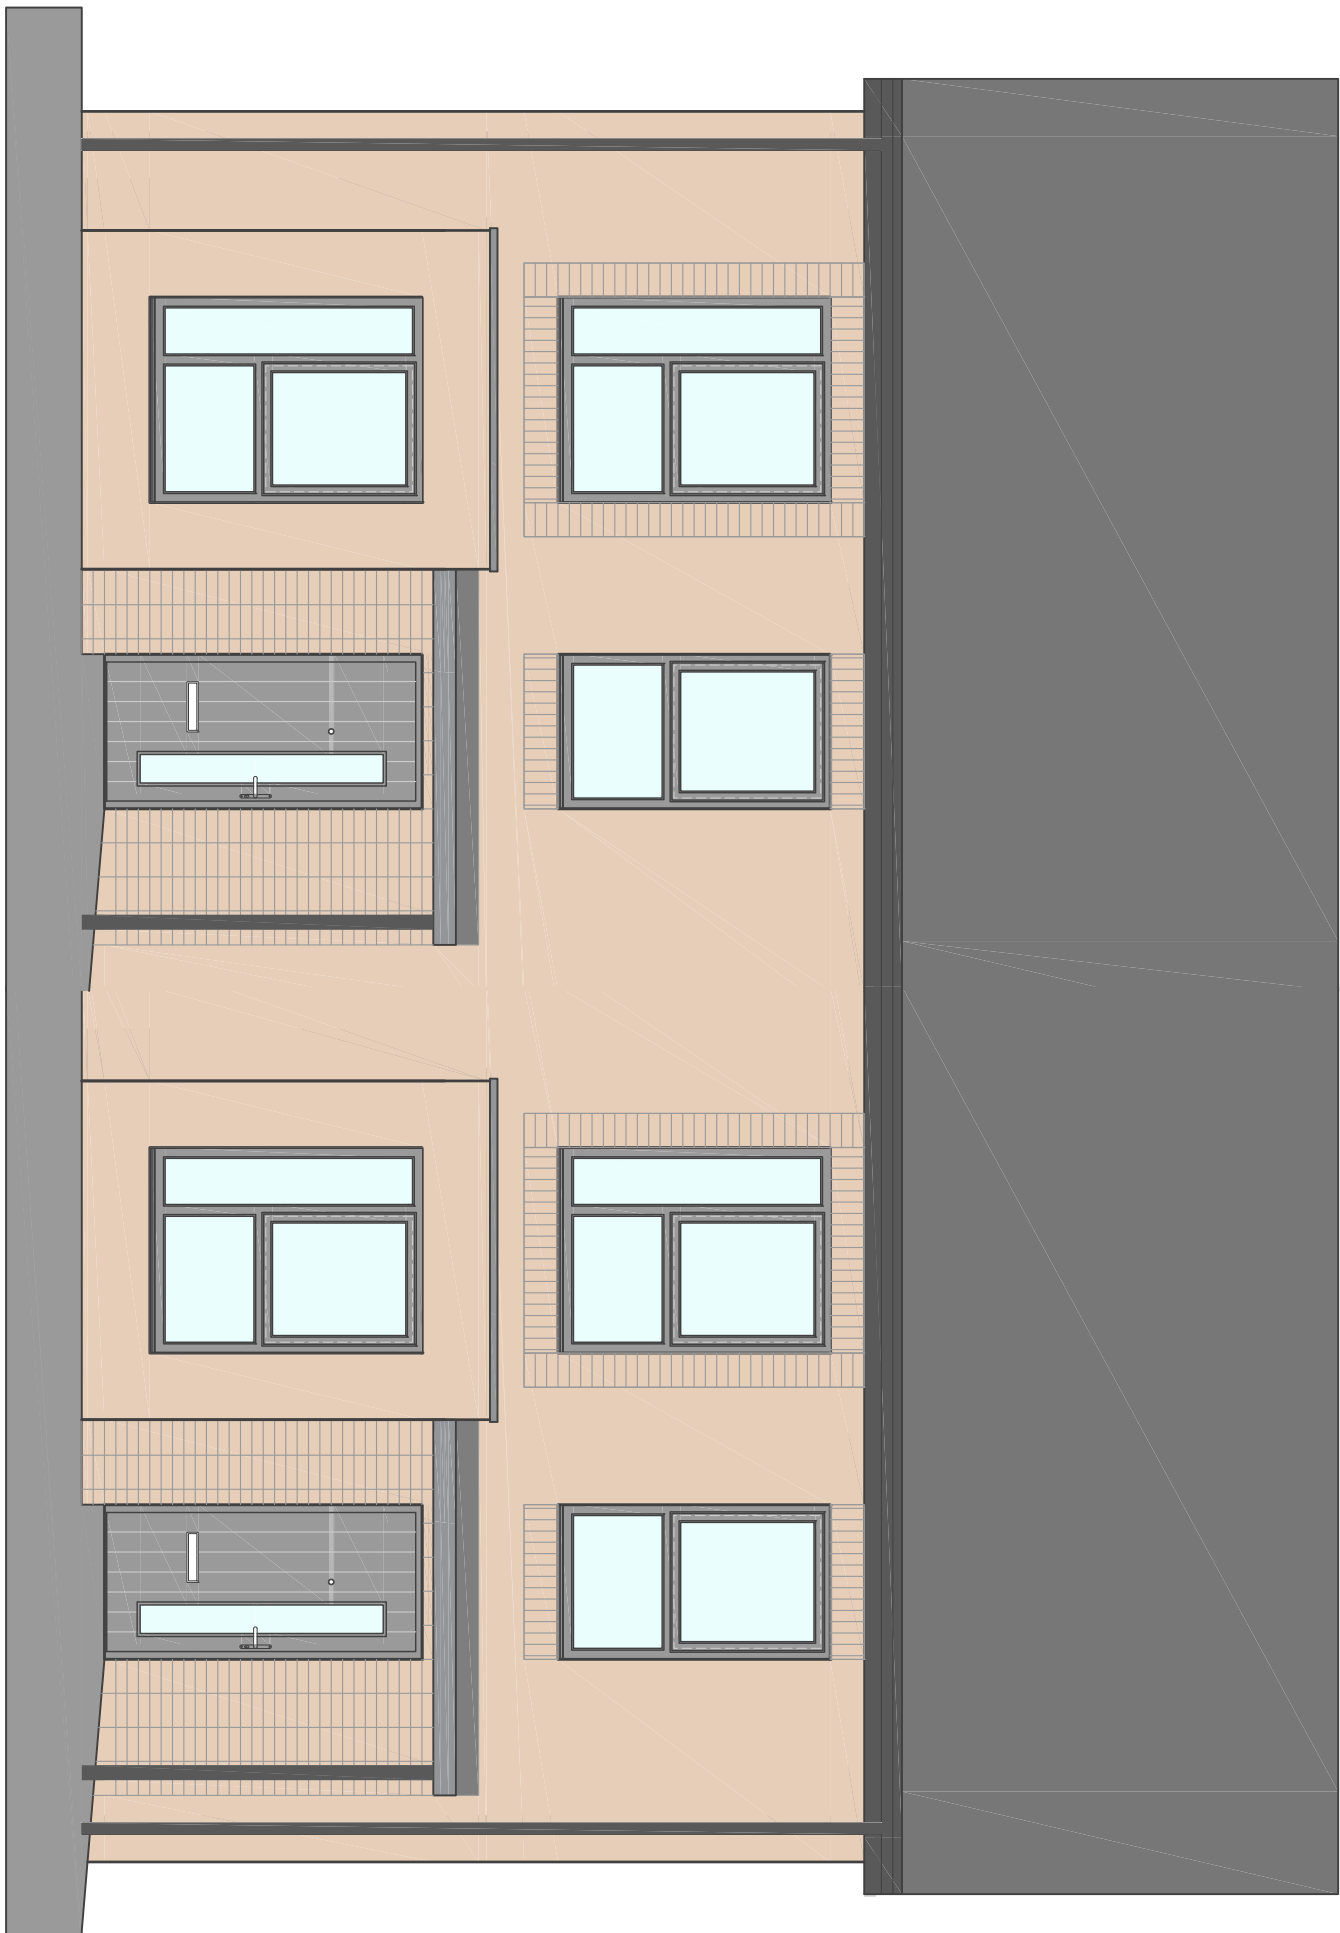


Front Elevation

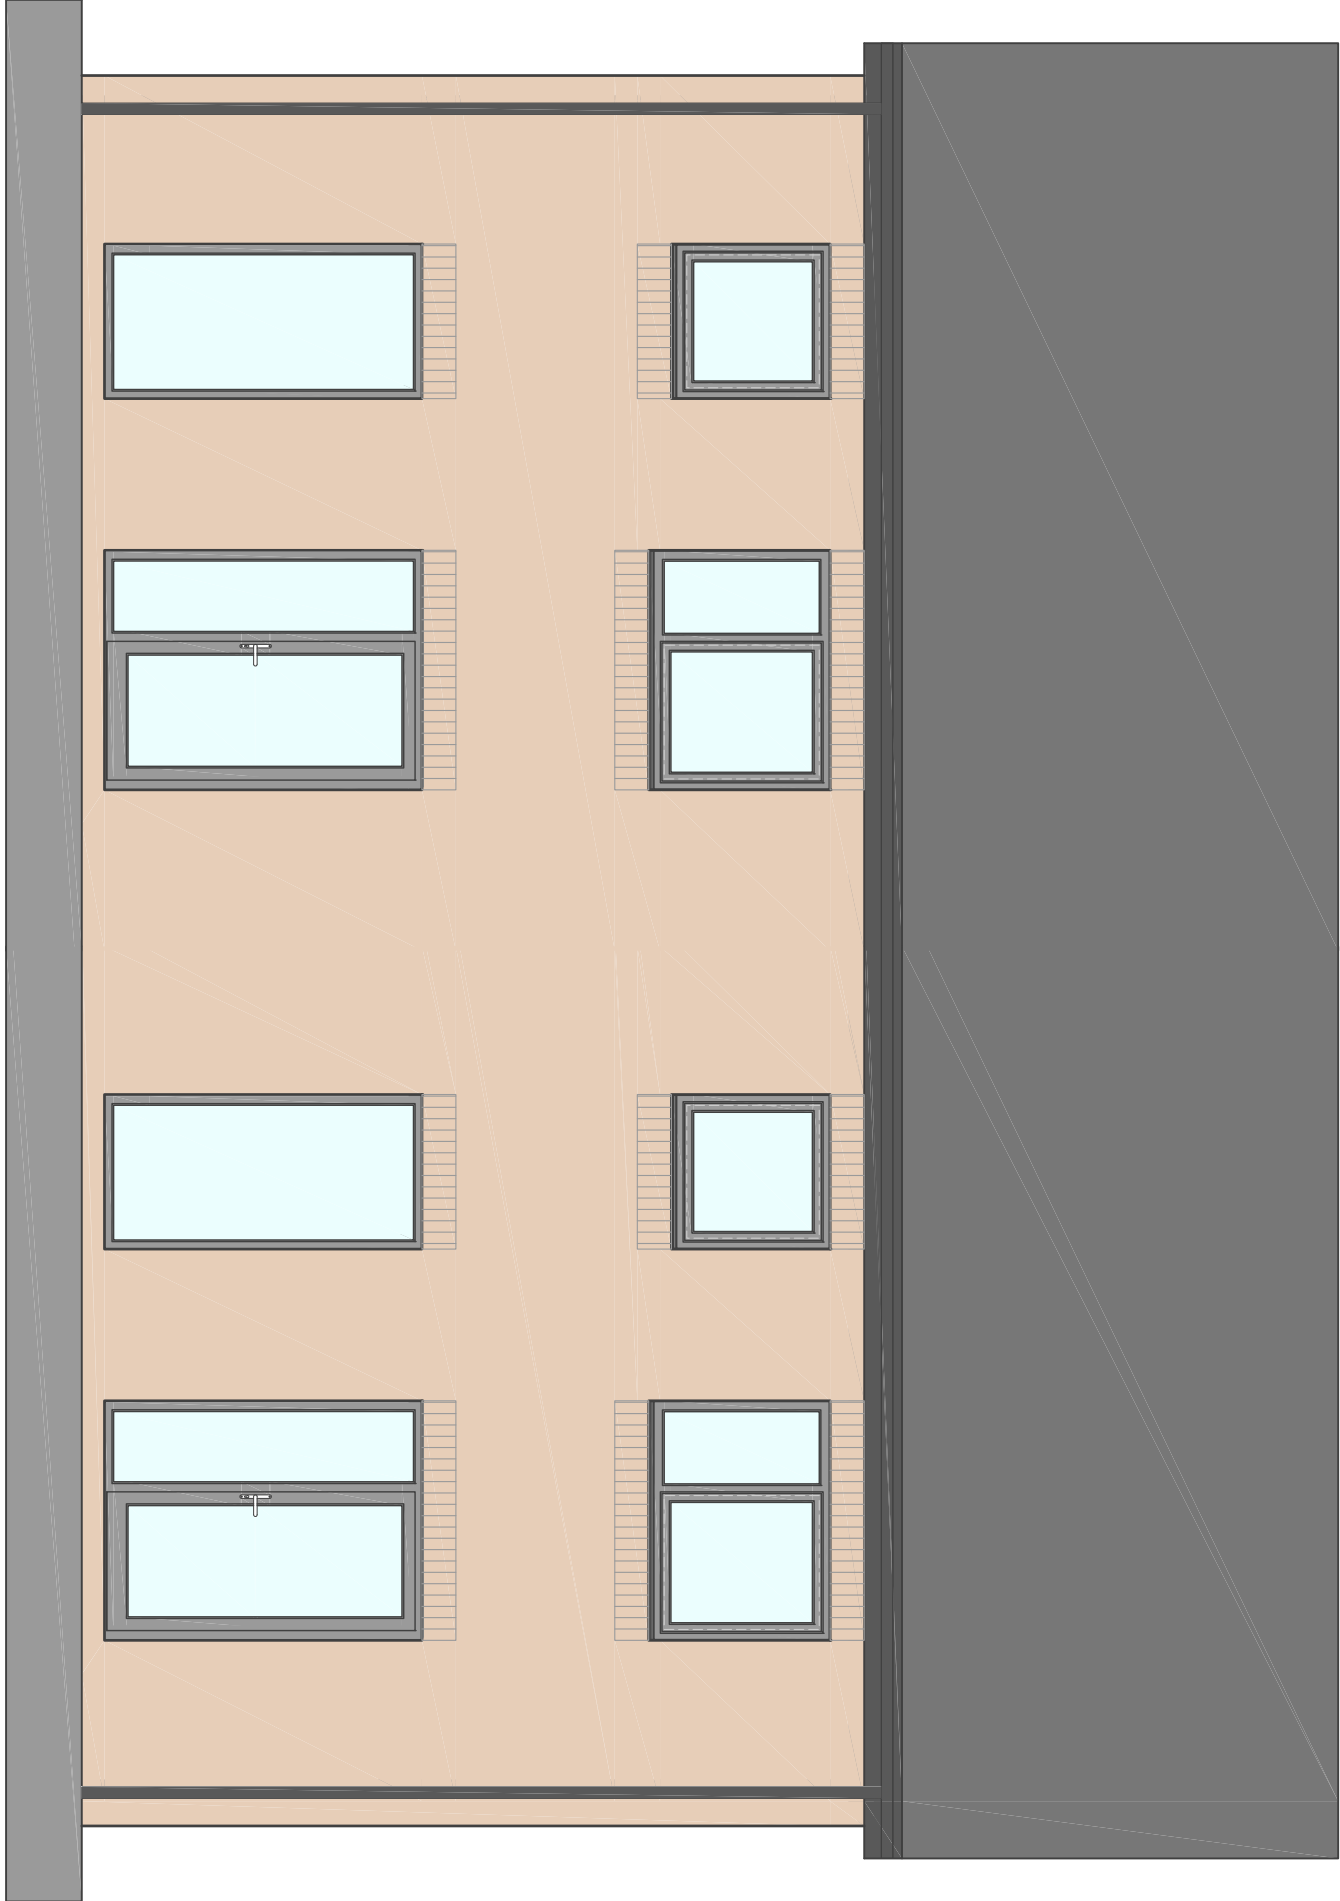


Rear Elevation

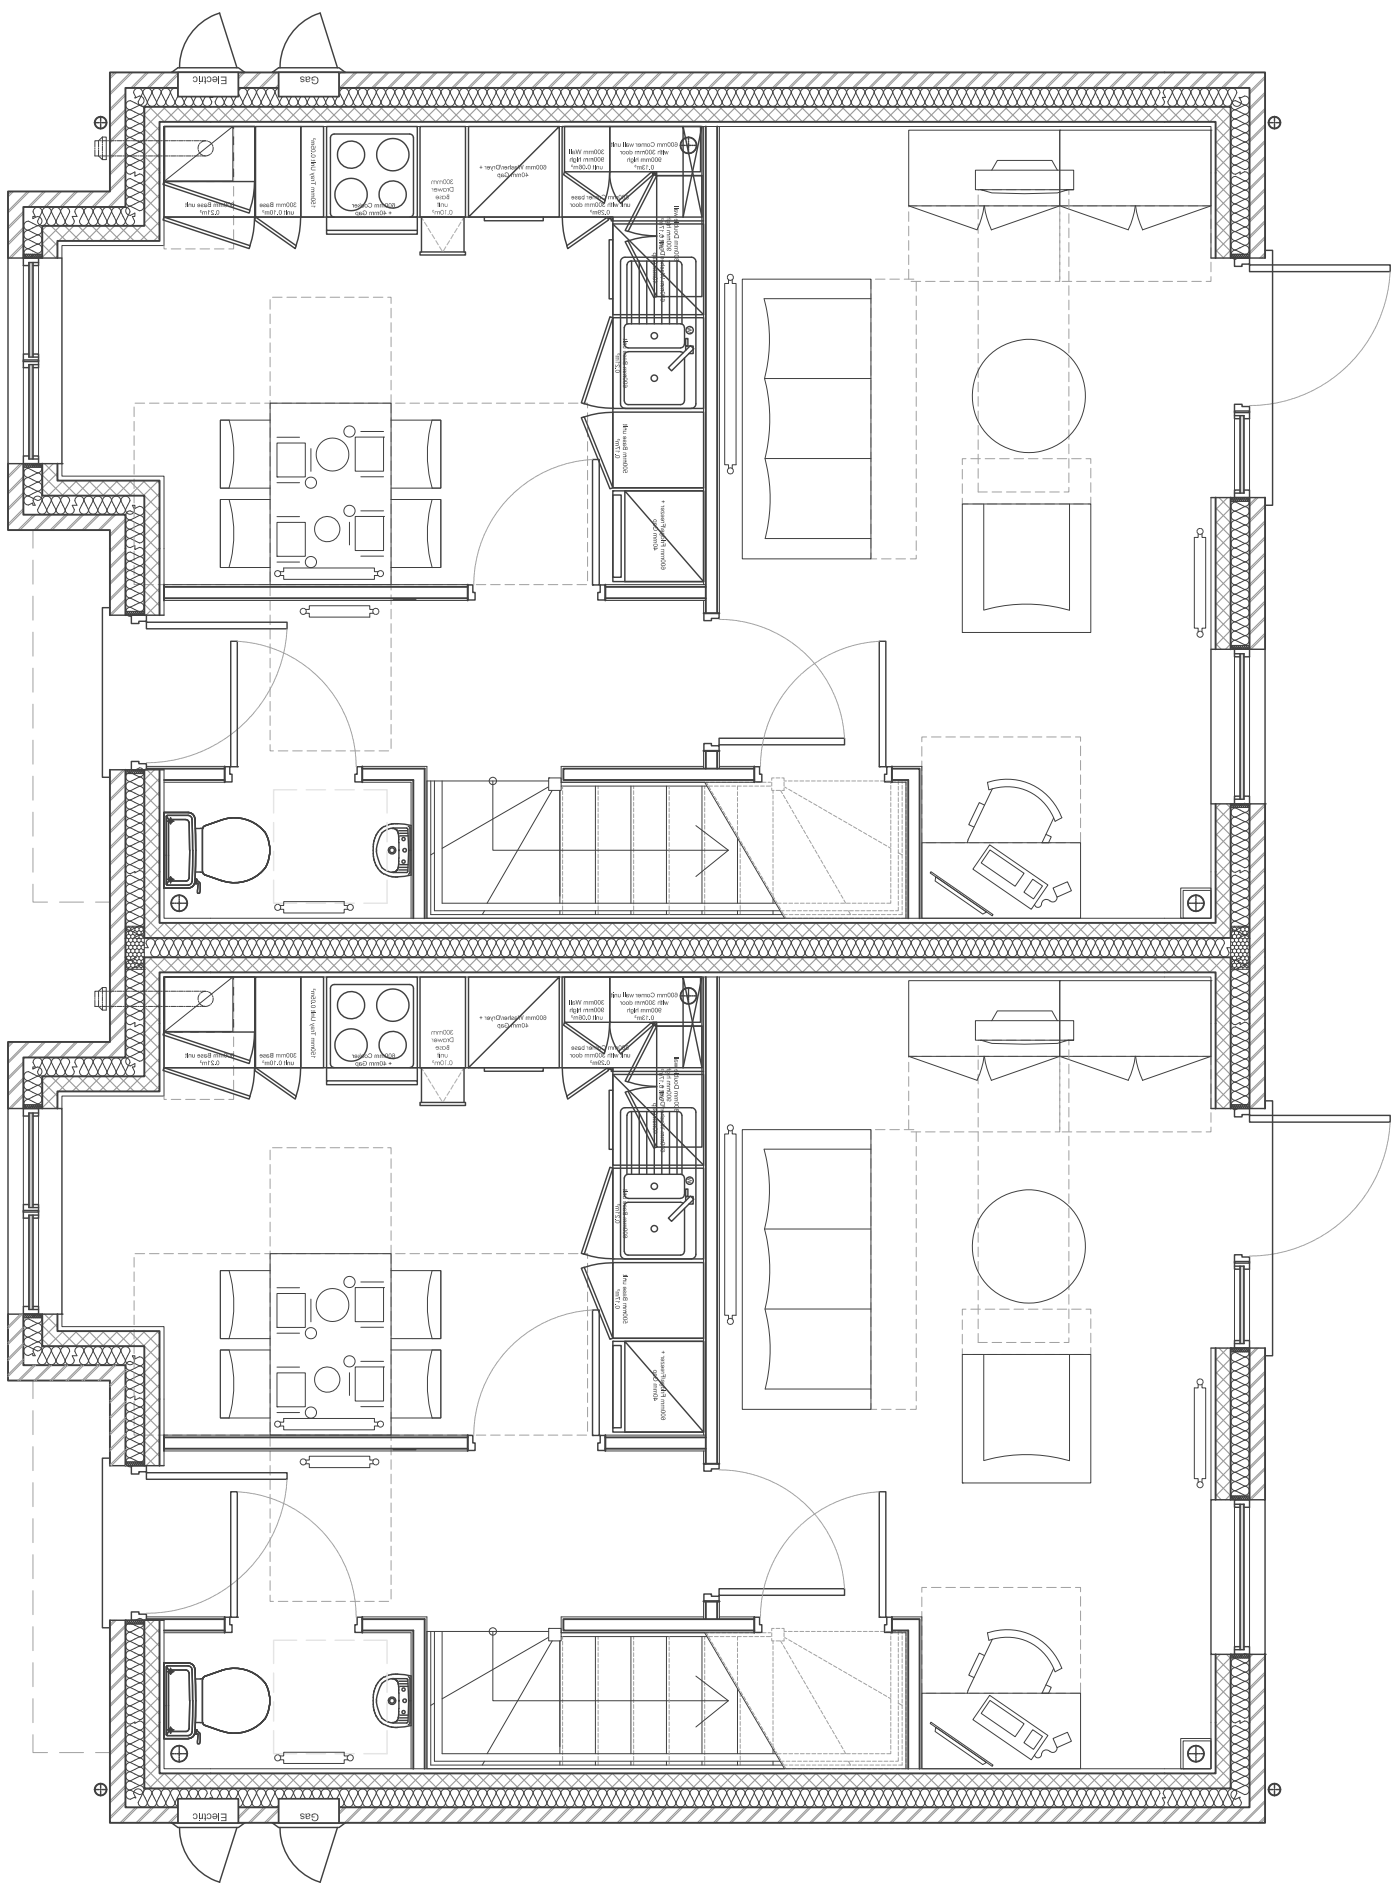

Ground Floor

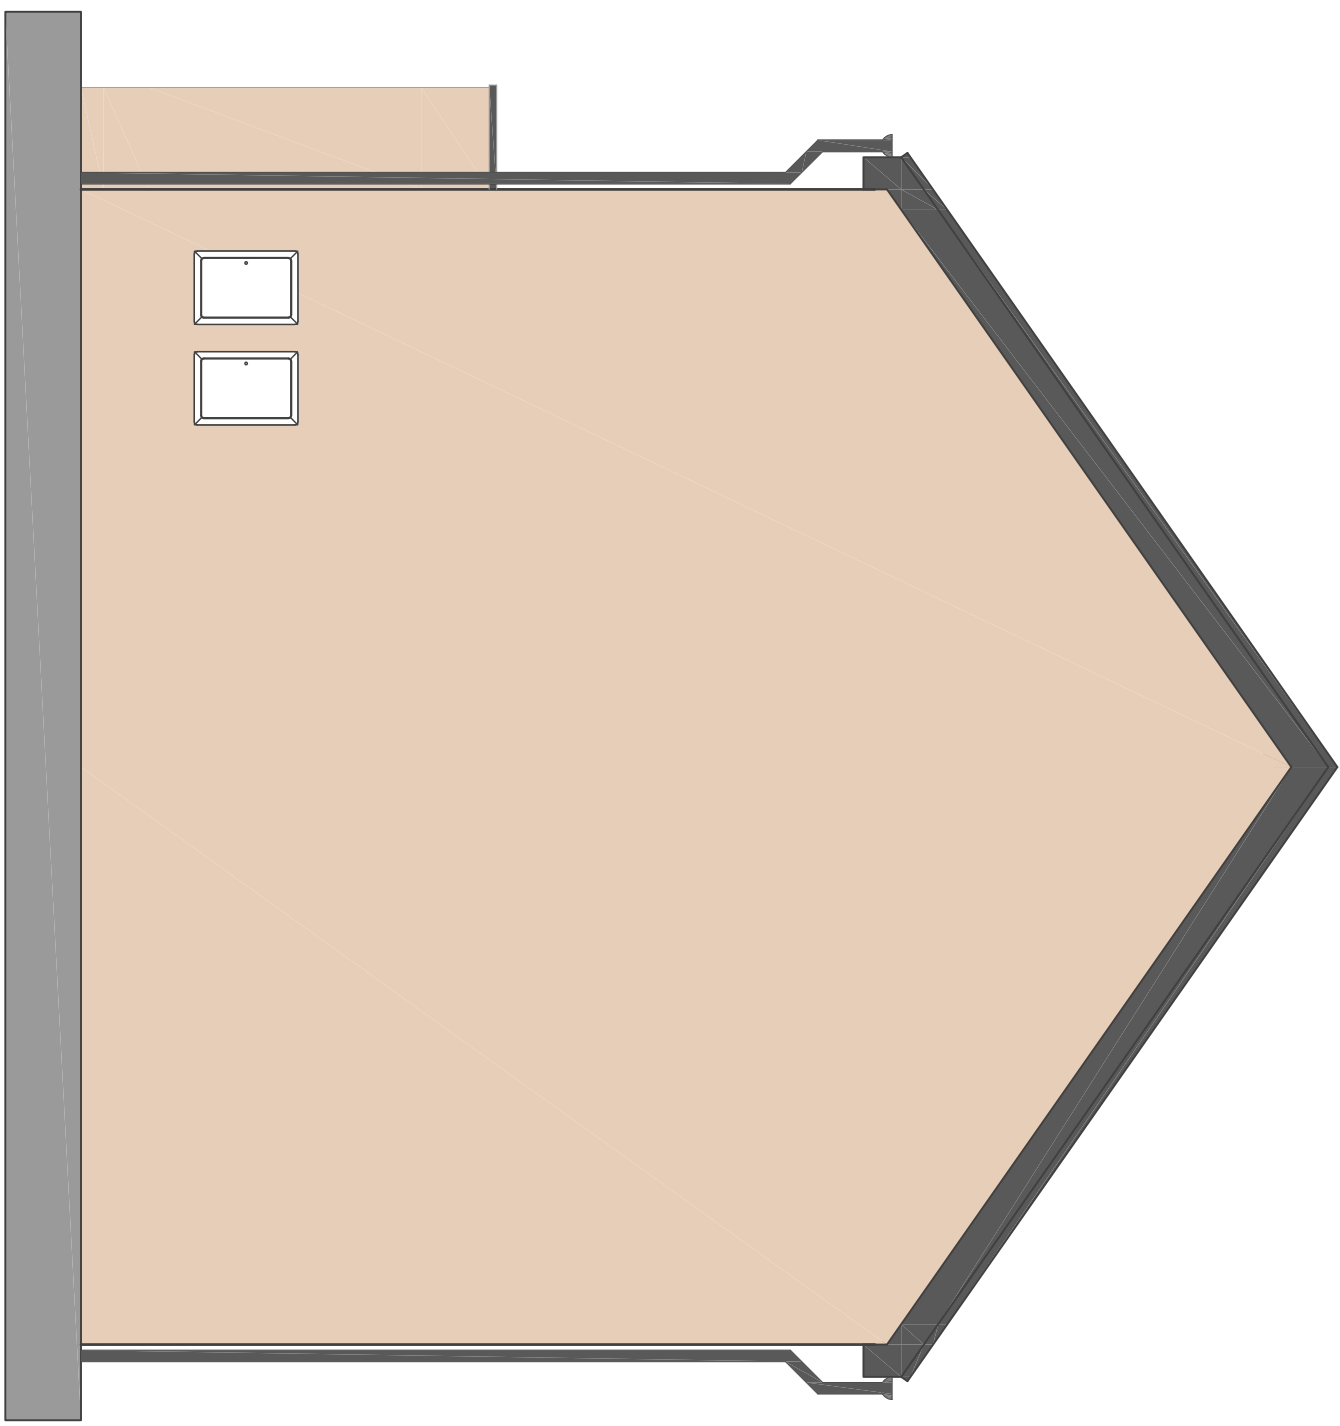

Side Elevation

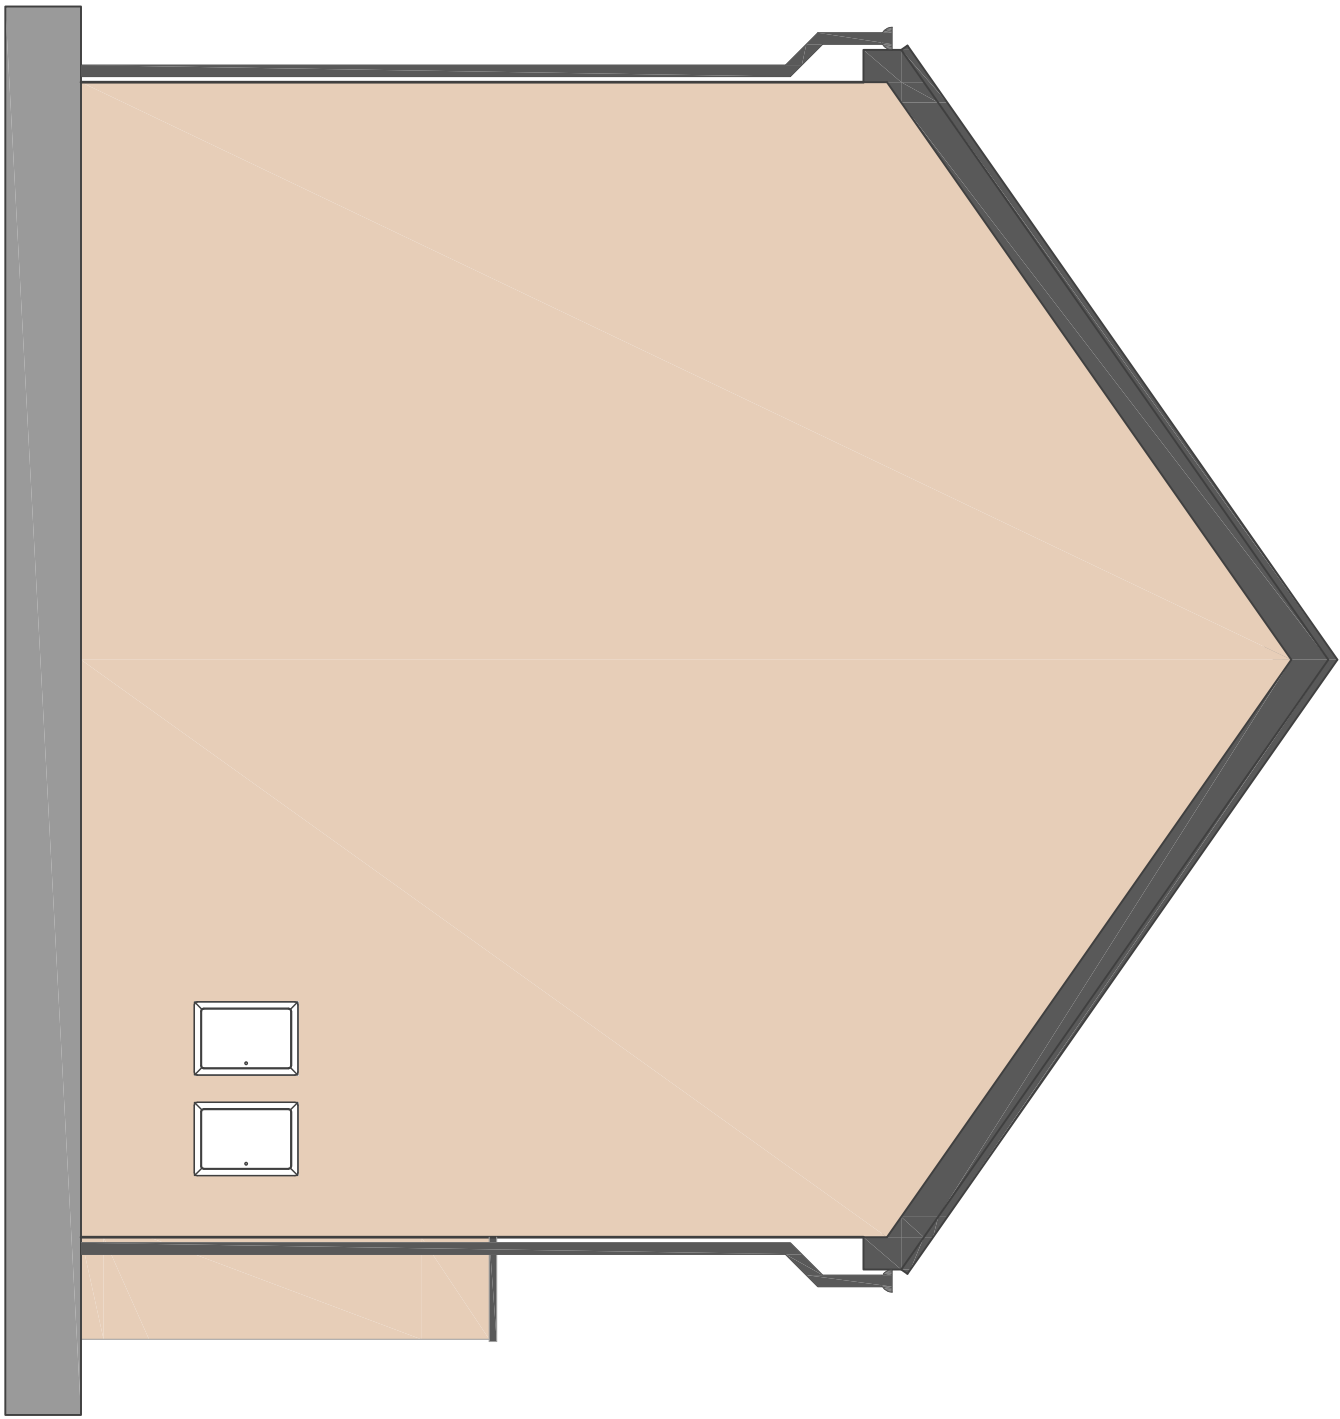

Side Elevation

Project:	PL - Planning	11.05.21	MG
Rev:	A - Final Issue.	16.04.21	MG
Rev Description:		Date:	By:

JDA architects
info@jda-architects.com
www.jda-architects.com
merchesser 0161 336 5011
liverpool 0151 665 0112

Watch Factory Partnerships

Project: Watch Factory, Prescott

Project Status:	PL - Planning	Drawn By:	Created By:
Scale:	1:50	1:50	1:50
Drawn At:	July 2020	1:50	1:50

Project Number:	1125	Drawn Number:	SK	050
Drawn At:	A	1:50	1:50	1:50
Block Type AA - 2B4P	A	1:50	1:50	1:50

Block Type AA - 2B4P

House Types: A (73m²) & A (73m²)
Replacement for DK-Architects drawing:
1264-200-Block Type AA - 2B4P