




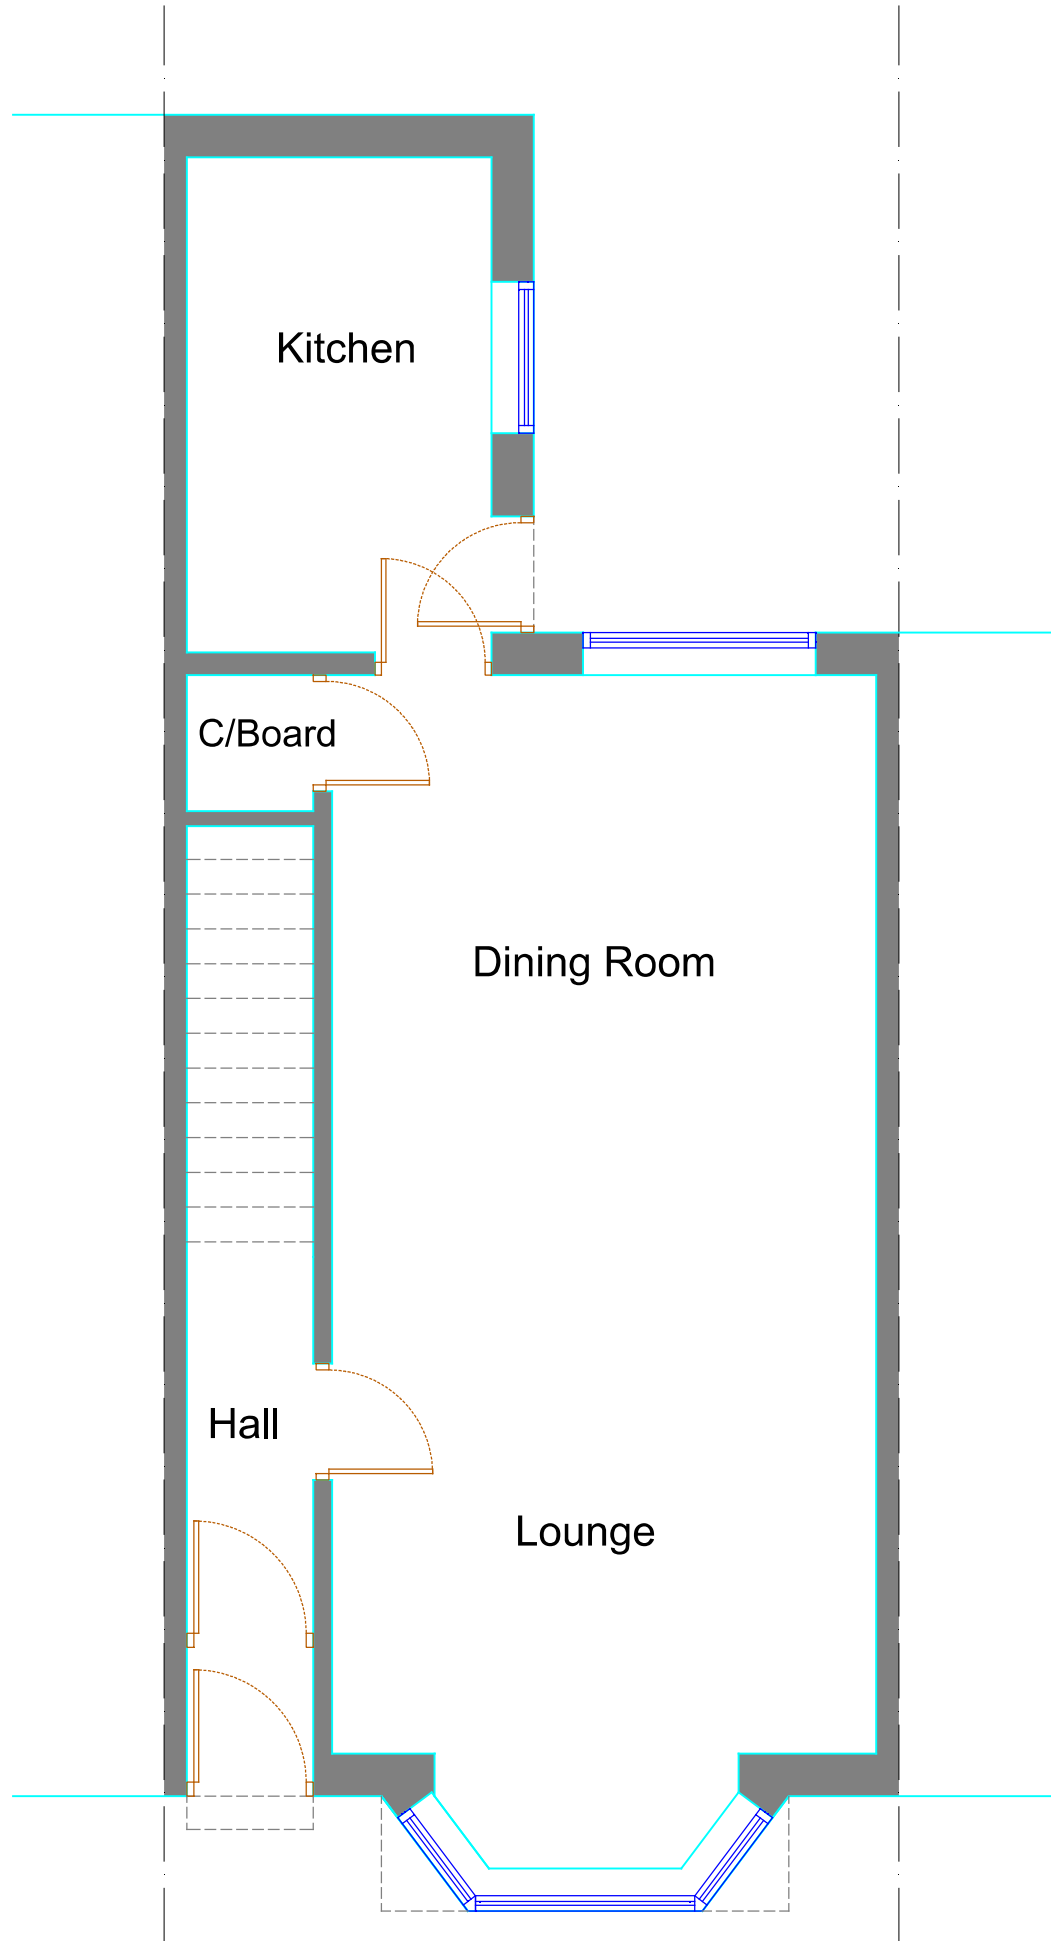


Ground Floor Plan as Existing

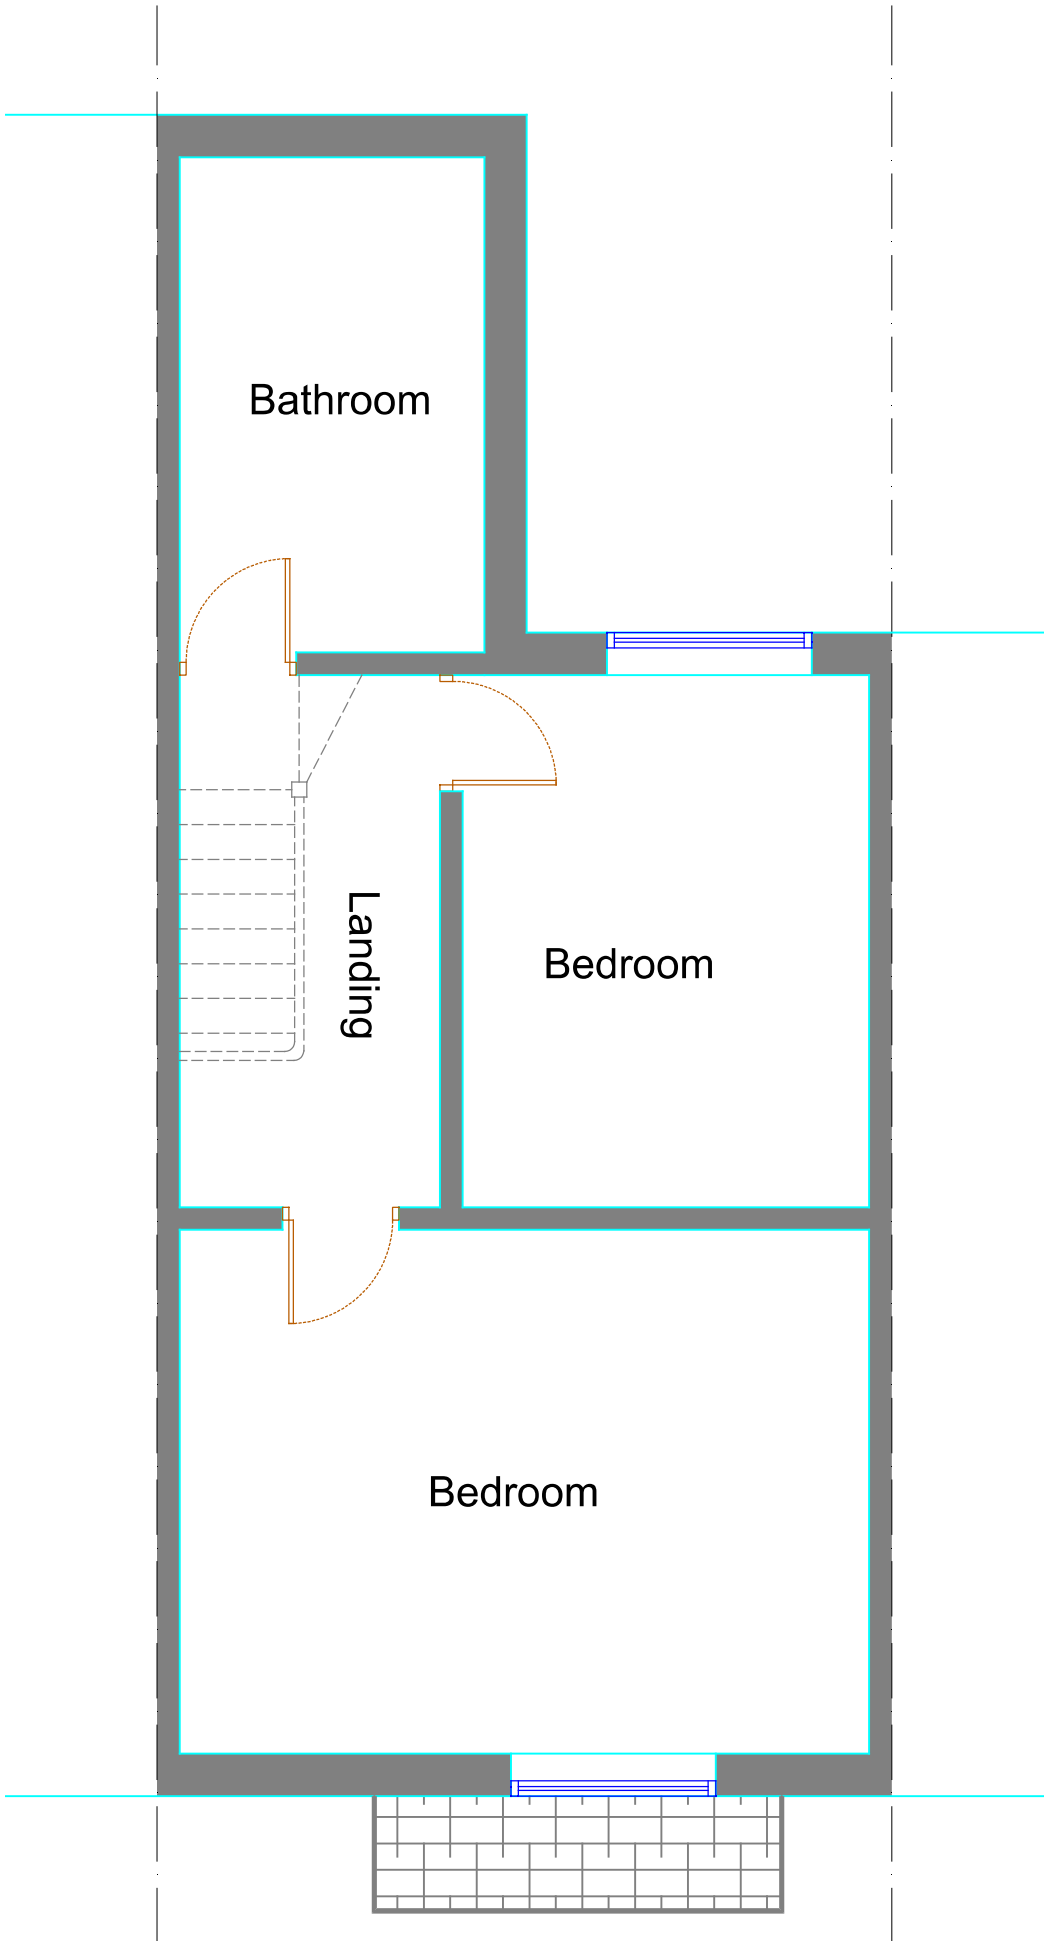


First Floor Plan as Existing

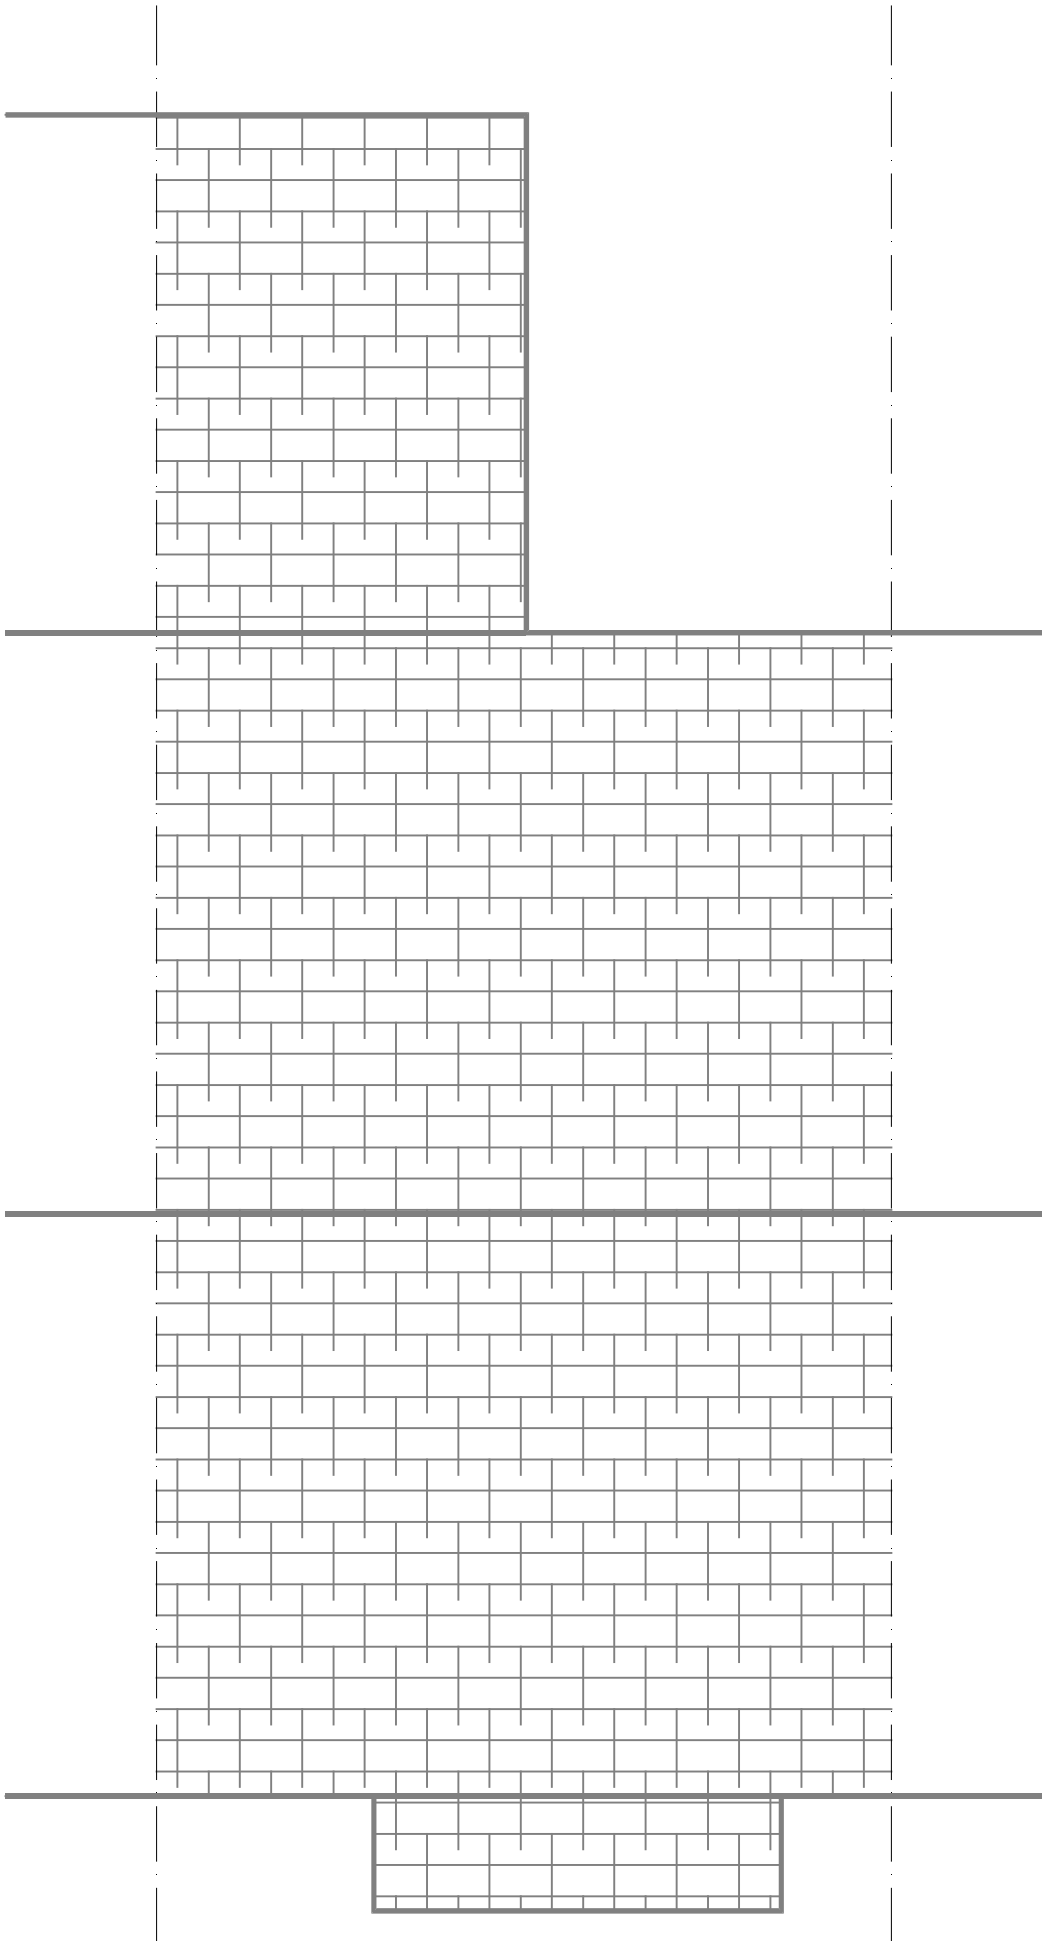


Roof Plan as Existing

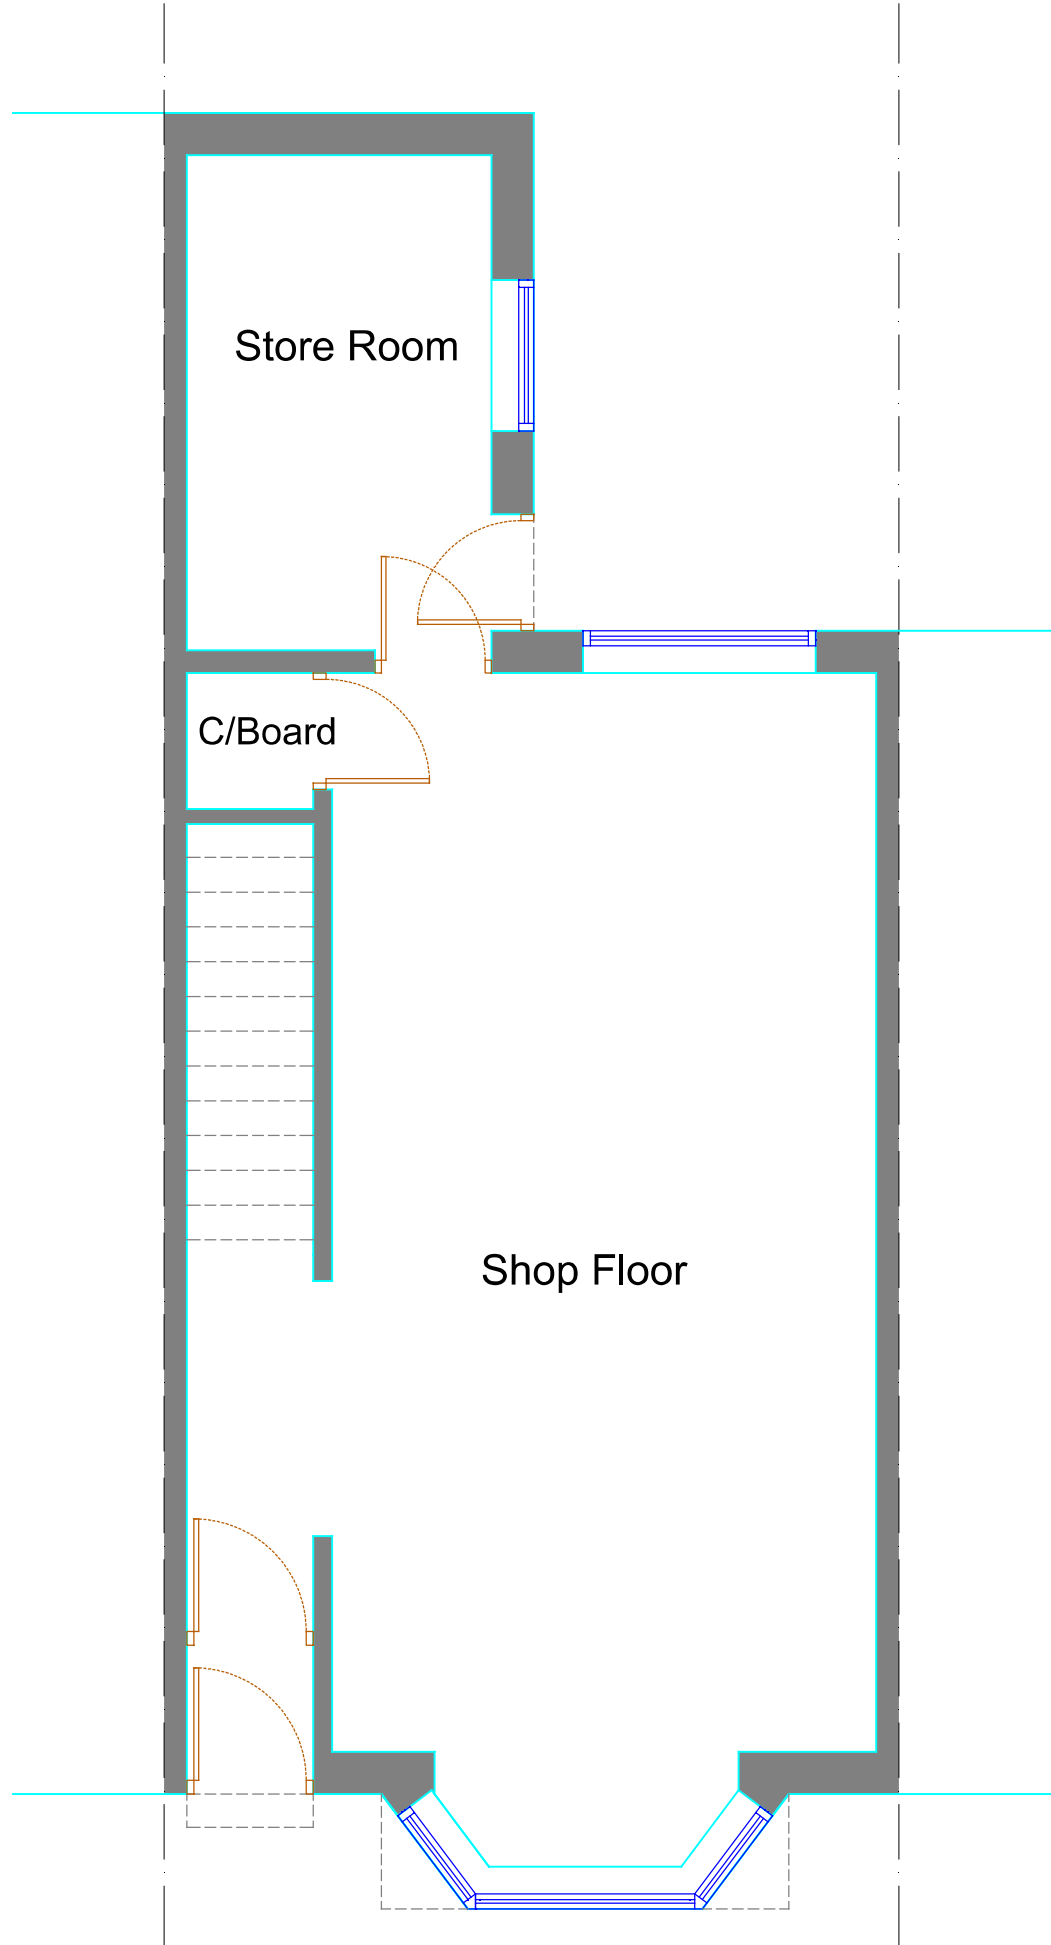


Ground Floor Plan as Existing

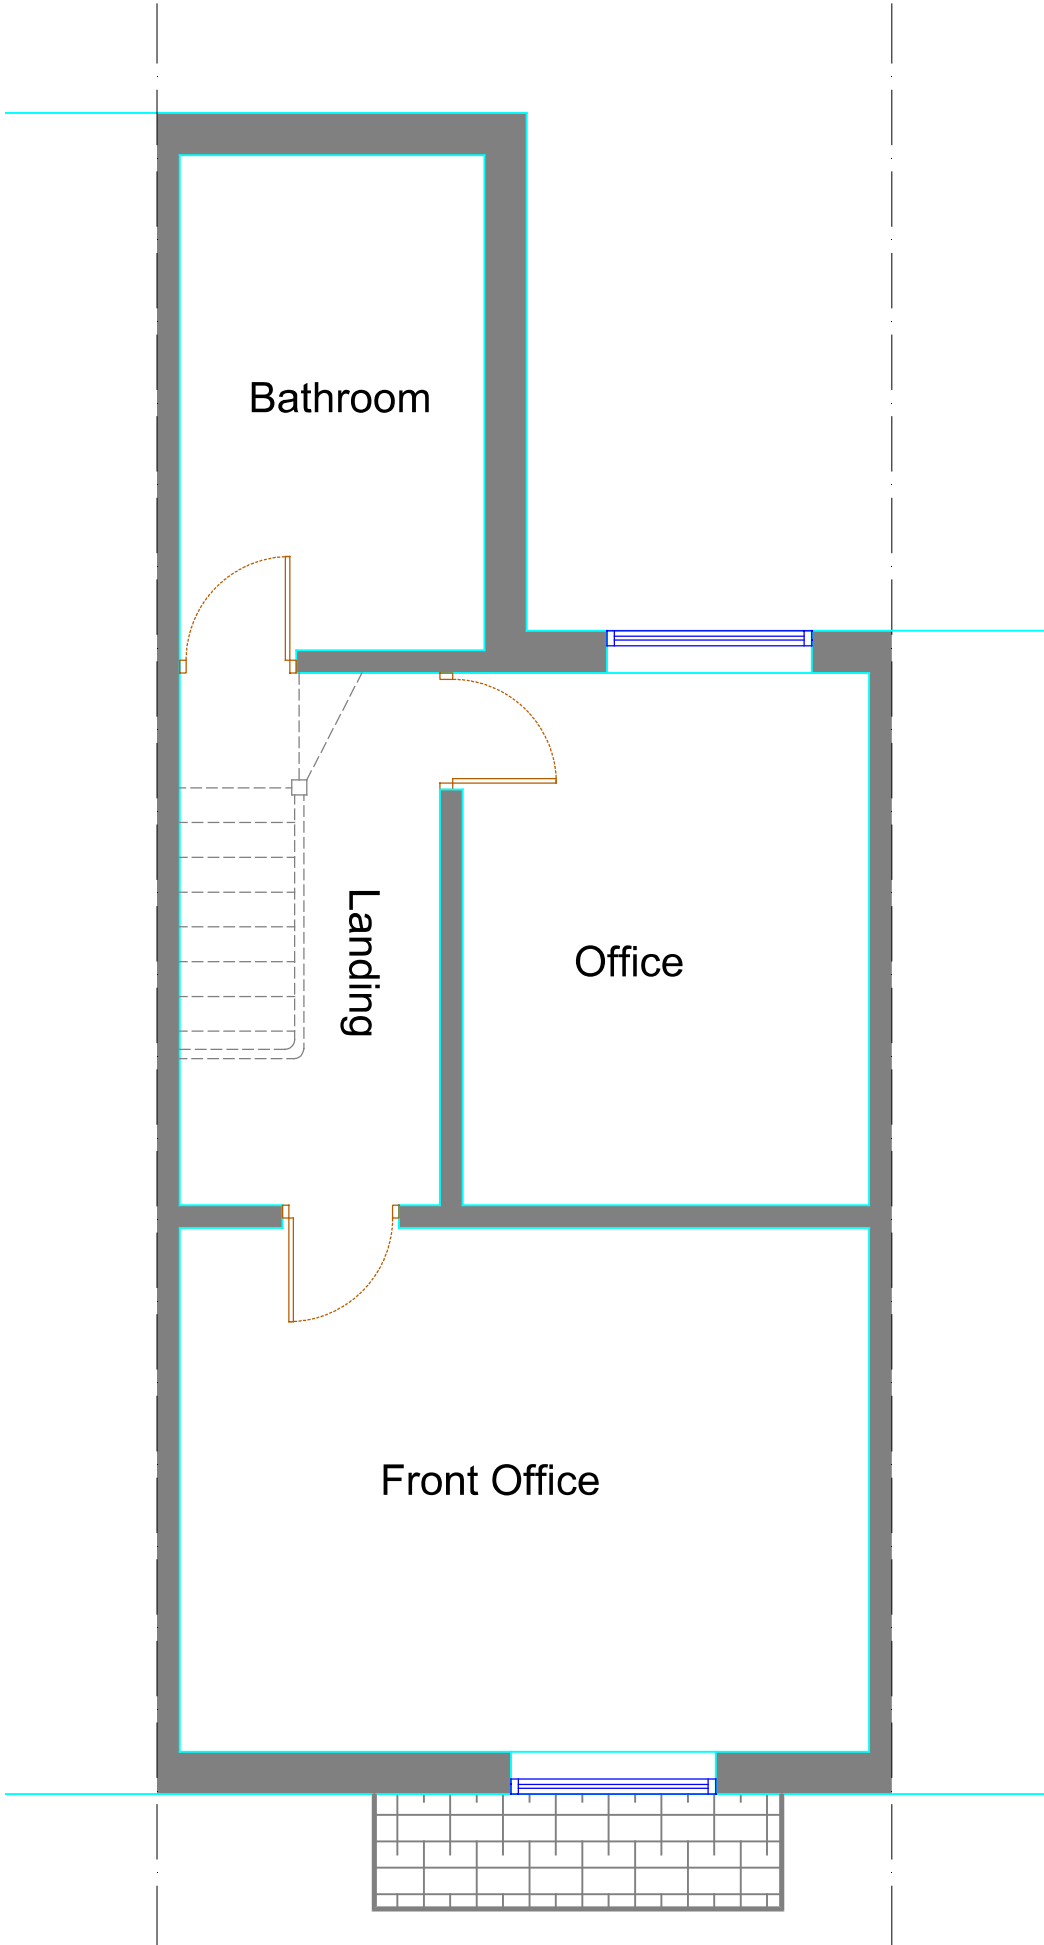

First Floor Plan as Existing

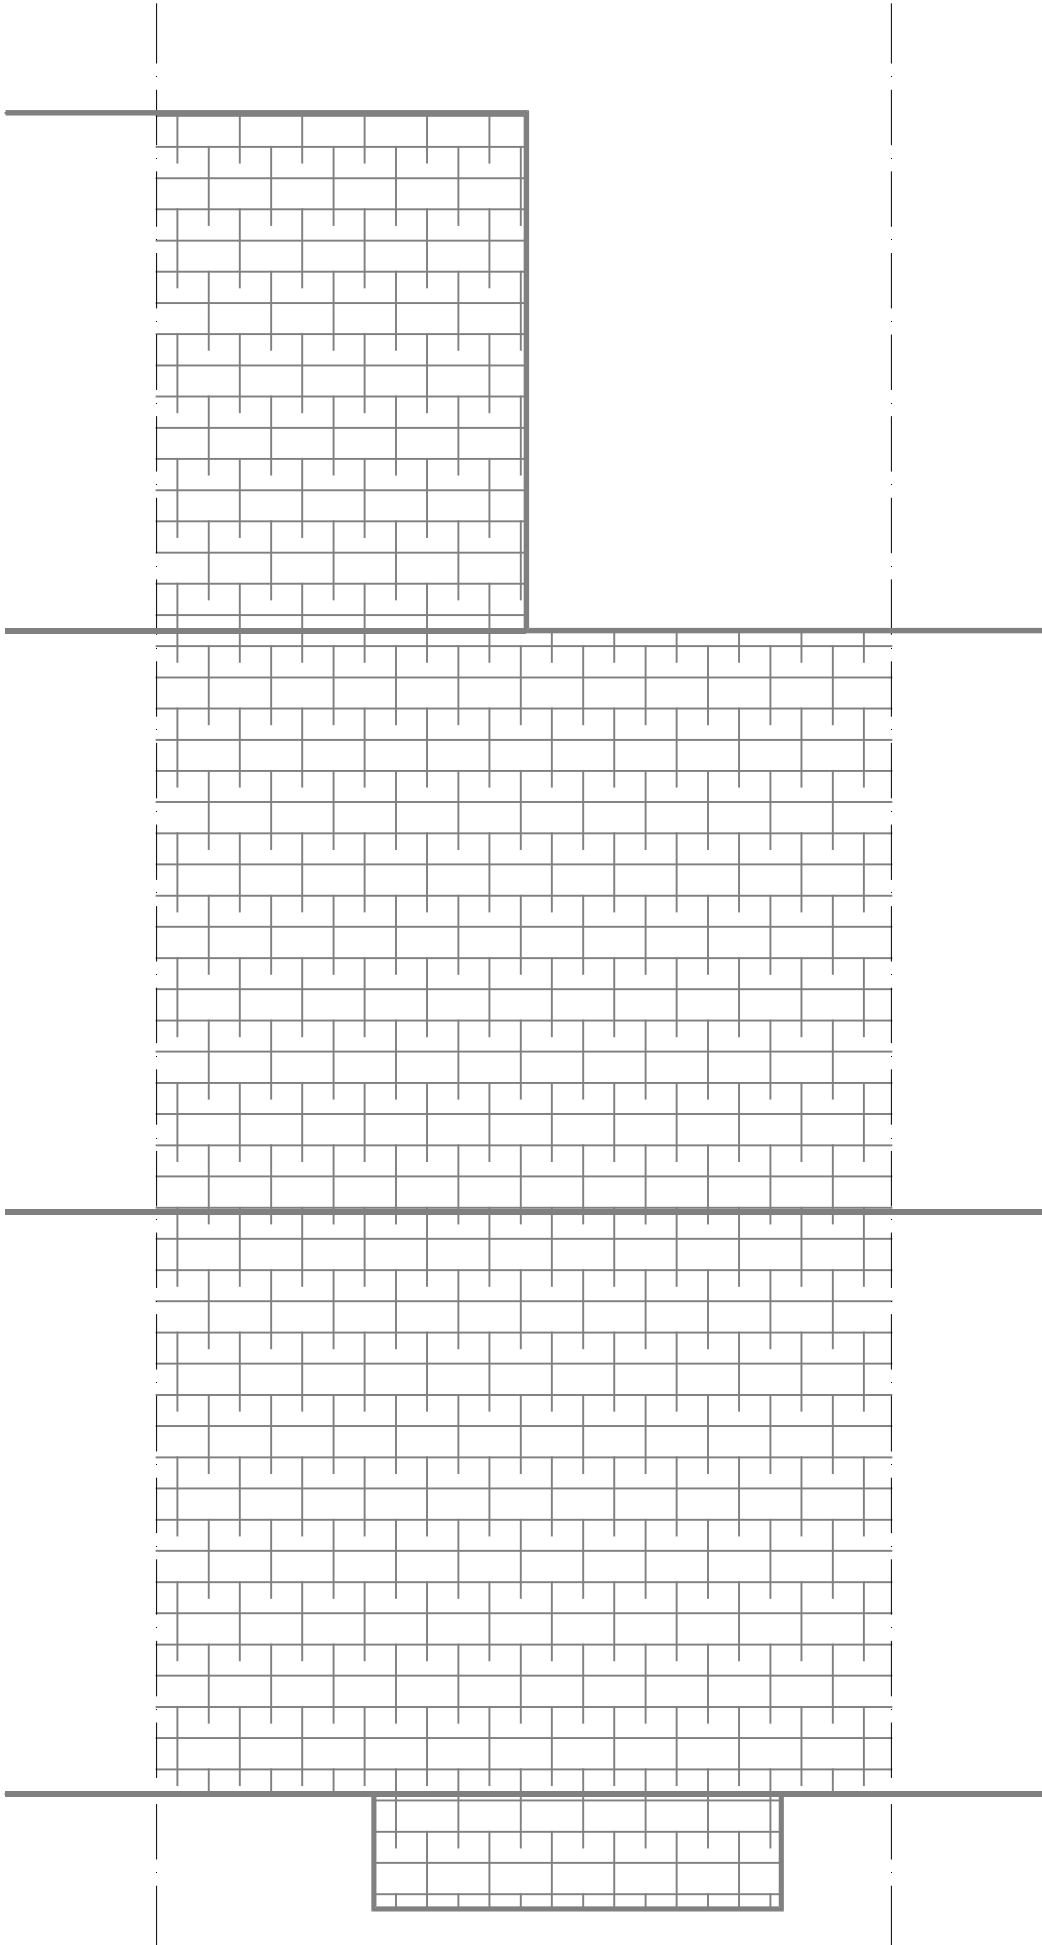

Roof Plan as Existing

 

Rev	Description	Date
-----	-------------	------

Project
CHANGE OF USE FROM RESIDENTIAL DWELLING (USE CLASS C3) TO A COMMERCIAL PREMISES FALLING UNDER USE CLASS E AT 12 LEYLAND STREET, PRESCOT, L34 5QP

Client
MR & MRS MAWDLSEY

Contract. No.	Drg. No.	Revision	Scale	1:50 & 1:100	@ A1
	2		By	MCC	Date
			Chkd		JAN 2026

Drawing Title
EXISTING AND PROPOSED PLANS

MAT DESIGN LIMITED
Town Planning & Building Control Consultants
17 BROOKSIDE AVE
ECCLESTON
ST. HELENS
WA10 4RN
Telephone: 07850203448
E-mail: miketa@blueyonder.co.uk