




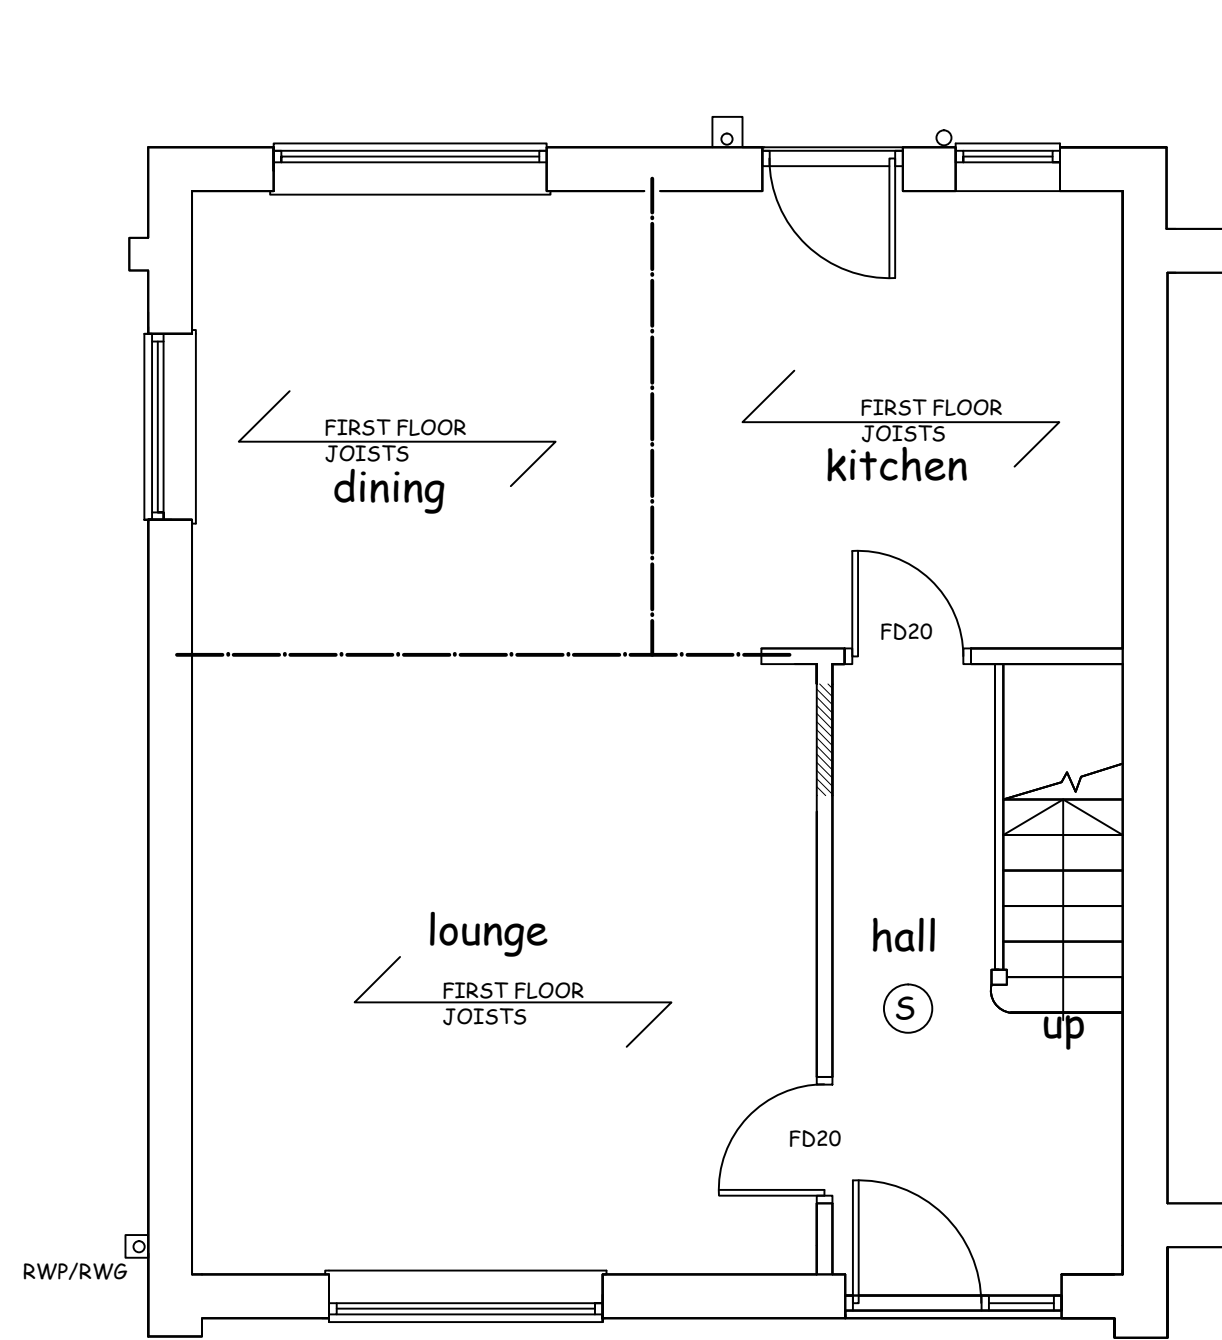


GROUND FLOOR PLAN
AS PROPOSED Scale 1:50

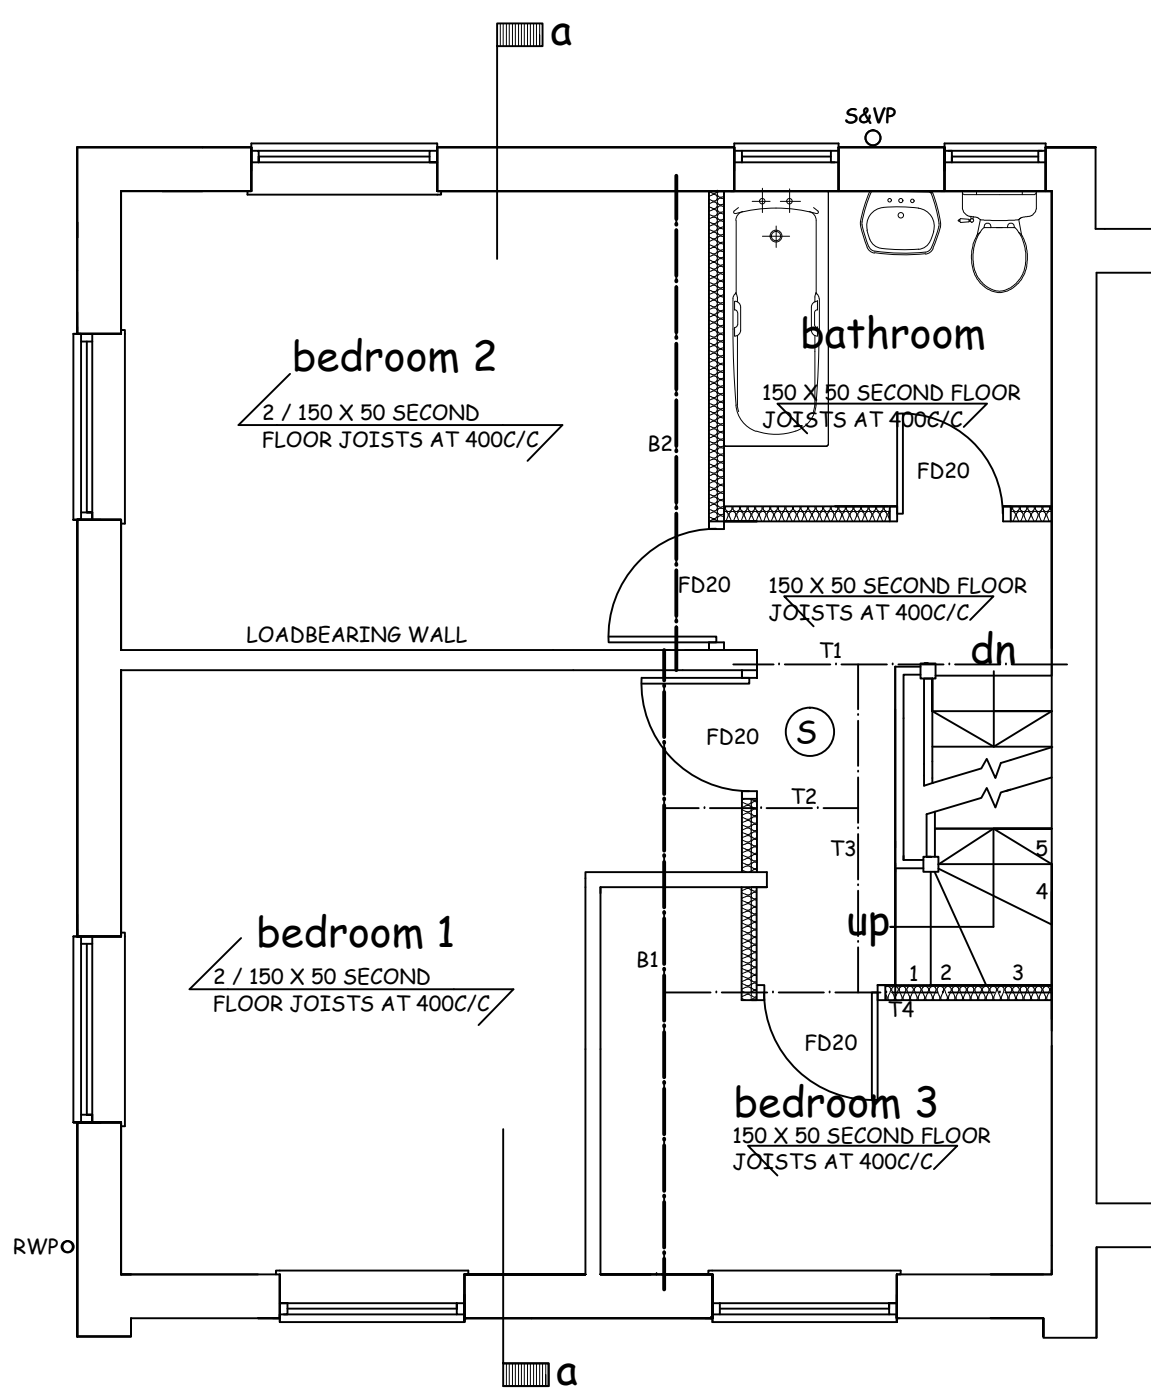


FIRST FLOOR PLAN
AS PROPOSED Scale 1:50

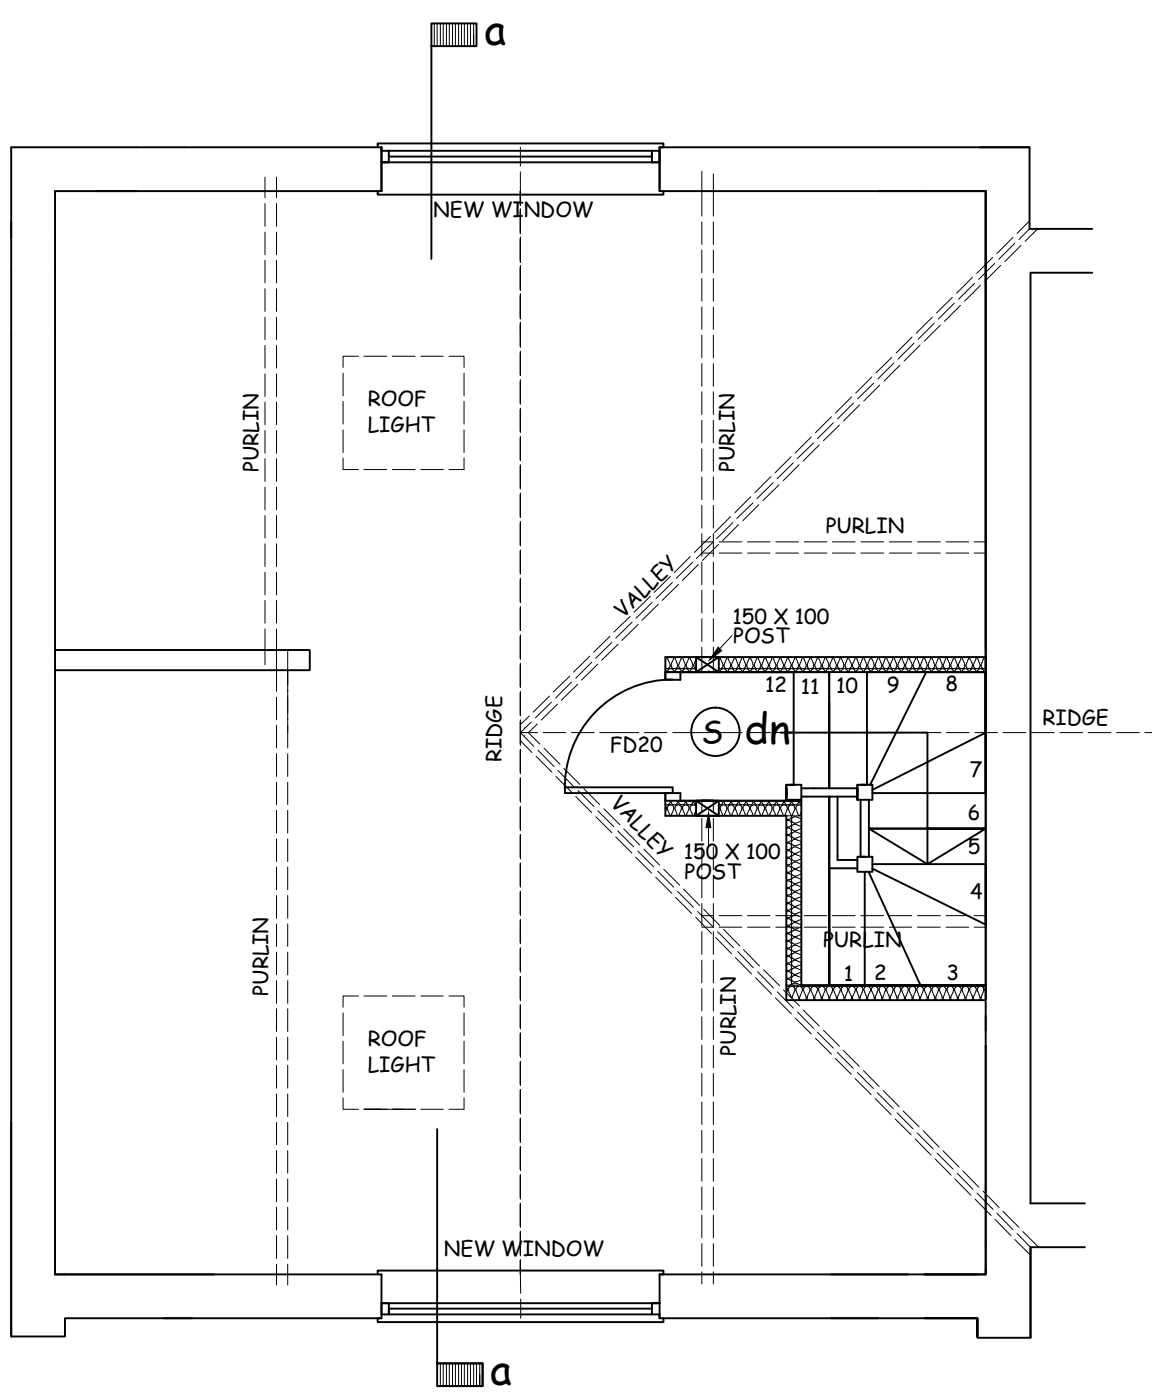


SECOND FLOOR PLAN
AS PROPOSED Scale 1:50

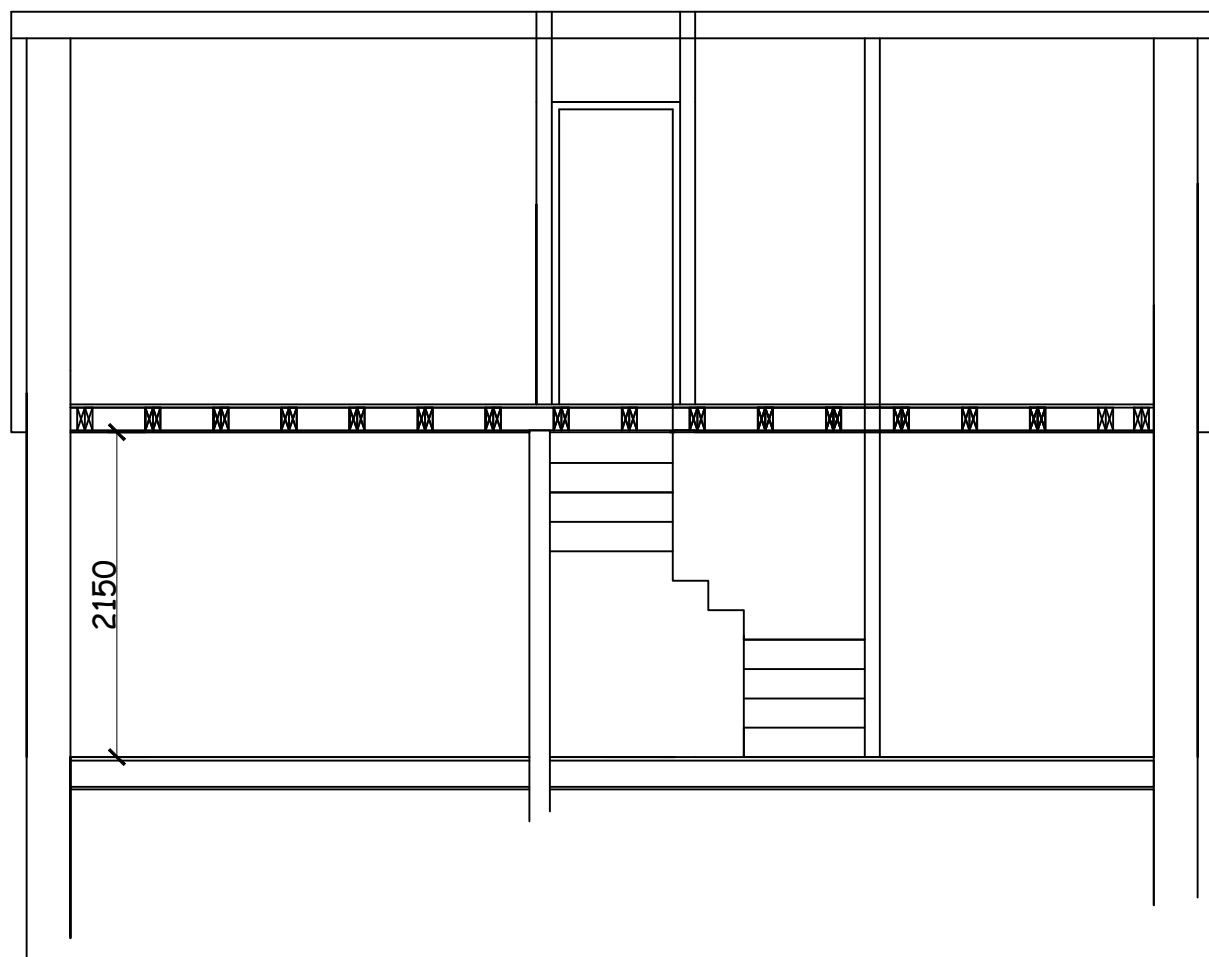


SECTION a-a

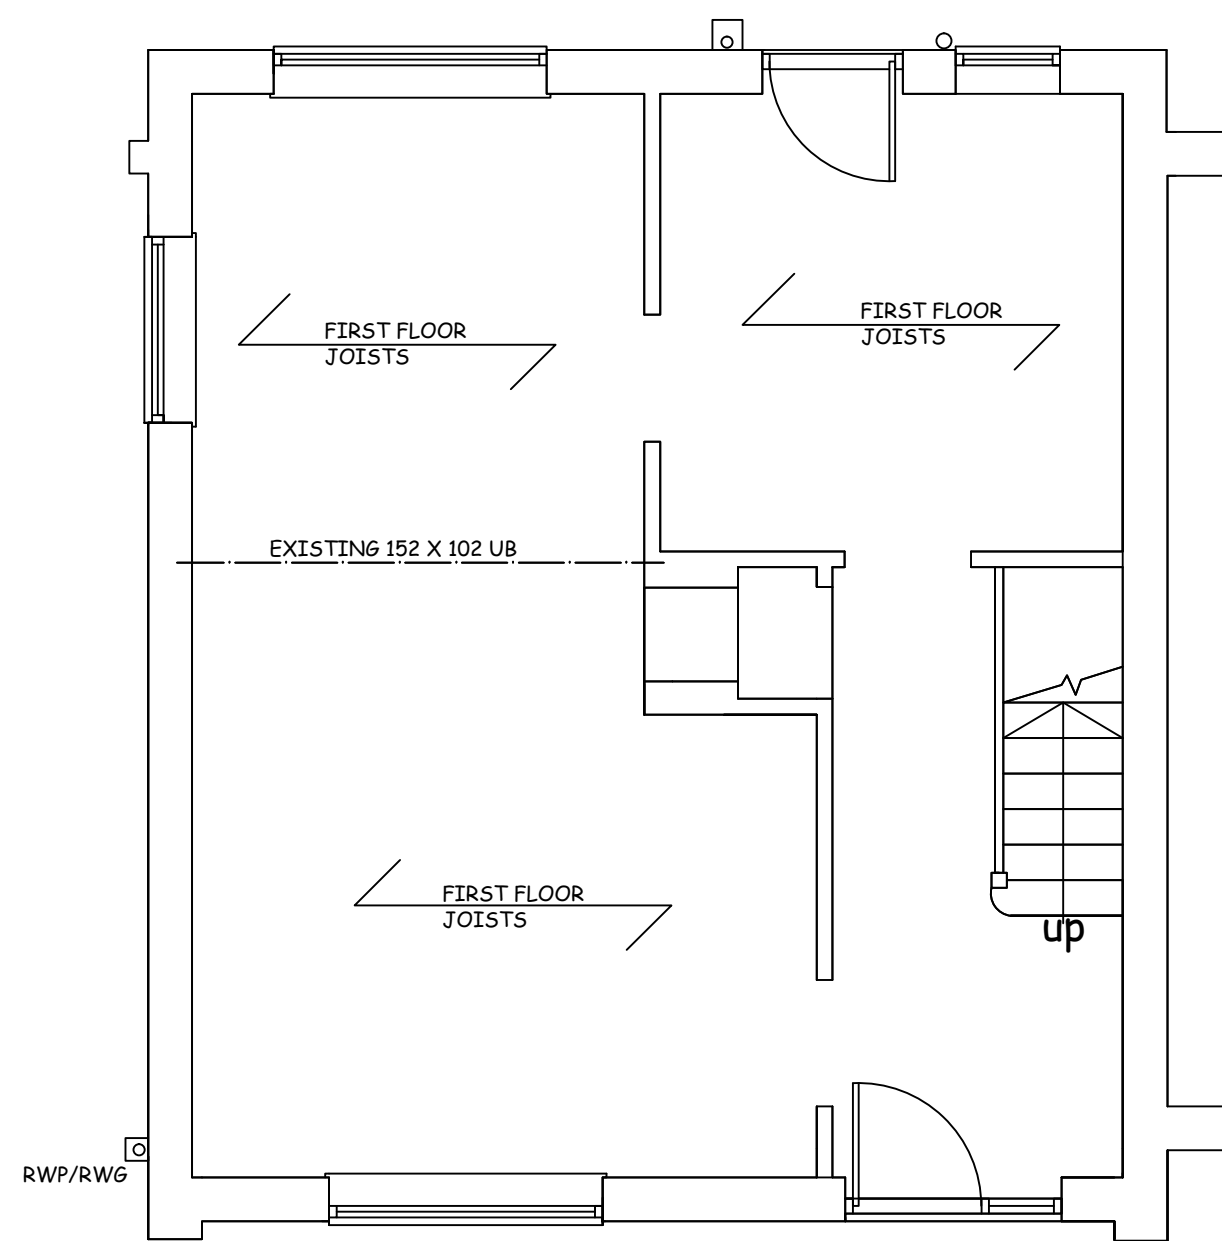


GROUND FLOOR PLAN
AS EXISTING Scale 1:50

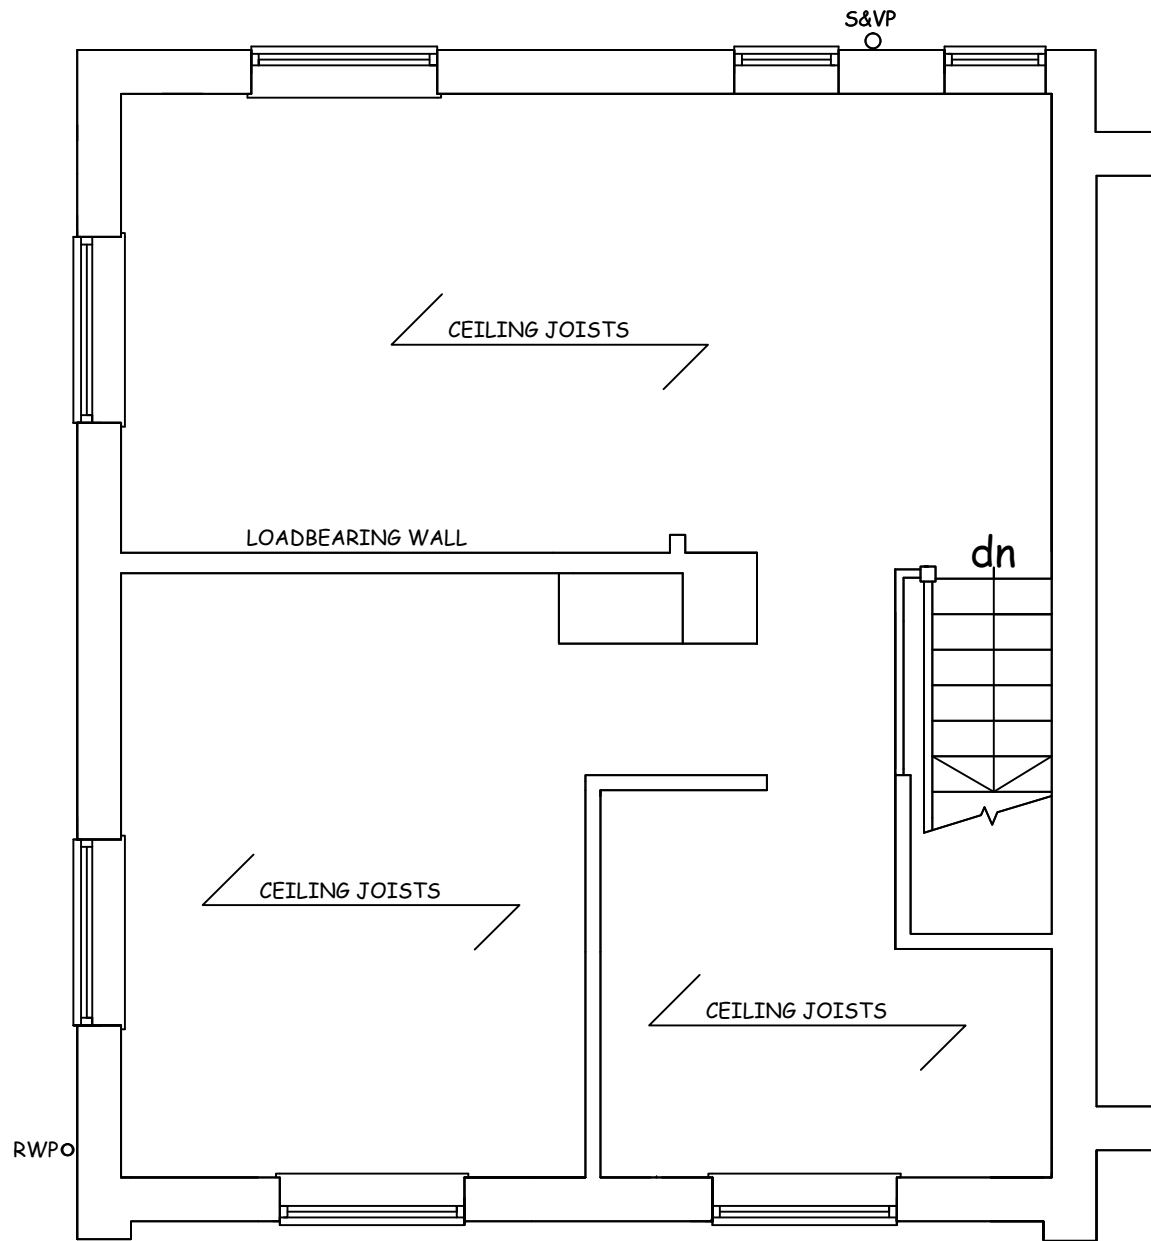

FIRST FLOOR PLAN
AS EXISTING Scale 1:50

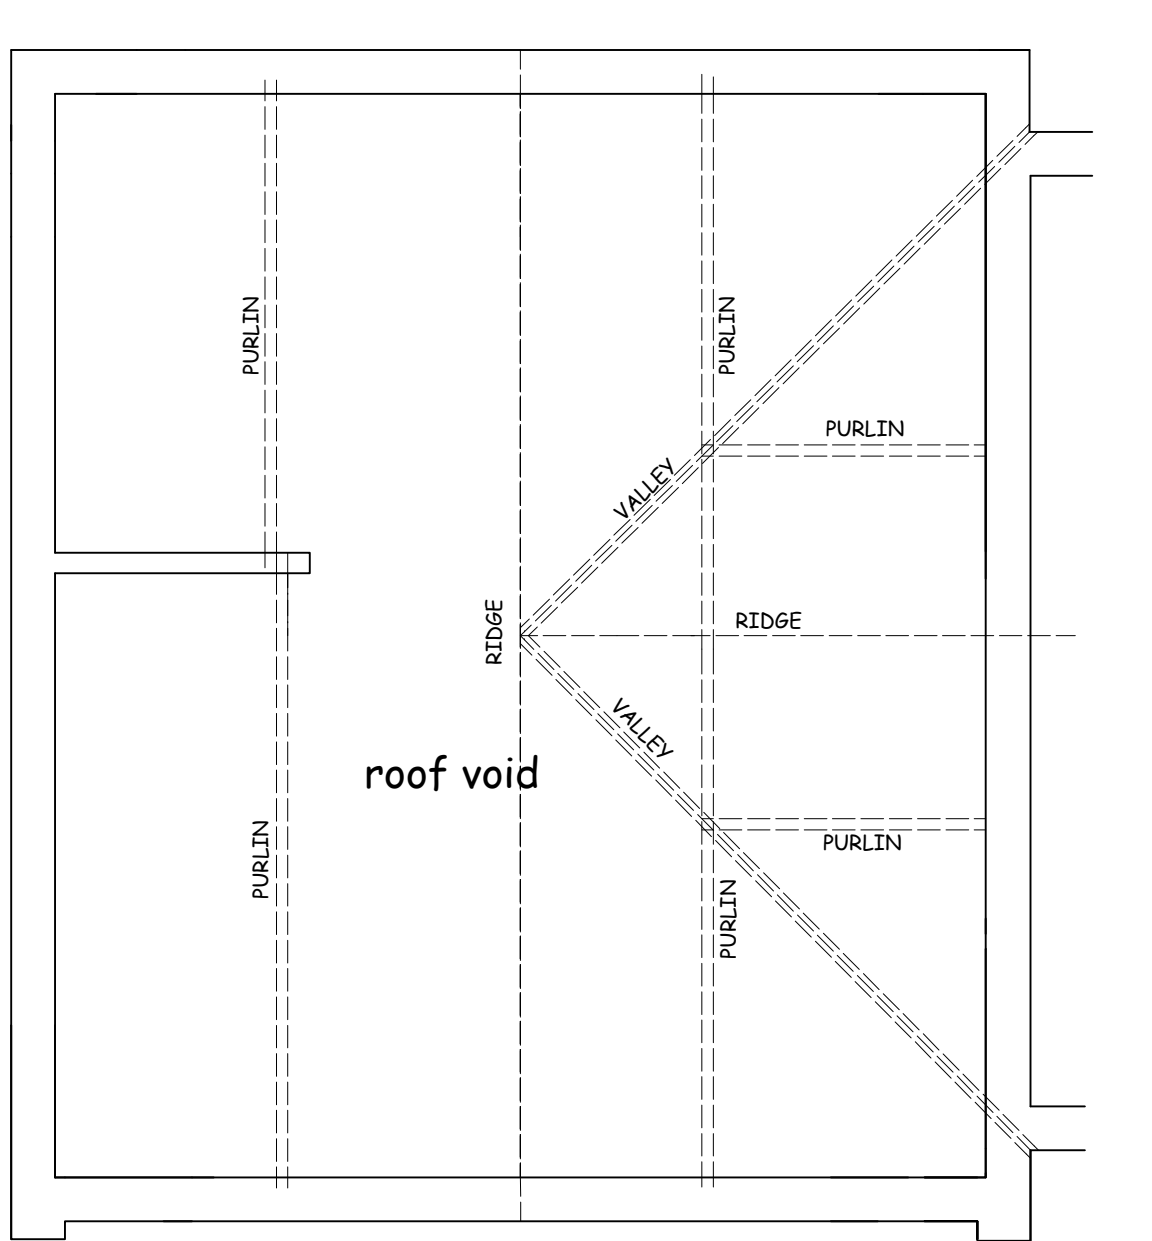

ROOF VOID PLAN
AS EXISTING Scale 1:50

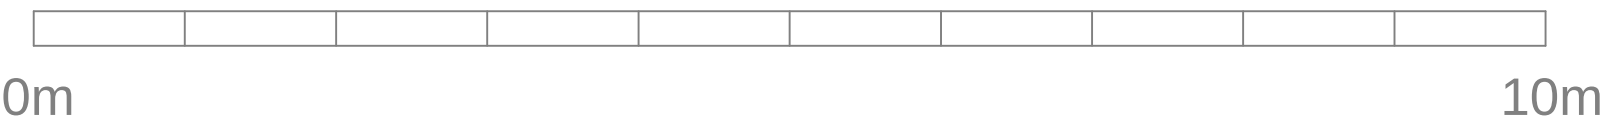

NOTE:
ALL WORK INVOLVING EXCAVATION ADJACENT TO THE BOUNDARY OR THAT EFFECTS THE ADJACENT PROPERTY
SHOULD ONLY BE COMMENCED SUBJECT TO THE SERVING OF ALL NOTICES ETC ON THE ADJACENT OWNERS
AND SATISFYING THE PROCEDURAL REQUIREMENT OF THE PARTY WALL ACT 1996.
THE OWNER OF THE BUILDING IS RESPONSIBLE FOR SERVING NOTICE UNDER THE PARTY WALL ACT.
THIS DRAWING IS FOR PLANNING APPLICATION ONLY AND IS NOT TO BE USED FOR ANY OTHER PURPOSE

PLANNING DRAWING

job description PROPOSED SINGLE STOREY EXTENSION/ STRUCTURAL ALTERATIONS	title DETAIL PLANS	
site address 29, BERRY HILL AVENUE KNOWSLEY VILLAGE, L34 0EH	scales 1:50 @ A1	
client MR GARRY QUINN	drawn GD	date NOV 2024
DOWELL DESIGN SERVICES 176, LIVERPOOL ROAD SOUTH MAGHULL, MERSEYSIDE L31 7DQ Tel 0151 526 8683 email dowelldesign@aol.com	drg no 02	