




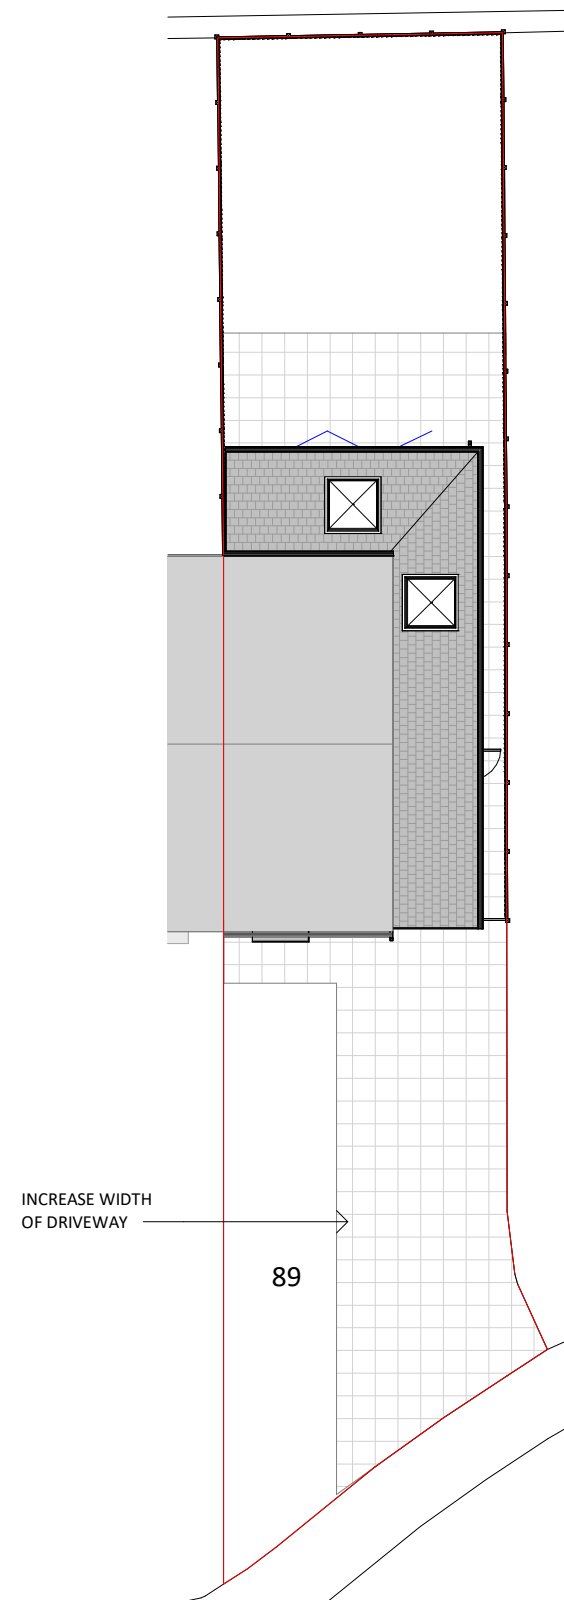


SITE PLAN 1:200

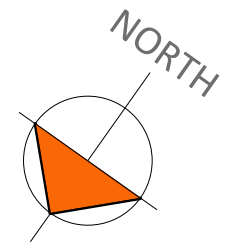

3D I

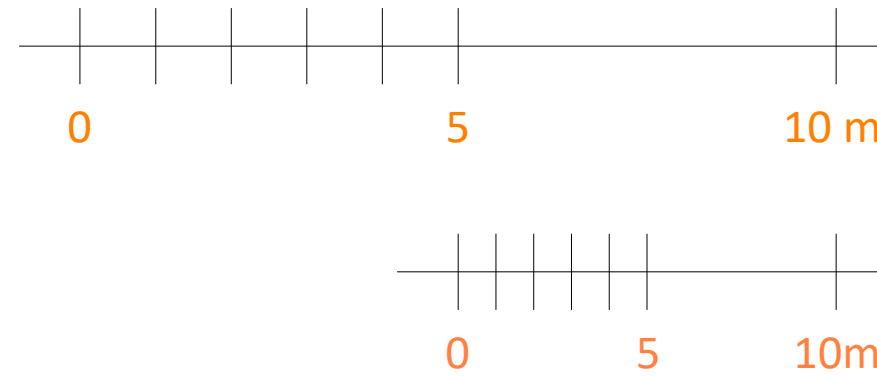

This drawing (or any part thereof) may not be copied, transmitted or disclosed to any third party or unauthorized person without the prior written permission of Future3Architecture
This drawing is to be read in conjunction with all other relevant drawings prepared by consultants and sub-contractors. Work only to printed dimensions. Report any discrepancies to the Architect or representatives thereof.

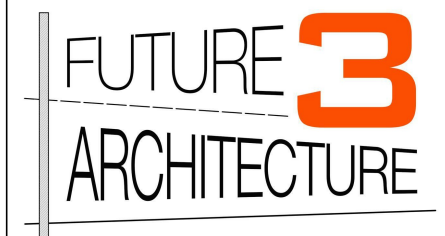

Contact:
07919222347
hello@future3.co.uk
155 Score Lane, Liverpool, L16 5EE
www.future3.co.uk

PROJECT
89 Stratford Drive
Prescot
L34 1AN

PROJECT N° 25039

CLIENT
Colette Coulter

DRAWING
Site Plan & 3D

STATUS
SCALE (@ A3) 1 : 200

DRAWN BY LL

DATE 04.05.25

DRAWING NUMBER	REV
25039 - 03	A