




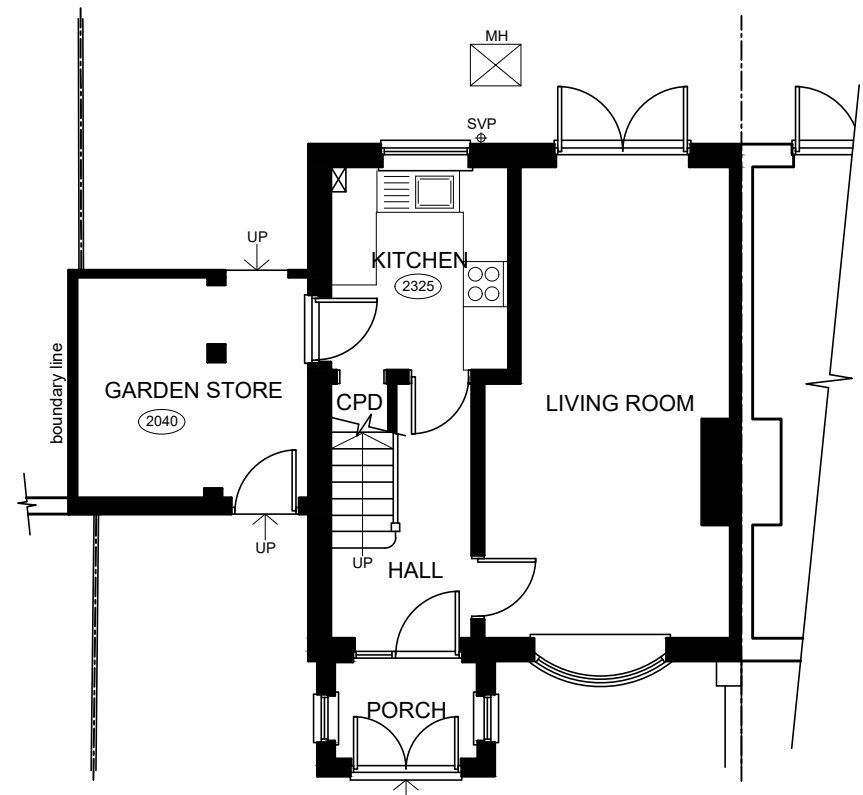

GROUND FLOOR PLAN

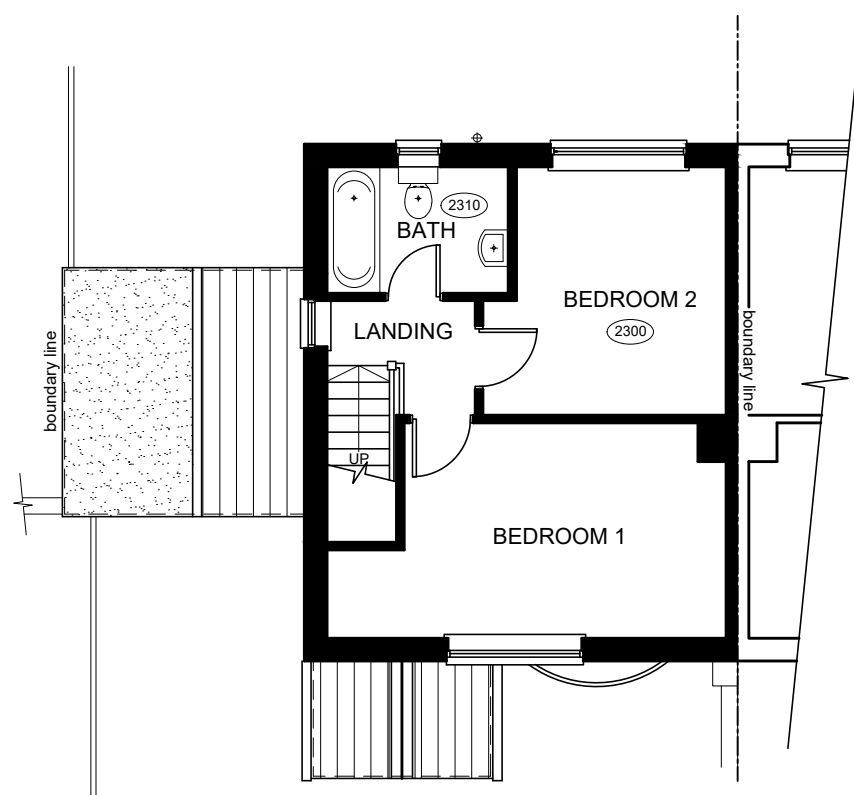


FIRST FLOOR PLAN

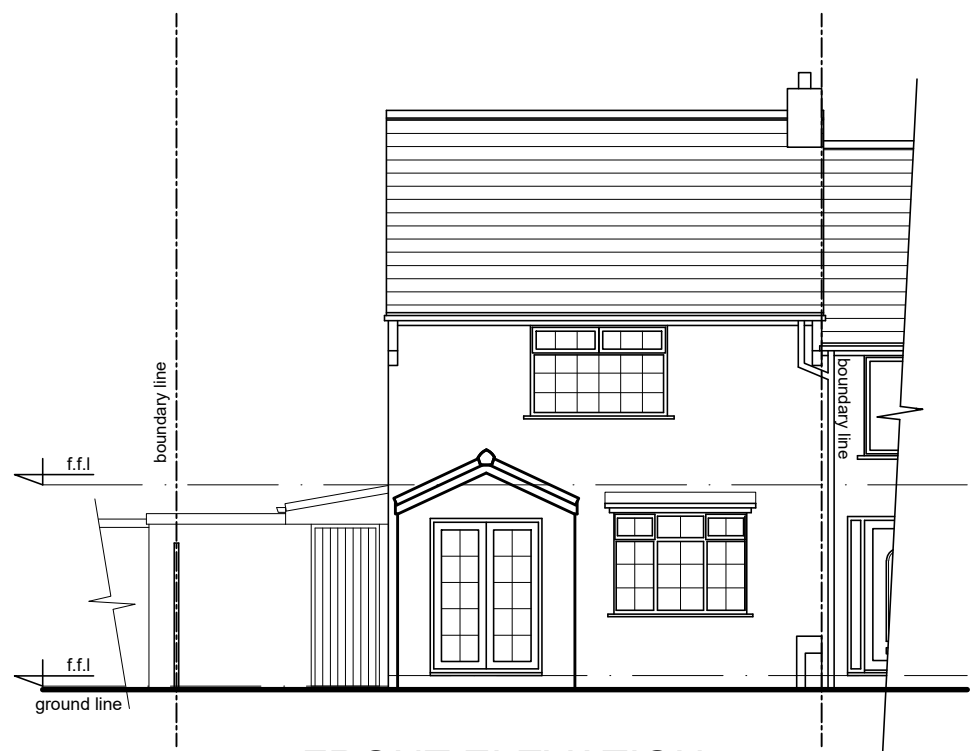


FRONT ELEVATION



LEFT SIDE ELEVATION

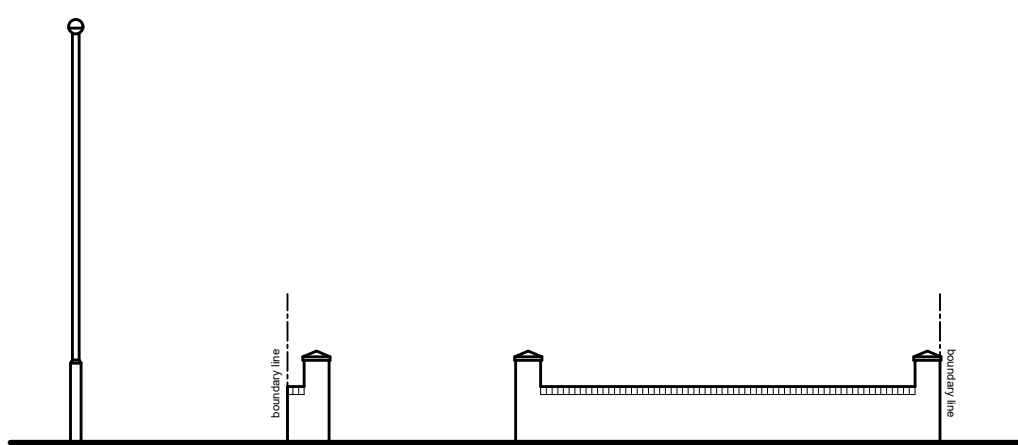


WALL ELEVATION - as viewed from road

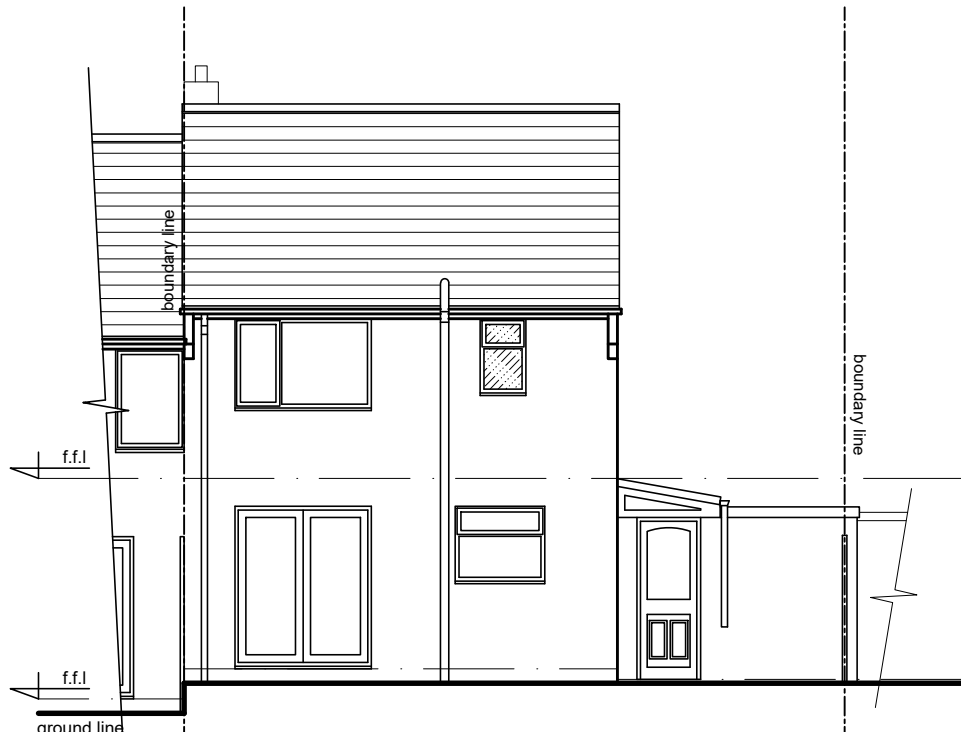

REAR ELEVATION

EXISTING PLANS & ELEVATIONS


1:100 scale bar 0 1 2 3 4 5metres

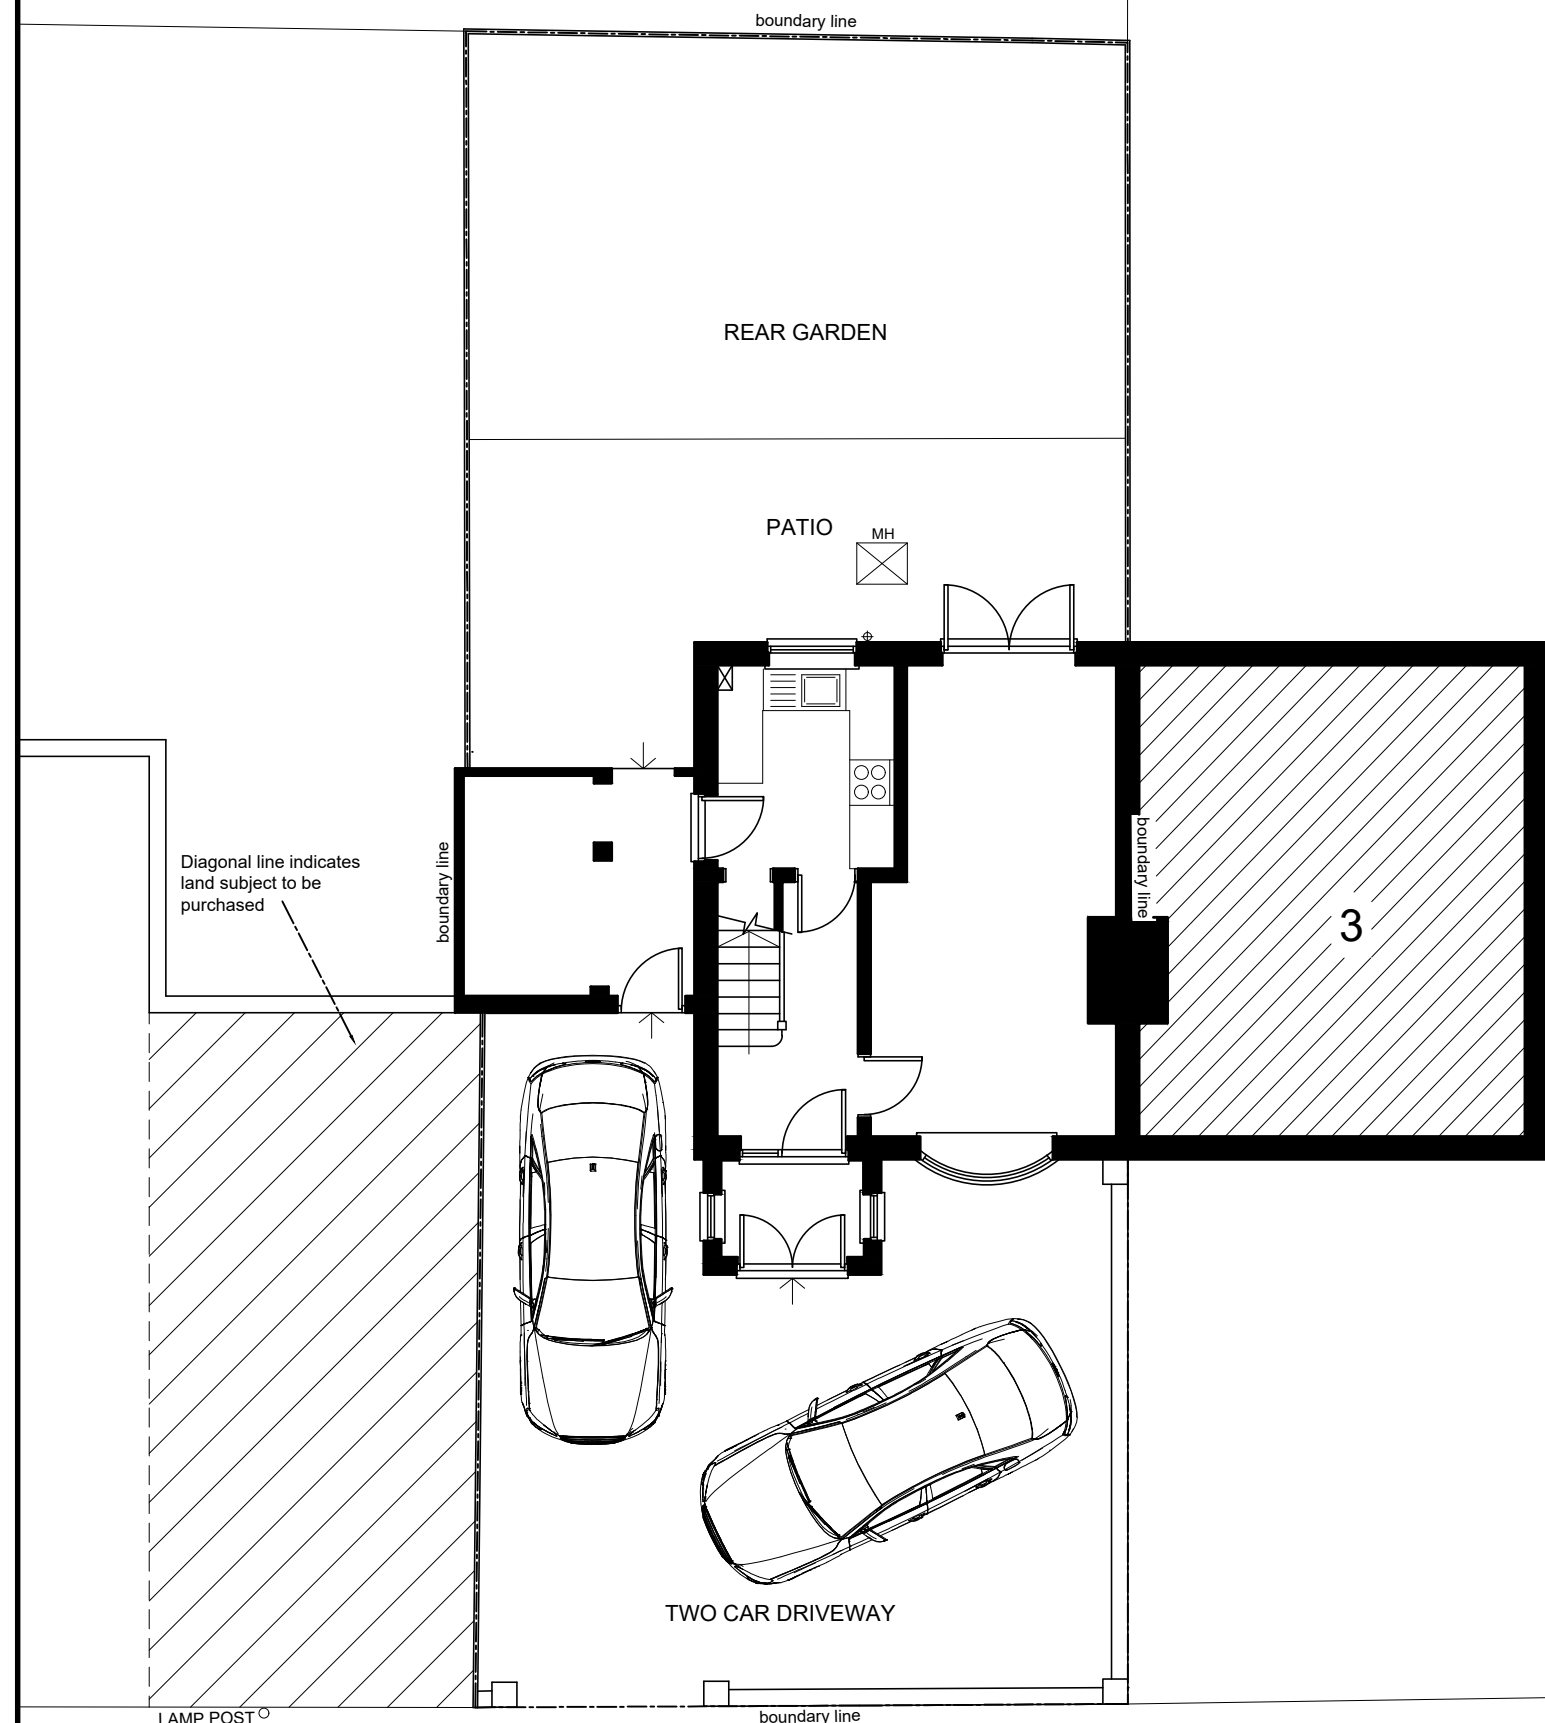


RIDING HILL ROAD

1:100 scale bar 0 1 2 3 4 5metres


EXISTING SITE BLOCK PLAN

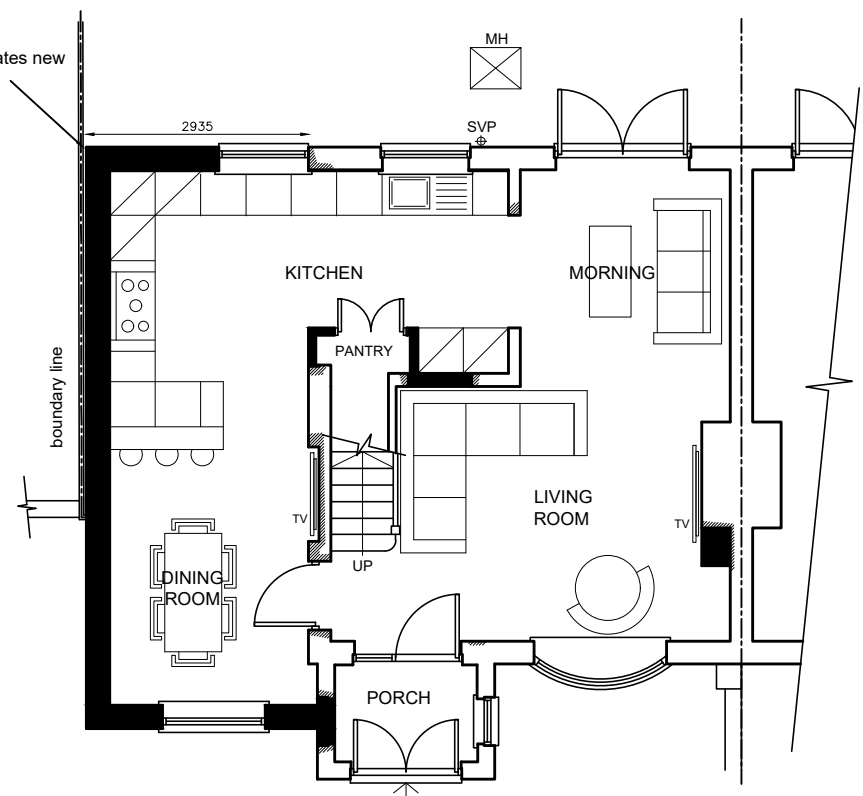


GROUND FLOOR PLAN

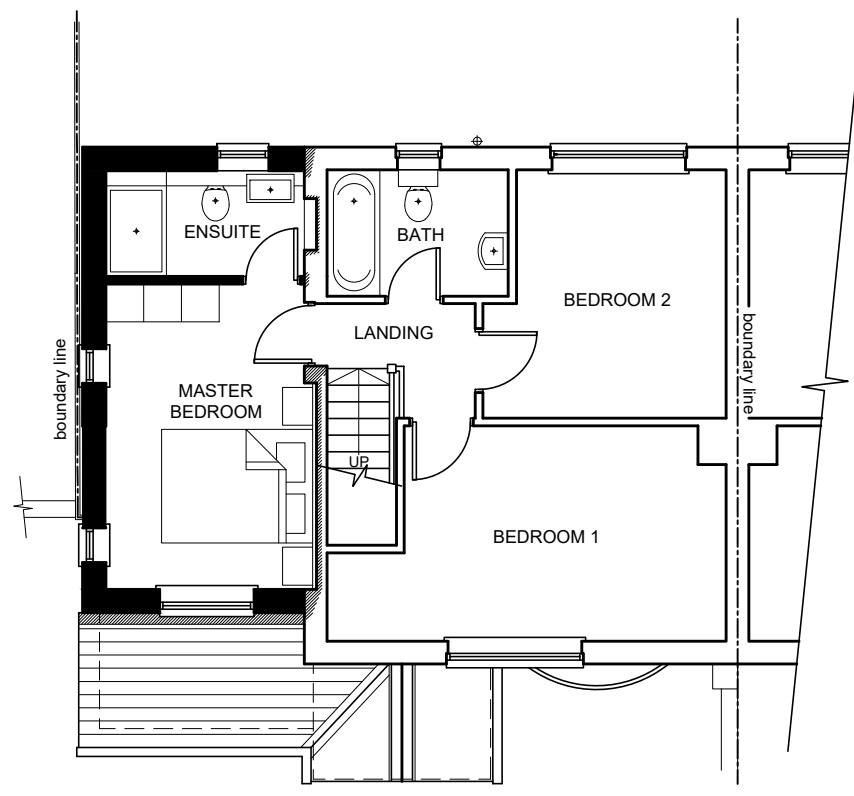


FIRST FLOOR PLAN

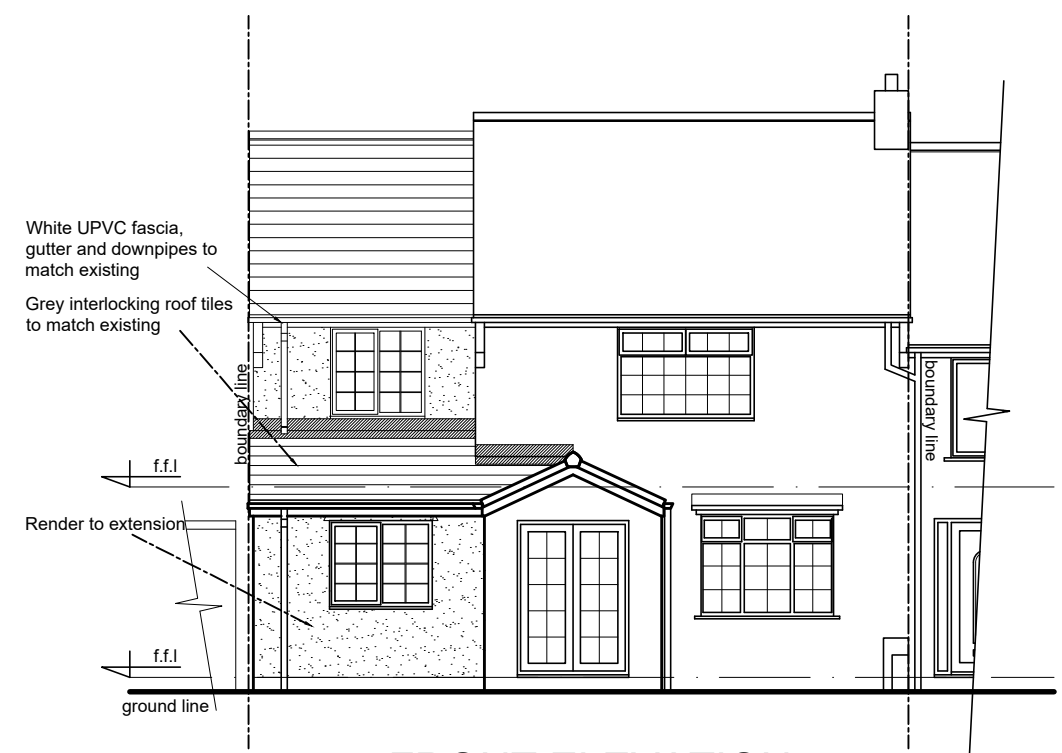

FRONT ELEVATION

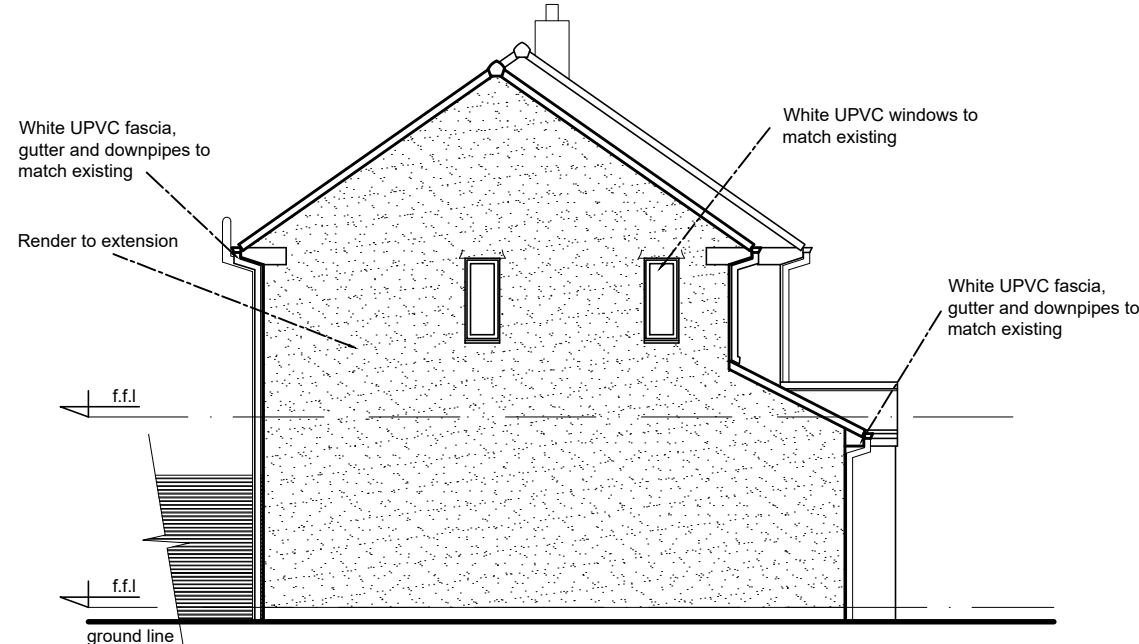

LEFT SIDE ELEVATION

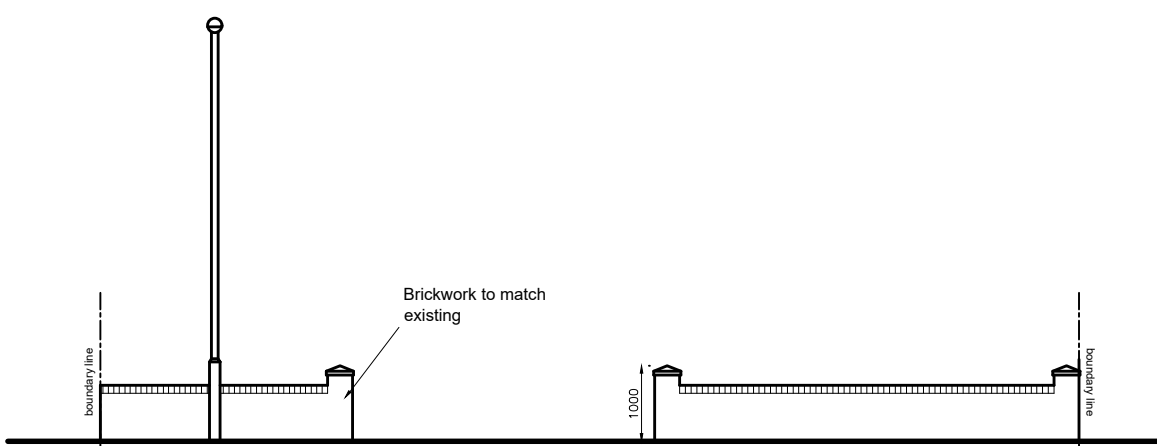


WALL ELEVATION - as viewed from road



REAR ELEVATION

PROPOSED PLANS & ELEVATIONS

1:100 scale bar 0 1 2 3 4 5metres

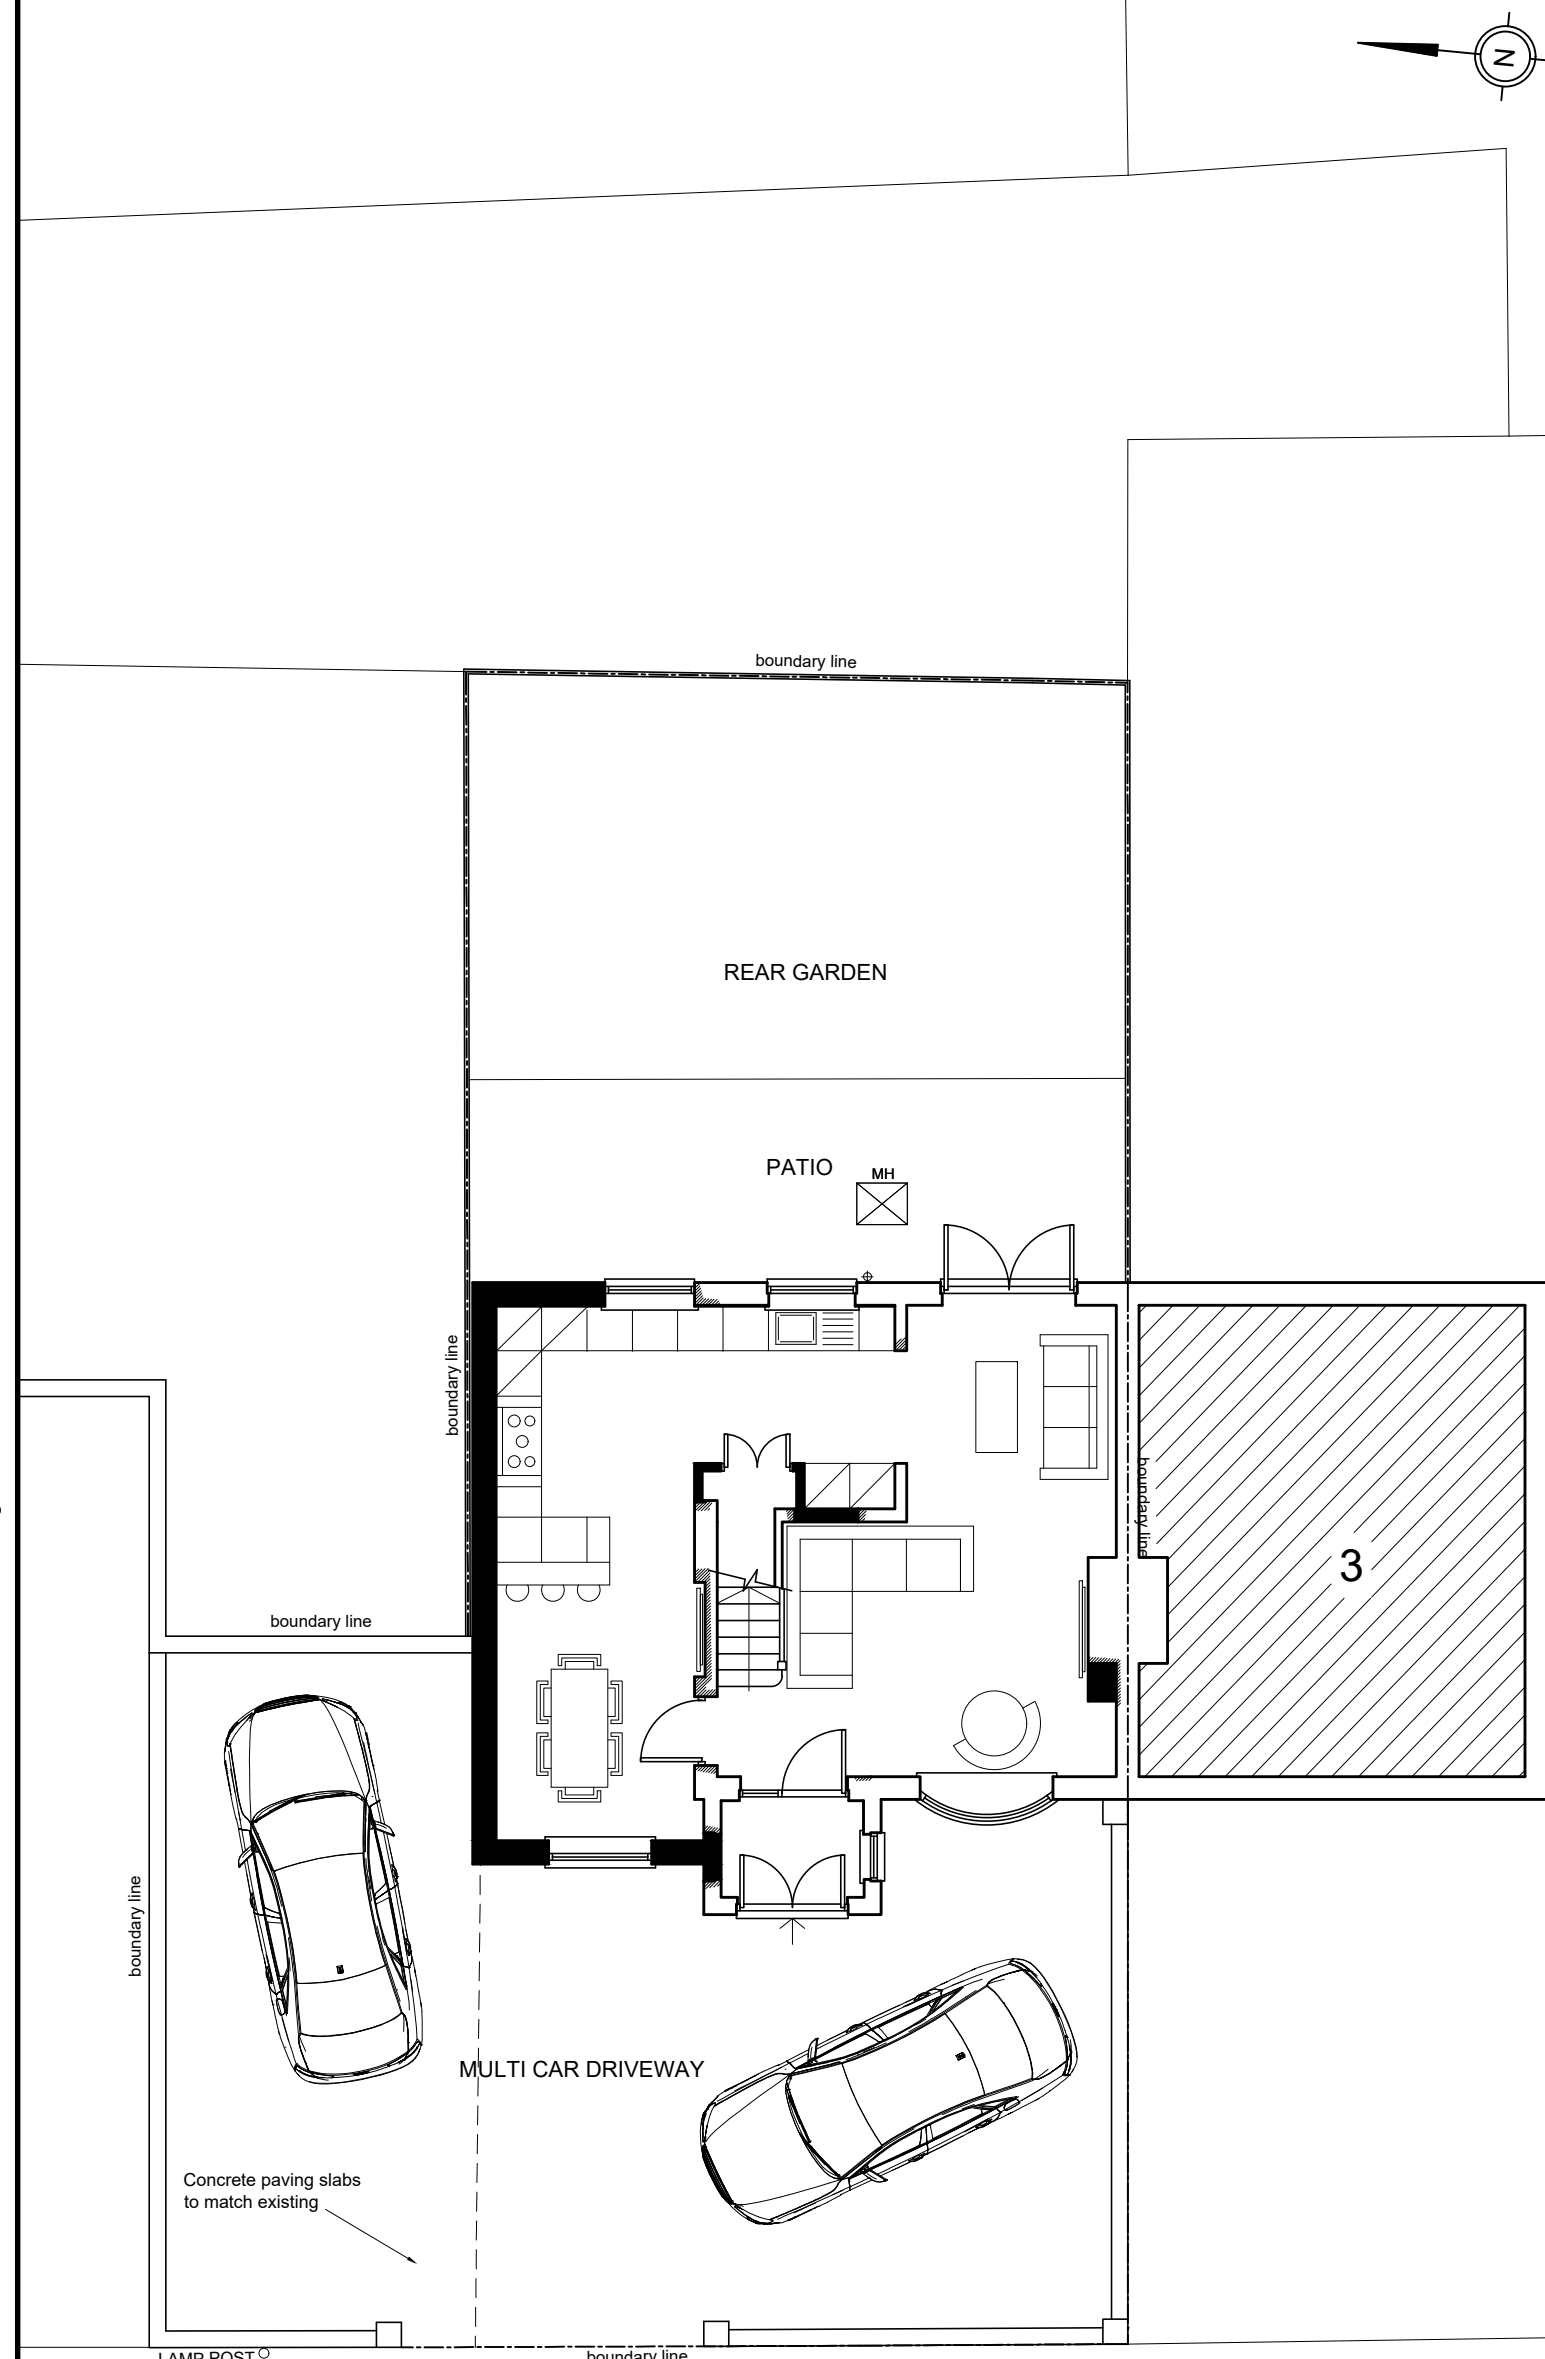

RIDING HILL ROAD

Rev A: Window height increased, wall pillar height reduced, driveway note added 01.11.2024

1:100 scale bar 0 1 2 3 4 5metres

PROPOSED SITE BLOCK PLAN

Project 1 Riding Hill Road Knowsley Village Prescot		Dwg Title Existing & Proposed Plans & Elevations	
Dwg No 01424/SK/01		Rev A	
Dwg Date 01.11.2024		Scale 1:100	
Dwg Author O.G.		Date Jun.'21	