


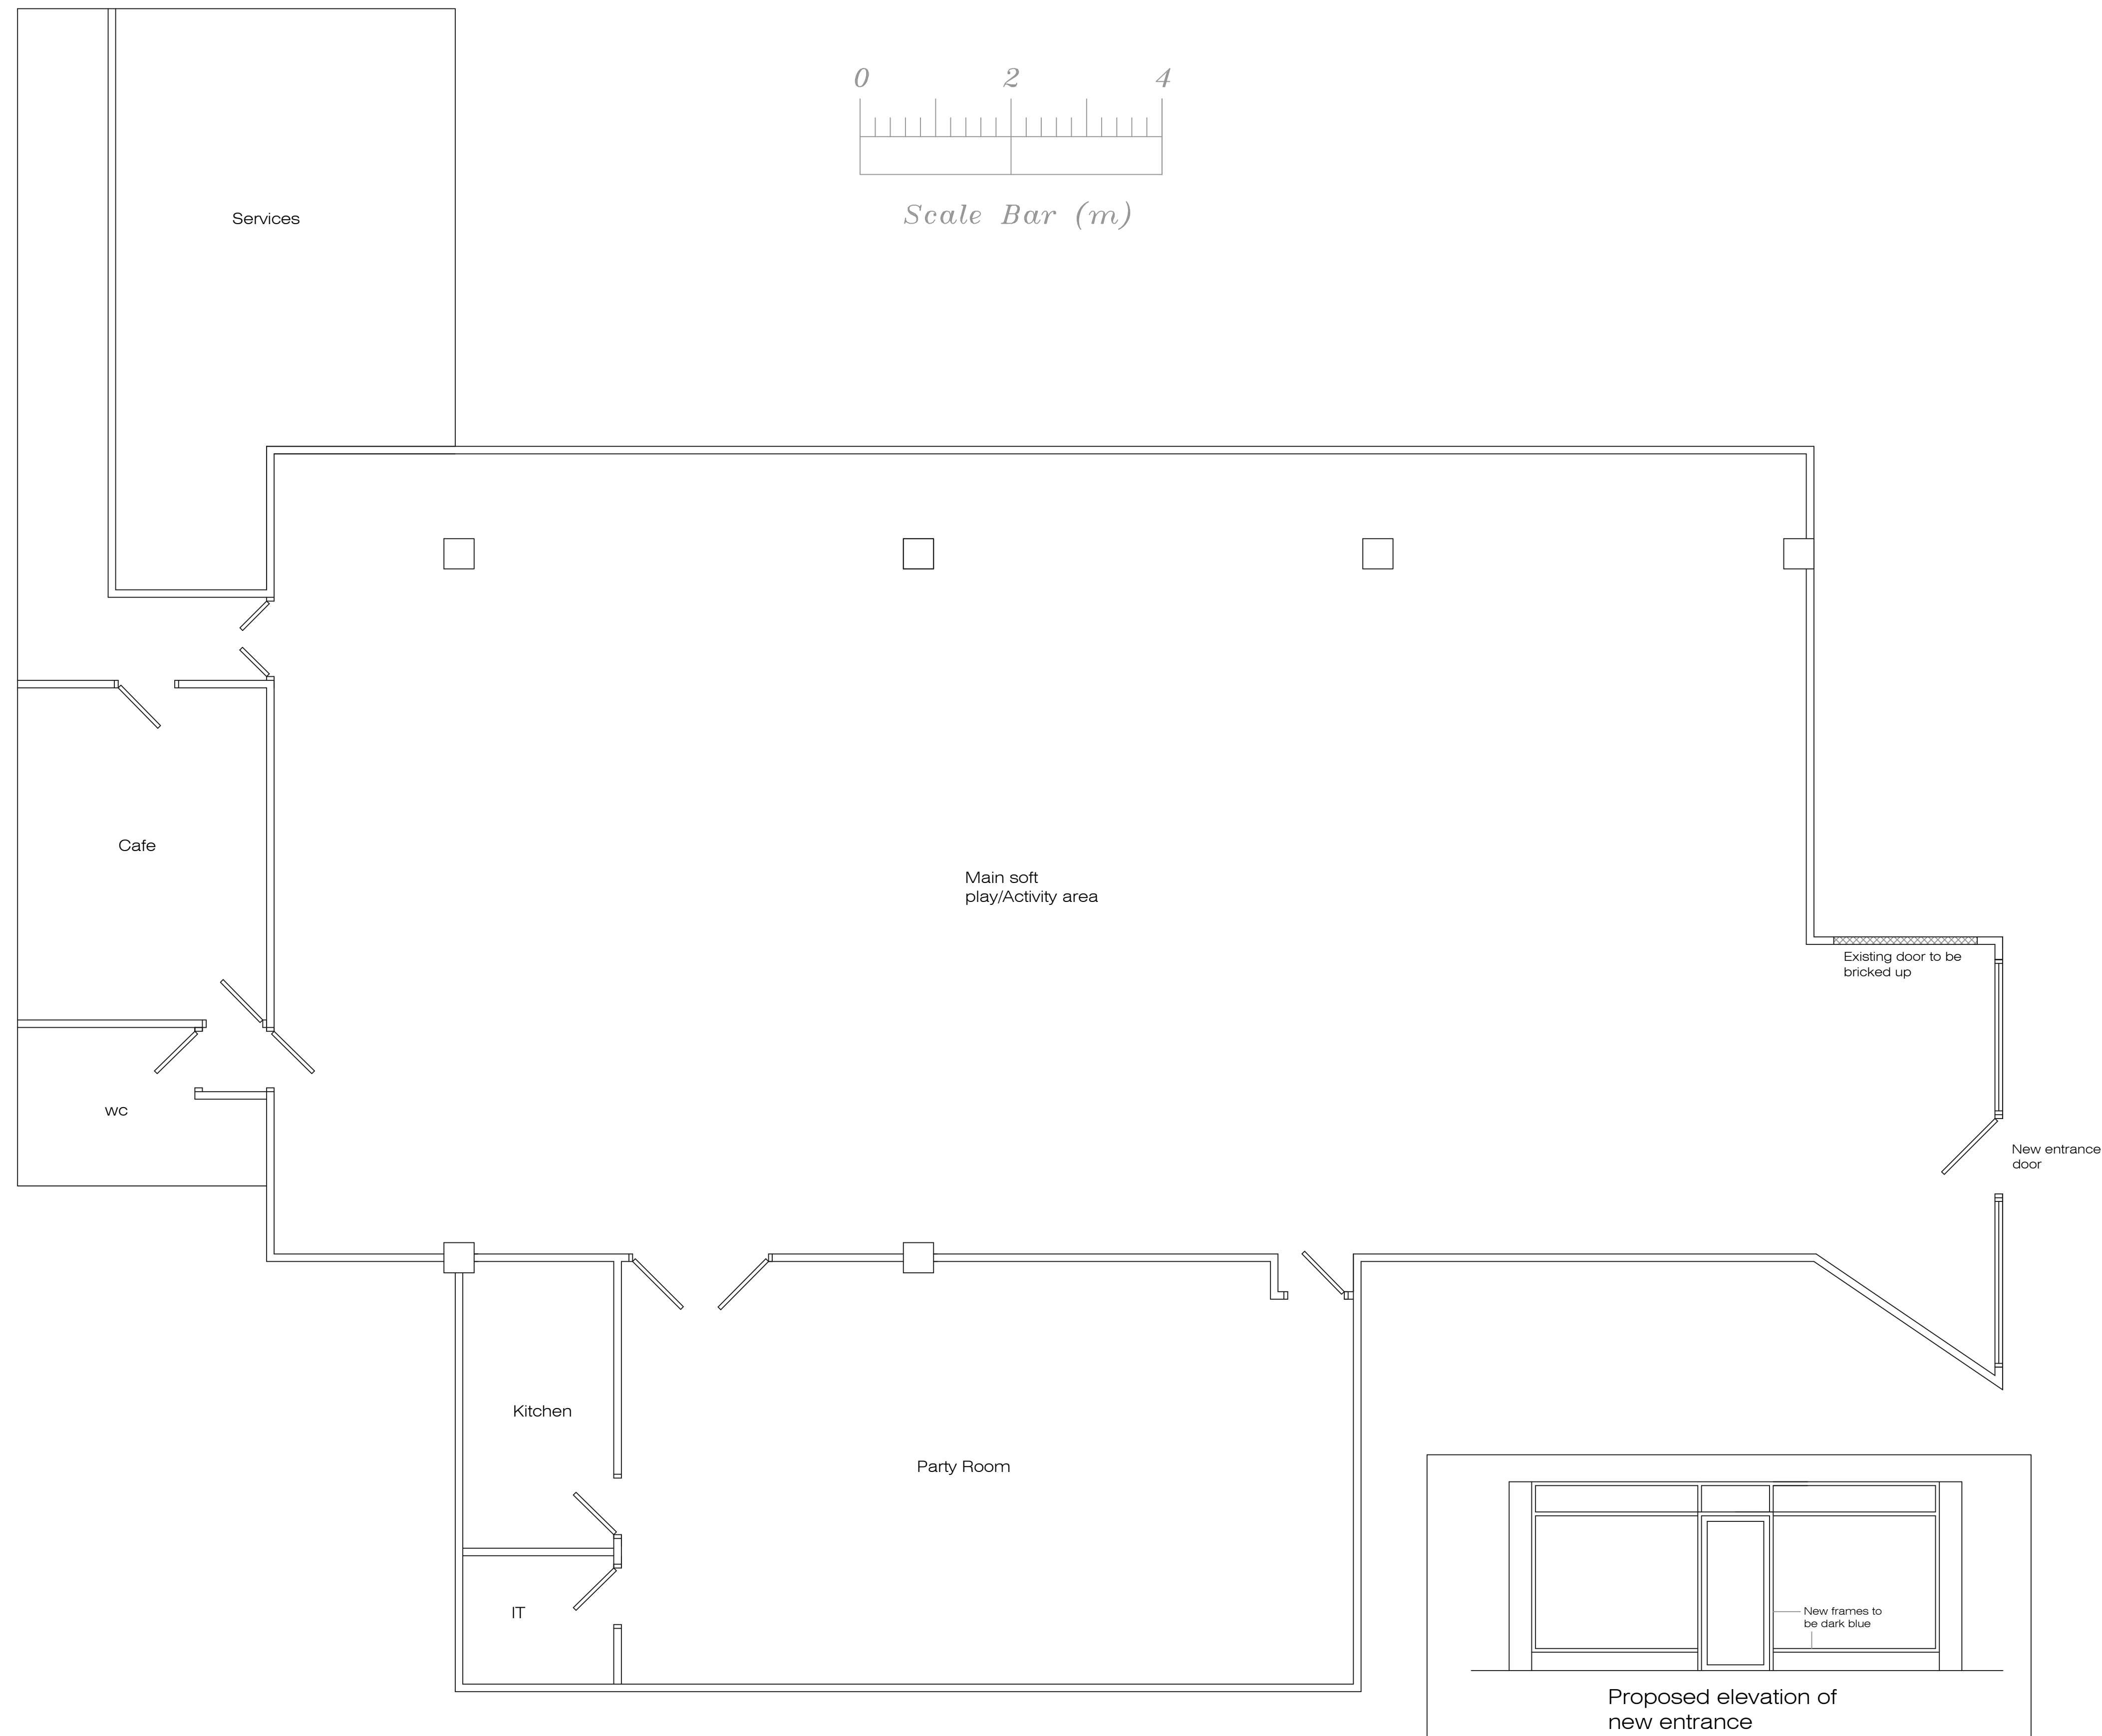

Proposed Ground Floor Plan

Address				
Unit 09, The Prescott Centre Prescot, L34 5GA				
Job Title				
Alteration works to create kids activity and adventure centre				
Drawing title				
Proposed Plan				
Chkd	Appvd	date	scale	Dwg No.
		June '24	1:50 @ A1	003