



NOTE
This drawing must not be reissued, loaned or copied without the written consent of Department of Corporate Resources, KMBC. (the originator).
All errors, omissions, discrepancies should be reported to the originator immediately. All dimensions to be checked before site fabrication by the contractor, his sub-contractor or supplier.
Any deviation from the drawing to be reported to the originator immediately.

Any mapped information depicted is based on Ordnance Survey material with the permission of Ordnance Survey on behalf of the Controller of Her Majesty's Stationary Office Crown Copyright.
Unauthorized reproduction infringes Crown Copyright and may lead to prosecution or civil proceedings.
Knowsley MBC, LA 100017655
Ref: MAPREF

Drawing issue status:
PRELIMINARY ☐ **CLIENT APPROVAL** ☐ **PLANNING** ☐
BUILDING REGS ☐ **TENDER** ☐ **CONSTRUCTION** ☐ **AS-BUILT** ☐

SITE BOUNDARY
 SITE TO BE DEMOLISHED

STEPHENSON'S PRINTWORKS

ADJOINING OUTBUILDINGS

TARMAC AREA



SUBSTATION

RETAINING WALL BETWEEN SITE AND MAIN CAR PARK

EXISTING RETAINING WALL BETWEEN SITE AND SERVICE AREA

RETAINING WALL BETWEEN SITE AND SERVICE AREA

RETAINING WALL BETWEEN SITE AND MAIN CAR PARK

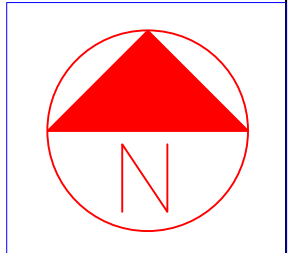 

REV	DATE	DESCRIPTION
Directorate of Corporate Resources Asset Management 2nd Floor Yorkon Buildings Archway Road Merseyside, L36 9YU TEL:0151 443 2611 FAX:		
PROJECT STEPHENSONS PRINTWORKS DEMOLITION		CLIENT KMBC
SUBJECT EXISTING SITE PLAN		SHEET SIZE A1 DATE 20.05.24 SCALE 1:100
PROJECT NR 090223	DRAWING NR 02	REV - DRAWN RG CHECKED -