



Area approx 3,534sqm/ 0.87 acres
Proposed commercial area approx 2,977sqm/ 0.73 acres
Proposed layout 91 car park spaces

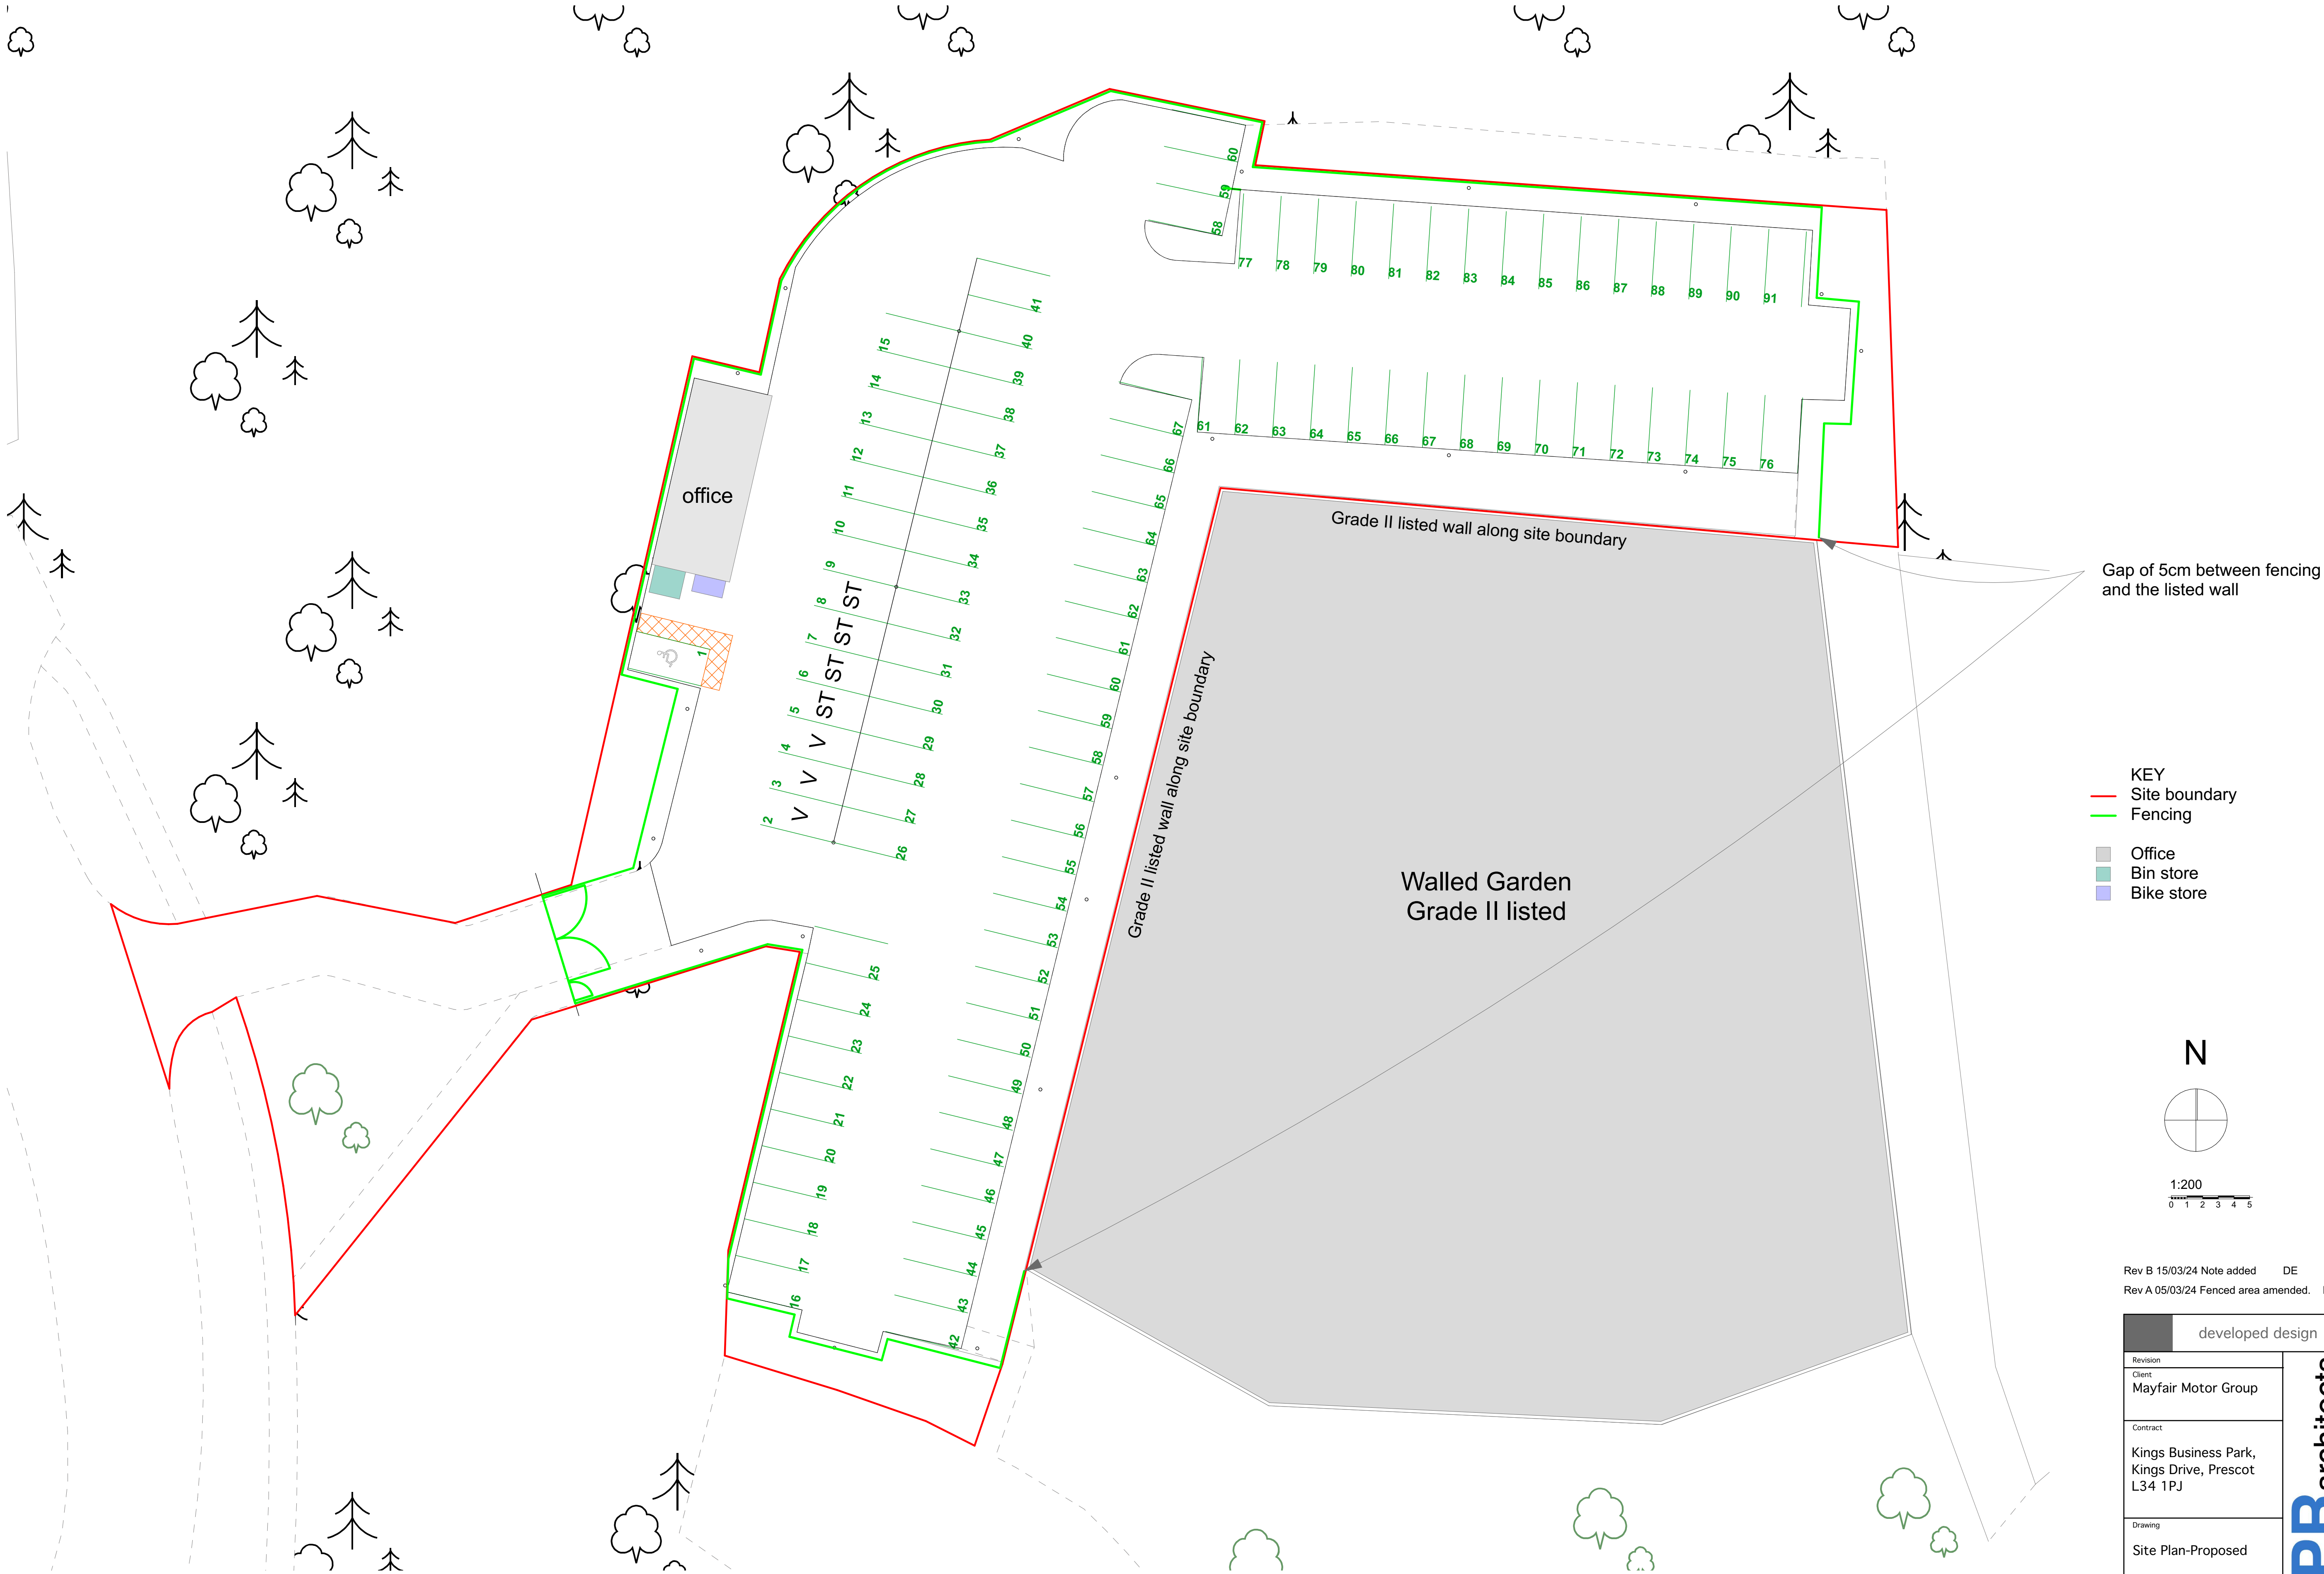

- KEY
- Site boundary
 - Fencing
 - Office
 - Bin store
 - Bike store

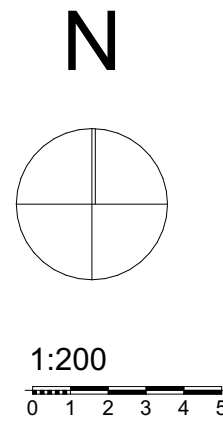

Rev B 15/03/24 Note added DE
Rev A 05/03/24 Fenced area amended. DE

developed design			
Revision		PRarchitects	
Client			
Mayfair Motor Group			
Contract			
Kings Business Park, Kings Drive, Prescot L34 1PJ			
Drawing			
Site Plan-Proposed			
Drawing no. 2311_03B		Revision	B
Scale 1:200@A1		Date	15/03/2024
Drawn By DE		Checked By	JP
PR Architects Ltd, Studio 504, Hope Mill, 113 Pollard St, Manchester M4 7JA tel: 07798965165 email: john@prarchitectsld.com			
This drawing is the copyright of the Architect and may not be reproduced without licence. DO NOT scale from this drawing.			