





Front Elevation as Existing

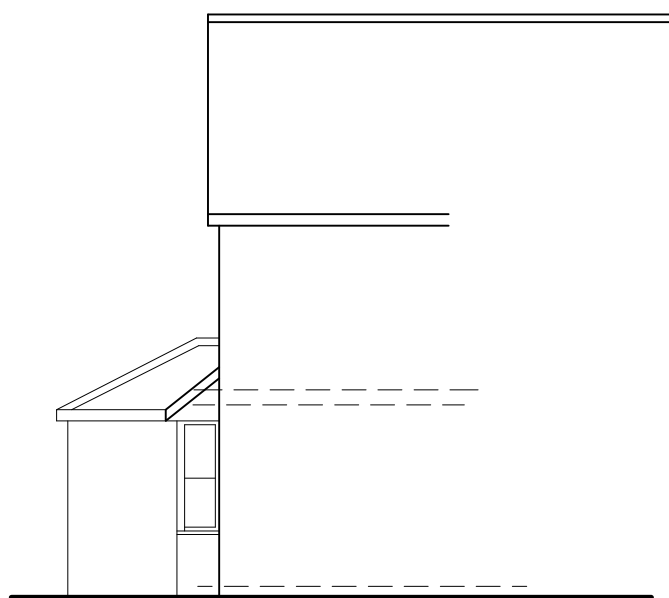


Side Elevation as Existing
(Part)




Front Elevation as Proposed

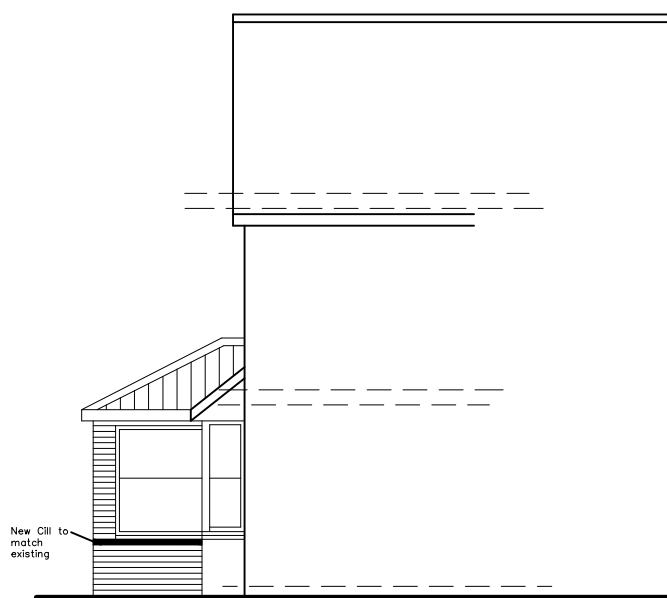


Side Elevation as Proposed
(Part)

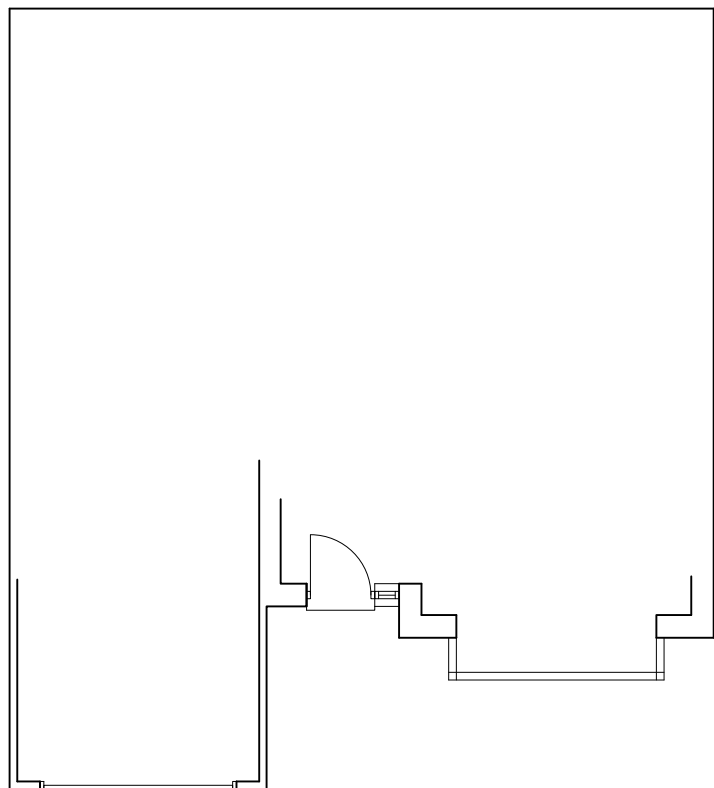

Ground Floor As Existing
(Part)

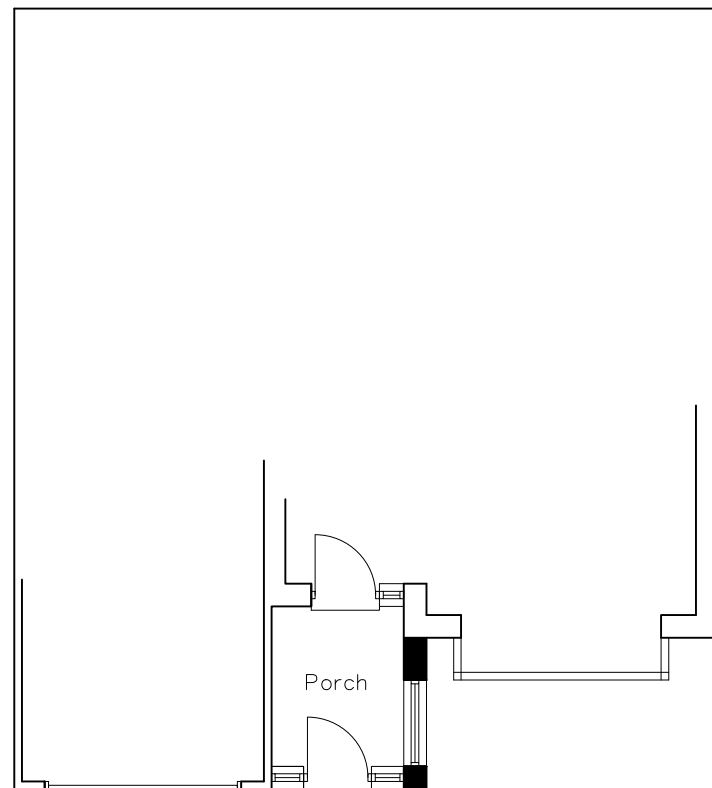

Ground Floor As Proposed

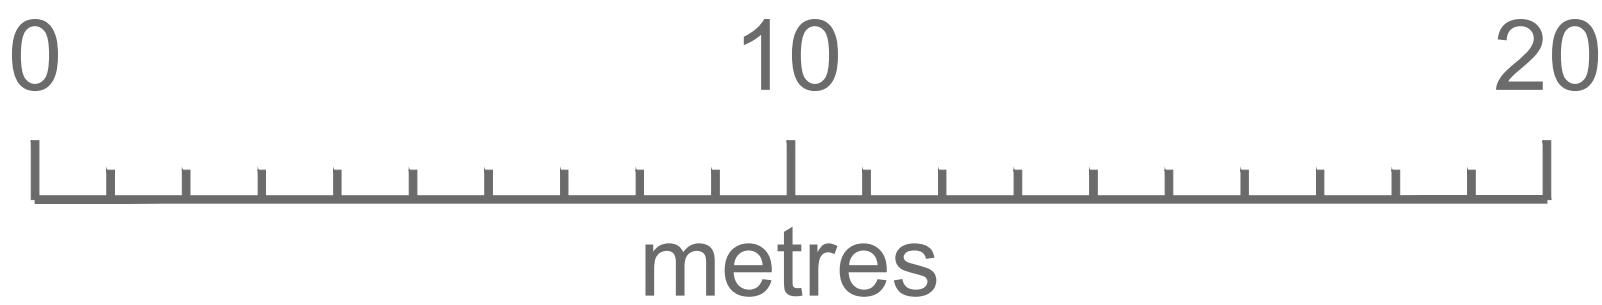

1:100 @ A1

REV.	DATE	DESCRIPTION
------	------	-------------

Proposed Extension at 10 Higherfield Crescent for Mr Harmon

PLANS AND ELEVATIONS AS EXISTING AND PROPOSED

PLANNING DRAWING

SCALE 1:100	DATE 26.01.24
DRAWN JB	
REF.	
DRAWING NO. 2024/0008/0001	REV. B