




PROPOSED SITE PLAN SCALE 1:500 @ A1

DRAWING KEY


BOUNDARY

SITE

PROPOSED FENCE

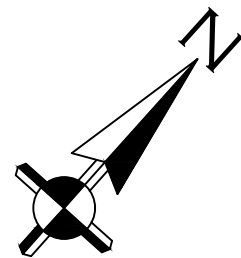

Supply and install
358 Security
Fencing with 1 nor
double set of gates
as per the
specification.

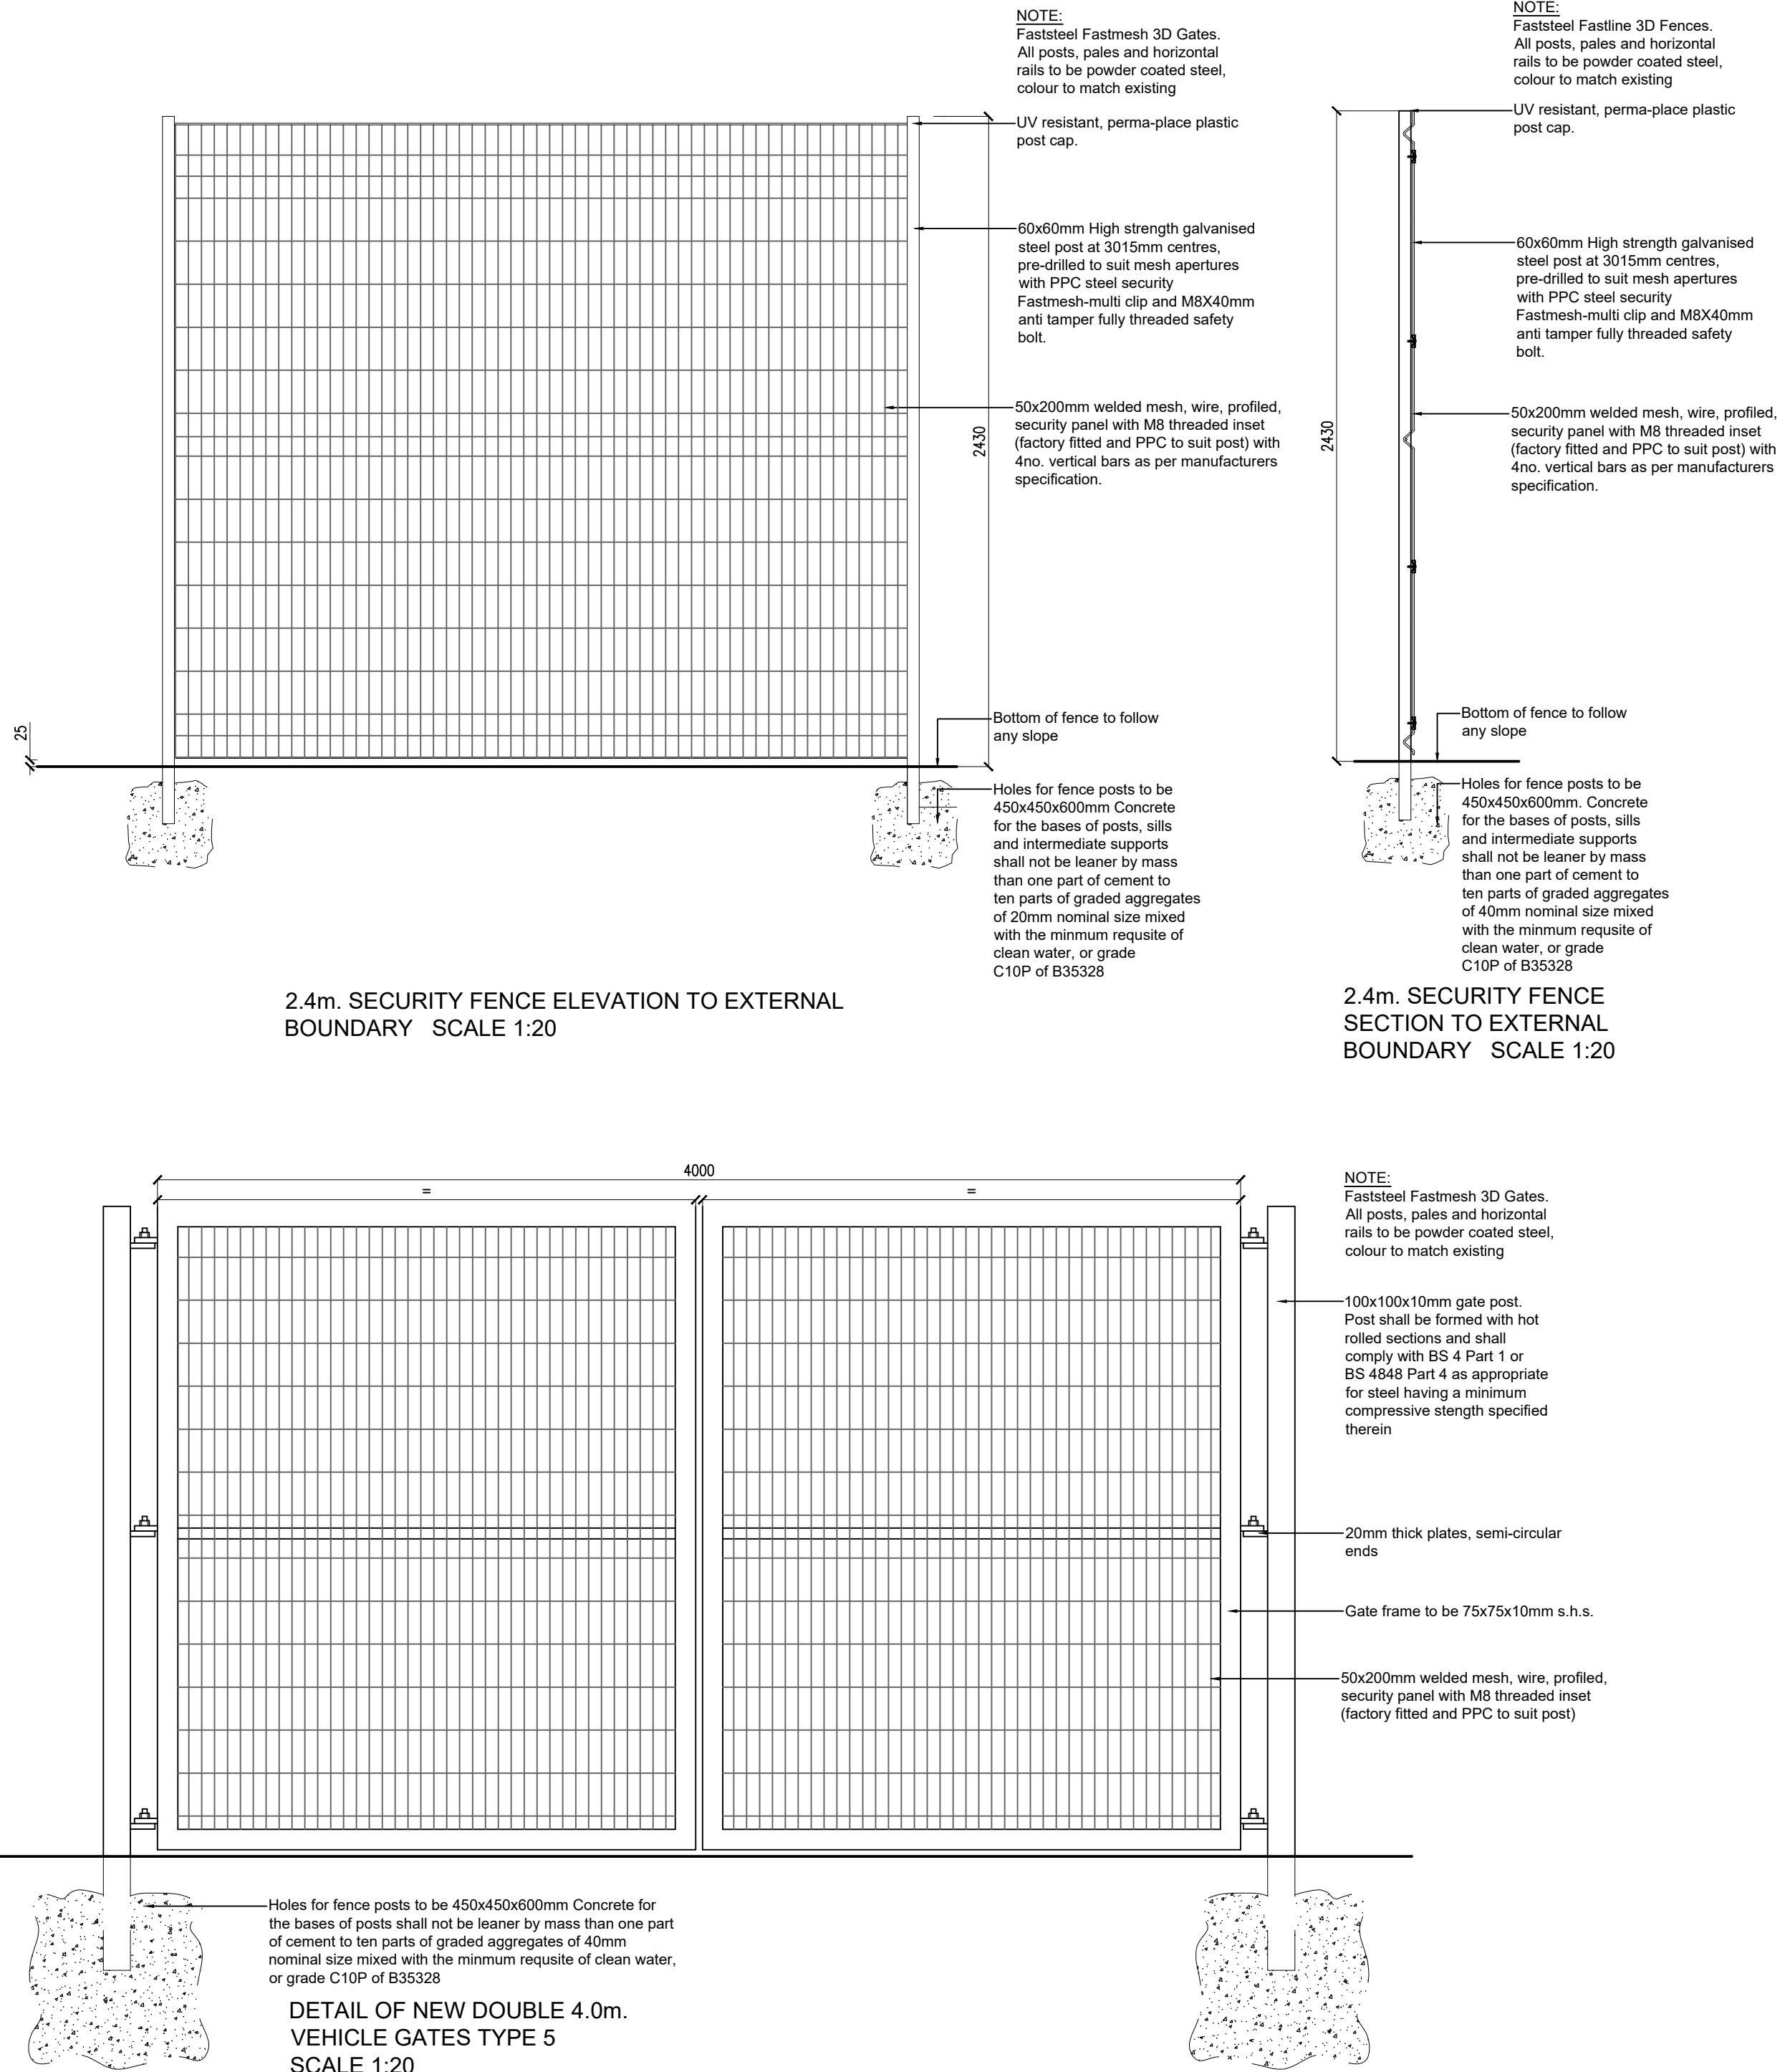

Rev	Amendments	Date

PLANNING

CUNLIFFES PROPERTY & CONSTRUCTION CONSULTANTS Claire Court Oriel Road Booths Liverpool L20 7AD Tel No: (0151) 944 2030 Fax No: (0151) 944 1625 E-mail: ca@cunliffes.com RIBA Chartered Practice RICS	Client Tuneside Ltd	Drawing Title Proposed Site Plan		
		Drawn	Date	Checked
	Project Title St John Fisher Catholic Primary School, Knowsley Outdoor EYFS Refurbishment Area	JF	Apr 24	AC
	SCALE DWG No.	1:500 @ A1		7182-P02