



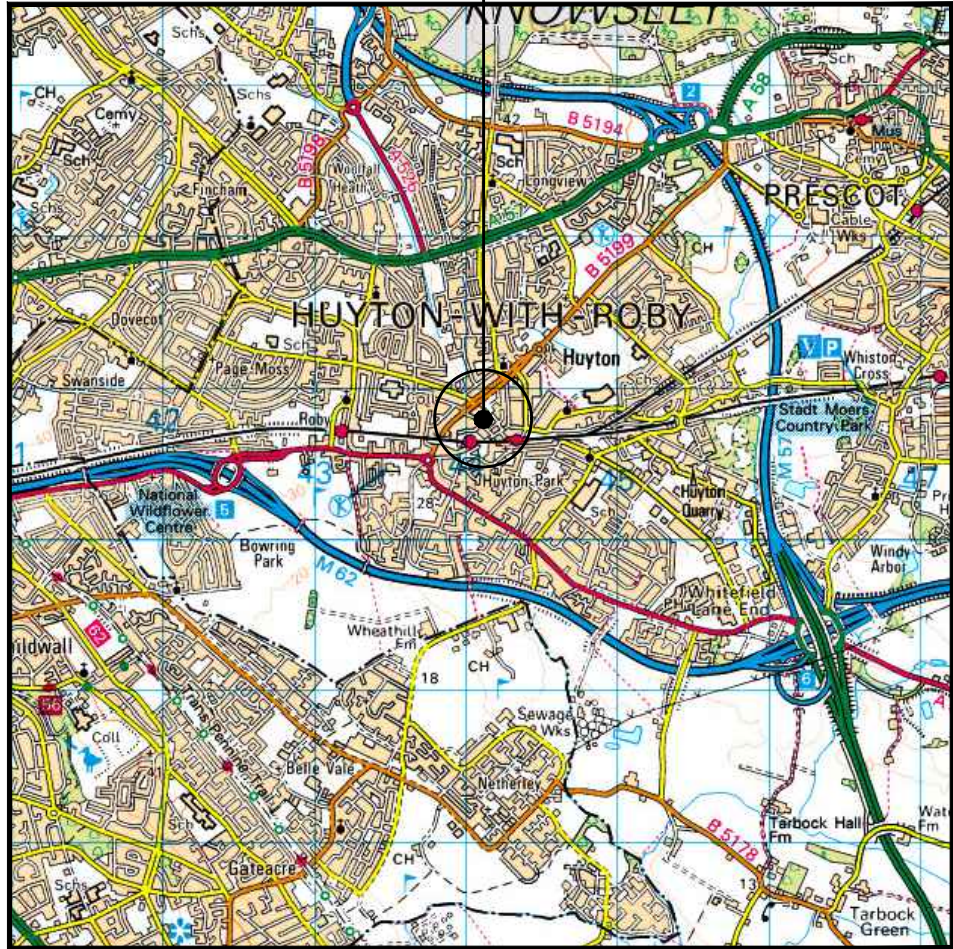


SITE LOCATION
(Scale 1:50000)
Ordnance Survey map extract
based upon Landranger map series
with the permission of the controller of
Her Majesty's Stationery Office
Licence No. 0100023487
Crown copyright.




SITE PHOTOGRAPH

These drawings comply with VF Standard ICNIRP guidelines, under configuration VM7F
Designed in accordance with Cornerstone documents: SDN0007 & SDN0009 v6.0

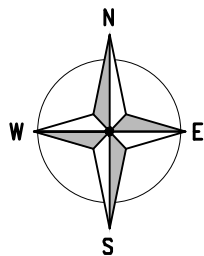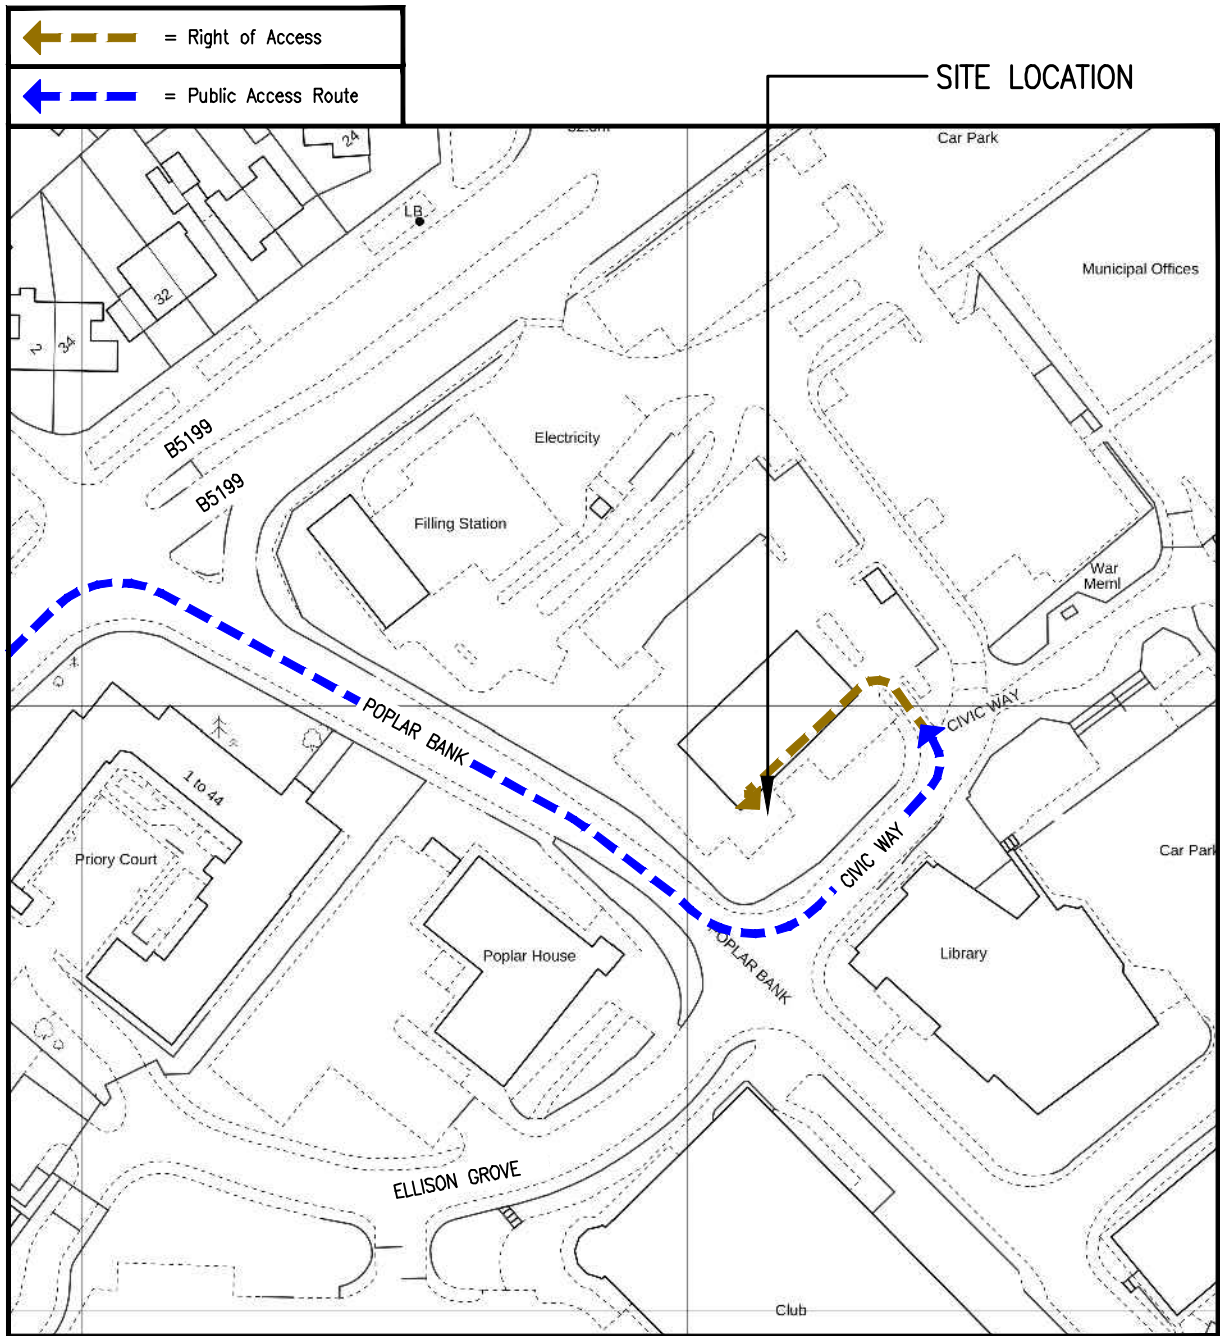

DETAILED SITE LOCATION
(Scale 1:1250)

Based upon Ordnance Survey map extract
with the permission of the Controller of
Her Majesty's Stationery Office.
Crown copyright.
Licence No. 100020449

 

ORIGINAL SCALE AT A3 – 1:1250

ALL DIMENSIONS IN METRES

ALL DIMENSIONS ARE IN mm UNLESS NOTED OTHERWISE

N.G.R E: 344112 N: 390782

DIRECTIONS TO SITE:

- TRAVELING M6 MOTORWAY
- EXIT AT JUNCTION 21A FOR M62
 - TAKE THE M62 TOWARDS LIVERPOOL CITY CENTRE AND CONTINUE FOR 12.7miles
 - AT JUNCTION 5, TAKE THE A5080 EXIT TO KNOTTY ASH/HUYTON
 - AT THE ROUNDABOUT, TAKE THE 3RD EXIT ONTO ROBY RD/A5080 AND CONTINUE 1.0miles
 - AT THE ROUNDABOUT, TAKE THE 1ST EXIT ONTO ARCHWAY RD/B5199
 - CONTINUE 0.3miles AND TURN RIGHT ONTO POPLAR BANK
 - AT THE ROUNDABOUT, TAKE THE 1ST EXIT ONTO CIVIC WAY
 - TURN LEFT INTO CIVIC WAY CAR PARK.
 - SITE LOCATION IS ON LEFT HAND SIDE AND THE FAR END OF THE CAR PARK

NOTES:

A	Issued for Approval	PN	SB	15.02.24
REV	MODIFICATION	BY	CH	DATE



Cell Name	Opt.
CIVIC WAY CAR PARK TEMP	A

Cell ID No		
CORNERSTONE	VF	VM02
30880400	27915_0	N/A

Site Address / Contact Details		
CIVIC WAY CAR PARK CIVIC WAY HUYTON LIVERPOOL L36 9GD		

Drawing Title: SITE LOCATION MAPS				
Purpose of issue: PLANNING				Dwg Rev:
Drawing Number: 100				A
Surveyed By: GREENLIGHT		Original Sheet Size: A3		Pack Issue:
Drawn: PN	Date: 15.02.24	Checked: SB	Date: 15.02.24	C



ALL DIMENSIONS ARE IN mm UNLESS NOTED OTHERWISE

N.G.R

E: 344112


N: 390782

NOTES:

A	Issued for Approval	PN	SB	15.02.24
REV	MODIFICATION	BY	CH	DATE

Cell Name			Opt.
CIVIC WAY CAR PARK TEMP			A
Cell ID No			
CORNERSTONE	VF	VM02	
30880400	27915_0	N/A	
Site Address / Contact Details			
CIVIC WAY CAR PARK CIVIC WAY HUYTON LIVERPOOL L36 9GD			
Drawing Title: EXISTING SITE PLAN			
Purpose of issue: PLANNING			Dwg Rev: A
Drawing Number: 200			
Surveyed By: GREENLIGHT		Original Sheet Size: A3	Pack Issue:
Drawn: PN	Date: 15.02.24	Checked: SB	Date: 15.02.24
			C

SDNT0005 Version 1.3

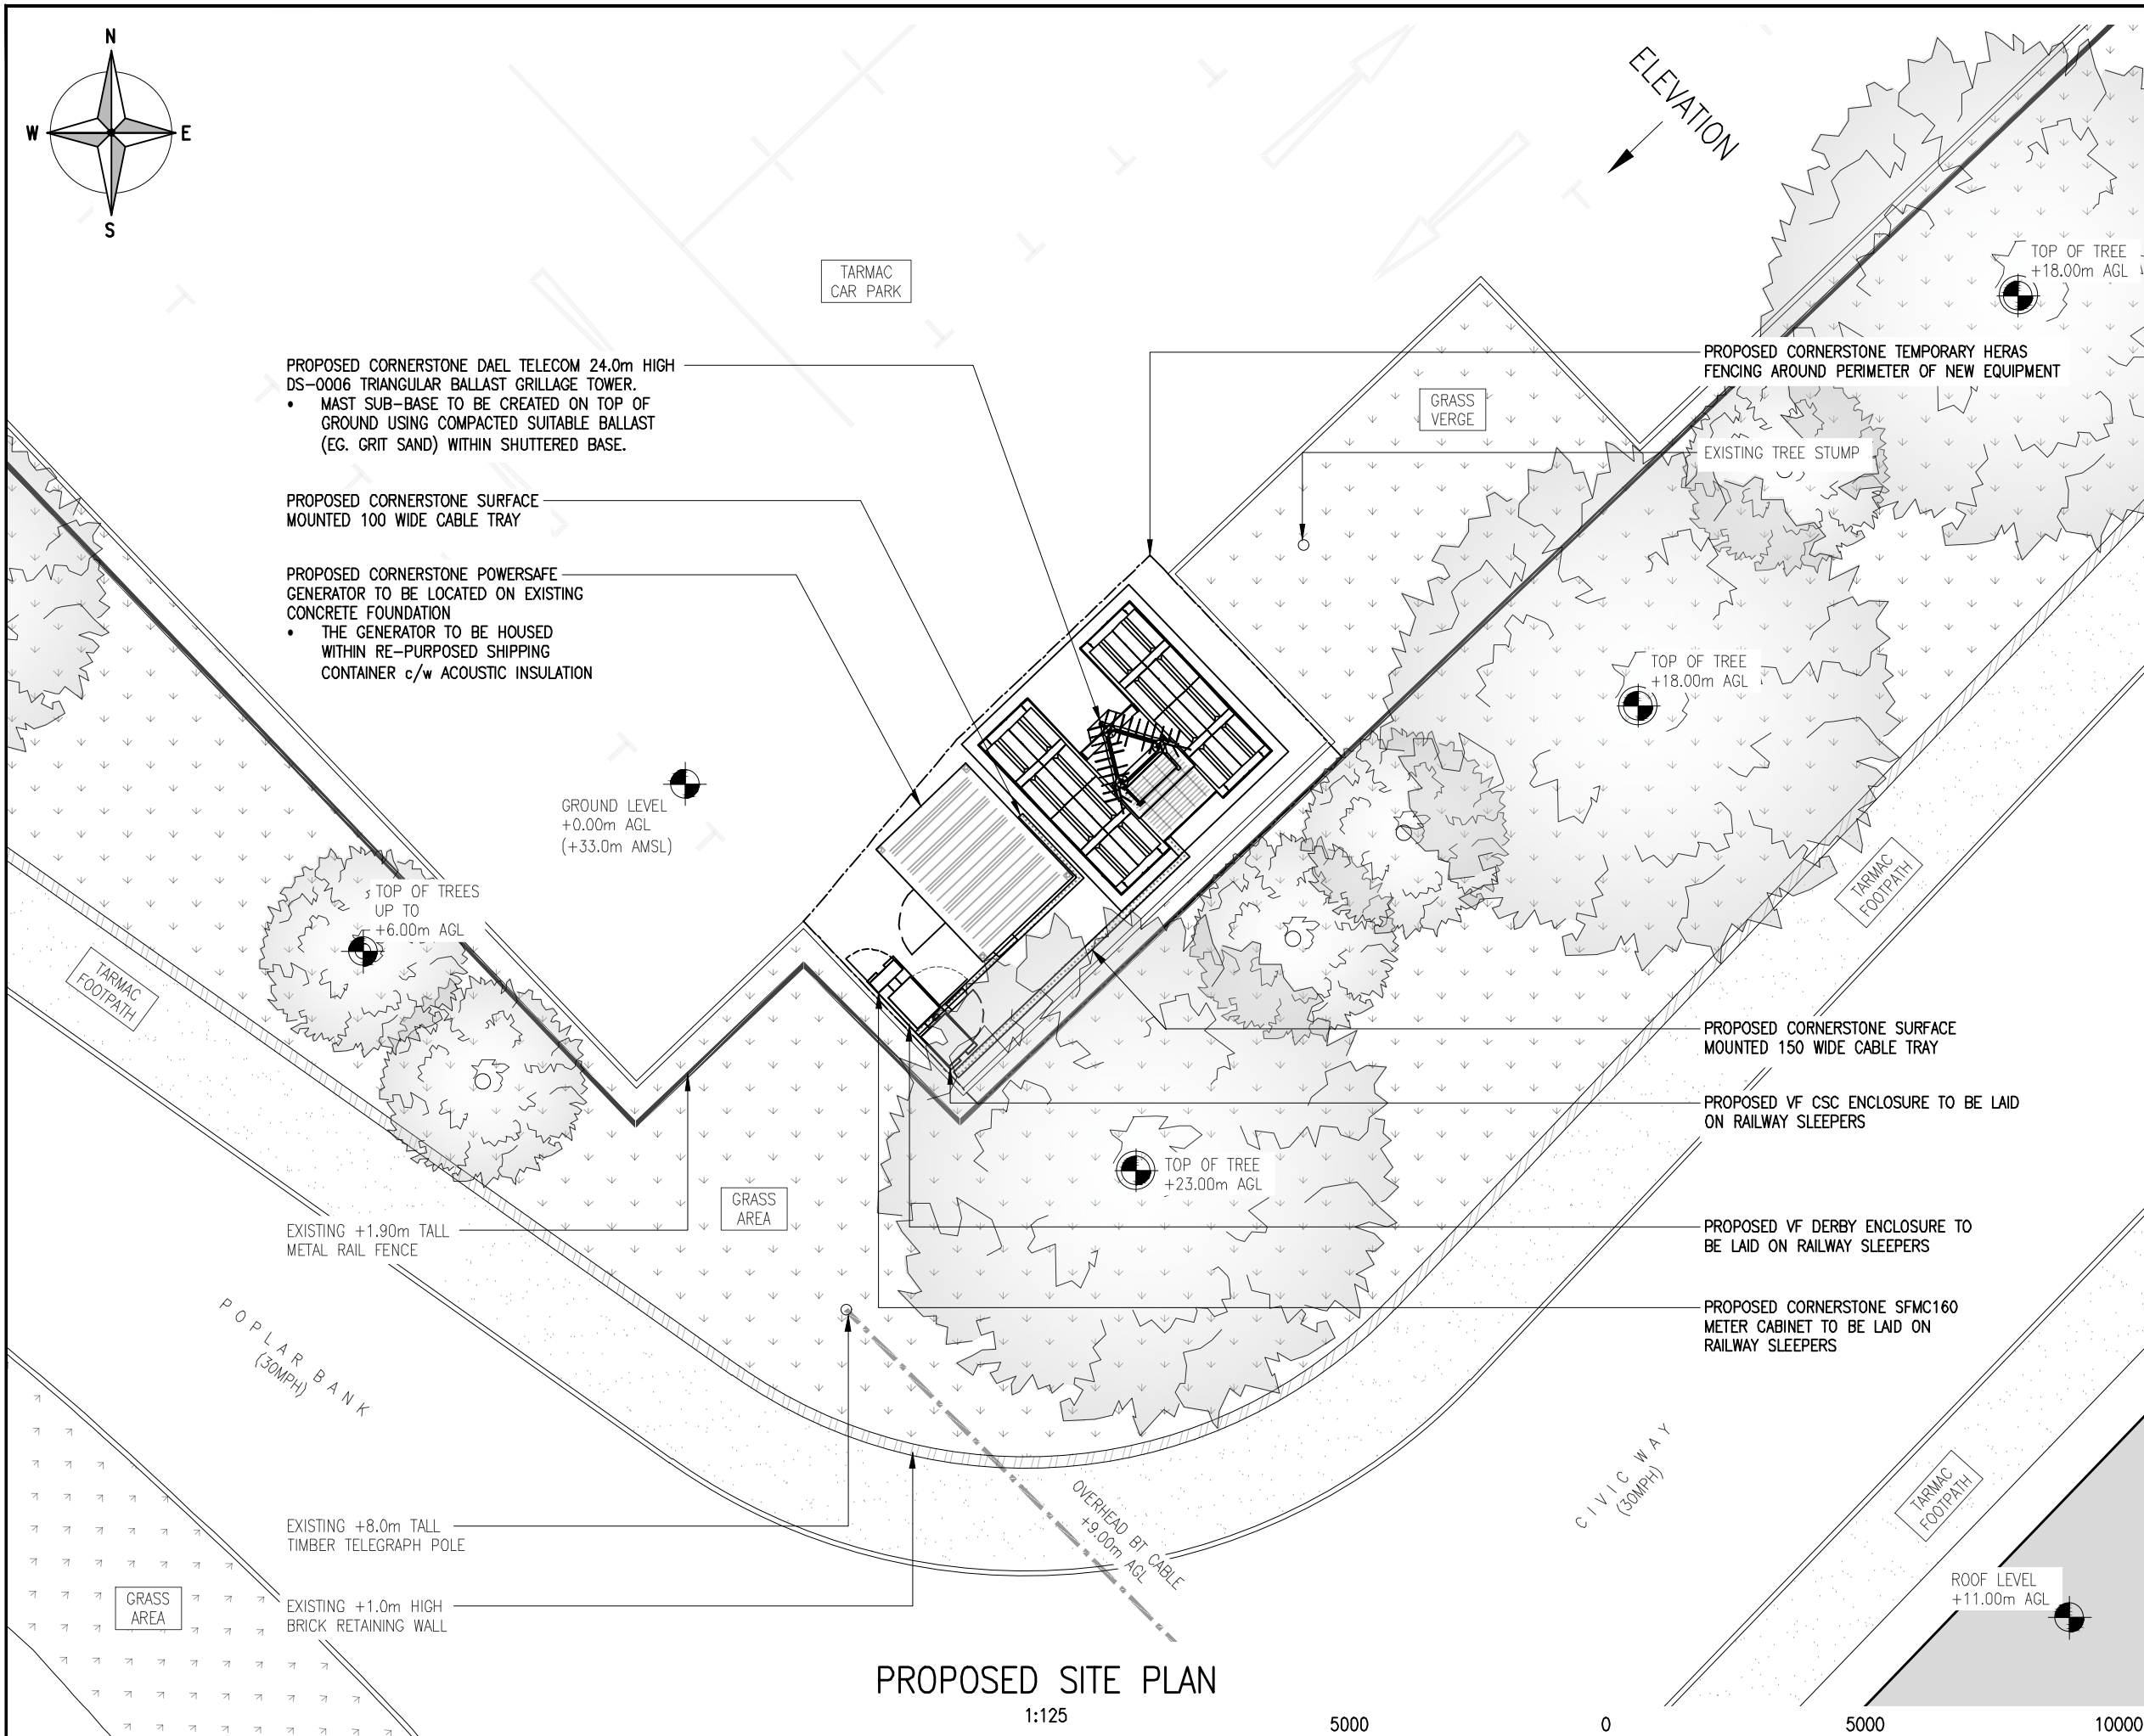


EXISTING +1.0m HIGH
BRICK RETAINING WALL

ROOF LEVEL
+11.00m AGL

CIVIC WAY
(30MPH)

ALL DIMENSIONS IN MILLIMETRES

ALL DIMENSIONS ARE IN mm UNLESS NOTED OTHERWISE					
N.G.R	E: 344112	N: 390782			
NOTES:					
C	Site Layout Amended	PL	SB	02.05.24	
B	Tower Changed to 24m DS0006	PL	SB	21.04.24	
A	Issued for Approval	PN	SB	15.02.24	
REV	MODIFICATION	BY	CH	DATE	
					
					
Cell Name					Opt.
CIVIC WAY CAR PARK TEMP					A
Cell ID No					
CORNERSTONE	VF	VM02			
30880400	27915_0	N/A			
Site Address / Contact Details					
CIVIC WAY CAR PARK CIVIC WAY HUYTON LIVERPOOL L36 9GD					
Drawing Title: PROPOSED SITE PLAN					
Purpose of issue: PLANNING					Dwg Rev:
Drawing Number: 201					C
Surveyed By: GREENLIGHT			Original Sheet Size: A3		Pack Issue:
Drawn: PN	Date: 15.02.24	Checked: SB	Date: 15.02.24	C	

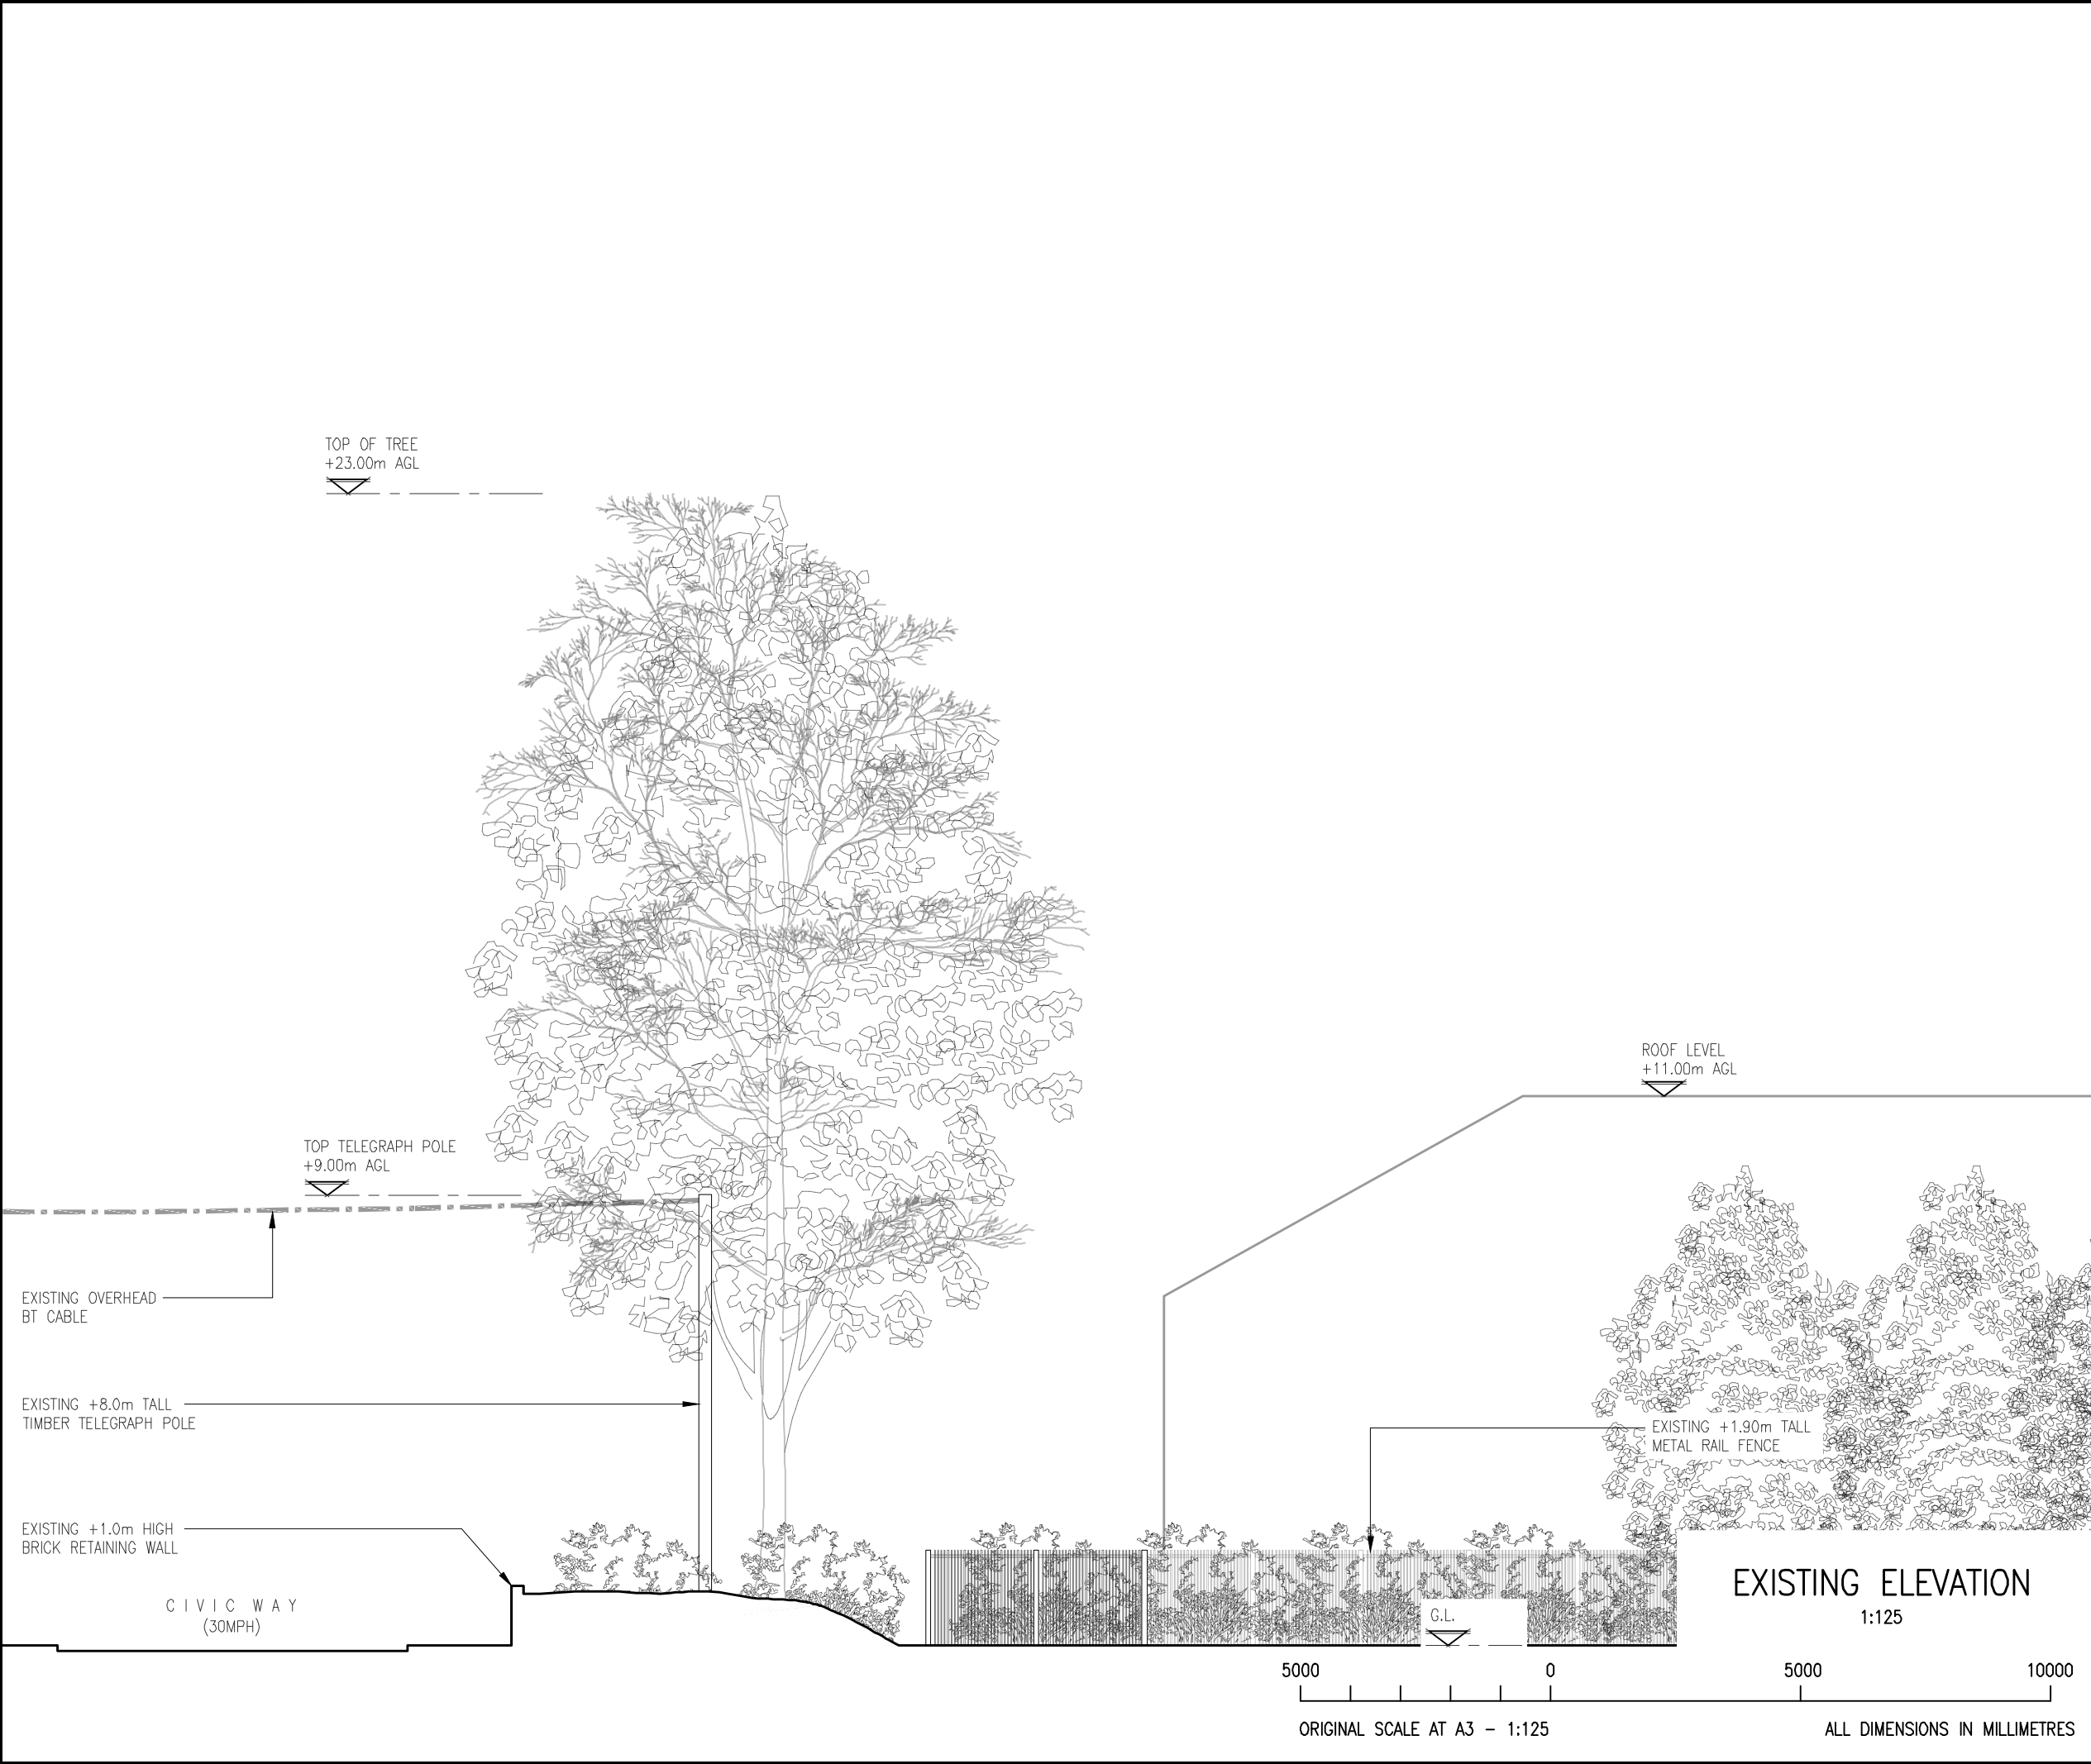

ALL DIMENSIONS ARE IN mm UNLESS NOTED OTHERWISE

N.G.R	E: 344112	N: 390782
-------	-----------	-----------

NOTES:

A	Issued for Approval	PN	SB	15.02.24
REV	MODIFICATION	BY	CH	DATE

Cell Name		Opt.
CIVIC WAY CAR PARK TEMP		A
Cell ID No		
CORNERSTONE	VF	VM02
30880400	27915_0	N/A


Site Address / Contact Details

CIVIC WAY CAR PARK
 CIVIC WAY
 HUYTON
 LIVERPOOL
 L36 9GD

Drawing Title:

EXISTING SITE ELEVATION

Purpose of issue:	PLANNING	Dwg Rev:
Drawing Number:	300	A
Surveyed By:	GREENLIGHT	Original Sheet Size:
		A3
Drawn:	Date:	Checked:
PN	15.02.24	SB
		Date:
		15.02.24
		Pack Issue:
		C

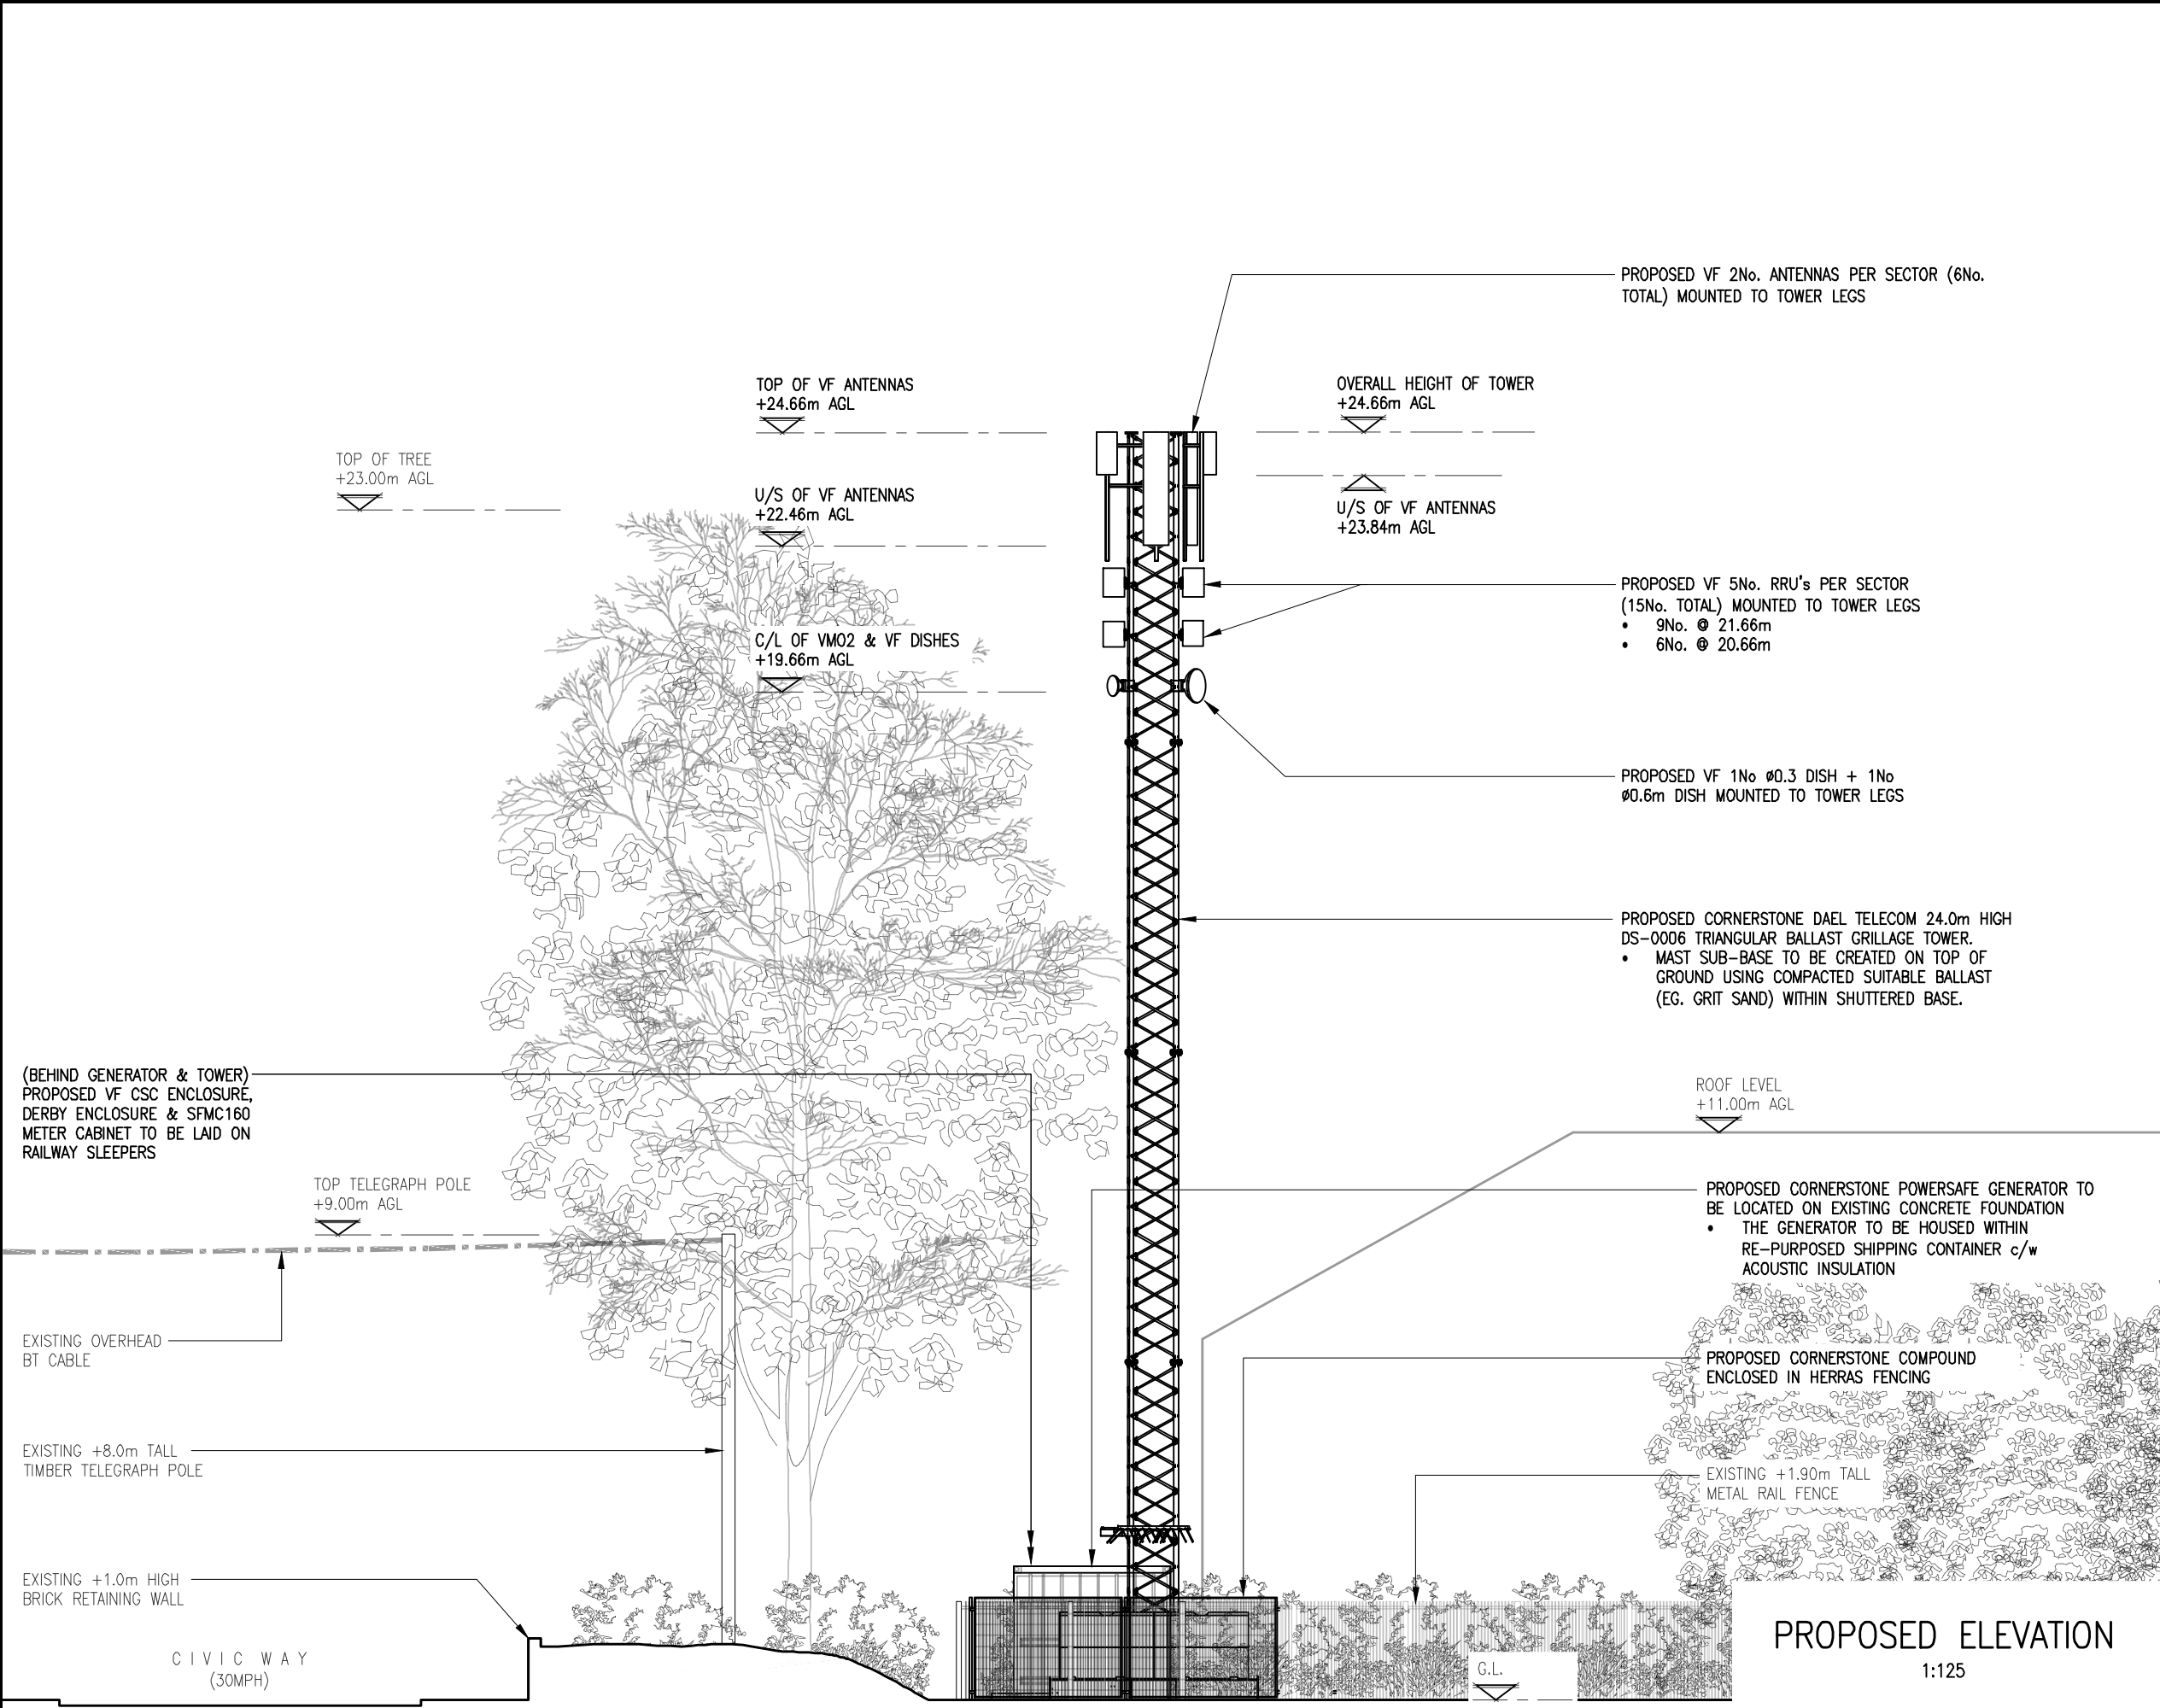

These drawings comply with VF Standard ICNIRP guidelines, under configuration VM7F
Designed in accordance with Cornerstone documents: SDN0007 & SDN0009 v6.0

ALL DIMENSIONS ARE IN mm UNLESS NOTED OTHERWISE

N.G.R

E: 344112 N: 390782

NOTES:

C	RRU Quantities Amended	PL	SB	02.05.24
B	Tower Changed to 24m DS0006	PL	SB	21.04.24
A	Issued for Approval	PN	SB	15.02.24
REV	MODIFICATION	BY	CH	DATE

Cell Name		Opt.
CIVIC WAY CAR PARK TEMP		A
Cell ID No		
CORNERSTONE	VF	VM02
30880400	27915_0	N/A
Site Address / Contact Details		
CIVIC WAY CAR PARK CIVIC WAY HUYTON LIVERPOOL L36 9GD		
Drawing Title: PROPOSED SITE ELEVATION		
Purpose of issue: PLANNING		Dwg Rev:
Drawing Number: 301		C
Surveyed By: GREENLIGHT	Original Sheet Size: A3	Pack Issue:
Drawn: PN	Date: 15.02.24	Checked: SB
	Date: 15.02.24	C

SDNT0005 Version 1.3