


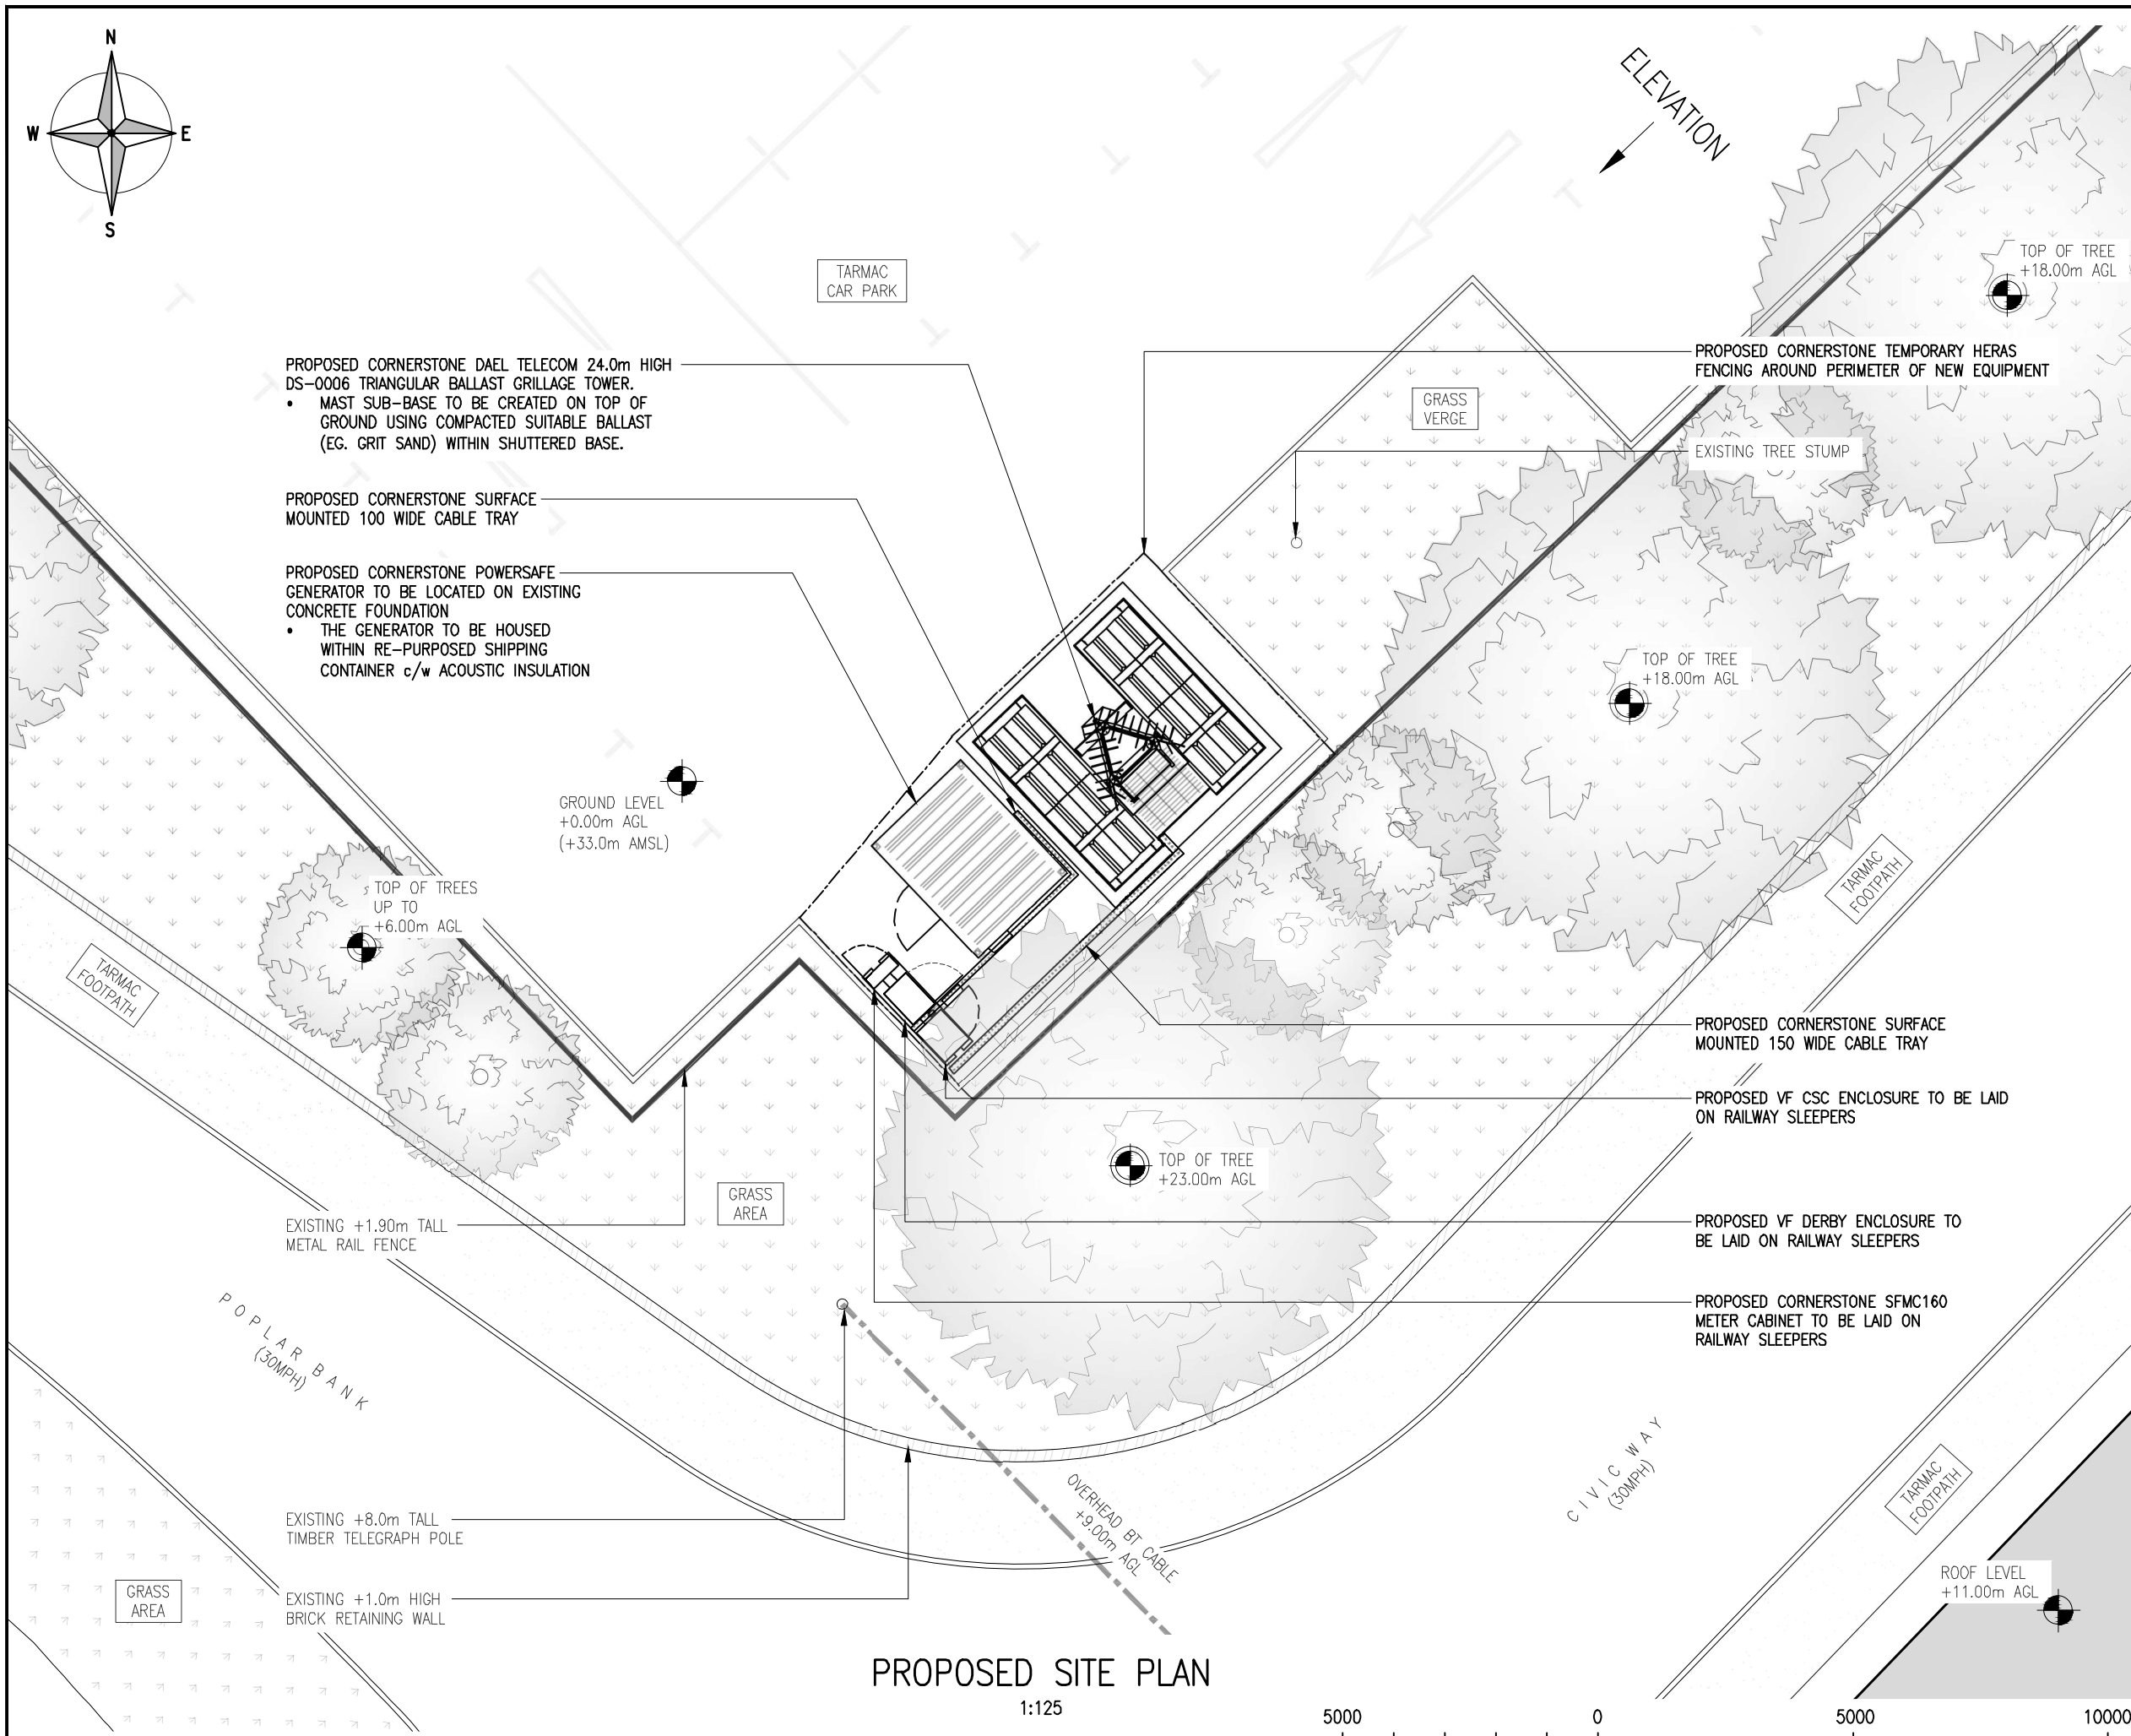

These drawings comply with VF Standard ICNIRP guidelines, under configuration VM7F
Designed in accordance with Cornerstone documents: SDN0007 & SDN0009 v6.0

PROPOSED SITE PLAN

1:125



ALL DIMENSIONS ARE IN mm UNLESS NOTED OTHERWISE

N.G.R

E: 344112

N: 390782

NOTES:

C	Site Layout Amended	PL	SB	02.05.24
B	Tower Changed to 24m DS0006	PL	SB	21.04.24
A	Issued for Approval	PN	SB	15.02.24
REV	MODIFICATION	BY	CH	DATE

Cell Name		Opt.
CIVIC WAY CAR PARK TEMP		A
Cell ID No		
CORNERSTONE	VF	VM02
30880400	27915_0	N/A
Site Address / Contact Details		
CIVIC WAY CAR PARK CIVIC WAY HUYTON LIVERPOOL L36 9GD		
Drawing Title: PROPOSED SITE PLAN		
Purpose of issue: PLANNING		Dwg Rev:
Drawing Number: 201		C
Surveyed By: GREENLIGHT	Original Sheet Size: A3	Pack Issue:
Drawn: PN	Date: 15.02.24	Checked: SB
	Date: 15.02.24	C

SDNT0005 Version 1.3