




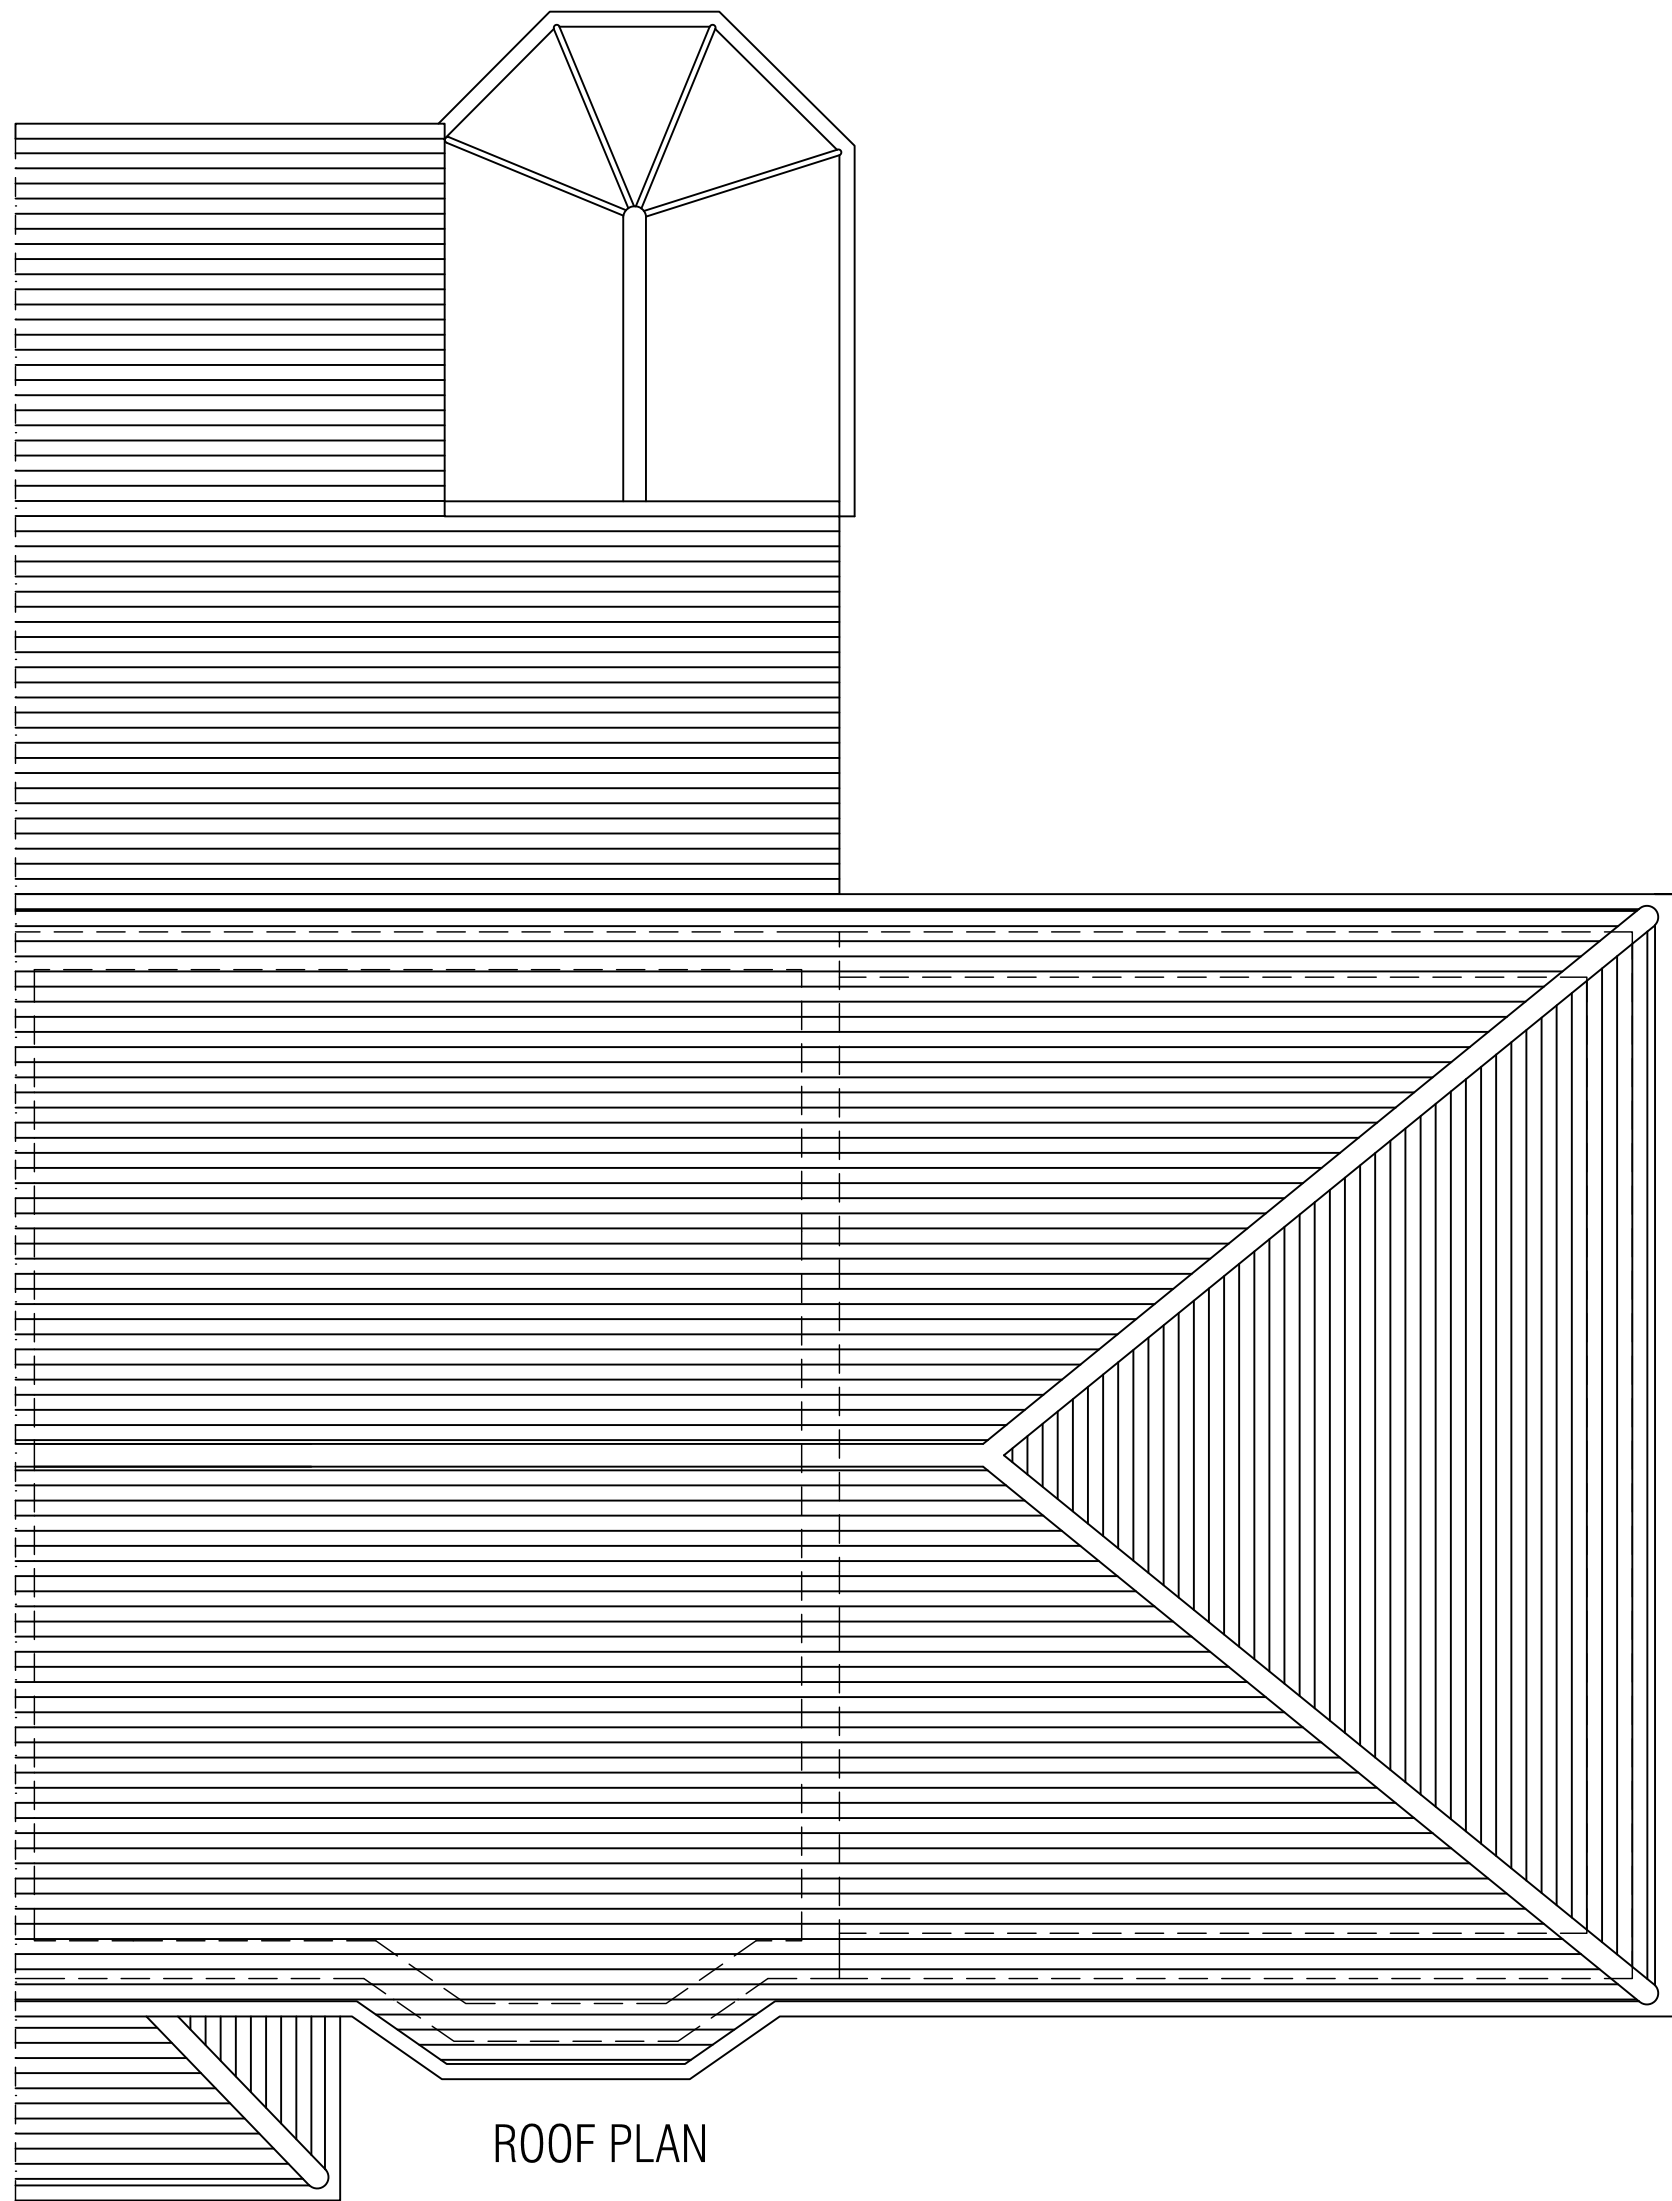

ROOF PLAN

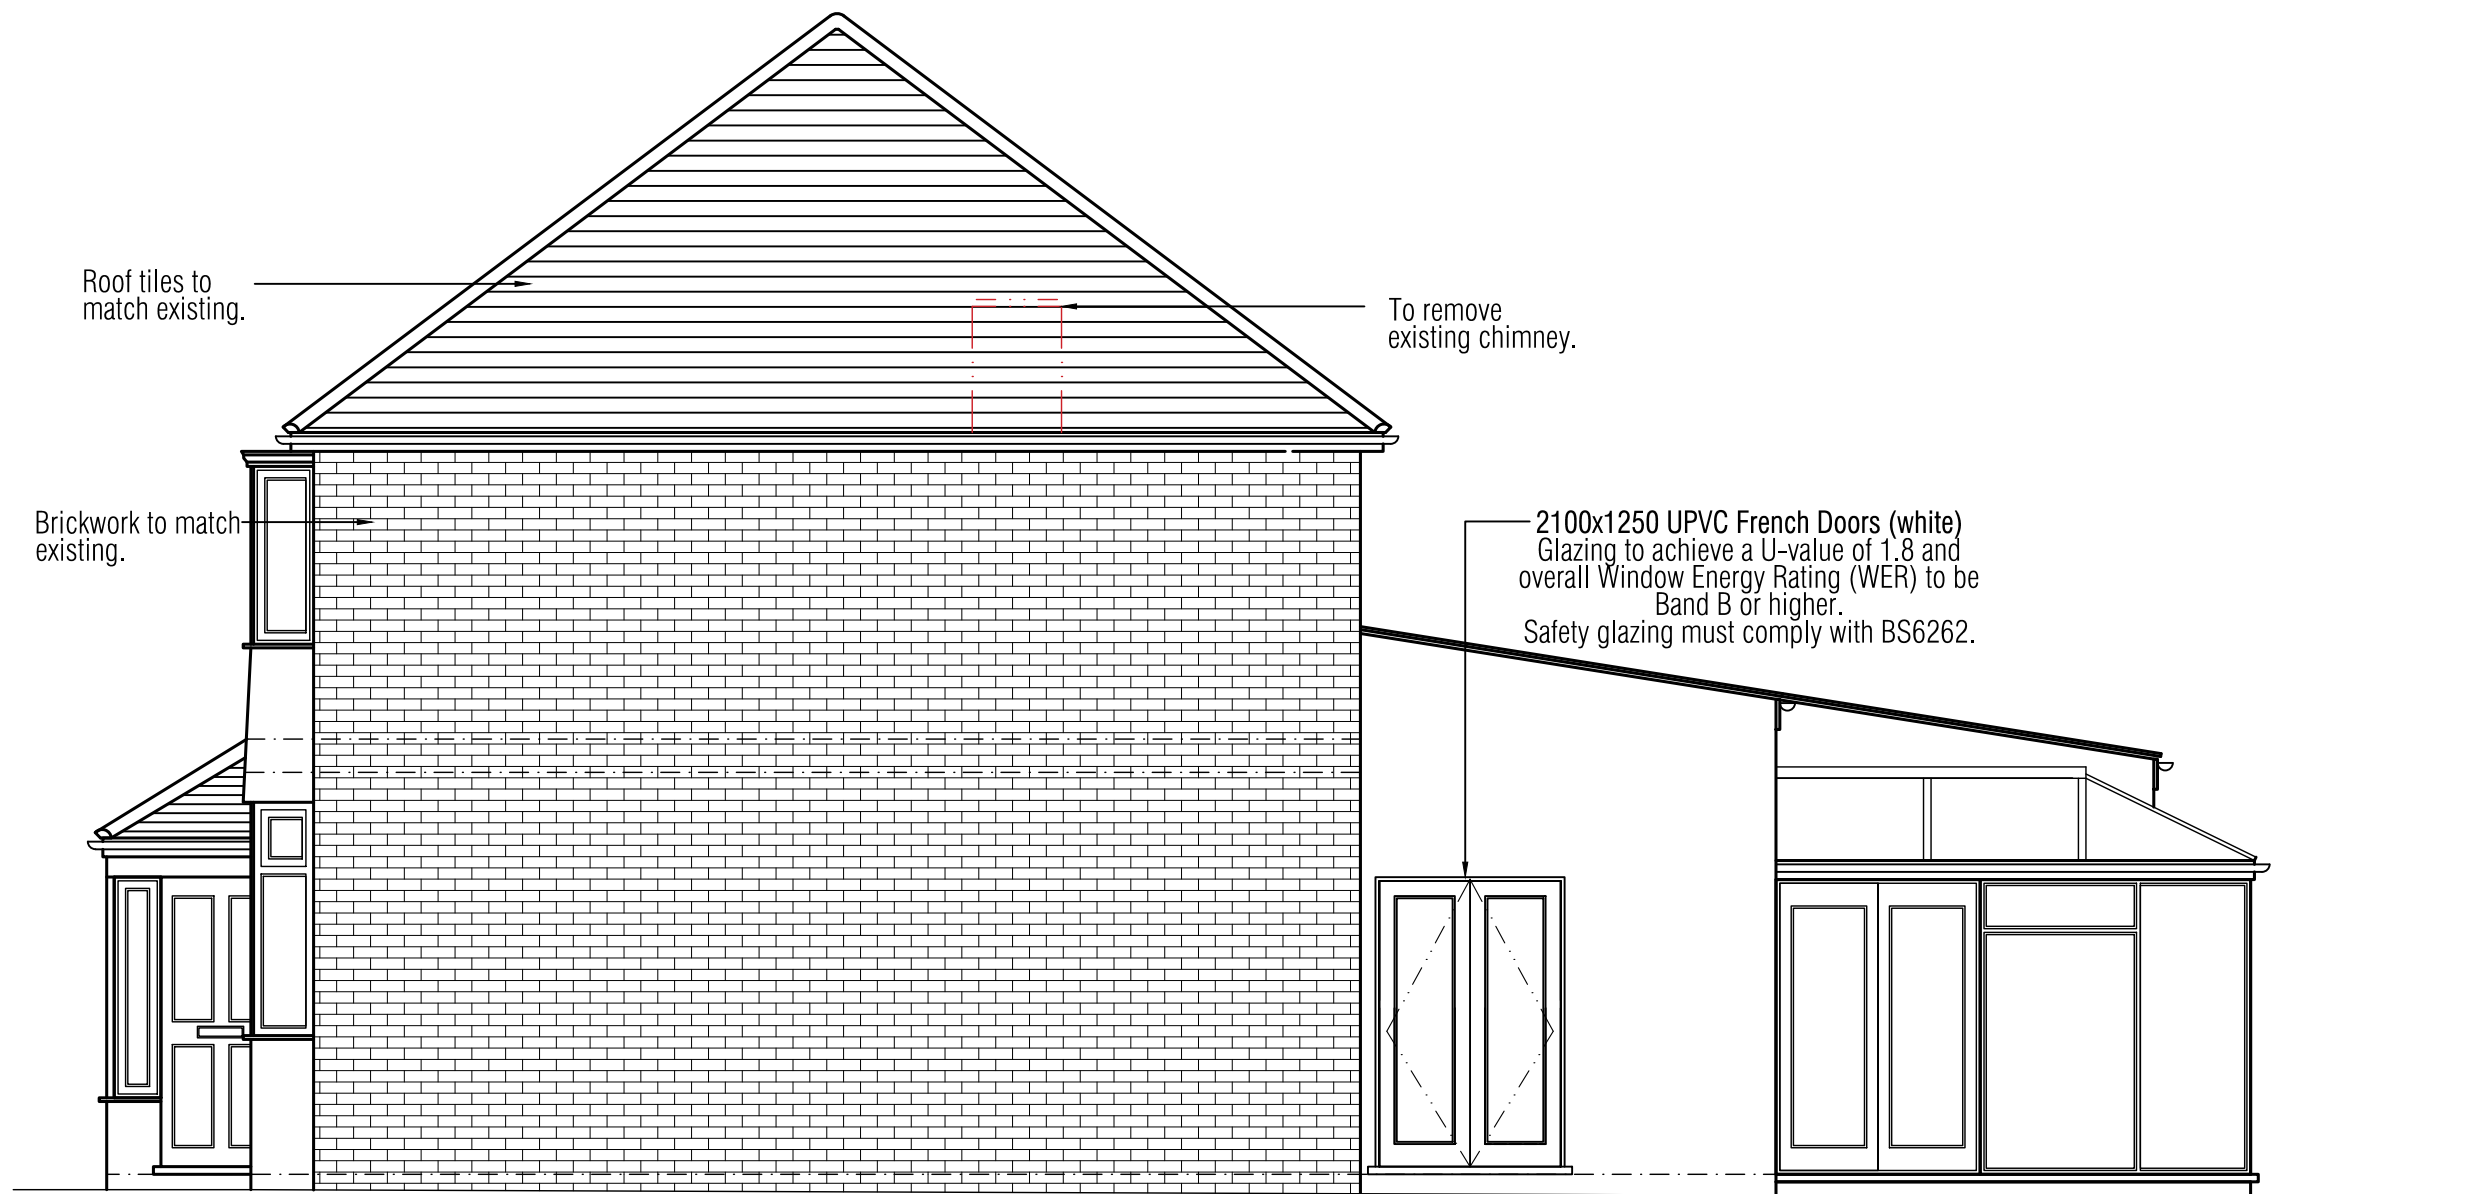

SIDE ELEVATION

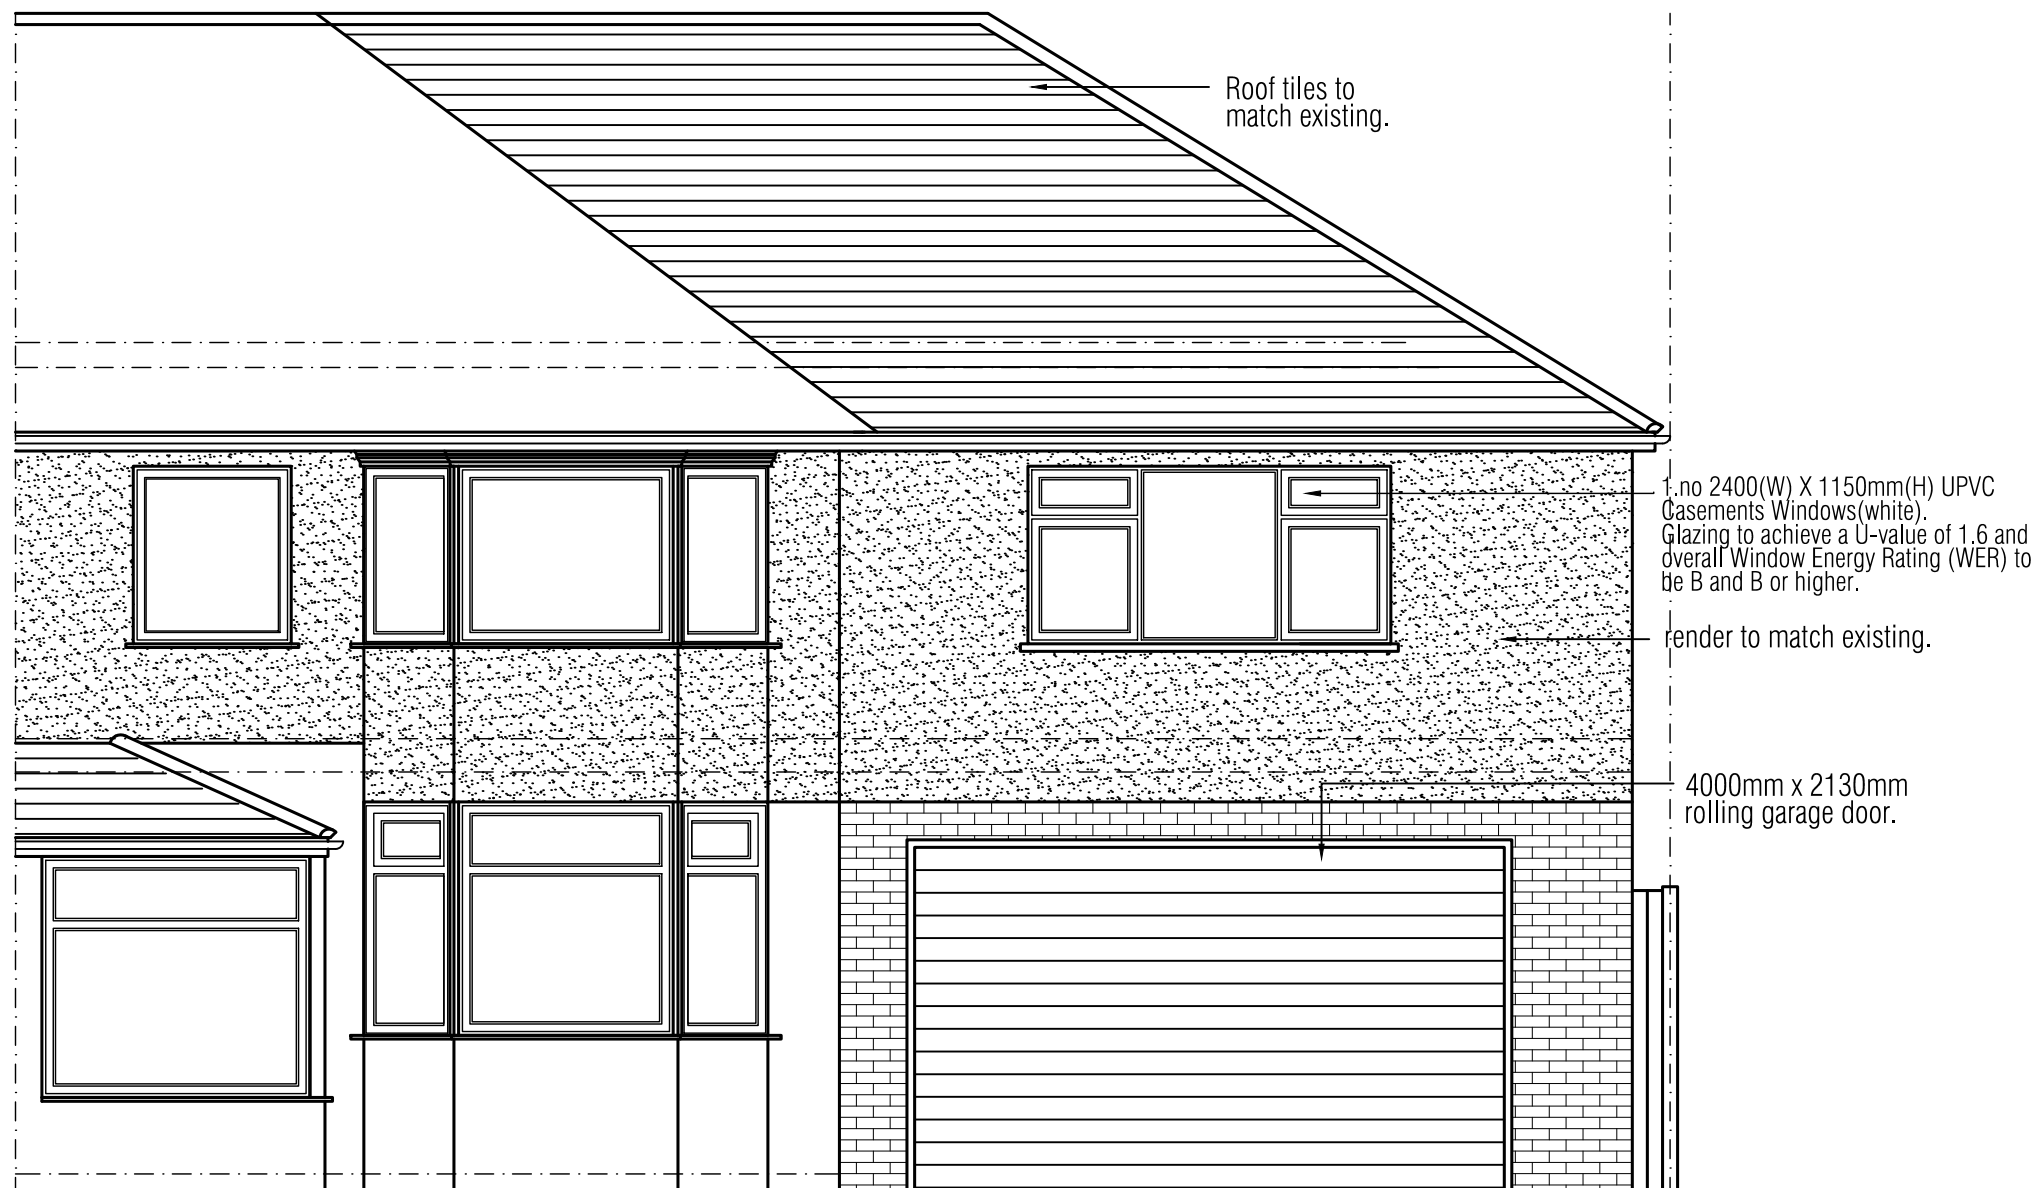

FRONT ELEVATION



REAR ELEVATION

Scale 1:50 0 0.5 1.5 3 5m



CLIENT:
CHRIS
57 WINDY ARBOR ROAD
L35 3PA

PROJECT:
DOUBLE SIDE EXTENSION

STATUS:
PLANNING

TITLE:
PROPOSED PLANS

SCALE: 1:50 @A1 DATE: 22/12/2023 DRAWN BY: PKH CHECKED: -

PROJ No: PKH/301 DWG No: 03 REV: -