
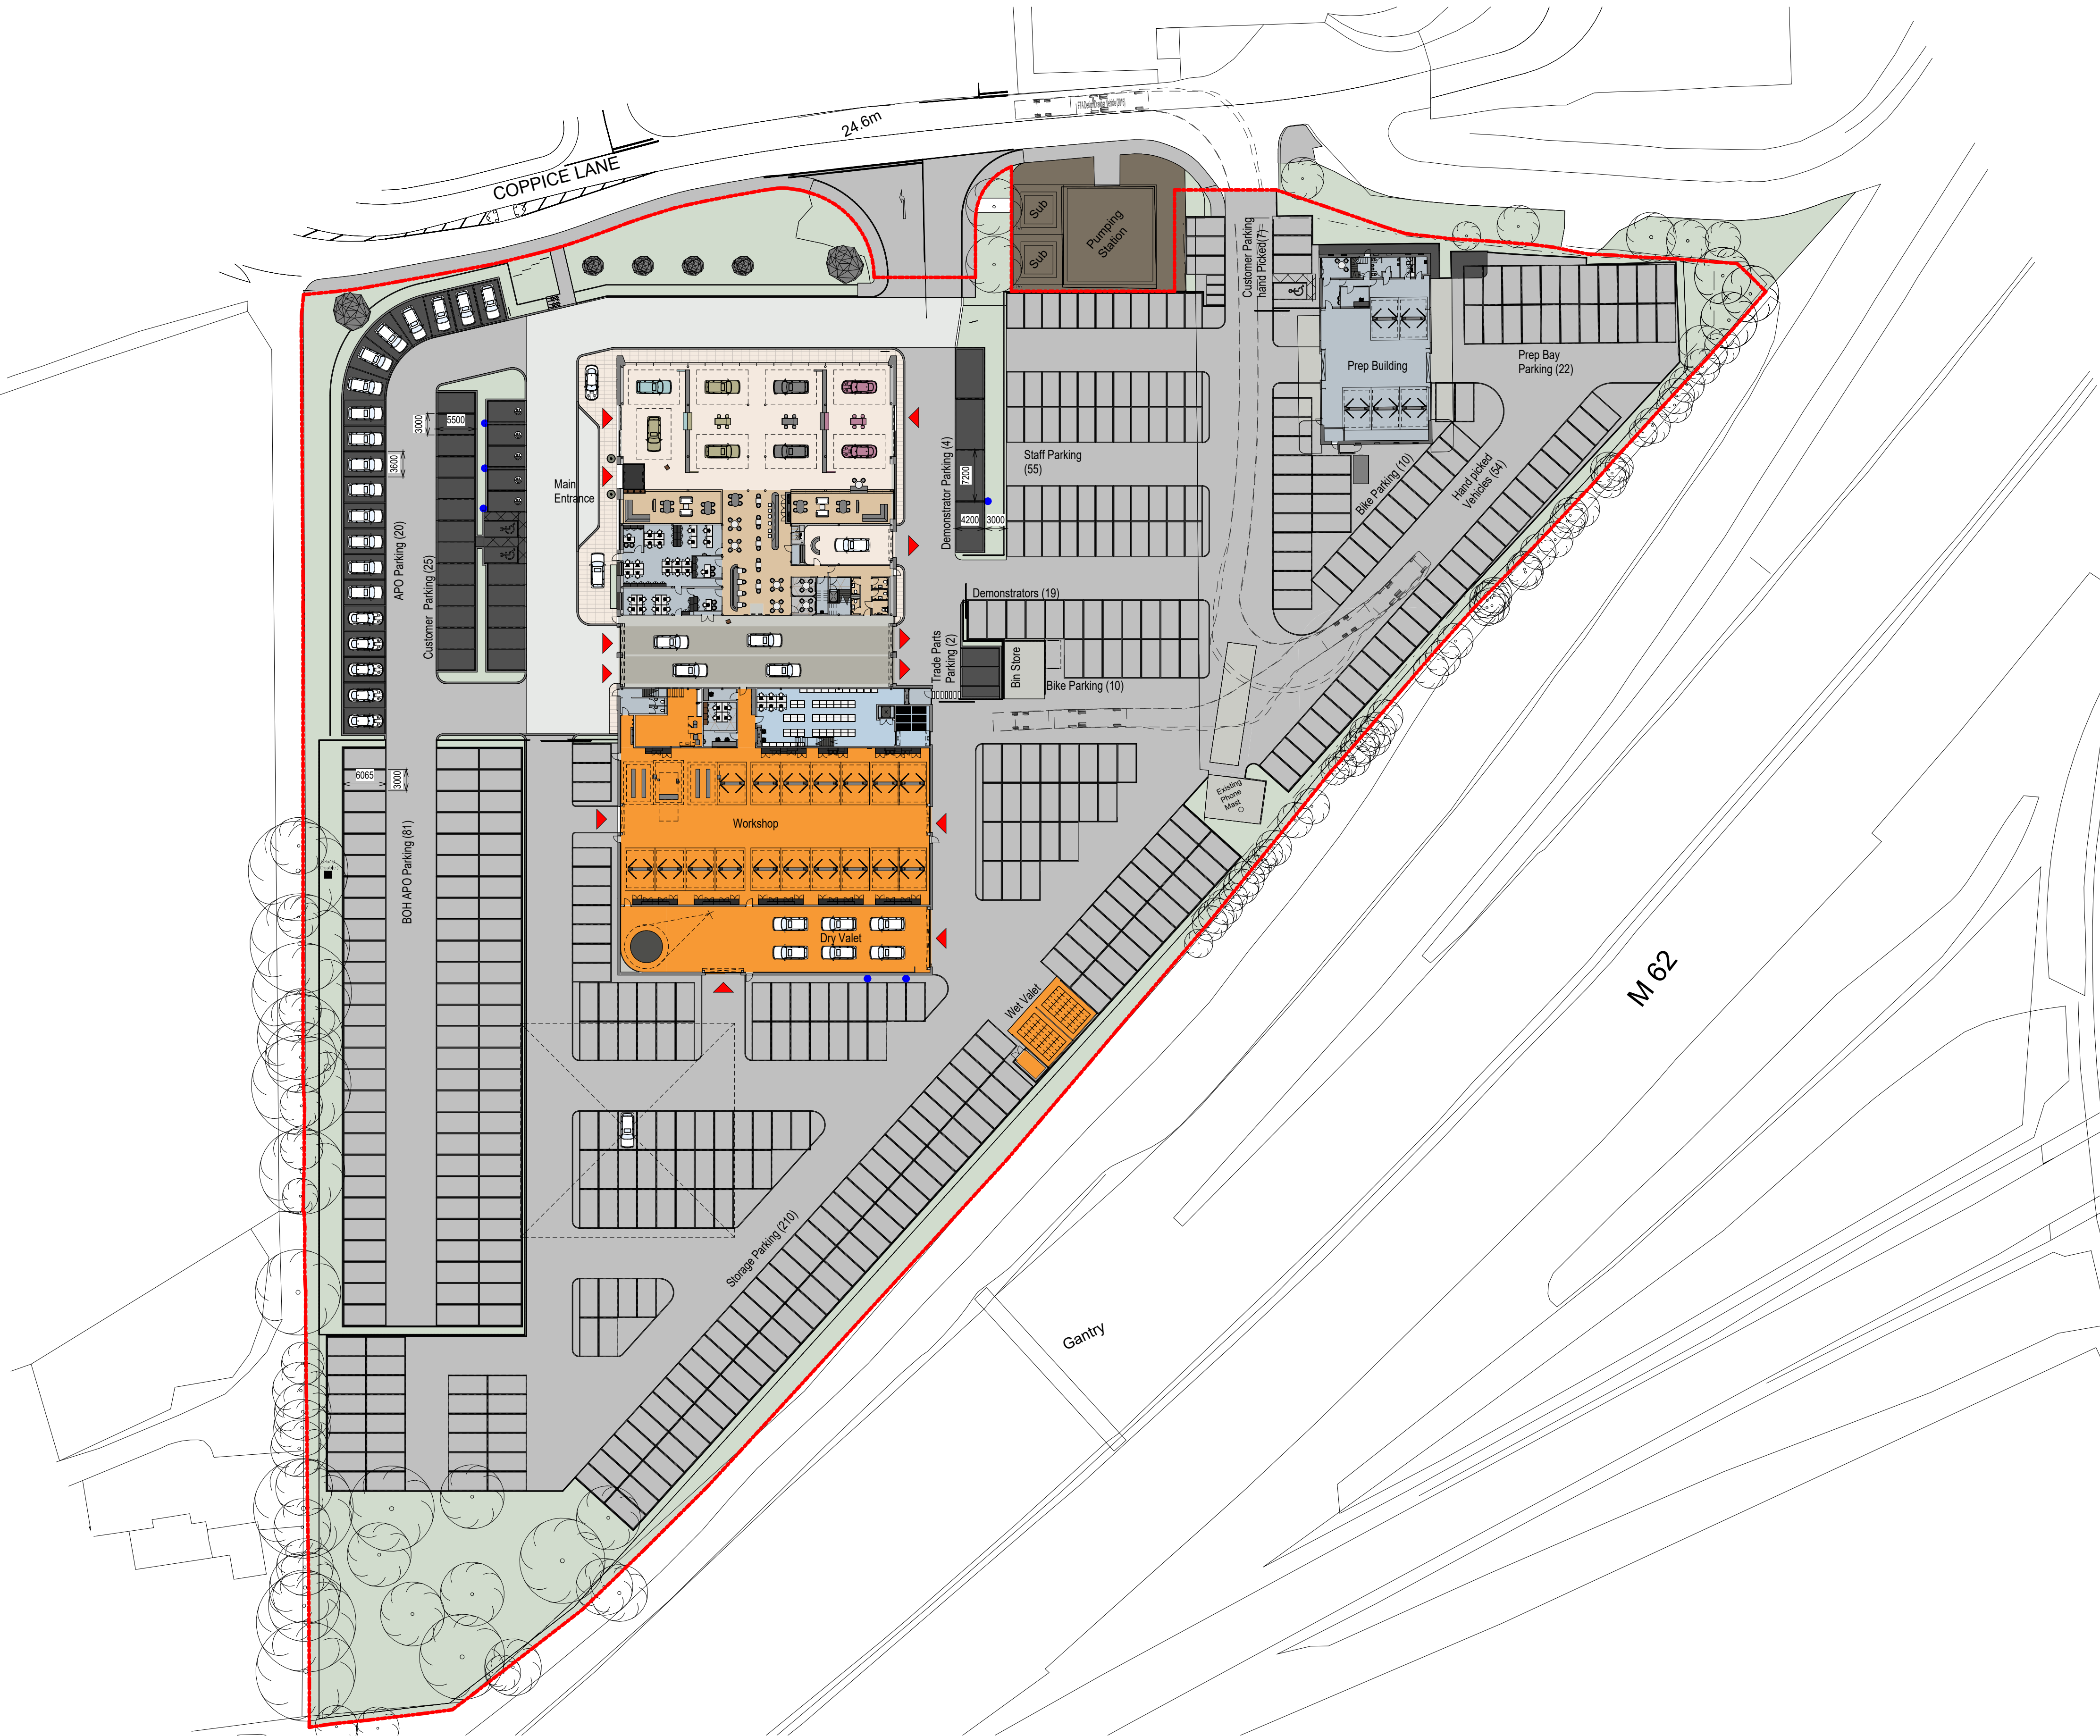
 


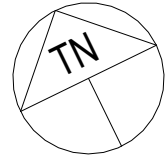

Site Area

24527.01 m²

Key:

- EV Charging Station
- Site Application Boundary

- Vehicle Display Areas, Customer Parking and Demonstrator Vehicles
- 200x100mm charcoal block paving with silver grey demarcation blocks
- Pedestrian Walkway
Front of House Porcelain Tile
- Arrival Drive
New block pavers to form arrival driveway.
- Vehicle Circulation Areas
New tarmac finish, colour to be black
- Soft Landscaping
Landscape scheme to be prepared post planning.
- Self finished concrete

P1	PLANNING ISSUE	JR	-	25/10/24
12	Draft Planning Issue	JR	-	27/09/24
11	Presentation hall extended	JR	-	06/09/24
10	Layout amended to Client's comments	AP	-	30/08/24
No.	Description	Prep	Chk	Date

Do not scale this drawing
All given dimensions are in millimetres
Architect to be notified of discrepancies in figured dimensions
Contractors must check all dimensions from site

This drawing is copyright and is for use on this site only

Project
Hatfield JLR
Knowsley

Title
Proposed Site Plan

Job No.
6329_01

Drawing No.
101

Revision
P1

Scale @ A1: 1 : 500

Status: **PLANNING**

Auth: JR Date: Sept 2024

TAYLOREDESIGN
architects

www.taylor-design.co.uk
Nacelle House, Station Road, Wincoburn, Chester, SK9 1BU
t: 01244 241181
e: office@taylor-design.co.uk