

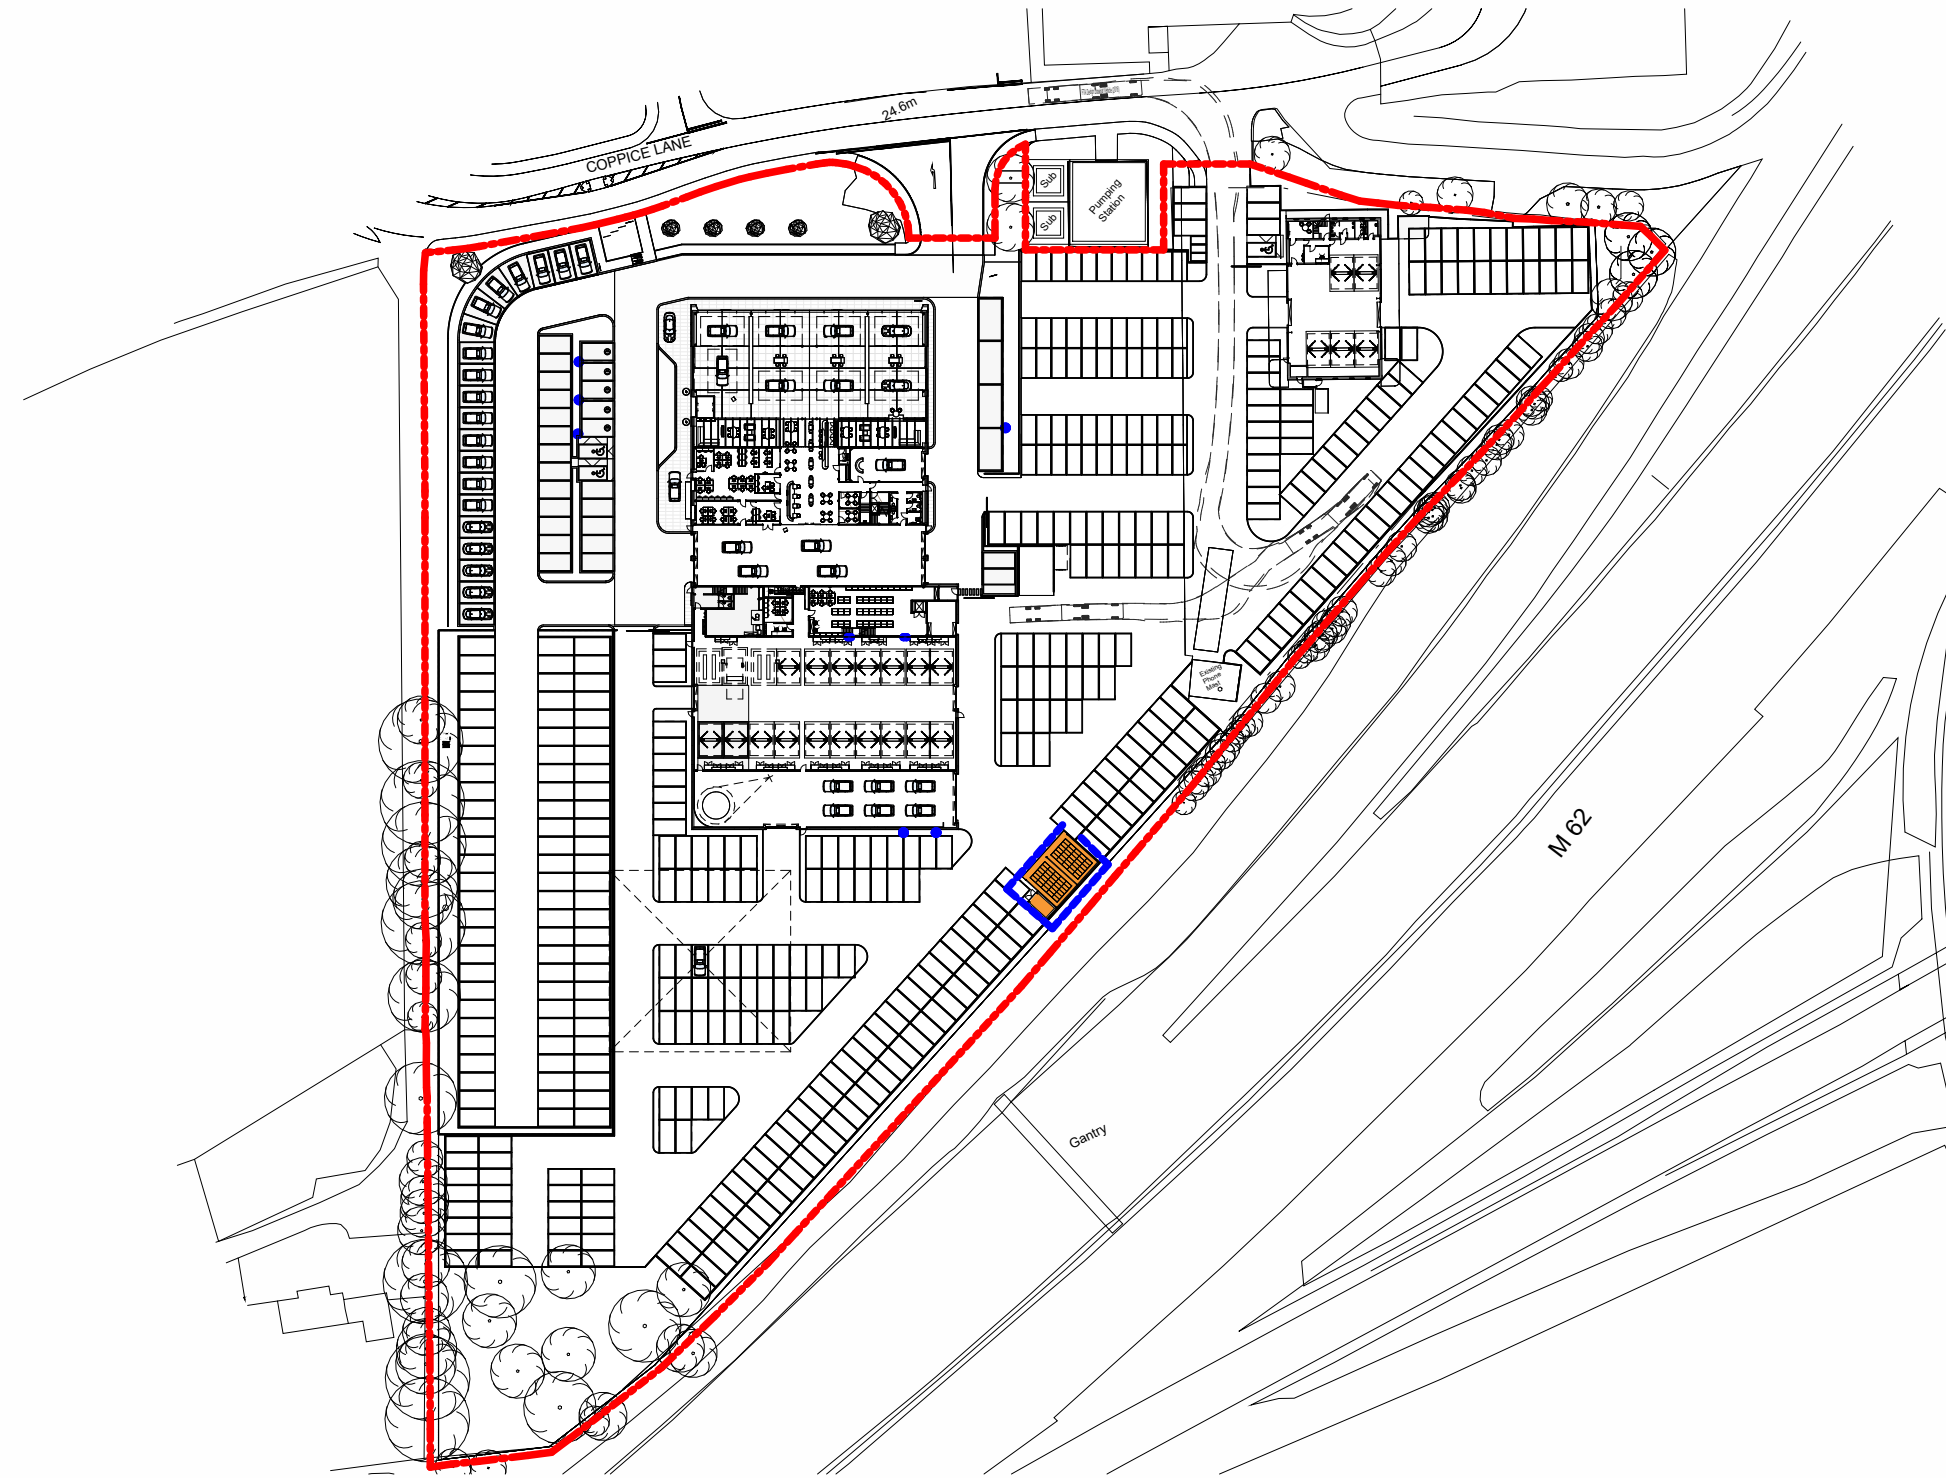


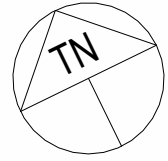


Key Plan
1:1250

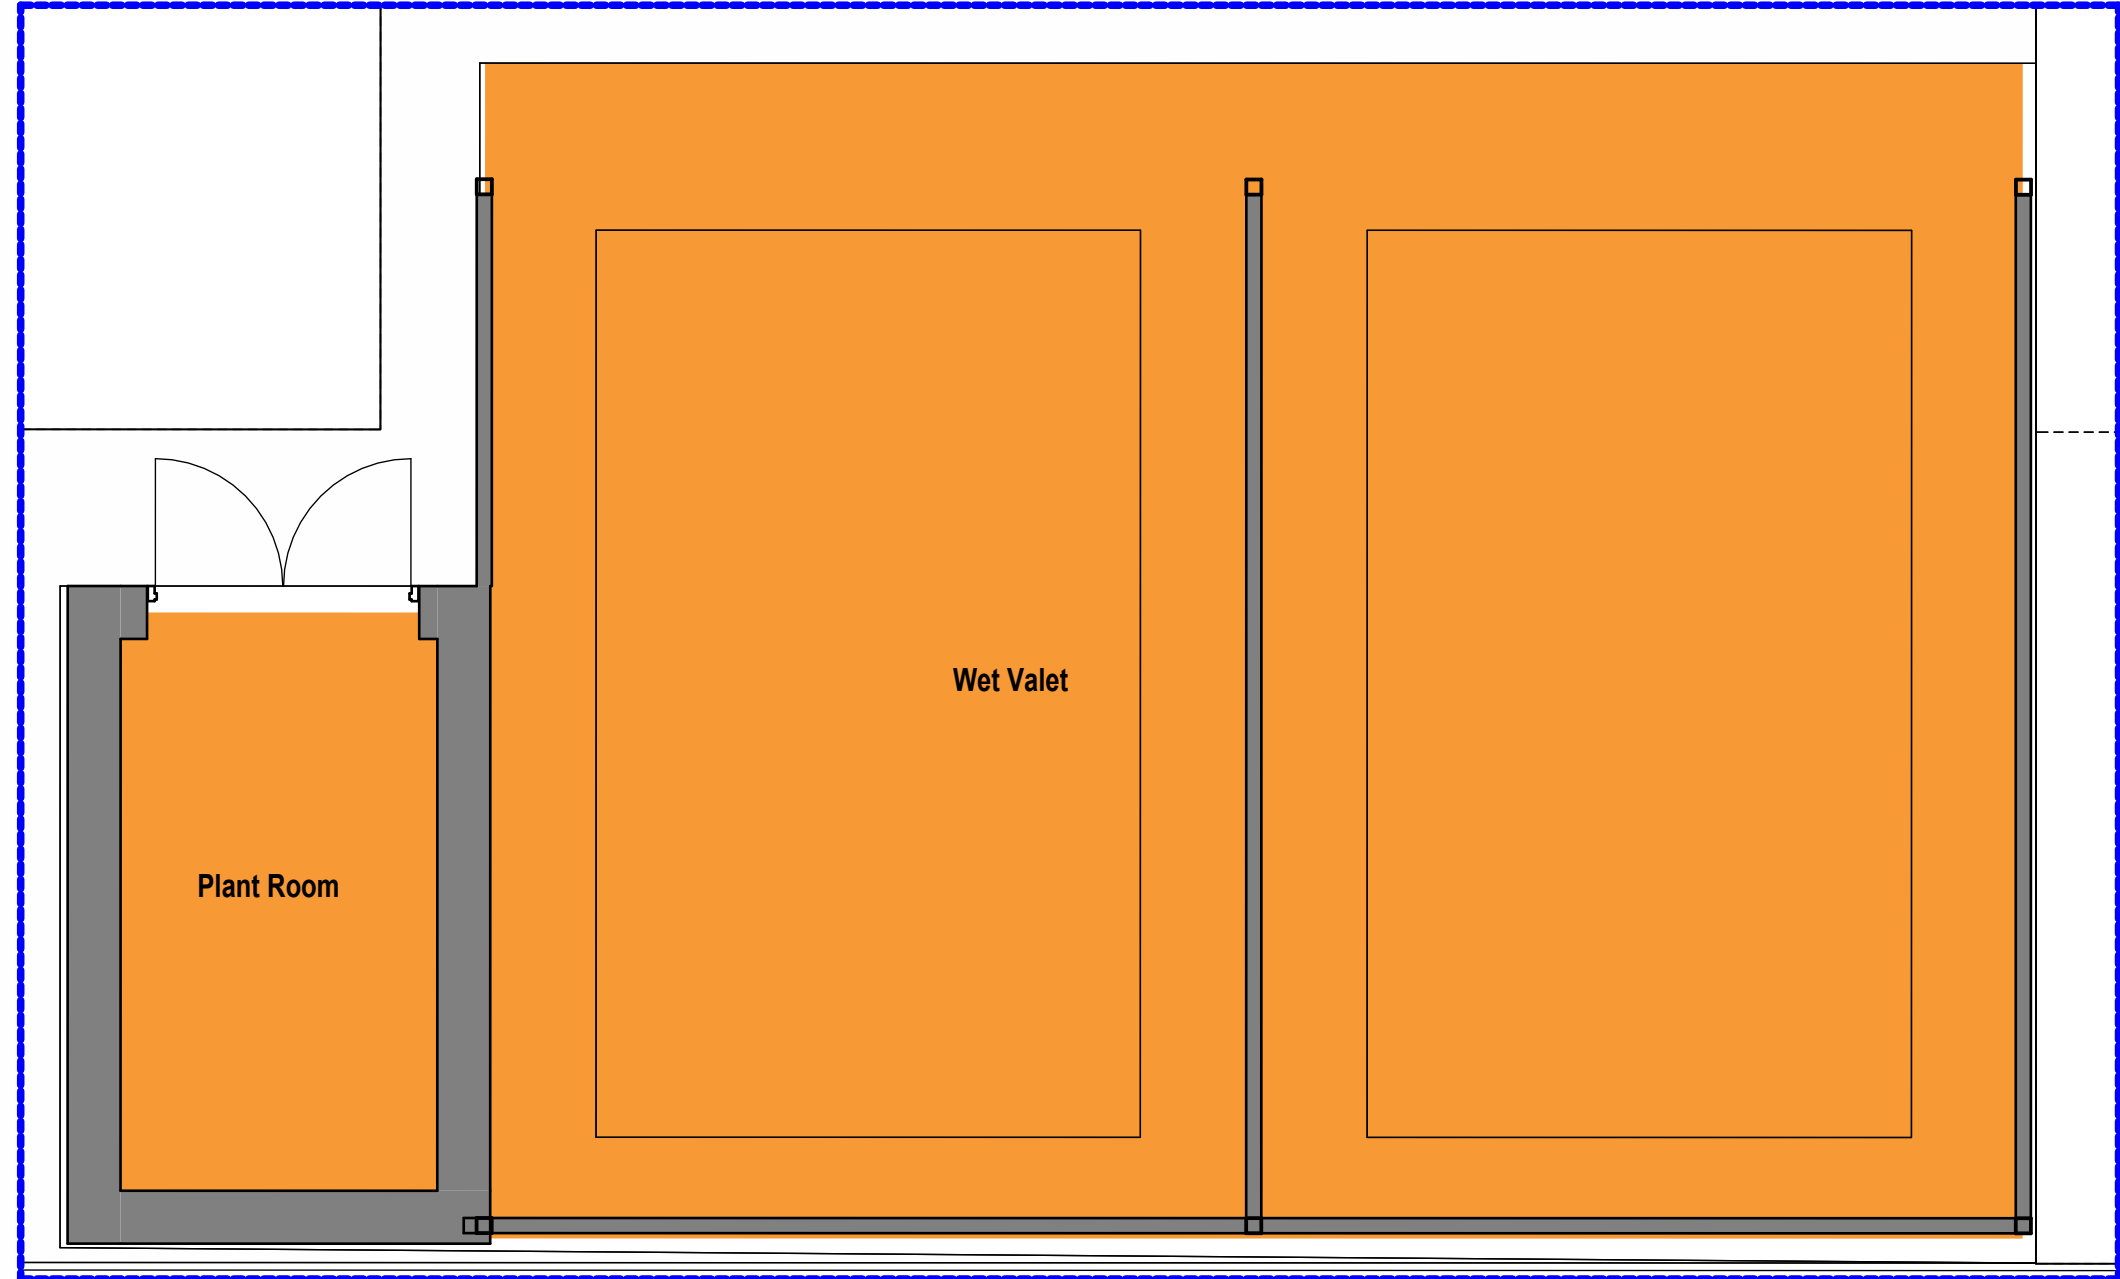


Wet Valet Plan
1:50


1250 mm 2500 mm 3750 mm 5000 mm

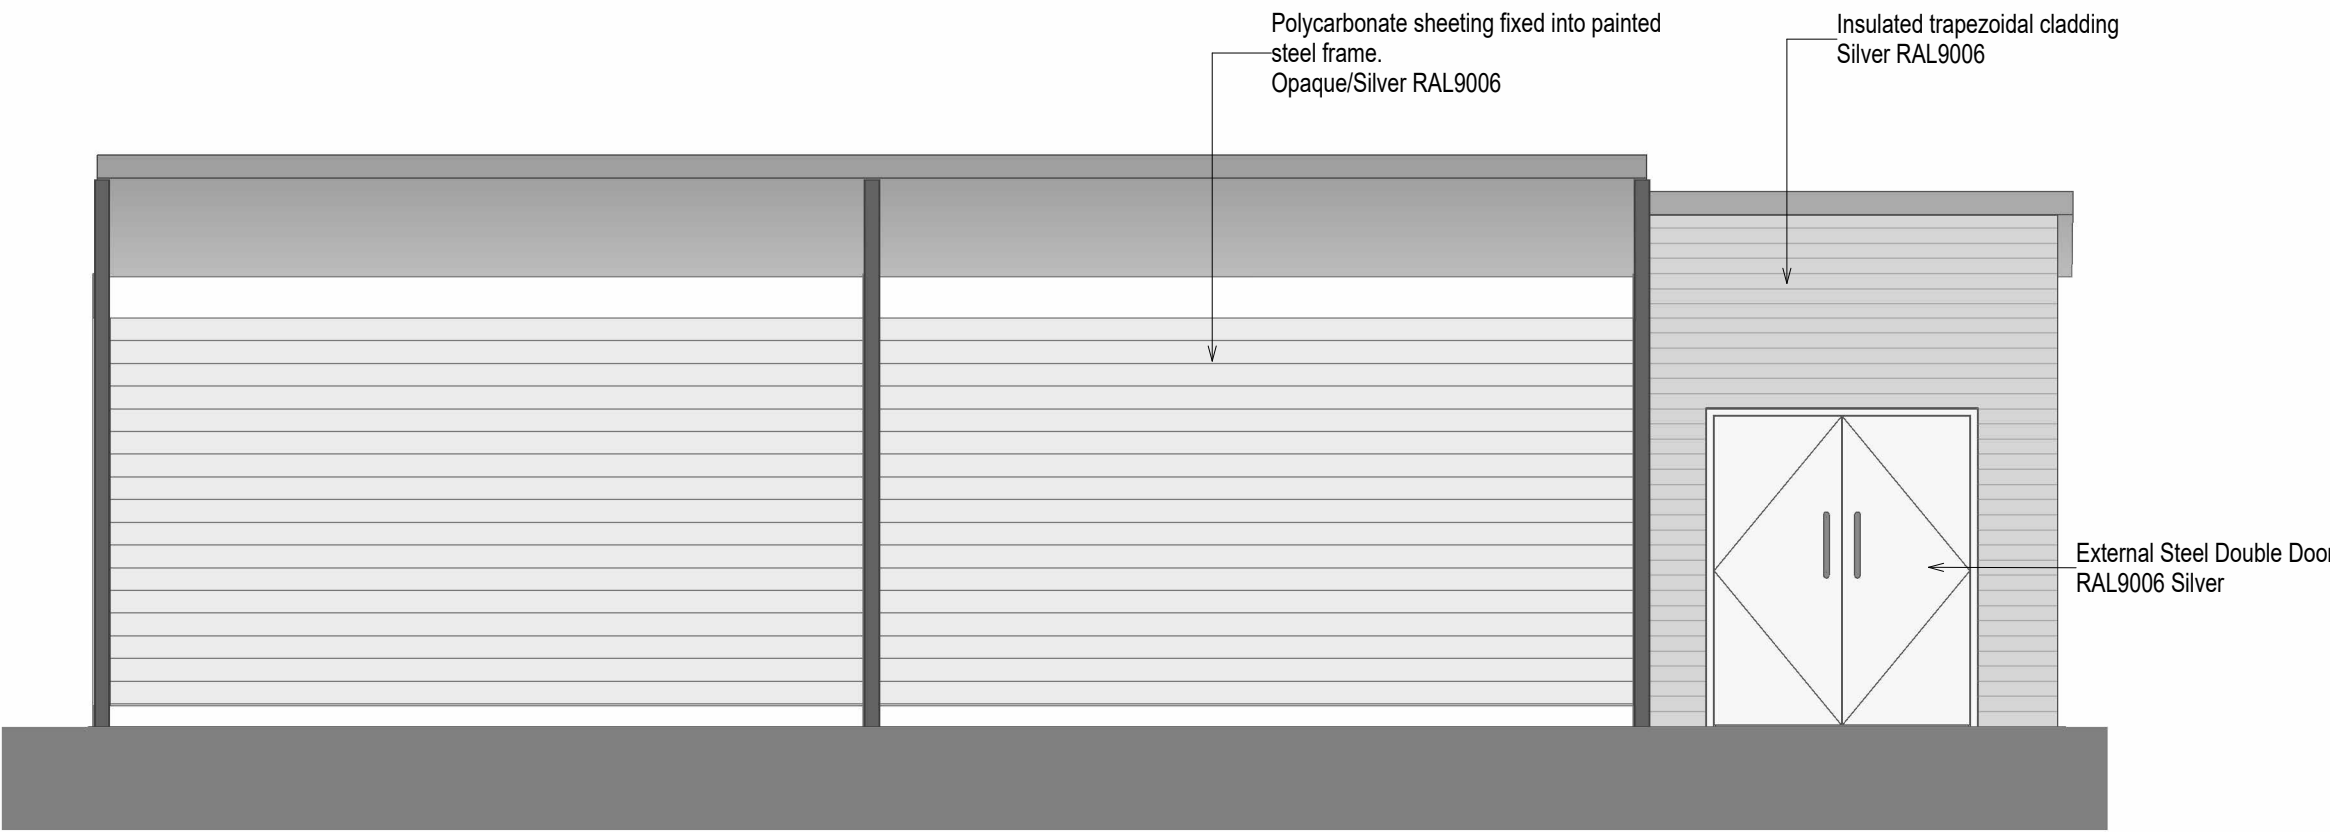


Wet Valet Northwest Elevation
1:50

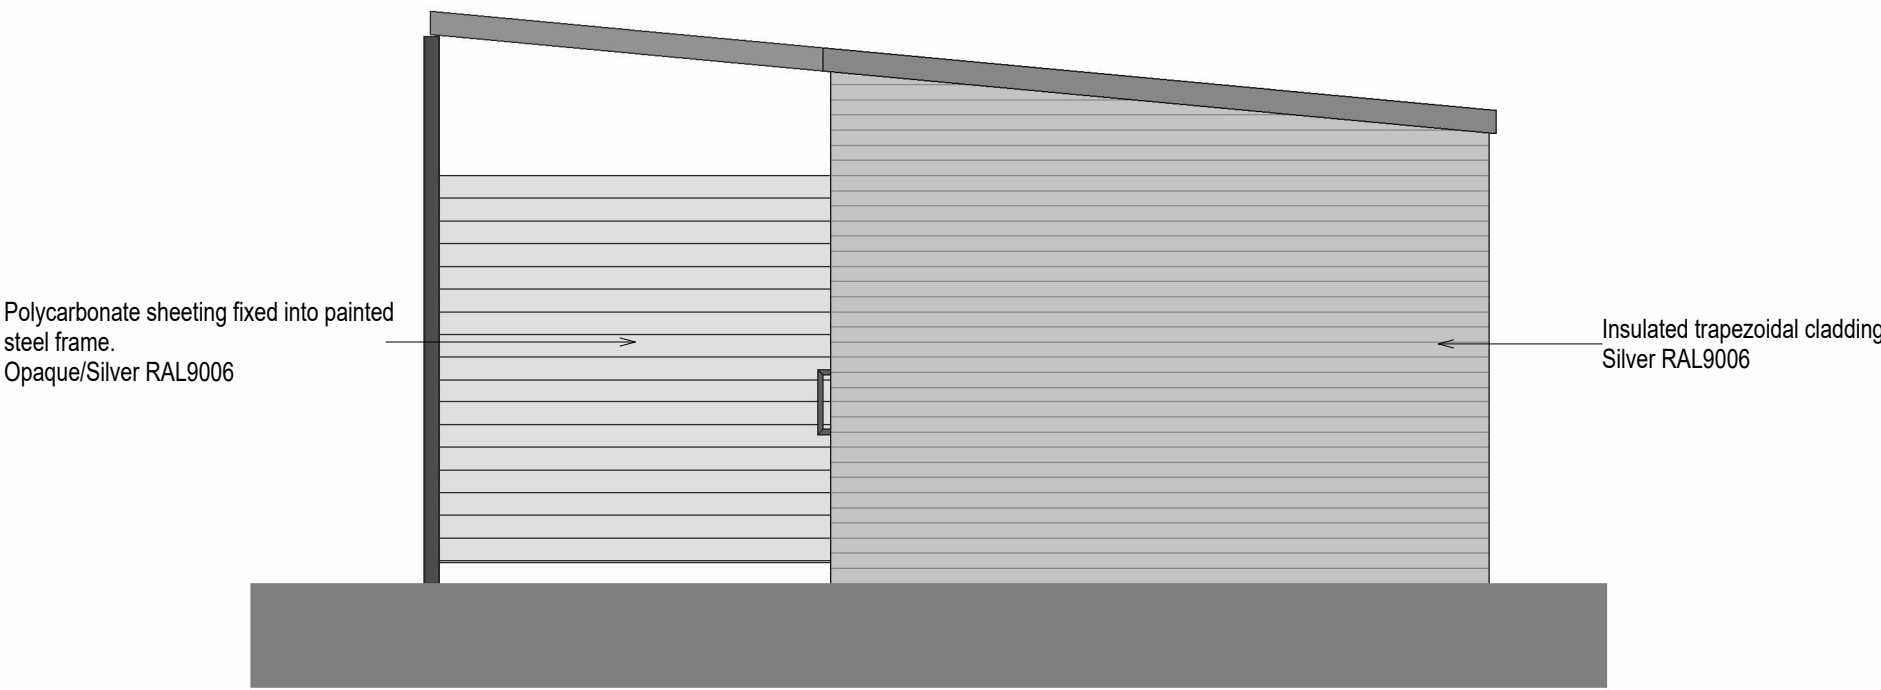

Wet Valet Southwest Elevation
1:50

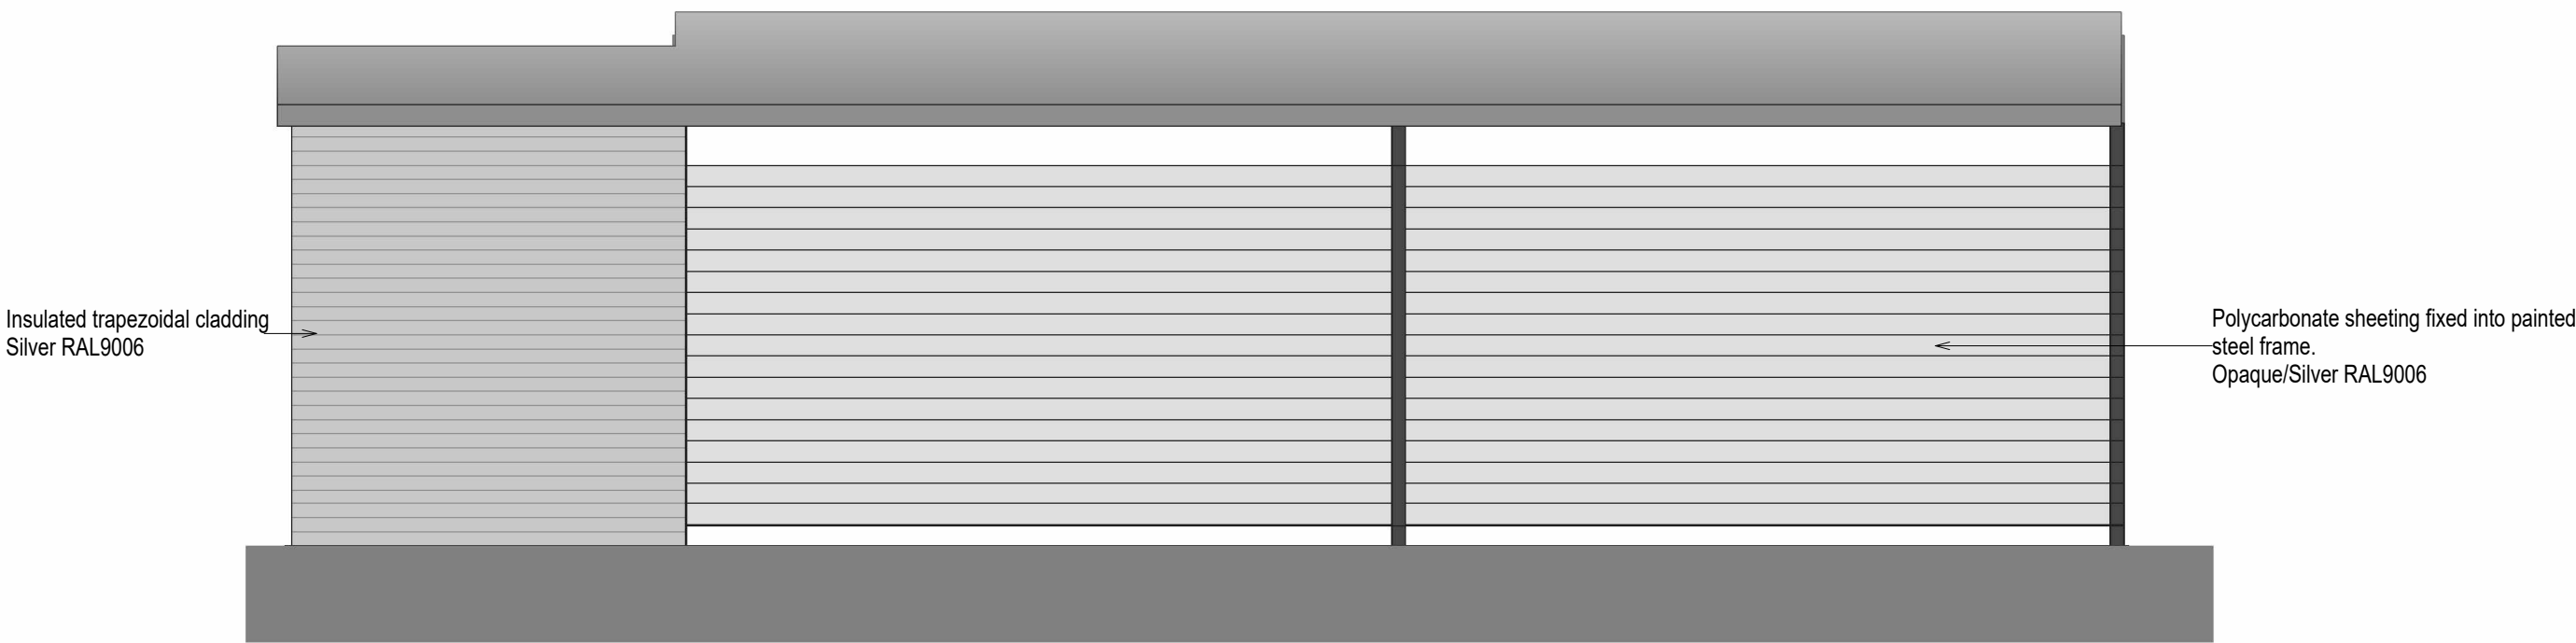

Wet Valet Southeast Elevation
1:50

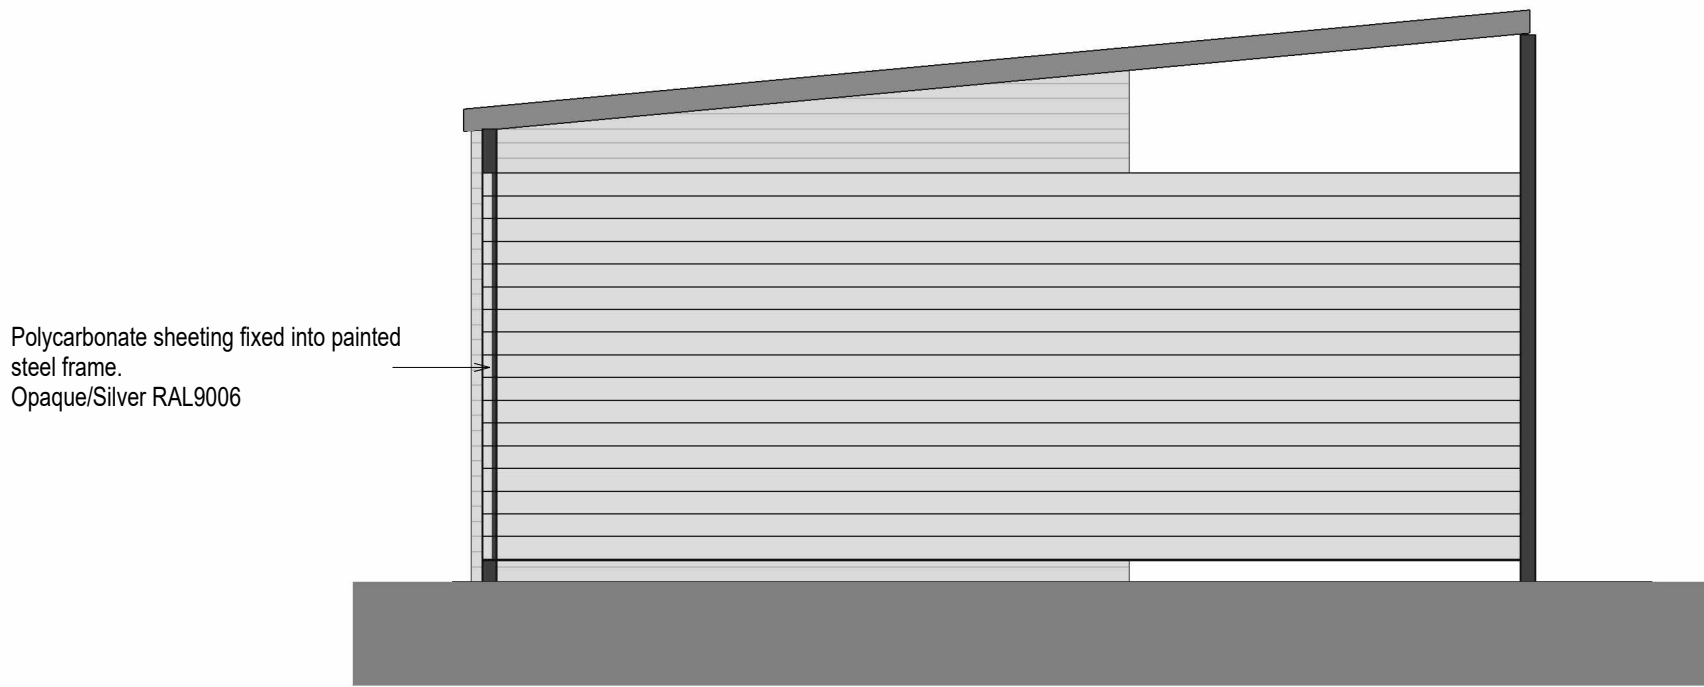

Wet Valet Northeast Elevation
1:50

No.	Description	Prep	Chk	Date
P1	PLANNING ISSUE	JR	-	25/10/24
1	Draft Planning Issue	JR	-	27/09/24

Do not scale this drawing
All given dimensions are in millimetres
Architect to be notified of discrepancies in figured dimensions
Contractors must check all dimensions from site
This drawing is copyright and is for use on this site only

Project Hatfield JLR Knowsley		
Title Wet Valet Plans and Elevations		
Job No. 6329_01	Drawing No. 201	Revision P1
Scale @ A1: As indicated		
Status: PLANNING		
Auth: JR	Date: Sept 2024	

TAYLORDESIGN architects	
www.taylor-design.co.uk 1 Stacey Road, Walsby, Chester, SK9 1BU e office@taylor-design.co.uk	