

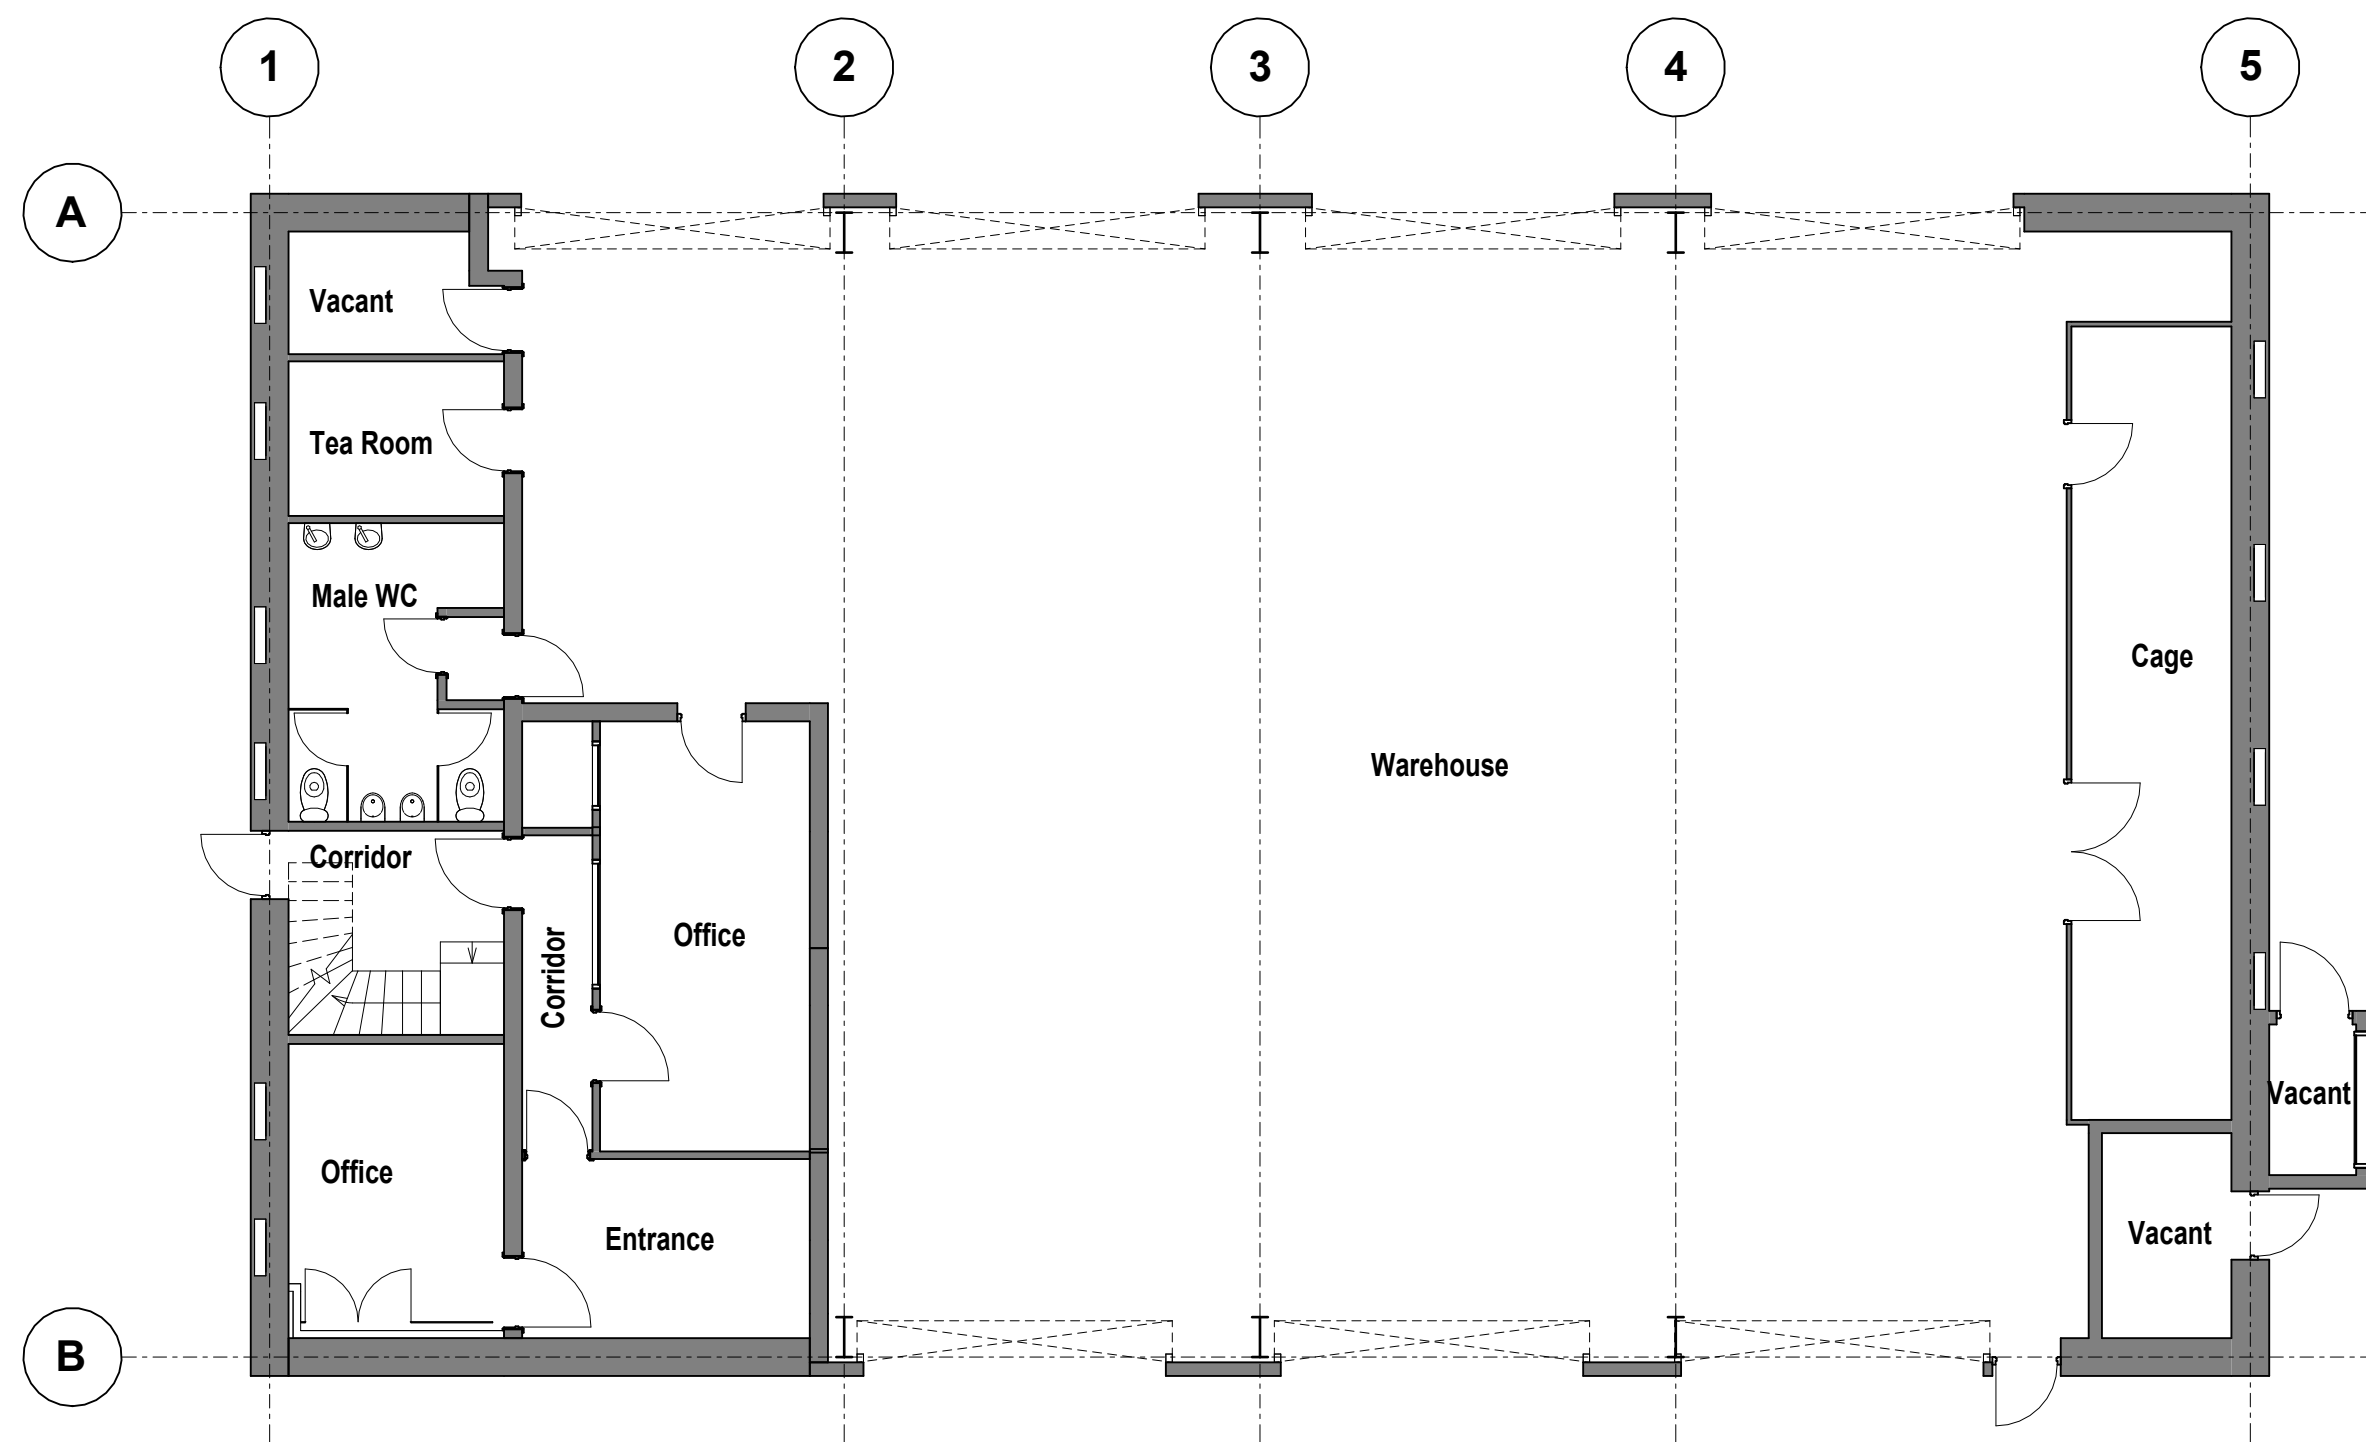


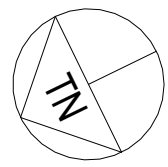


Existing Ground Floor Plan

1 : 100

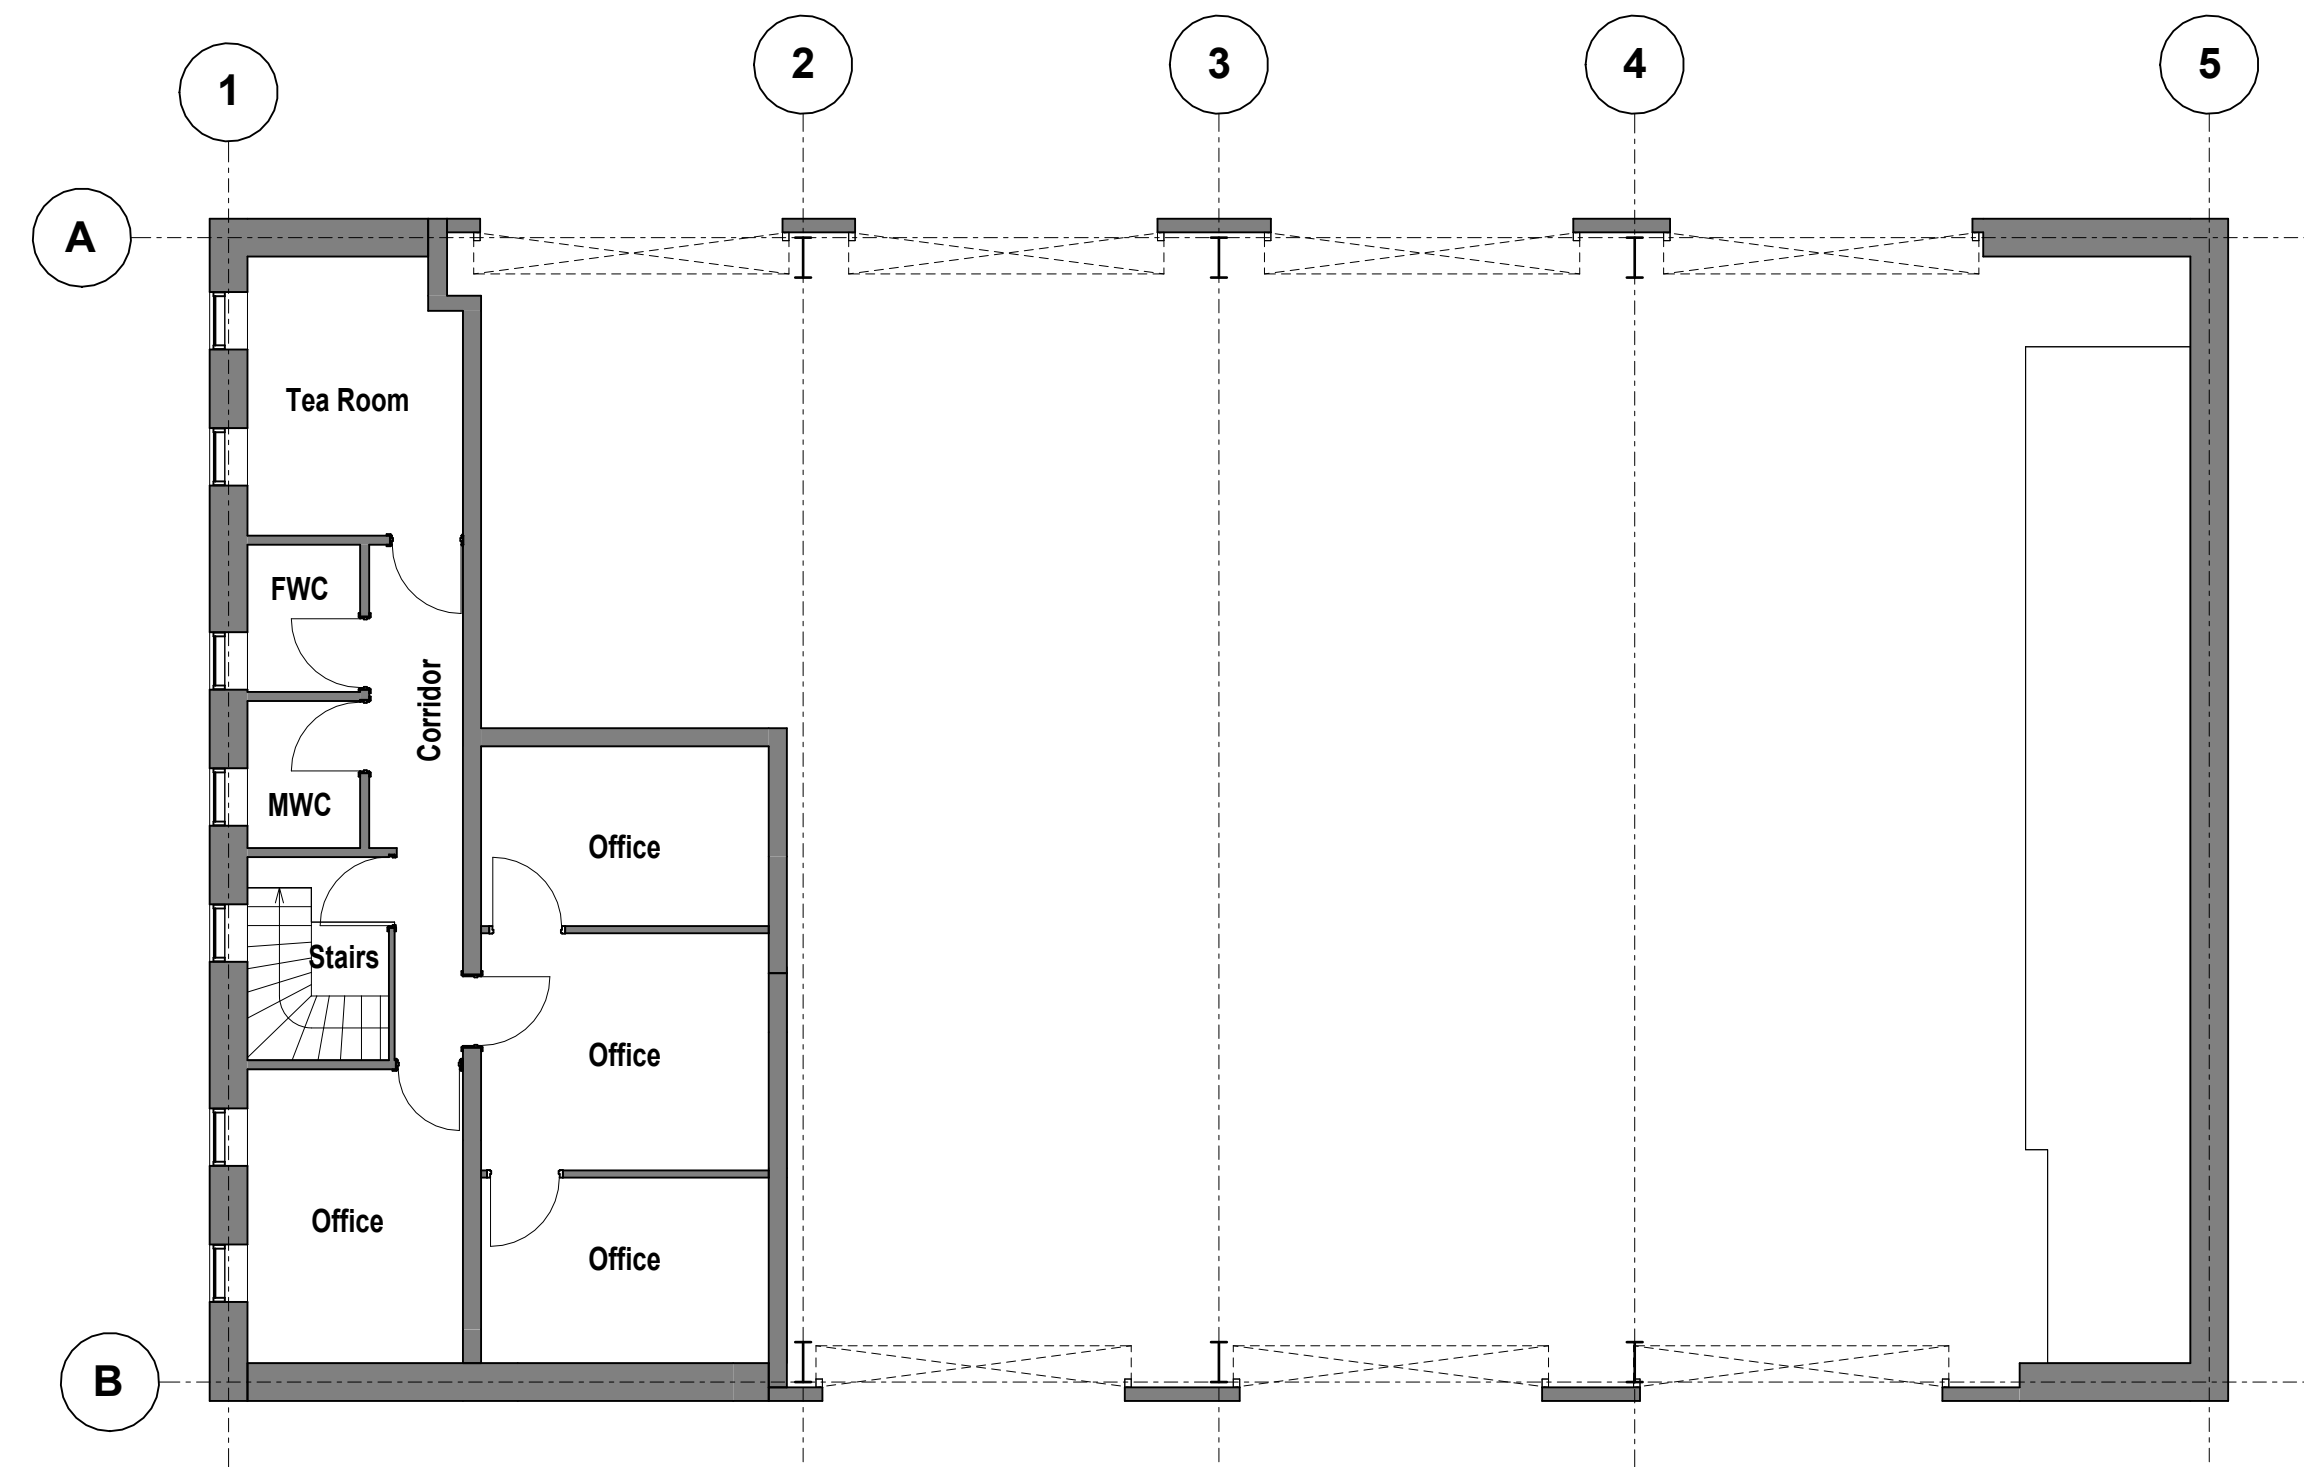


Existing First Floor Plan

1 : 100

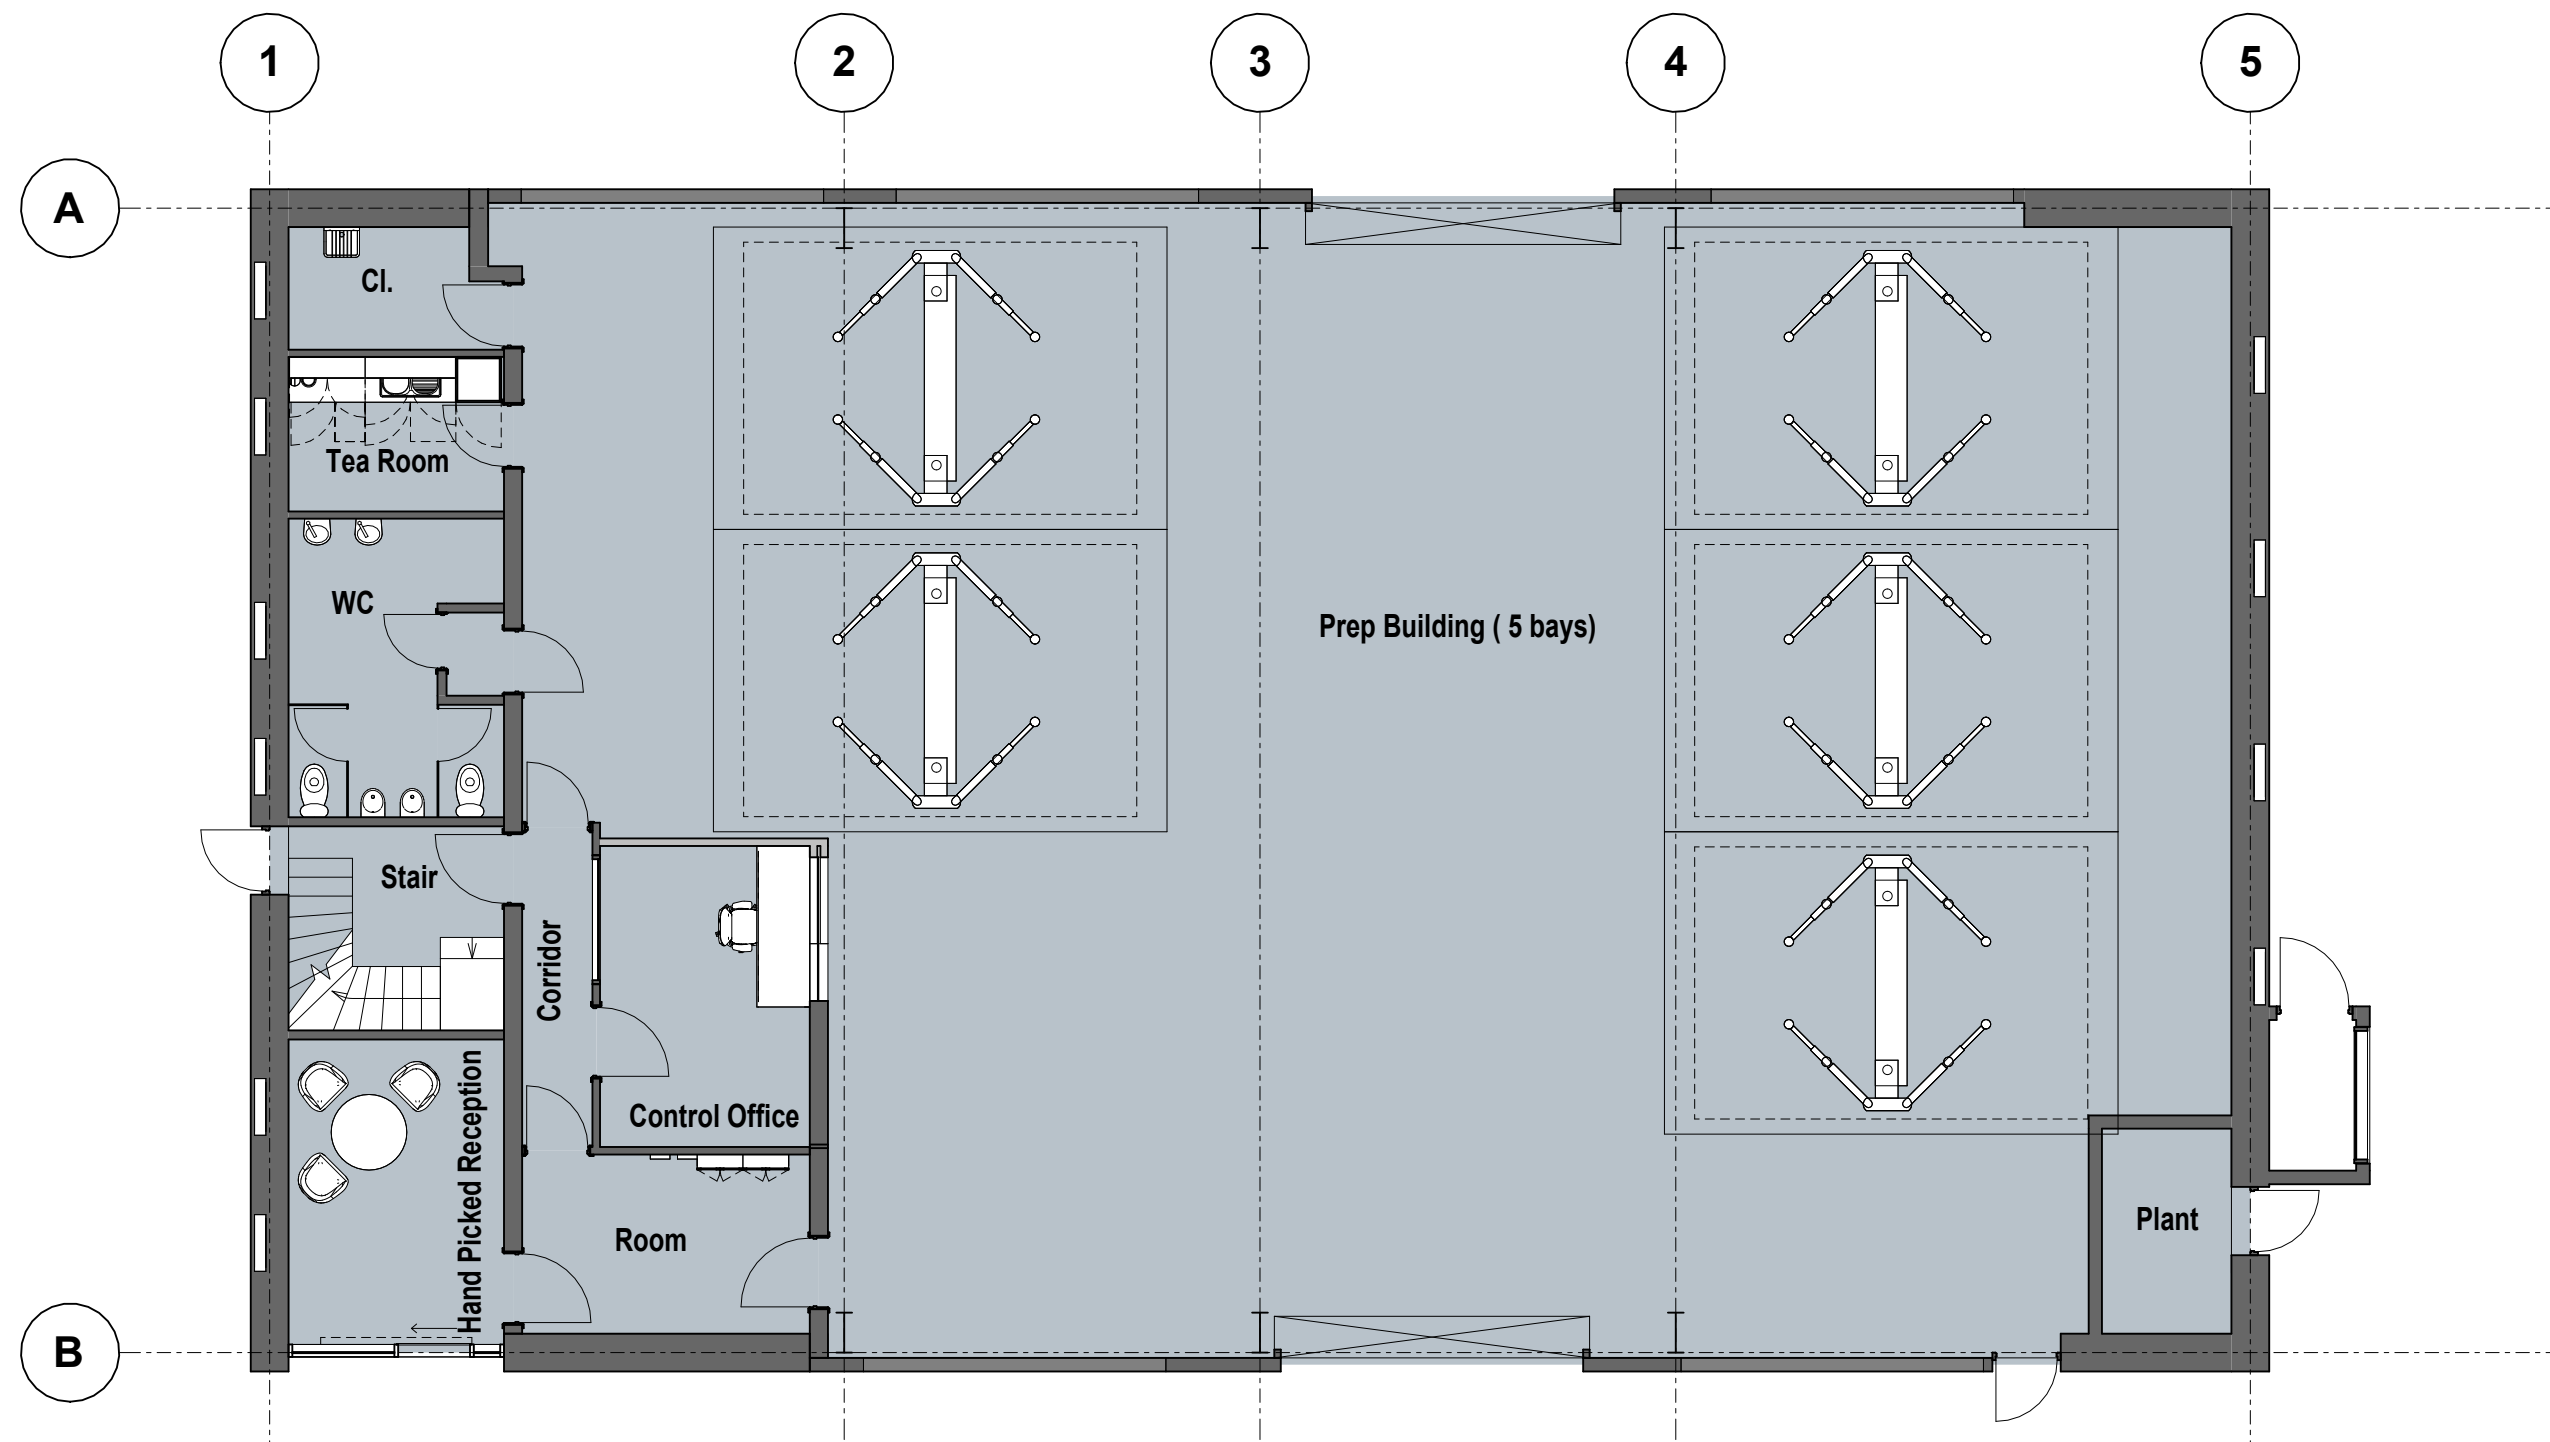

Proposed Ground Floor Plan

1 : 100

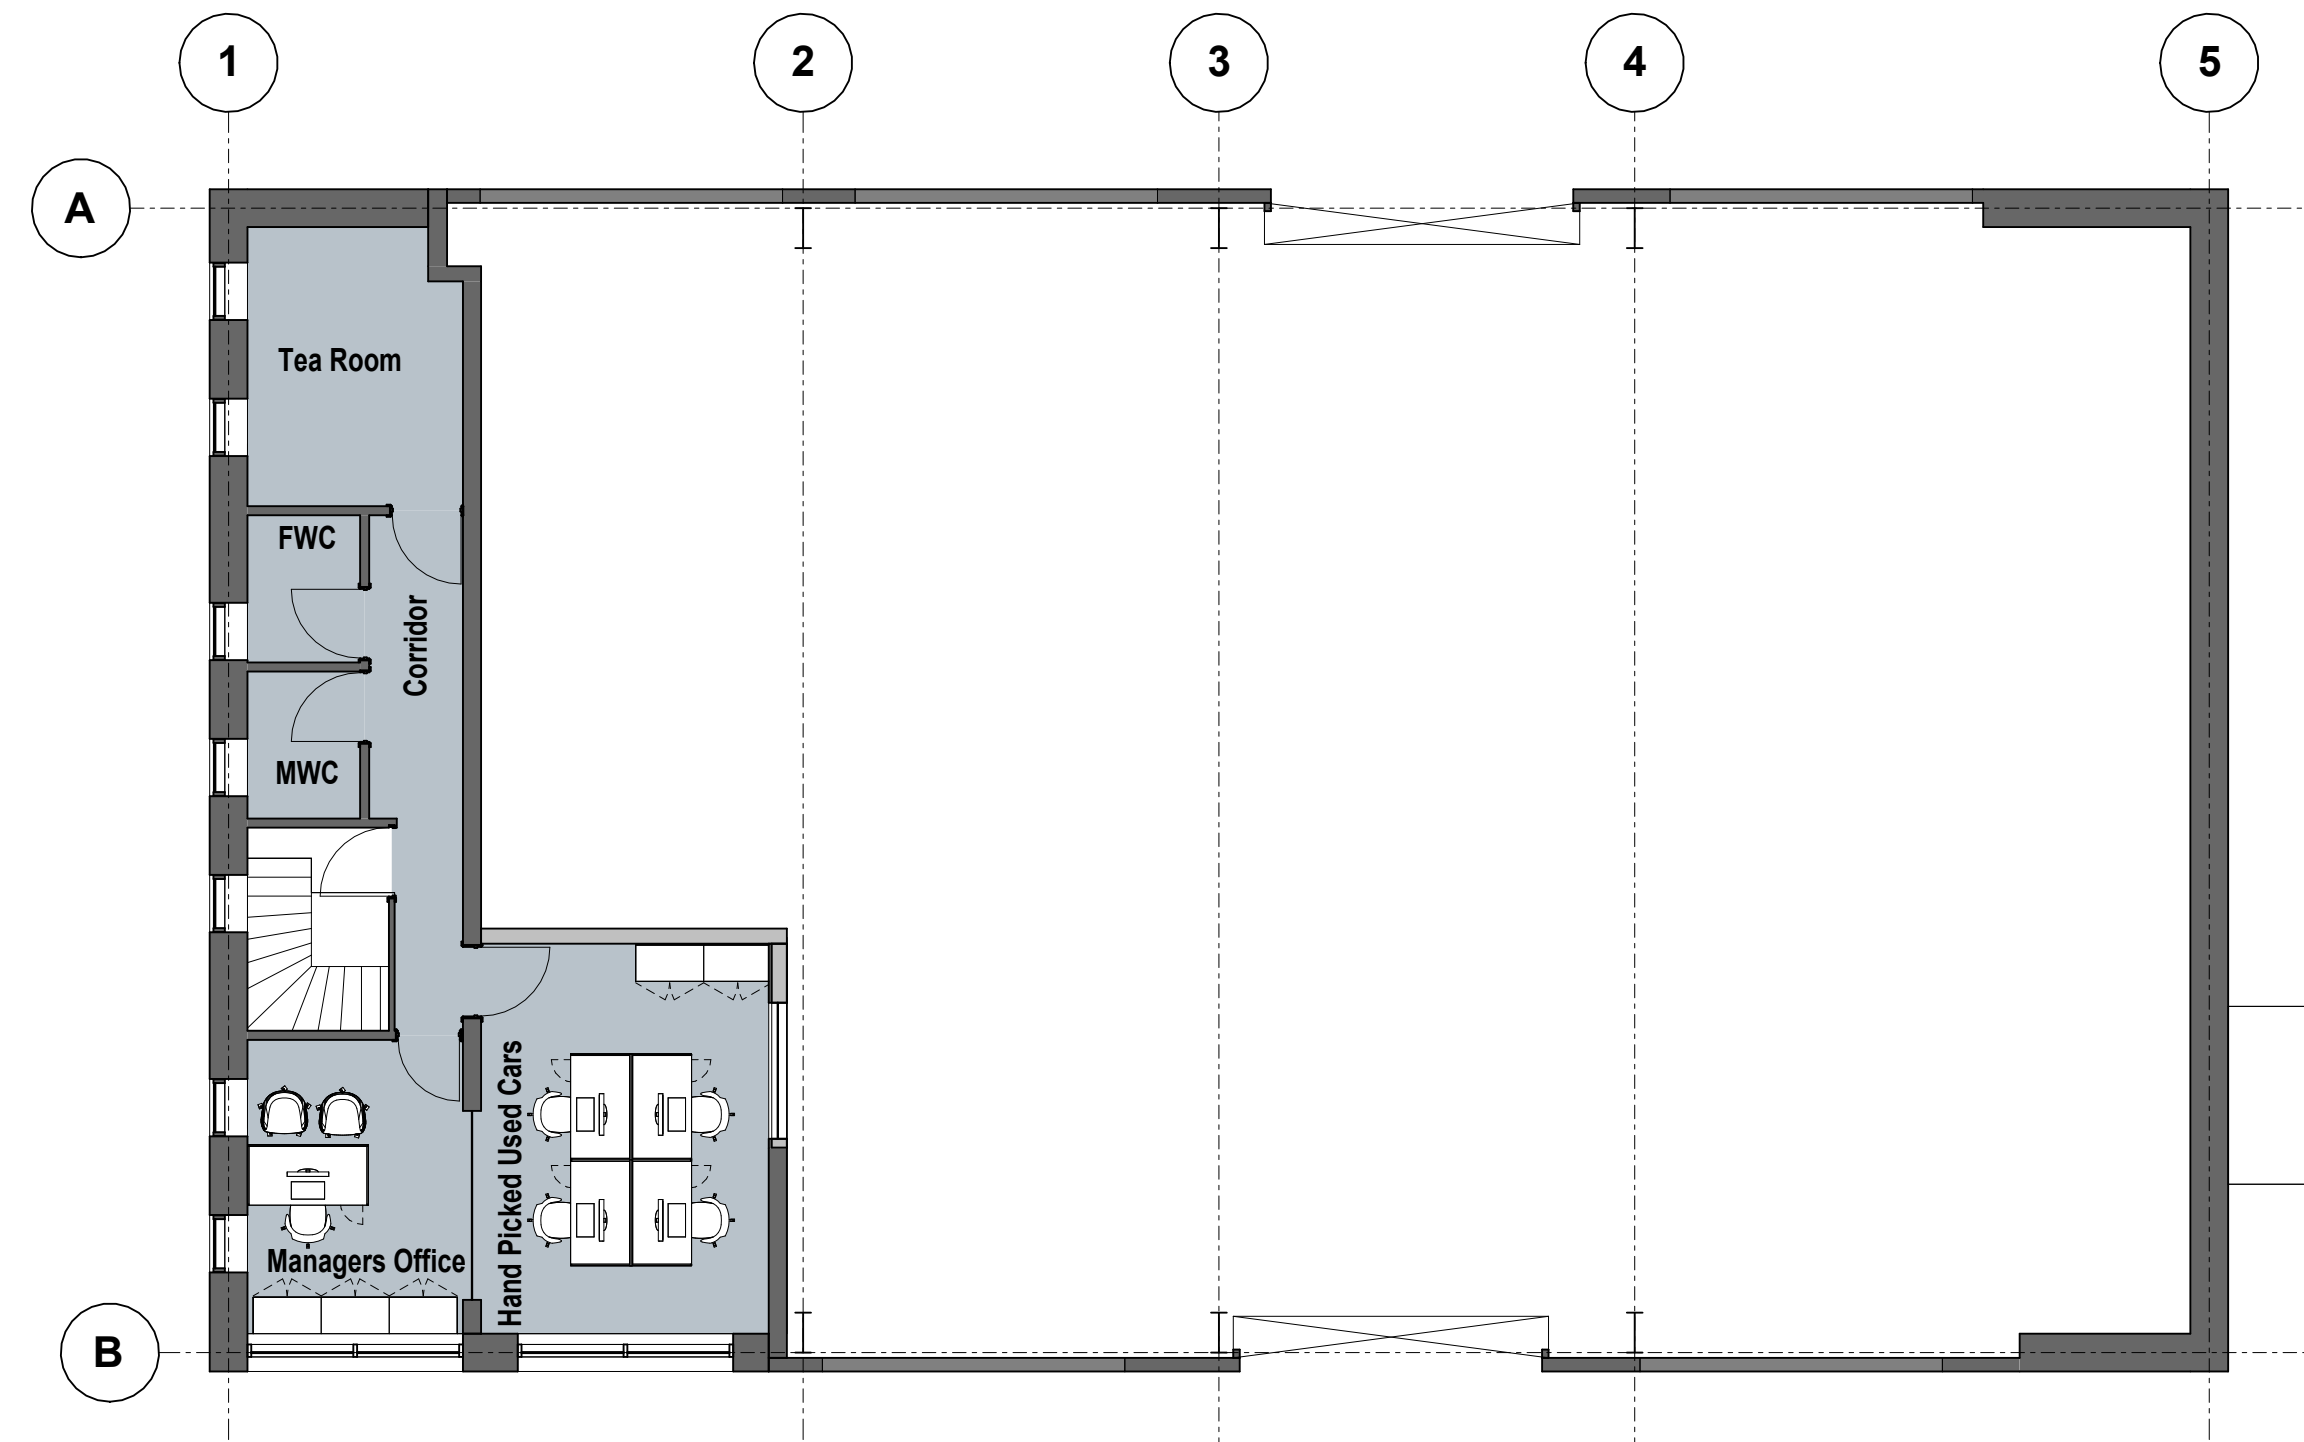

Proposed First Floor Plan

1 : 100



No.	Description	Prep	Chk	Date
P1	PLANNING ISSUE	JR	-	25/10/24
1	Draft Planning Issue	JR	-	27/09/24

All given dimensions are in millimetres
Architect to be notified of discrepancies in figured dimensions
Contractors must check all dimensions from site

This drawing is copyright and is for use on this site only

Project
6329
Hatfields JLR Knowsley
Knowsley

Title
Existing and Proposed
Prep Building GF FF Plan

Job No. 6329_03 Drawing No. 200 Revision
Scale @ A1: 1 : 100 **P1**

Status: **PLANNING**
Auth: XL Date: Sept-2024

TAYLORDESIGN
architects

www.taylor-design.co.uk
Nacelle House, Station Road, Wimslow, Cheshire, SK10 1BU
t: 01625 221181 e: office@taylor-design.co.uk

© Taylor Design 2024