



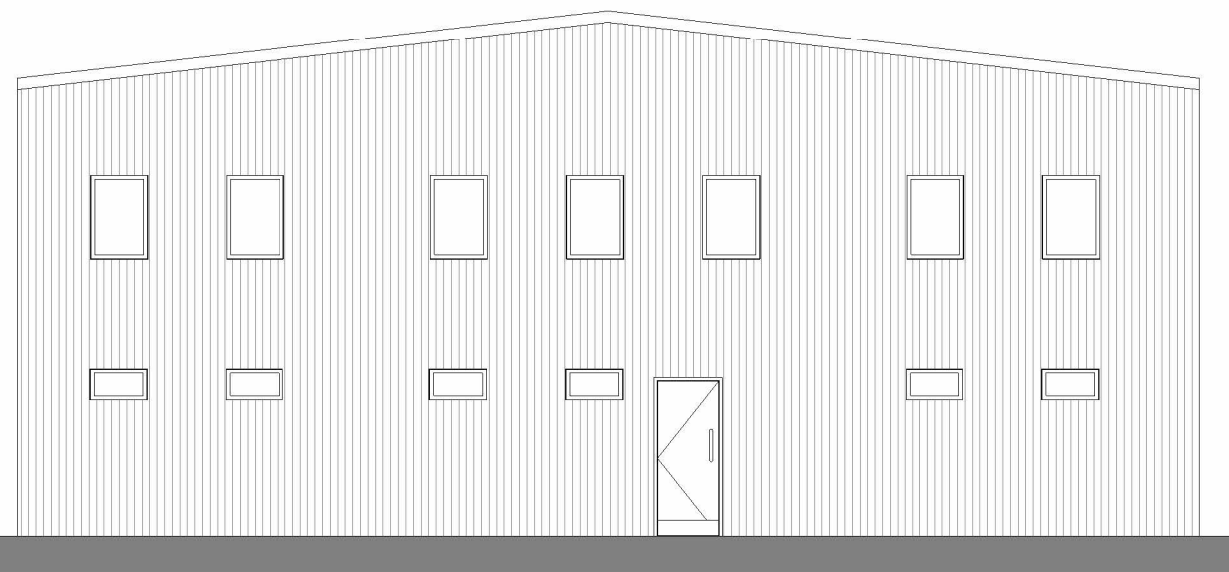


Existing North Elevation

1 : 100

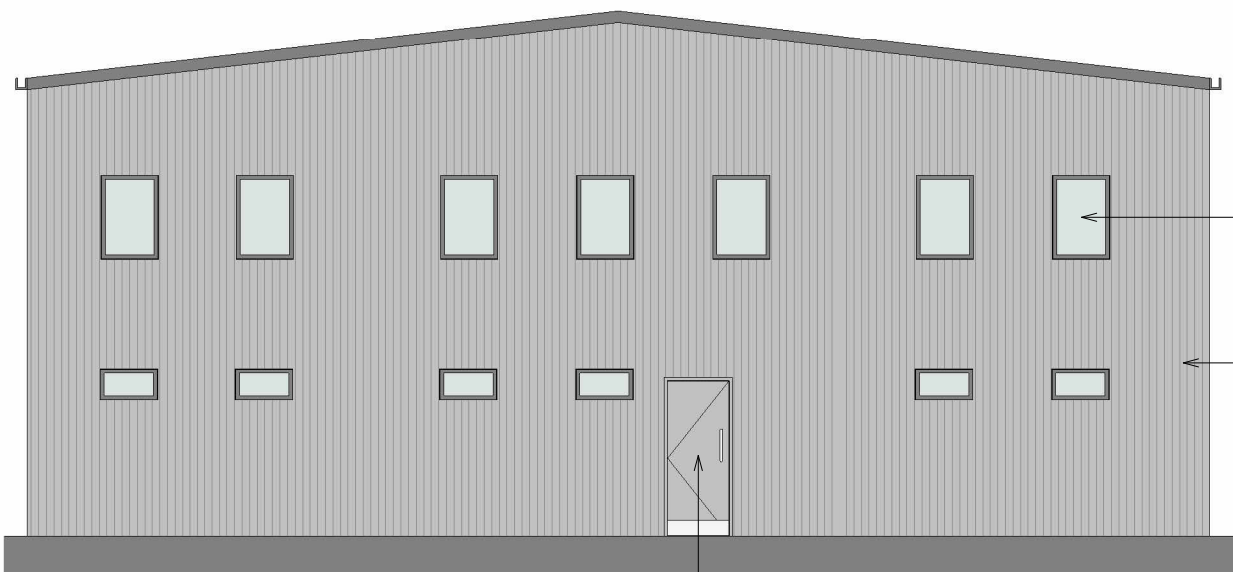


Proposed North Elevation

1 : 100

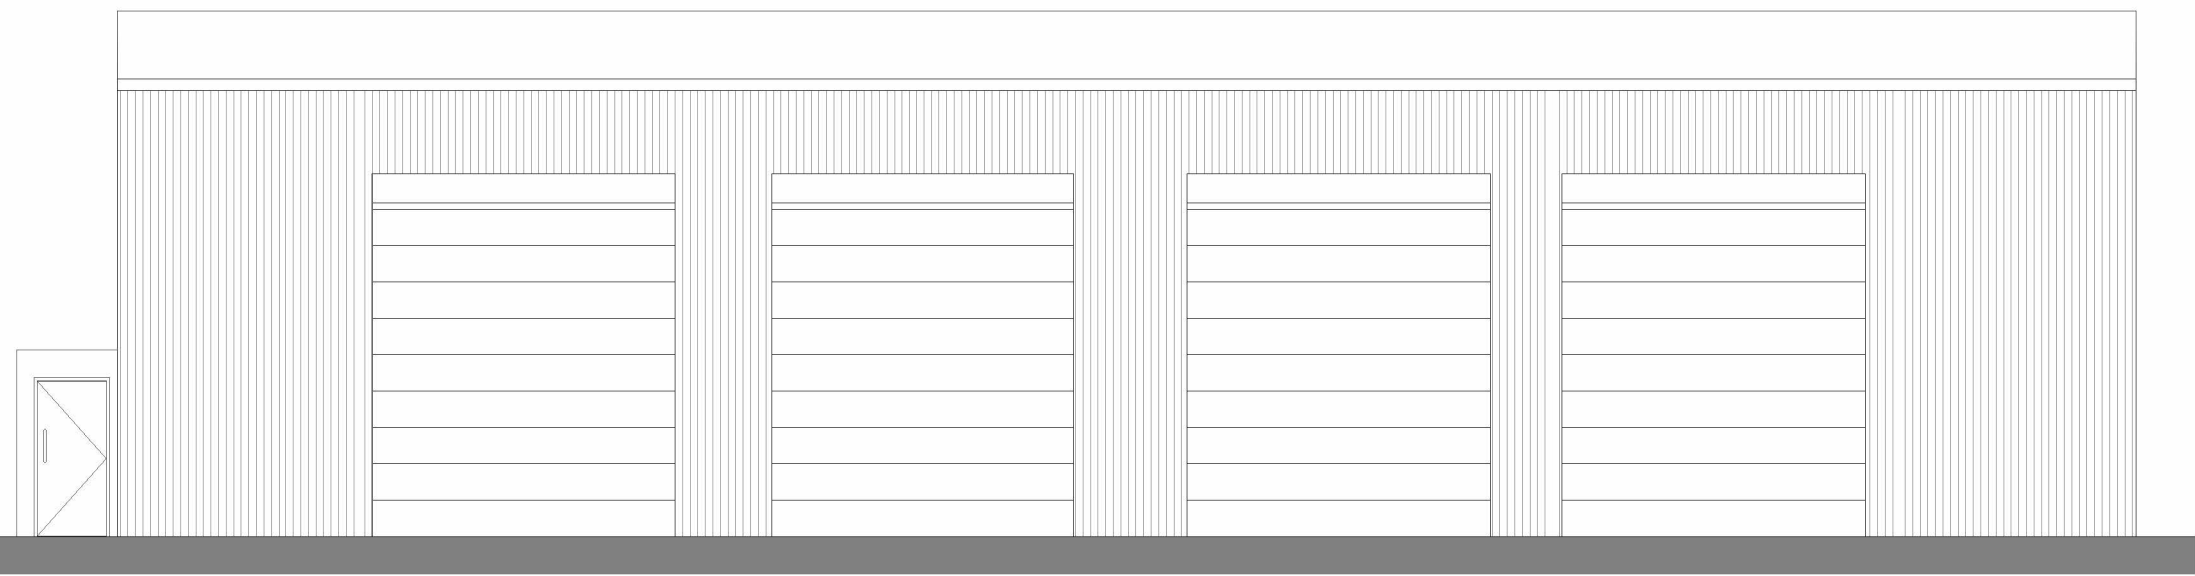


Existing East Elevation

1 : 100

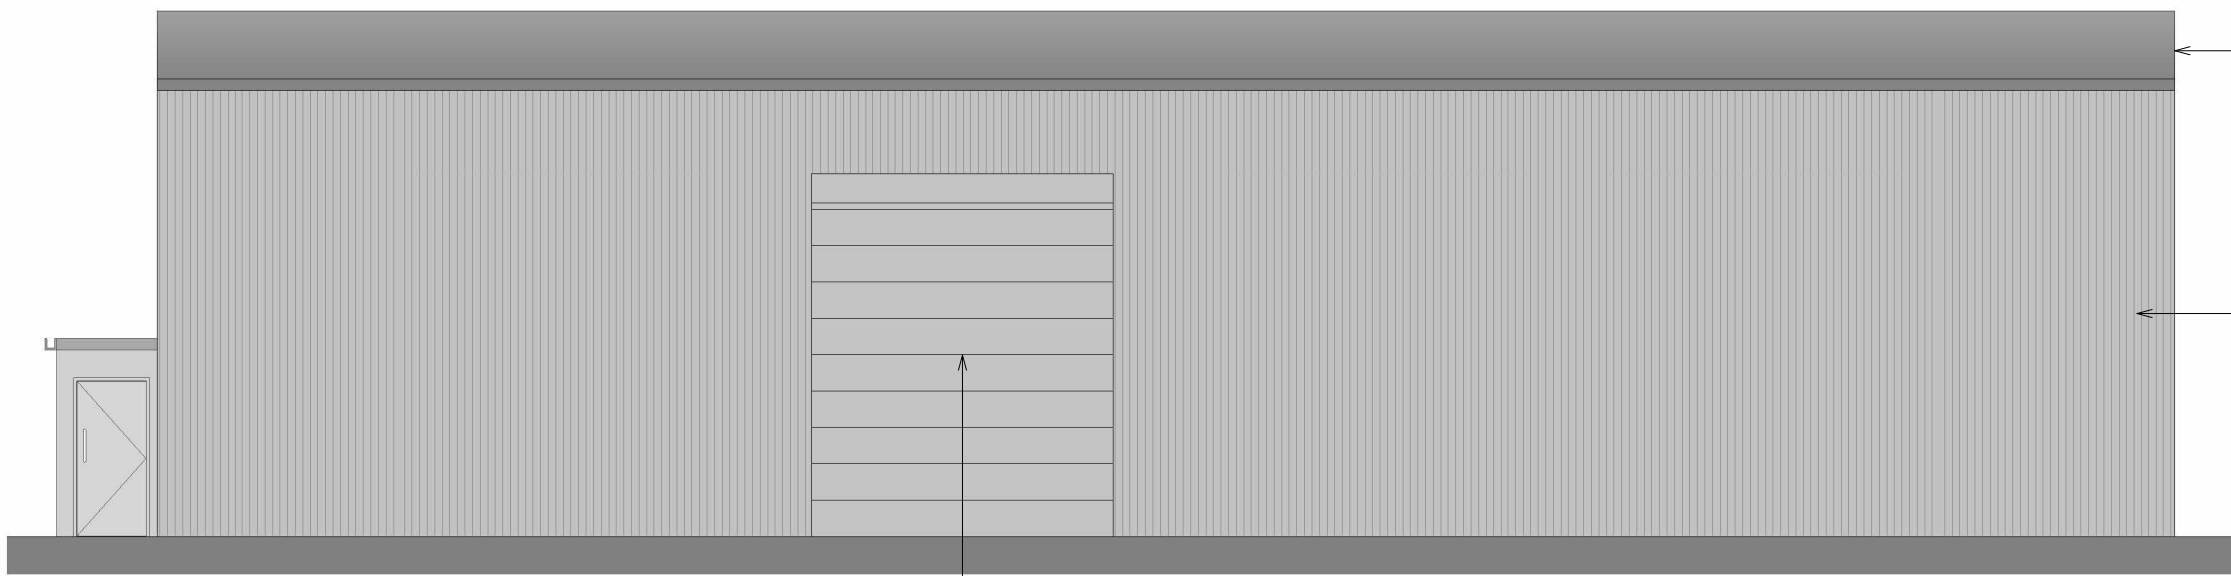


Proposed East Elevation

1 : 100

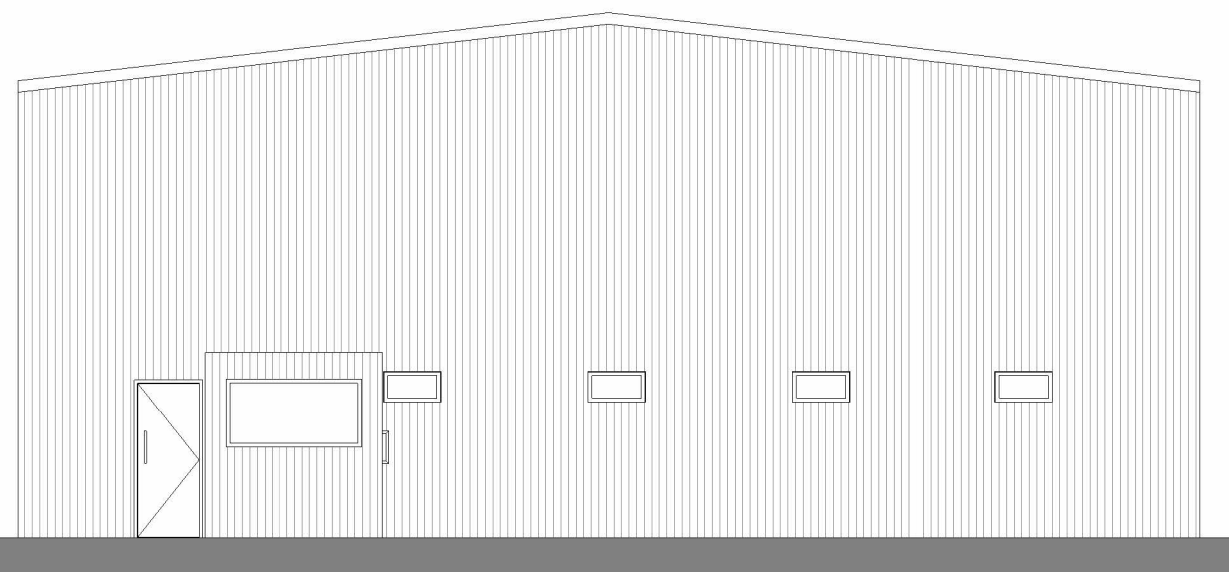


Existing South Elevation

1 : 100

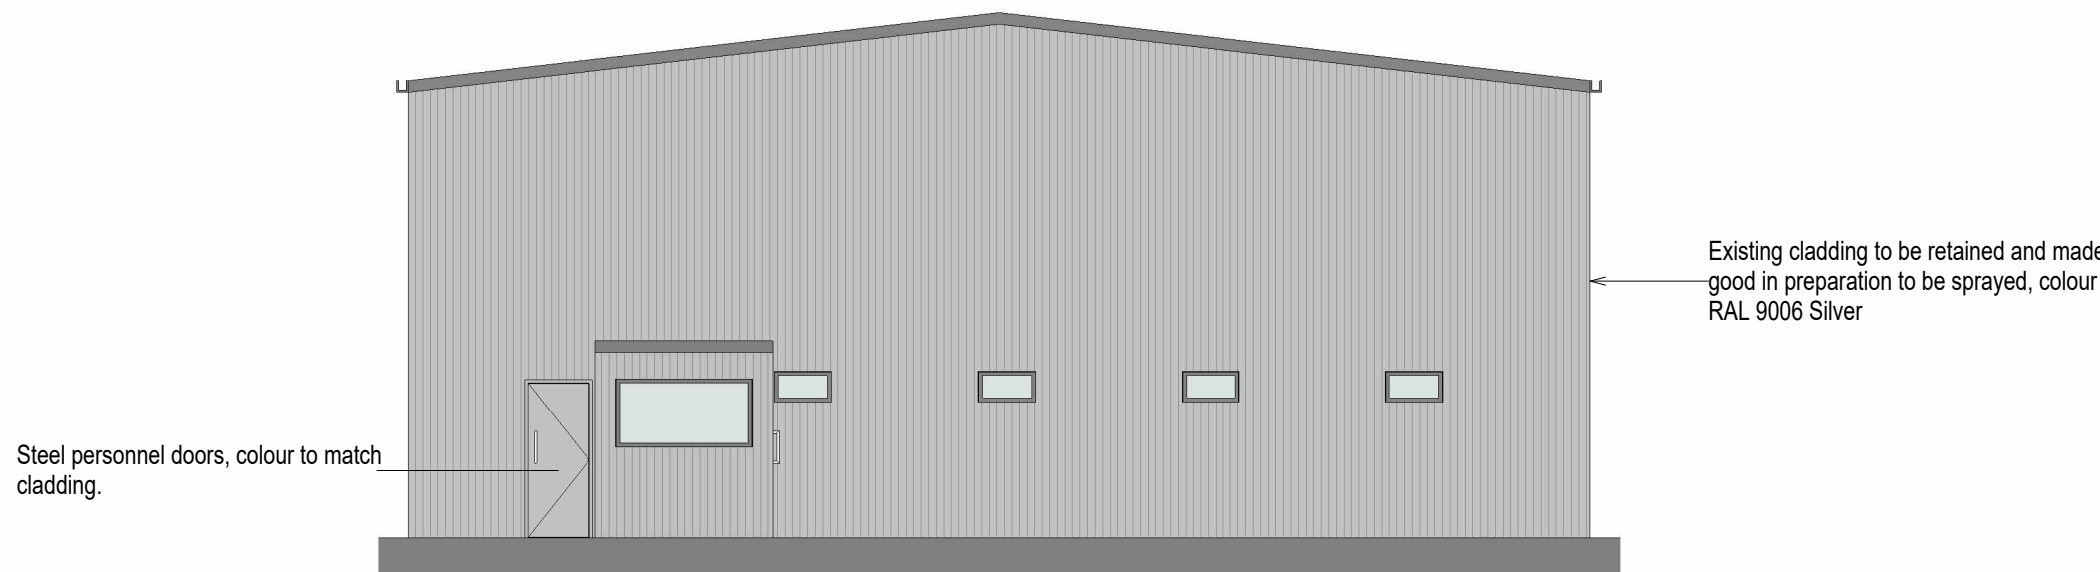


Proposed South Elevation

1 : 100

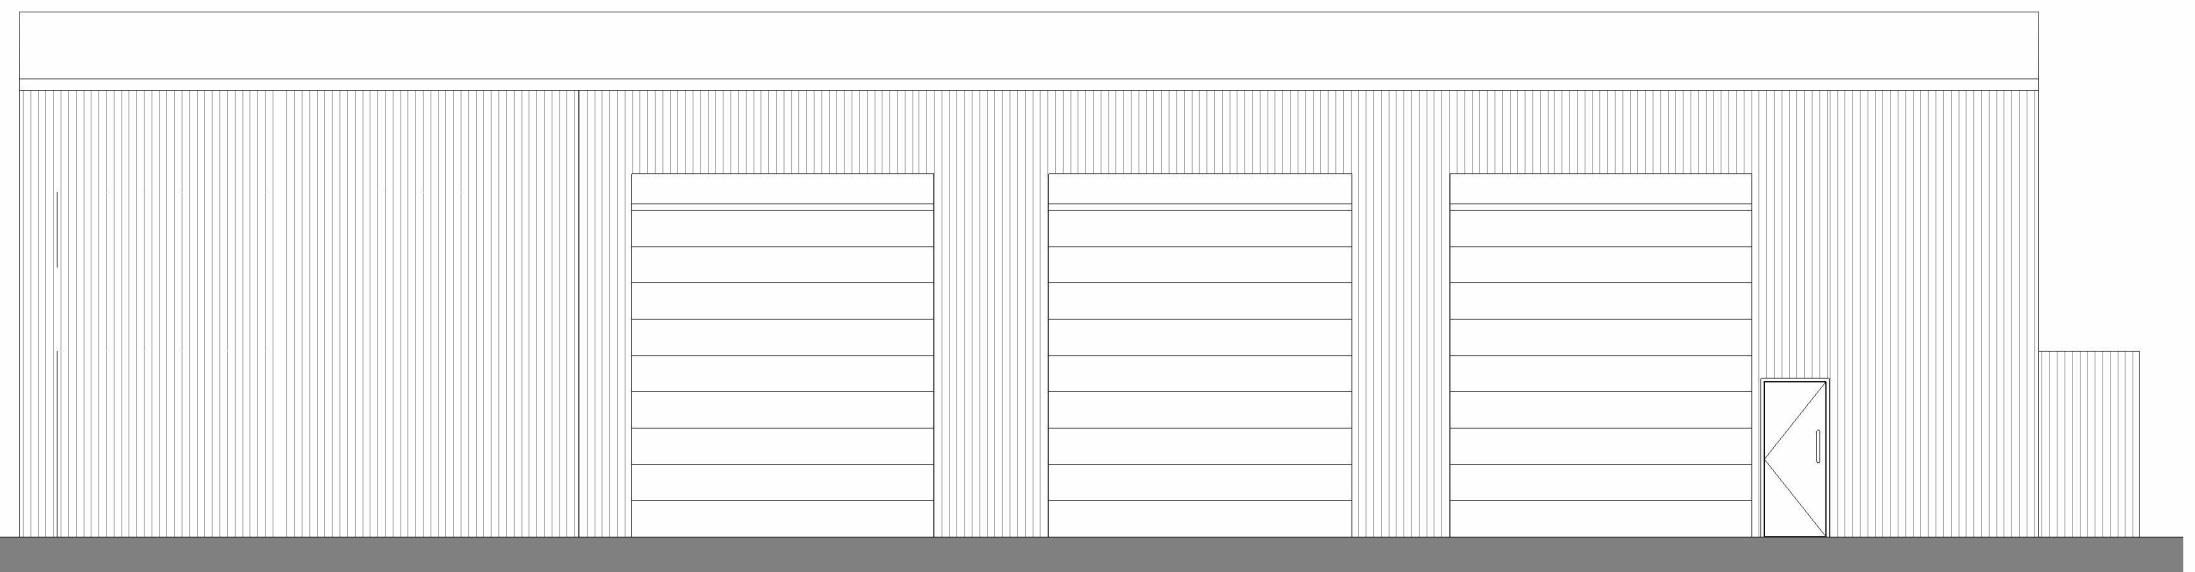


Existing West Elevation

1 : 100

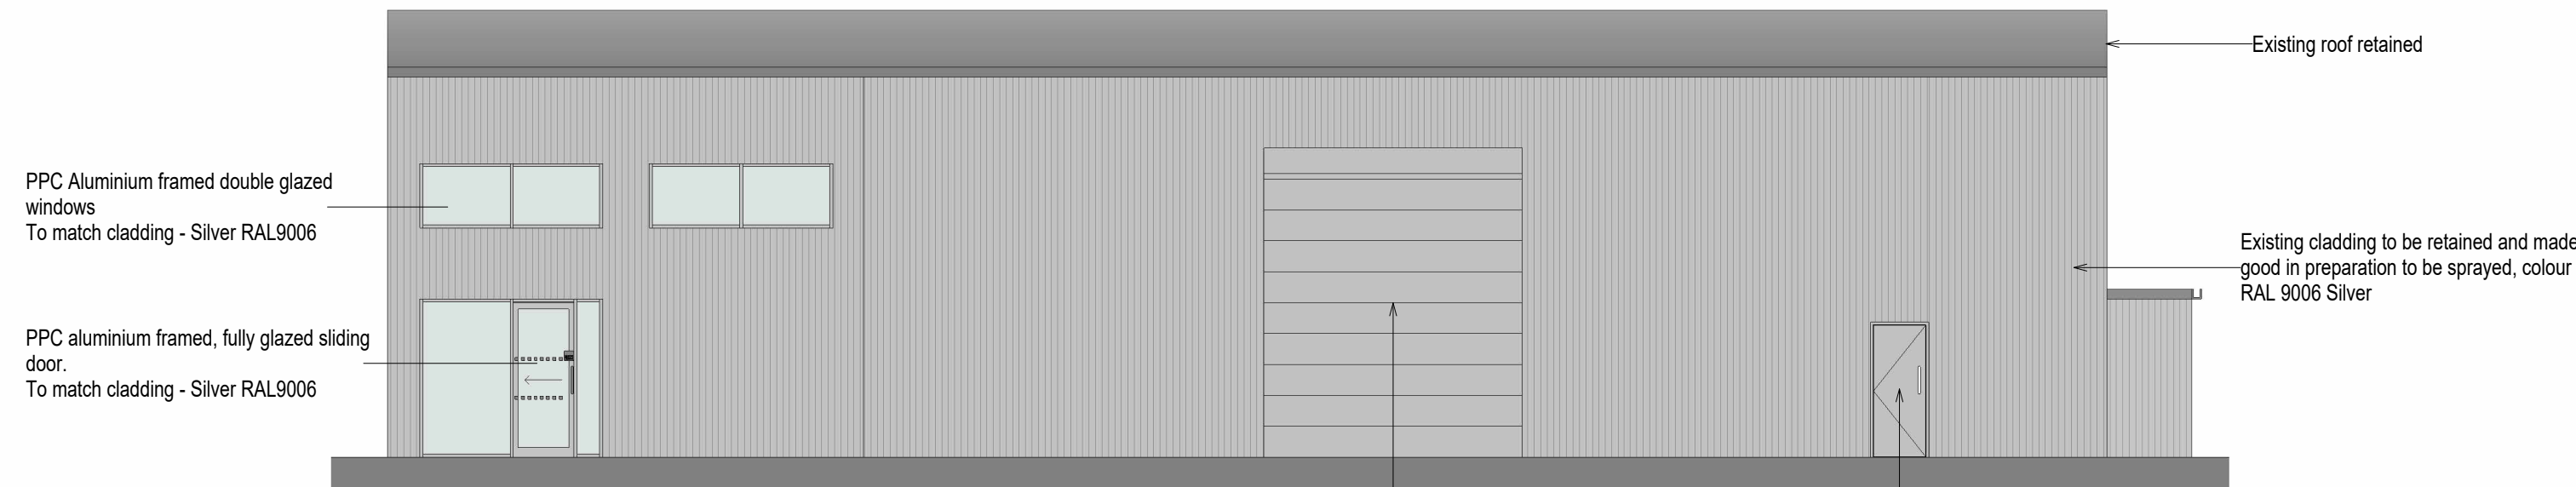

Proposed West Elevation

1 : 100

 

No.	Description	Prep	Chk	Date
P1	PLANNING ISSUE	JR	-	25/10/24
2	Draft Planning Issue	JR	-	27/09/24
1	Issued for co-ordination	JR	-	18/09/24

All given dimensions are in millimetres
Architect to be notified of discrepancies in figured dimensions
Contractors must check all dimensions from site

This drawing is copyright and is for use on this site only

Project	6329		
	Hatfields JLR Knowsley		
	Knowsley		
Title			
Existing and Proposed			
Prep Building Elevations			
Job No.	Drawing No.	Revision	
6329_03	300		
Scale @ A1:	1 : 100		
		P1	

Status: **PLANNING**

Auth: **XL** Date: **Sept-2024**

TAYLORDESIGN architects	www.taylor-design.co.uk Nascliffe House, Station Road, Wintons, Chester, SK9 1BU t: 01244 201101 e: office@taylor-design.co.uk
-----------------------------------	--

© Taylor Design 2024