


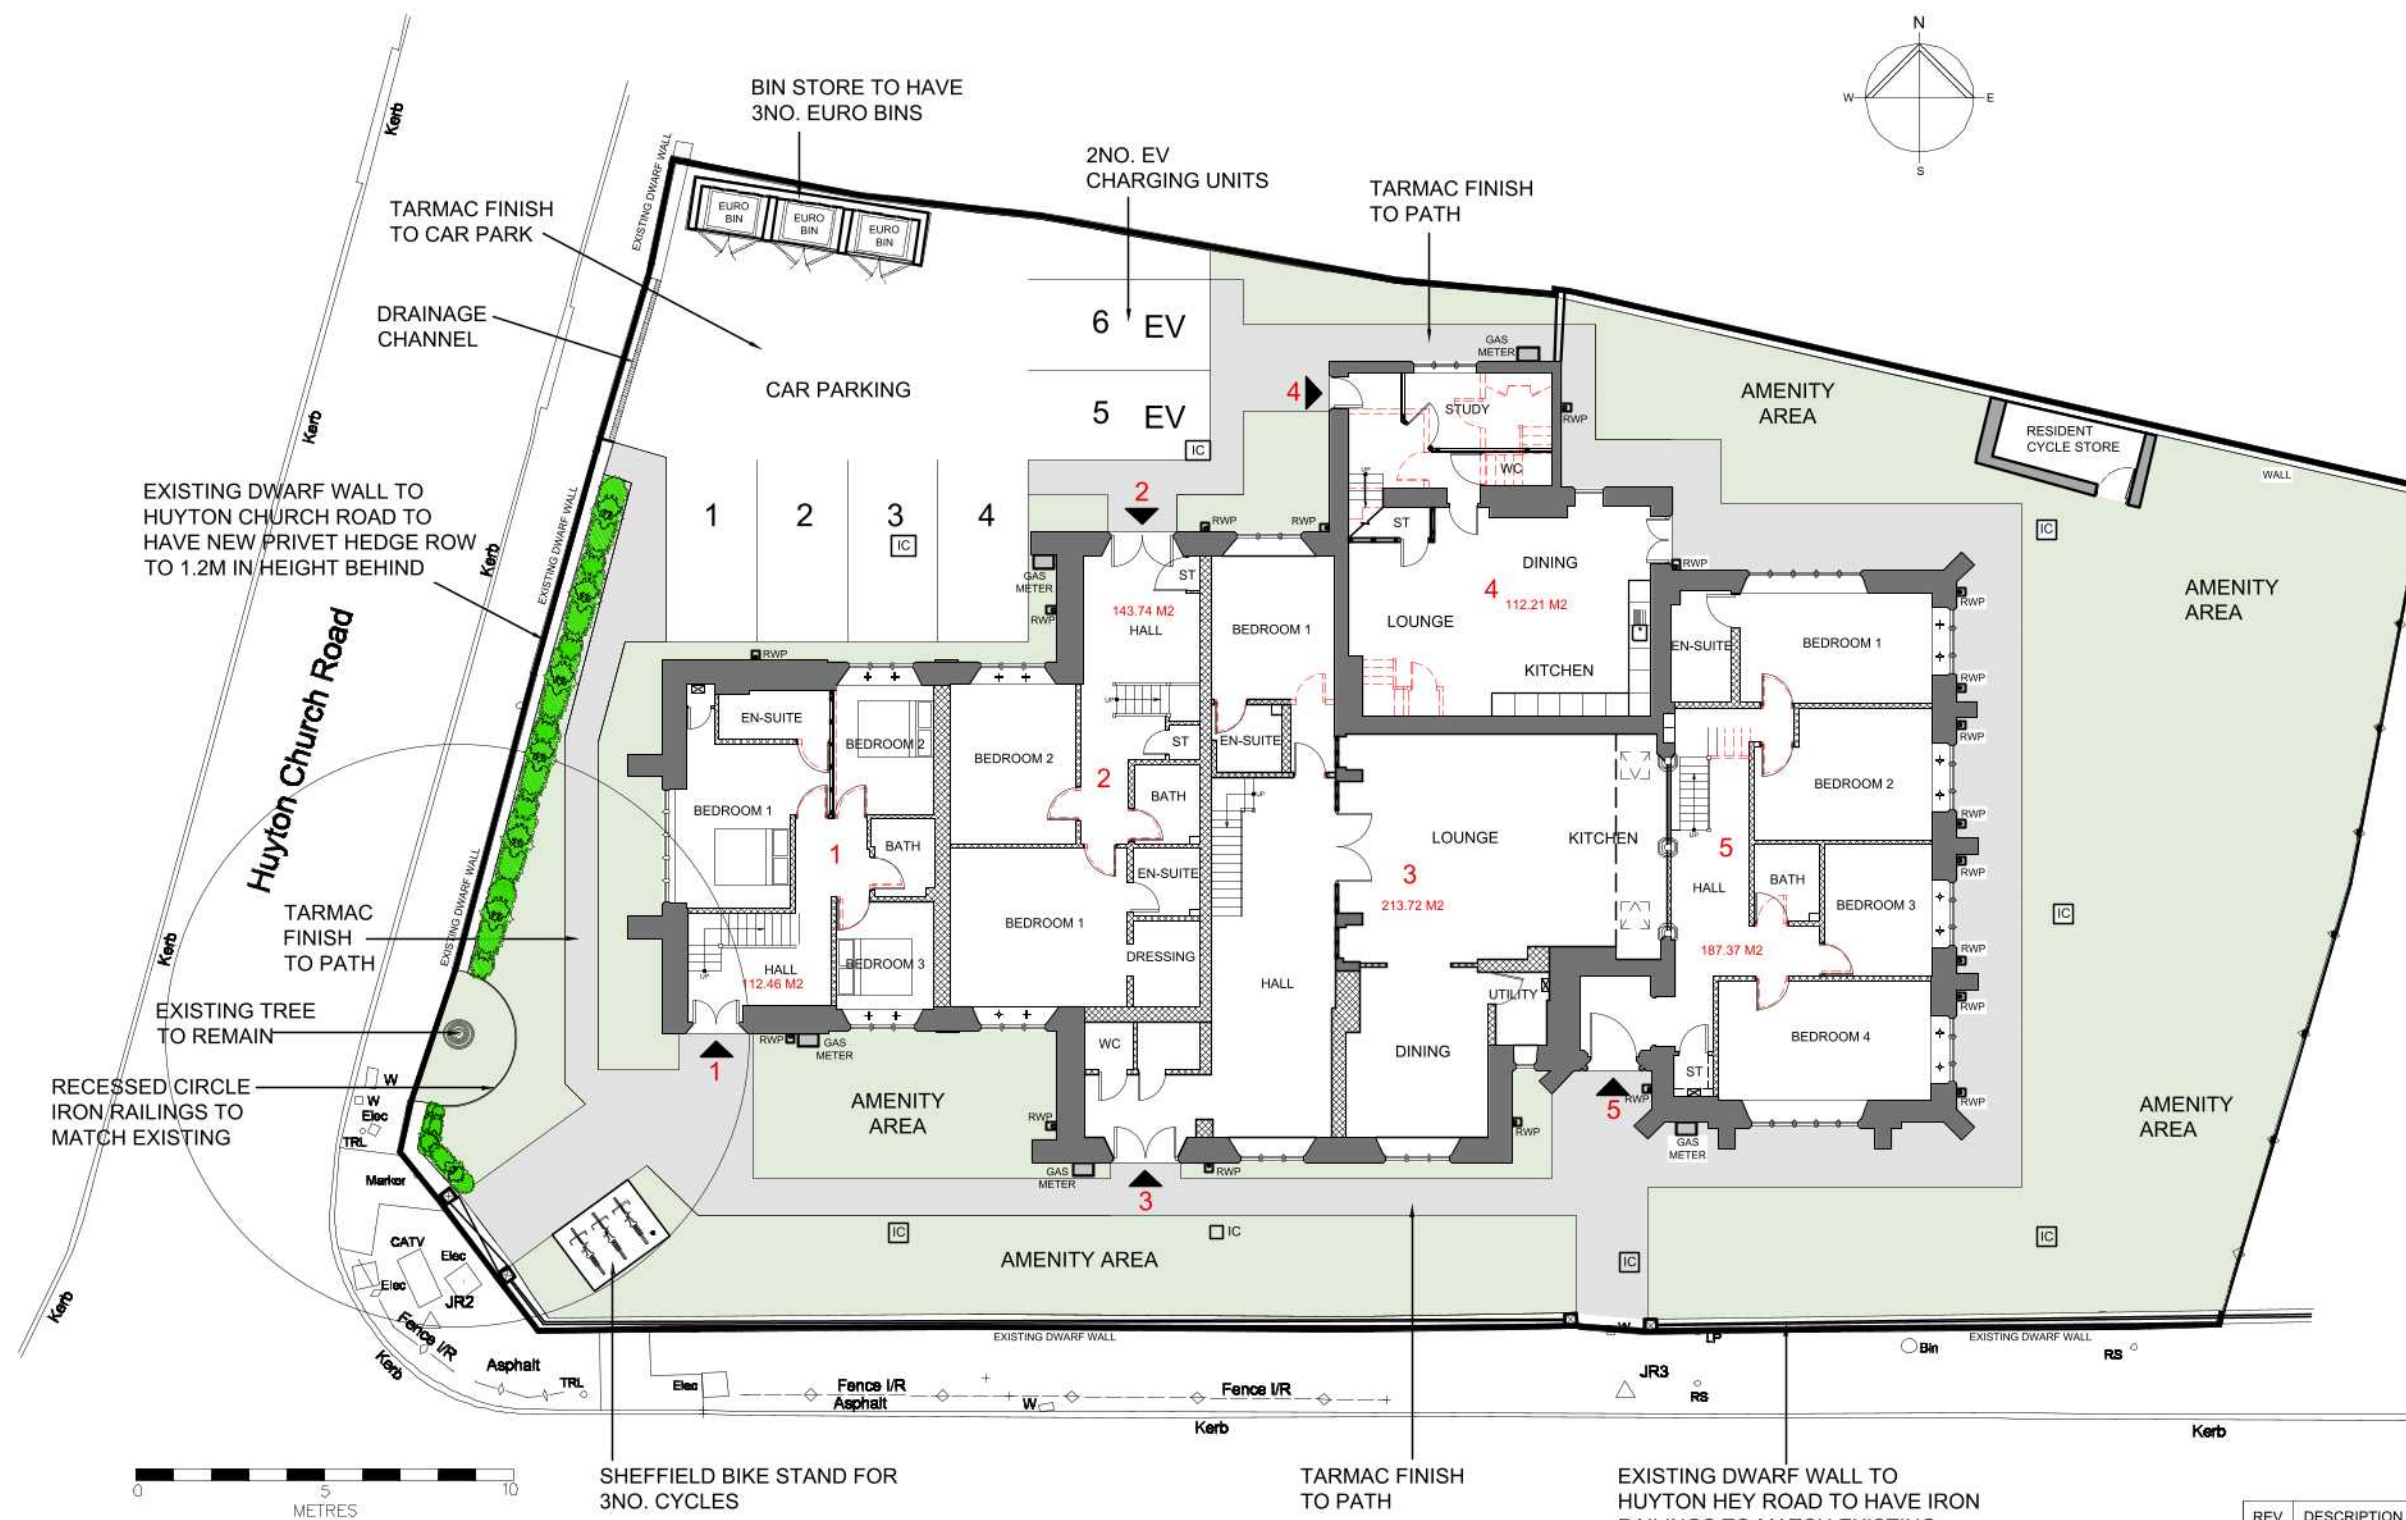

PROPOSED SITE PLAN

Huyton Hey Road

REV	DESCRIPTION
A	RAILINGS ADDED TO HUYTON HEY ROAD, HEDGES ADDED TO HUYTON CHURCH ROAD, UNIT 3 FLOOR PLAN ADDED AND GARDEN SHED TO BE RESIDENT CYCLE STORE 16.01.24 D.D.
PROPOSED SITE PLAN	
PROPOSED CONVERSION OF EXISTING CHURCH INTO FIVE DWELLINGS PARK HALL, HUYTON HEY ROAD, LIVERPOOL	
CLIENT:	PARK HALL HUYTON LTD
DWG NO:	PL K1116/01
SCALE:	1/200 @ A3
DRAWN BY:	D.D.
DATE:	13/11/23
REV:	A
MICHIGAN HOUSE, 17-19 CHORLEY NEW ROAD, BOLTON, BL1 4QR TEL: 01204 392233 FAX: 01204 528505 WWW.NEILPIKEARCHITECTS.CO.UK EMAIL: INFO@NEILPIKEARCHITECTS.CO.UK	
COPYRIGHT OF THIS DRAWING REMAINS WITH THE ARCHITECT. DO NOT SCALE FROM THIS DRAWING. WORK TO FIGURED DIMENSIONS. CHECK ALL DIMENSIONS ON SITE. IN THE EVENT OF ANY DISCREPANCY REFER QUERY TO THE ARCHITECTS.	

NEIL PIKE
ARCHITECTS