


Any deviation from the drawing to be reported to the originator immediately.

Drawing issue status:
PRELIMINARY CLIENT APPROVAL PLANNING ☐
BUILDING REGS TENDER CONSTRUCTION AS-BUILT ☐


THESE DRAWINGS HAVE BEEN PRODUCED SOLELY FOR PLANNING AND BUILDING REGULATIONS APPROVAL ONLY. ANY AMENDMENTS BY THE CONTRACTOR TO THE APPROVED DESIGN MUST BE AGREED WITH BOTH THE PLANNING OFFICER AND BUILDING CONTROL OFFICER BEFORE ANY WORKS ARE UNDERTAKEN.
CONTRACTORS MUST VERIFY ALL DIMENSIONS ON SITE BEFORE COMMENCING ANY WORKS ON SITE. ANY DISCREPANCIES MUST BE REPORTED BEFORE WORKS ARE UNDERTAKEN OR MATERIAL ORDERED.




FRONT ELEVATION 1:50

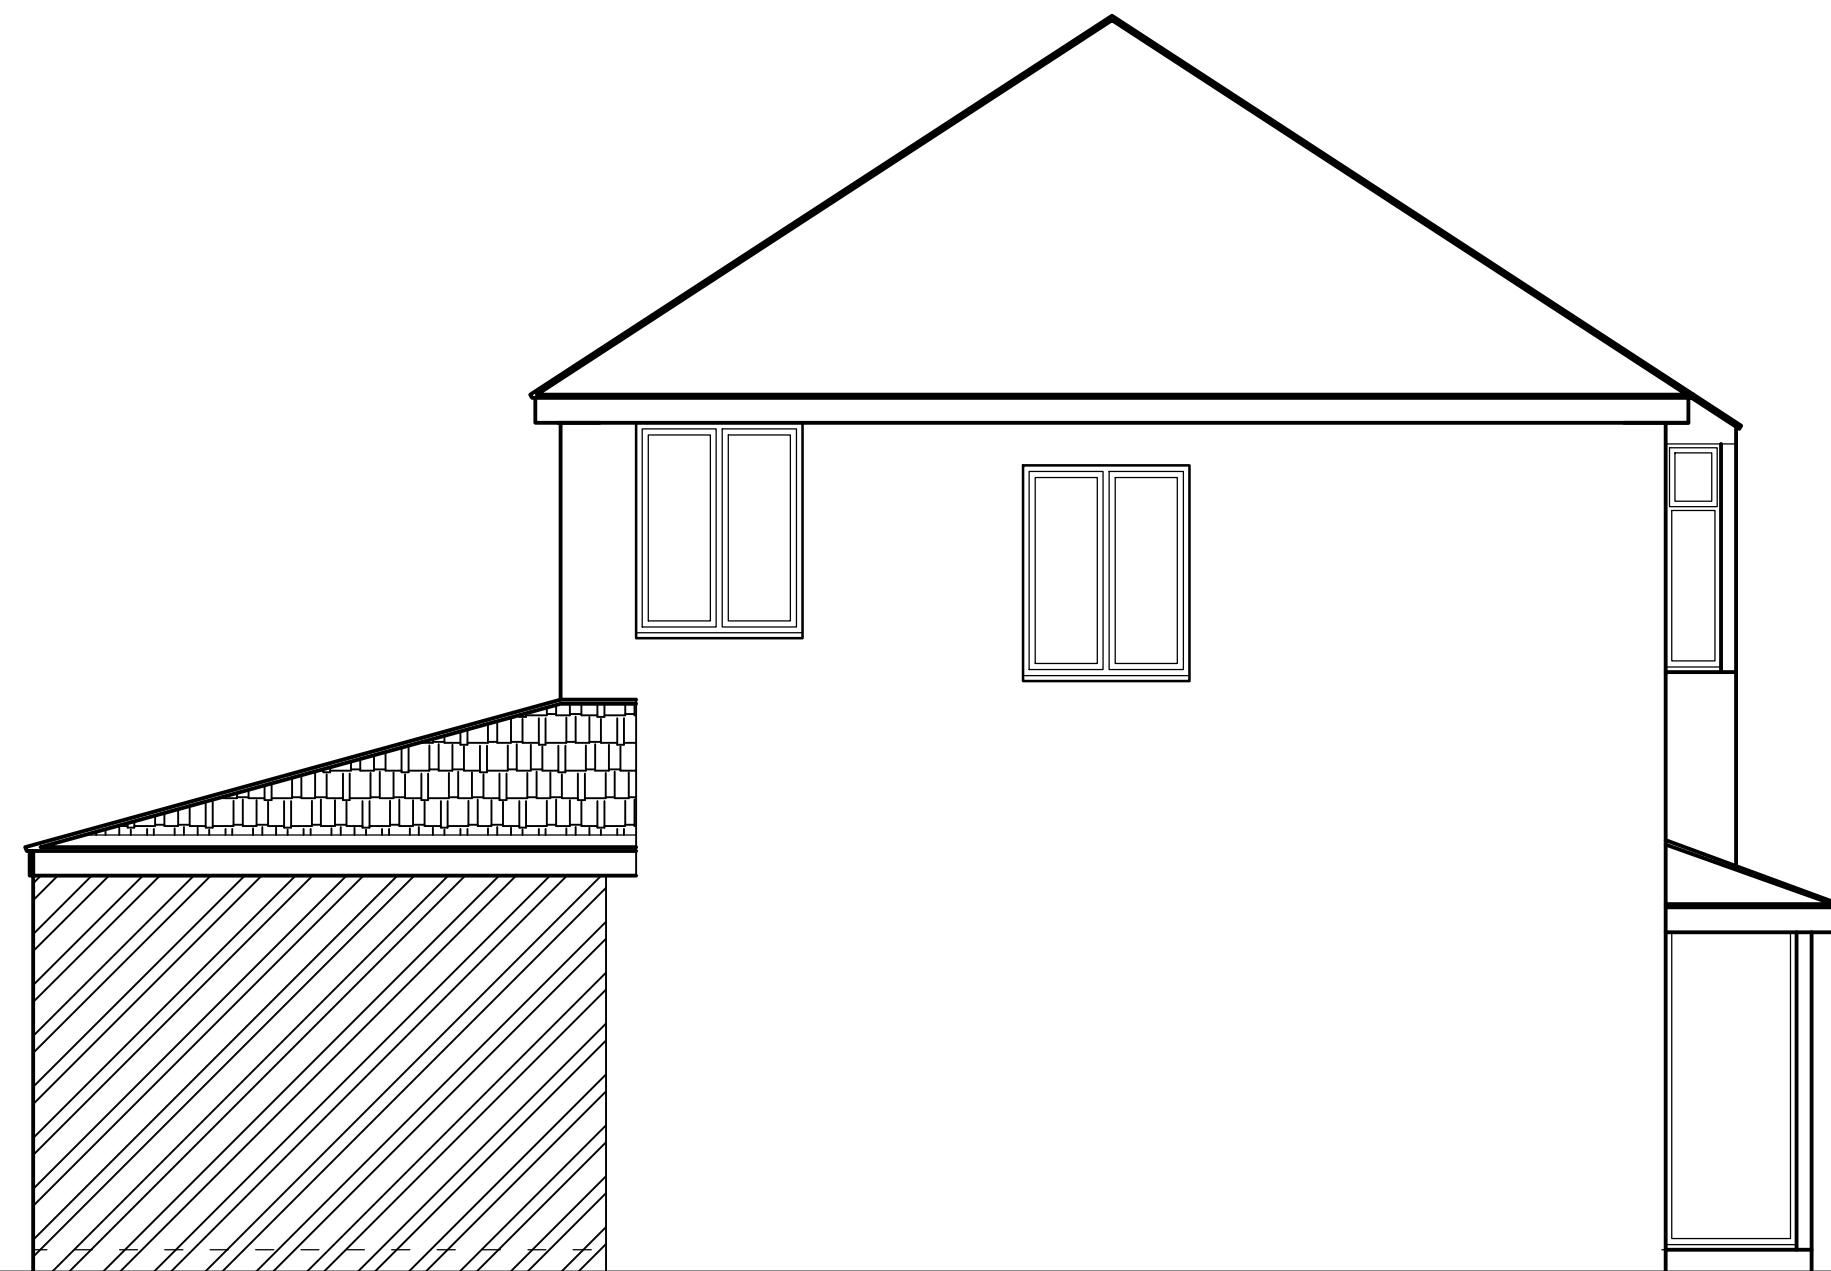


SIDE ELEVATION 1:50

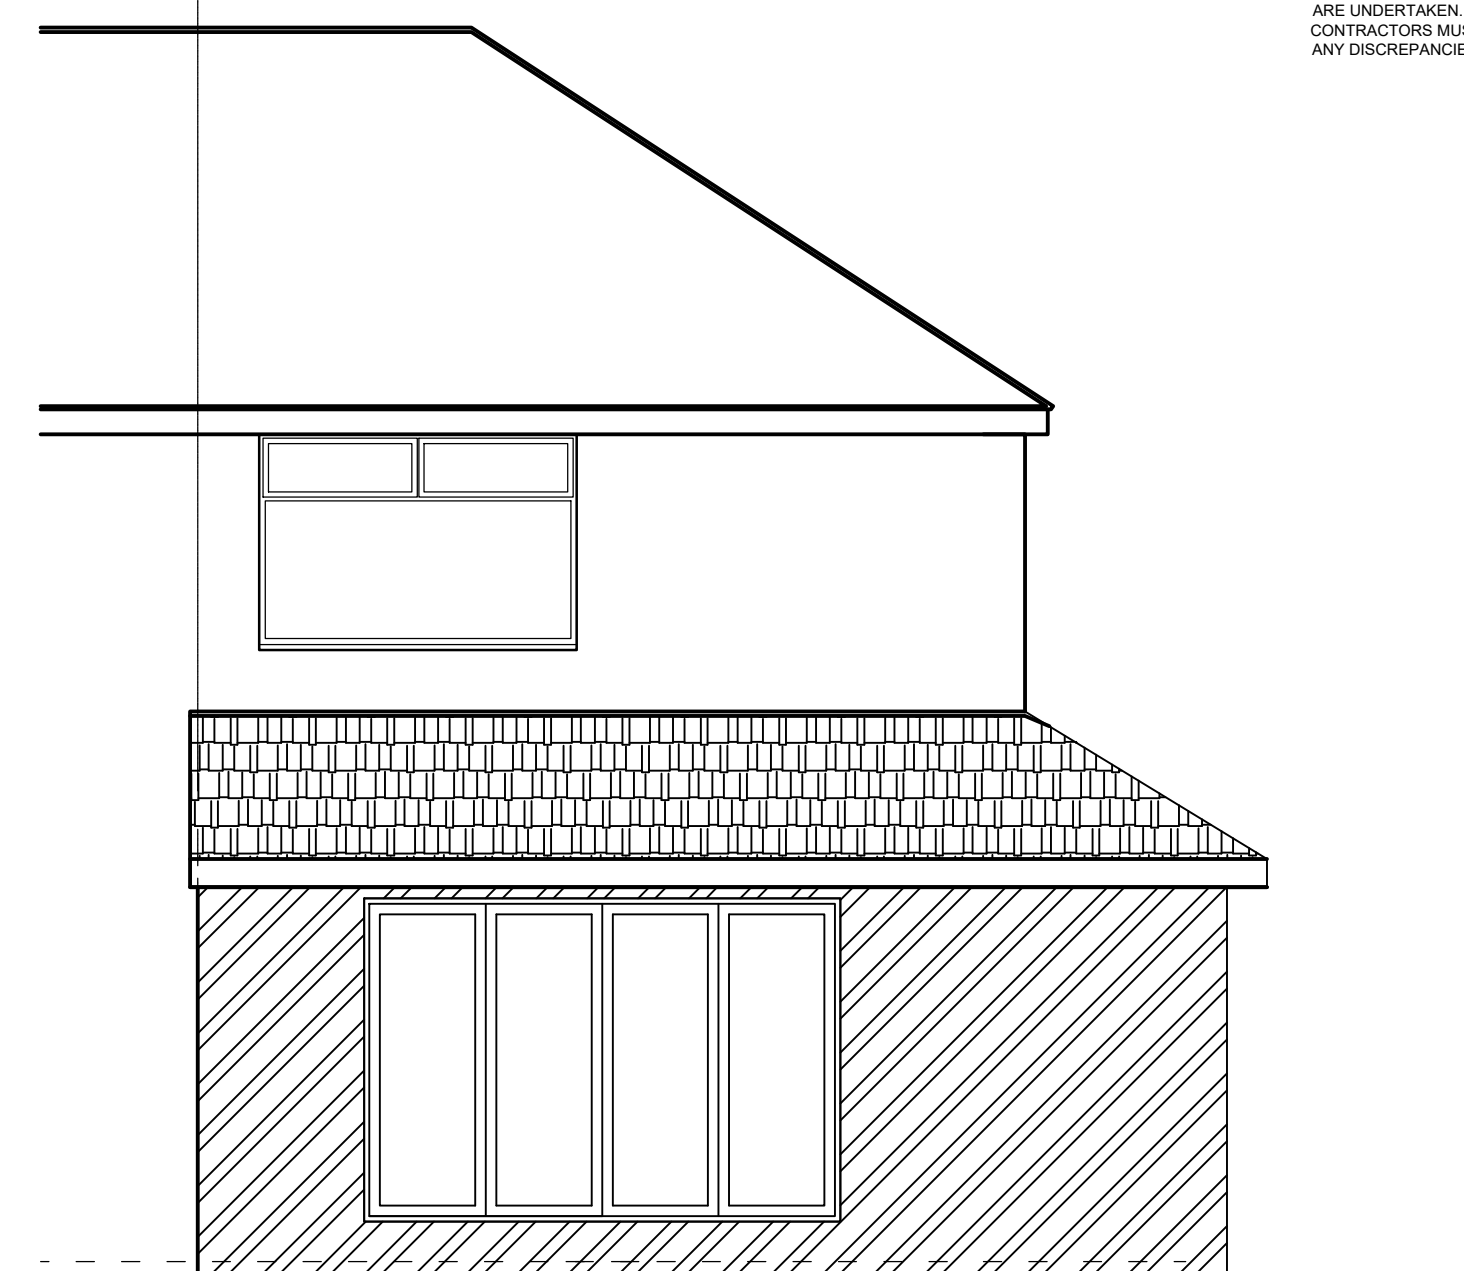


REAR ELEVATION 1:50

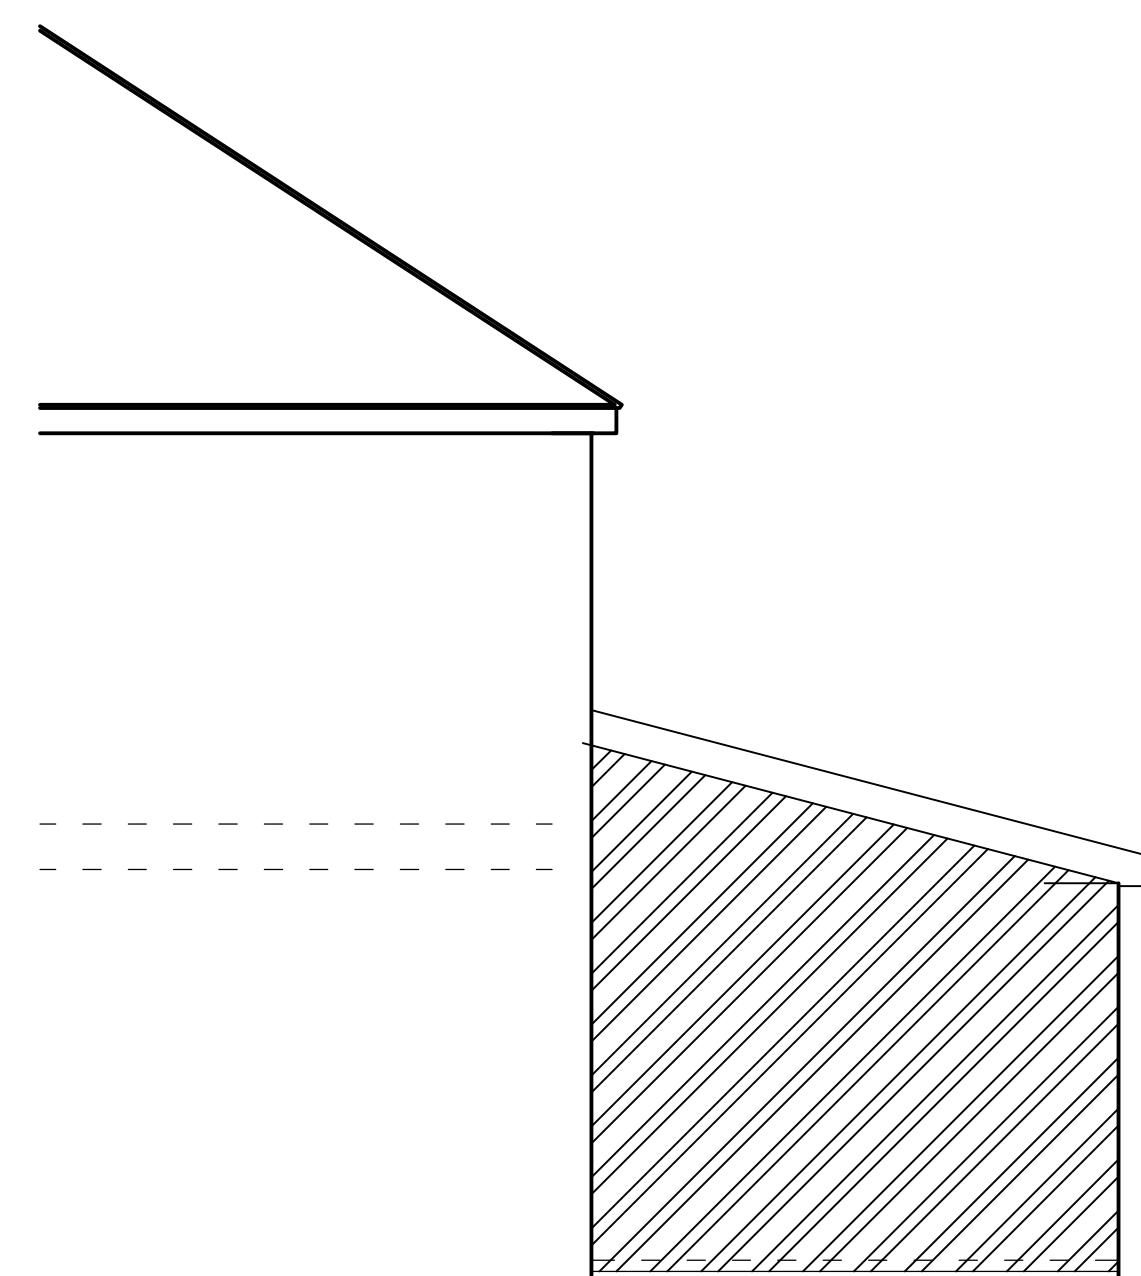

SIDE ELEVATION 1:50

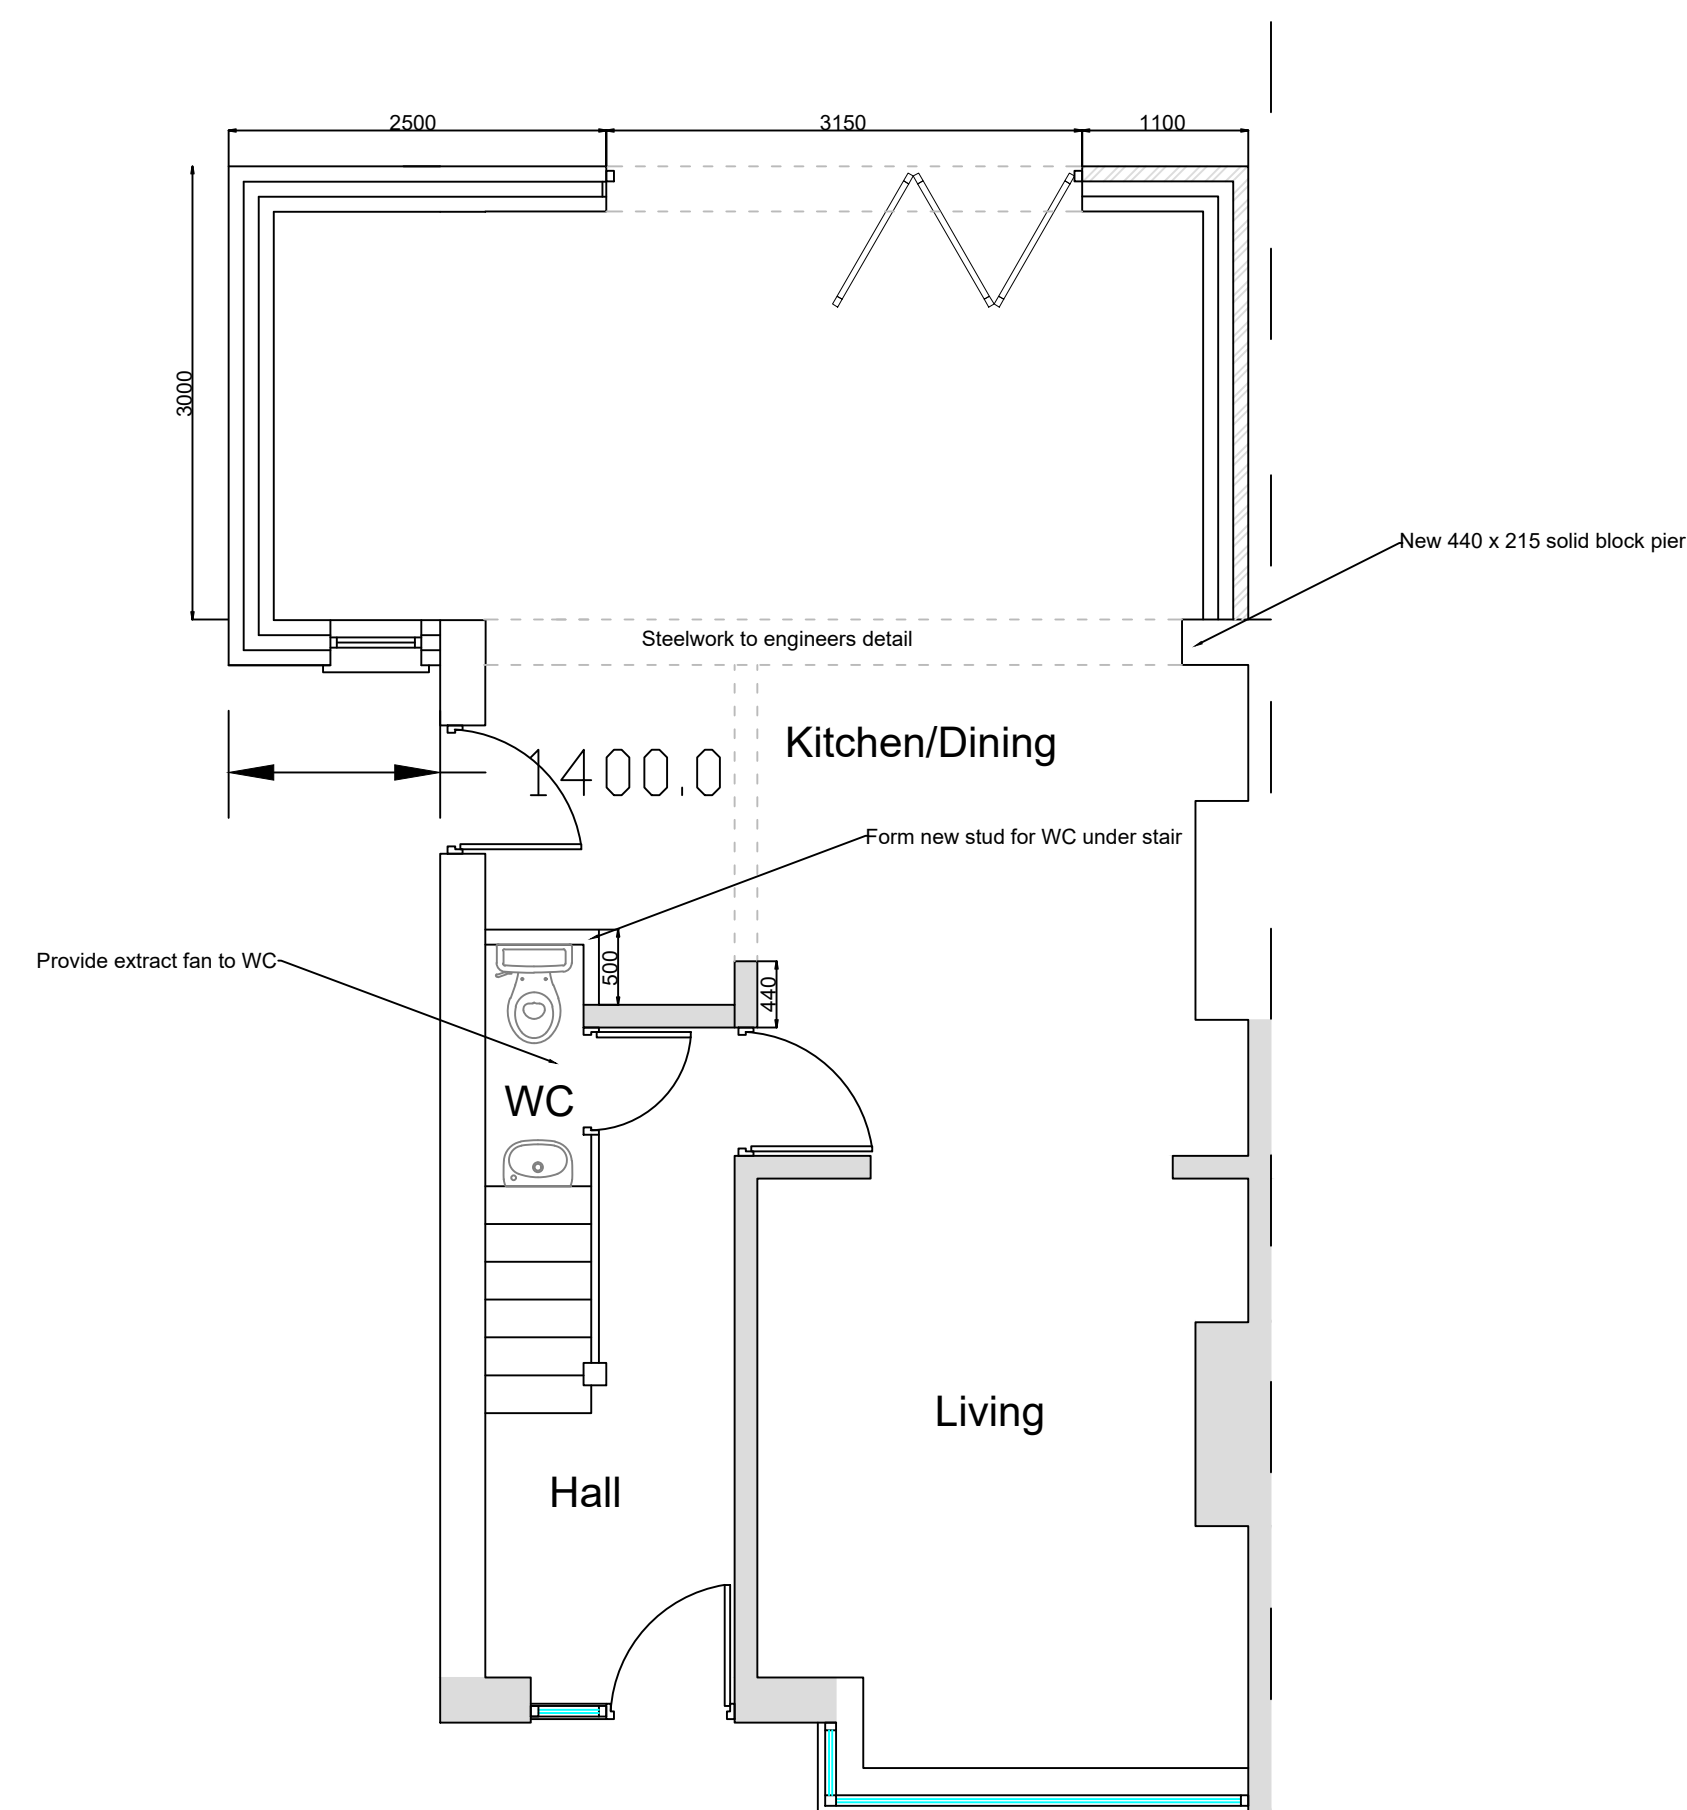

PROPOSED GROUND FLOOR PLAN 1:50

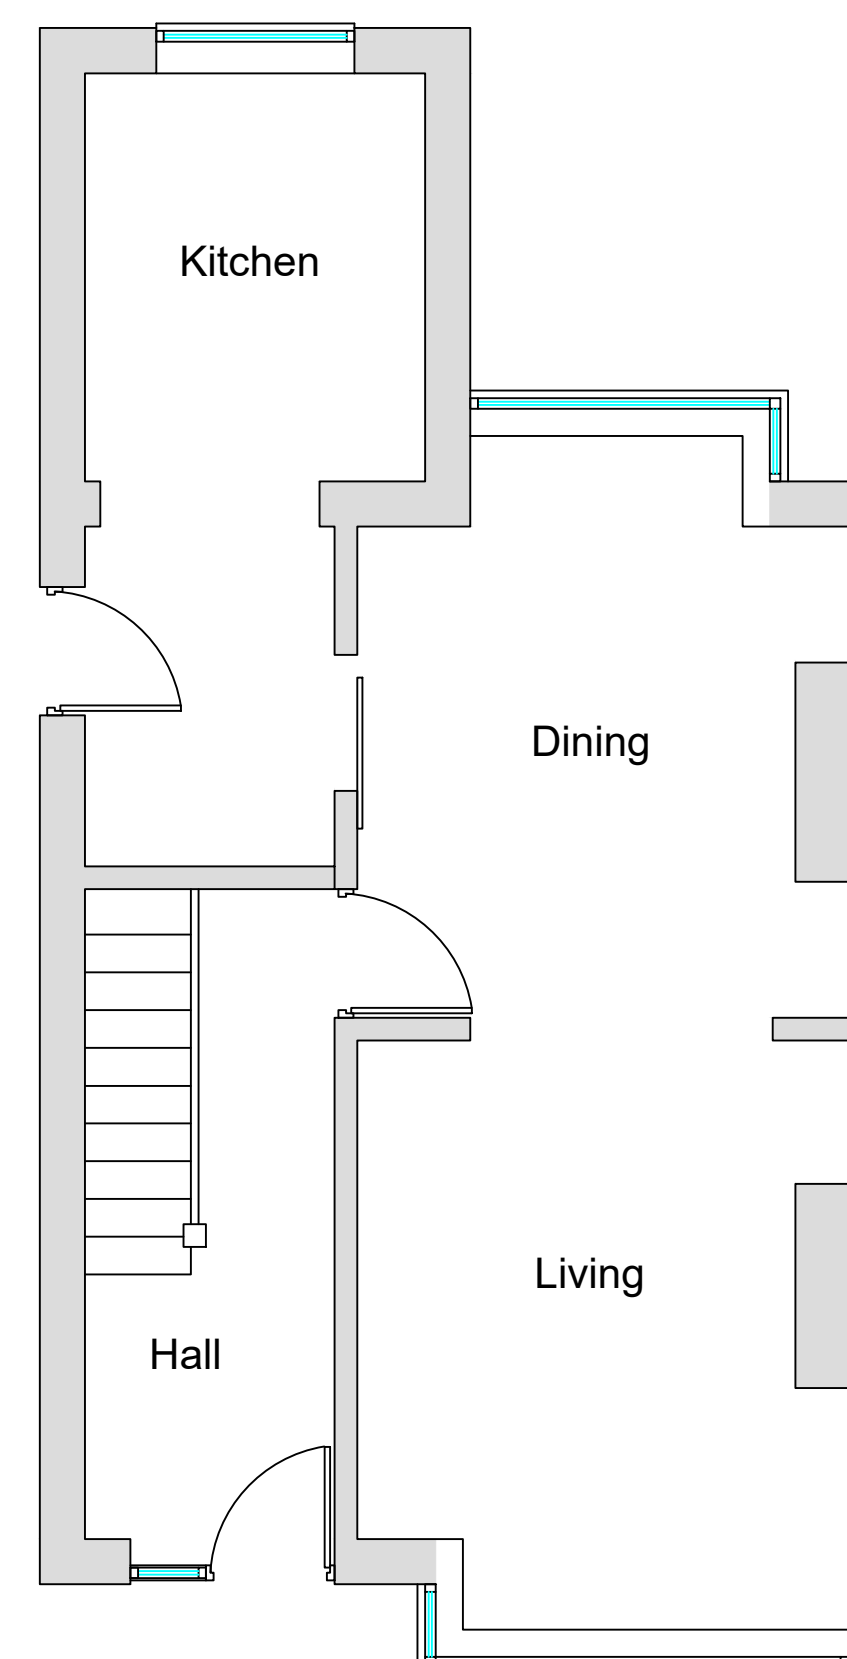

EXISTING GROUND FLOOR PLAN 1:50



28 FAIRFIELD CRESENT

SCALE 1:50 DWG NO: 002
EXISTING & PROPOSED
FLOOR PLANS
PROPOSED ELEVATIONS