


Existing South West Elevation
scale 1:50



Existing North East Elevation
scale 1:50



Existing North West Elevation
scale 1:50

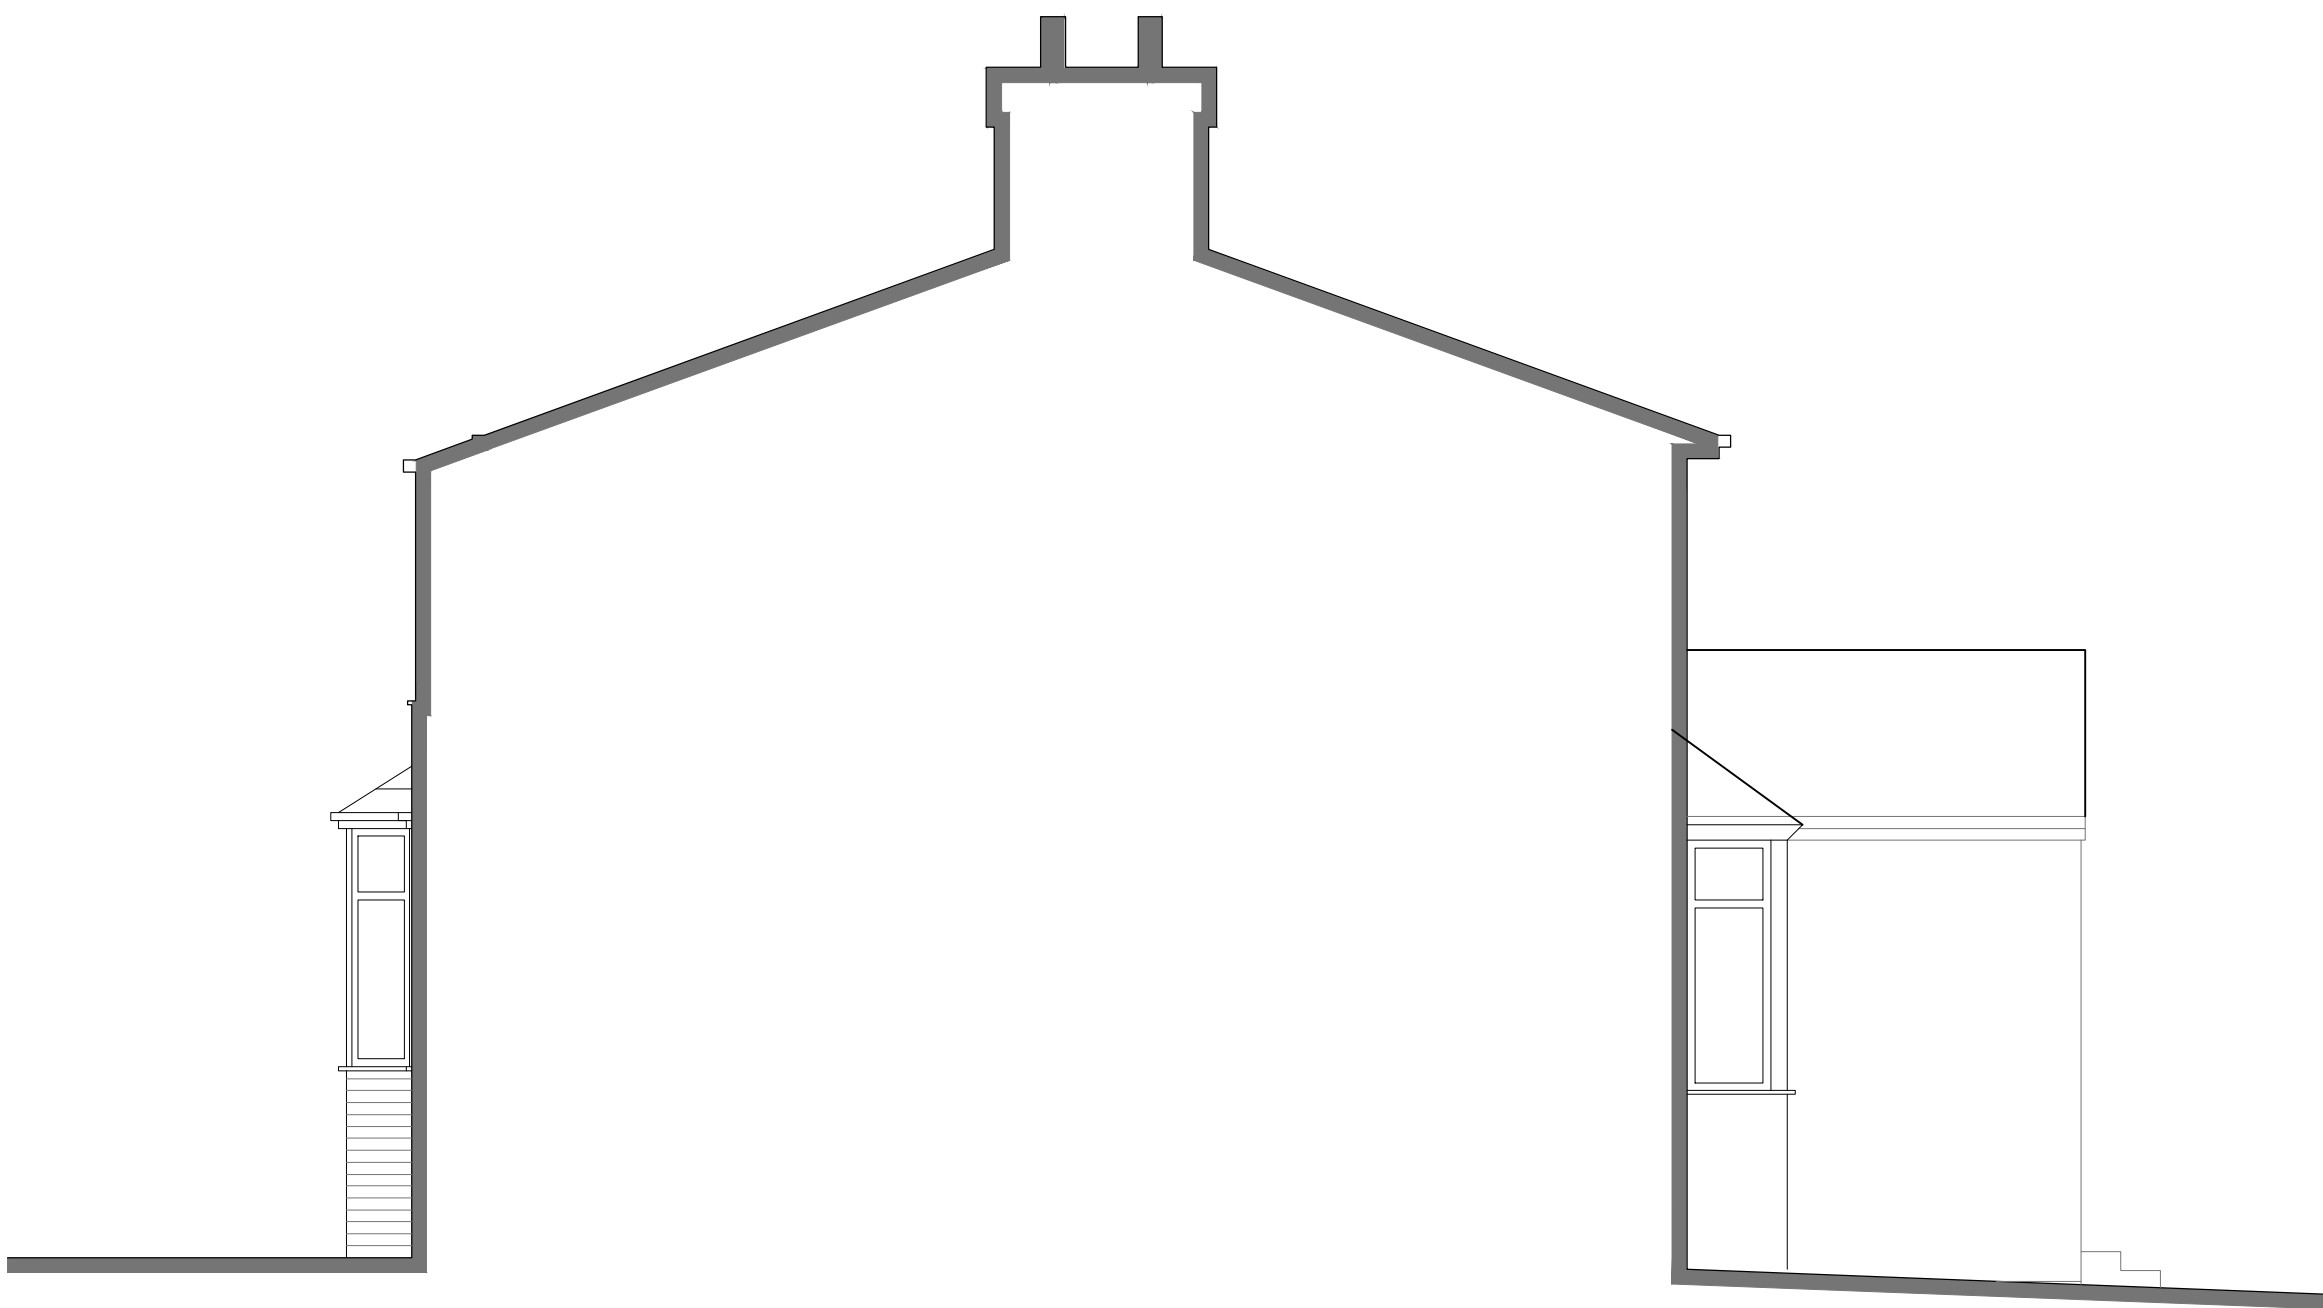

Existing South East Elevation
scale 1:50

28 FAIRFIELD CRESENT

SCALE 1:50
DWG NO: 001

EXISTING ELEVATIONS