

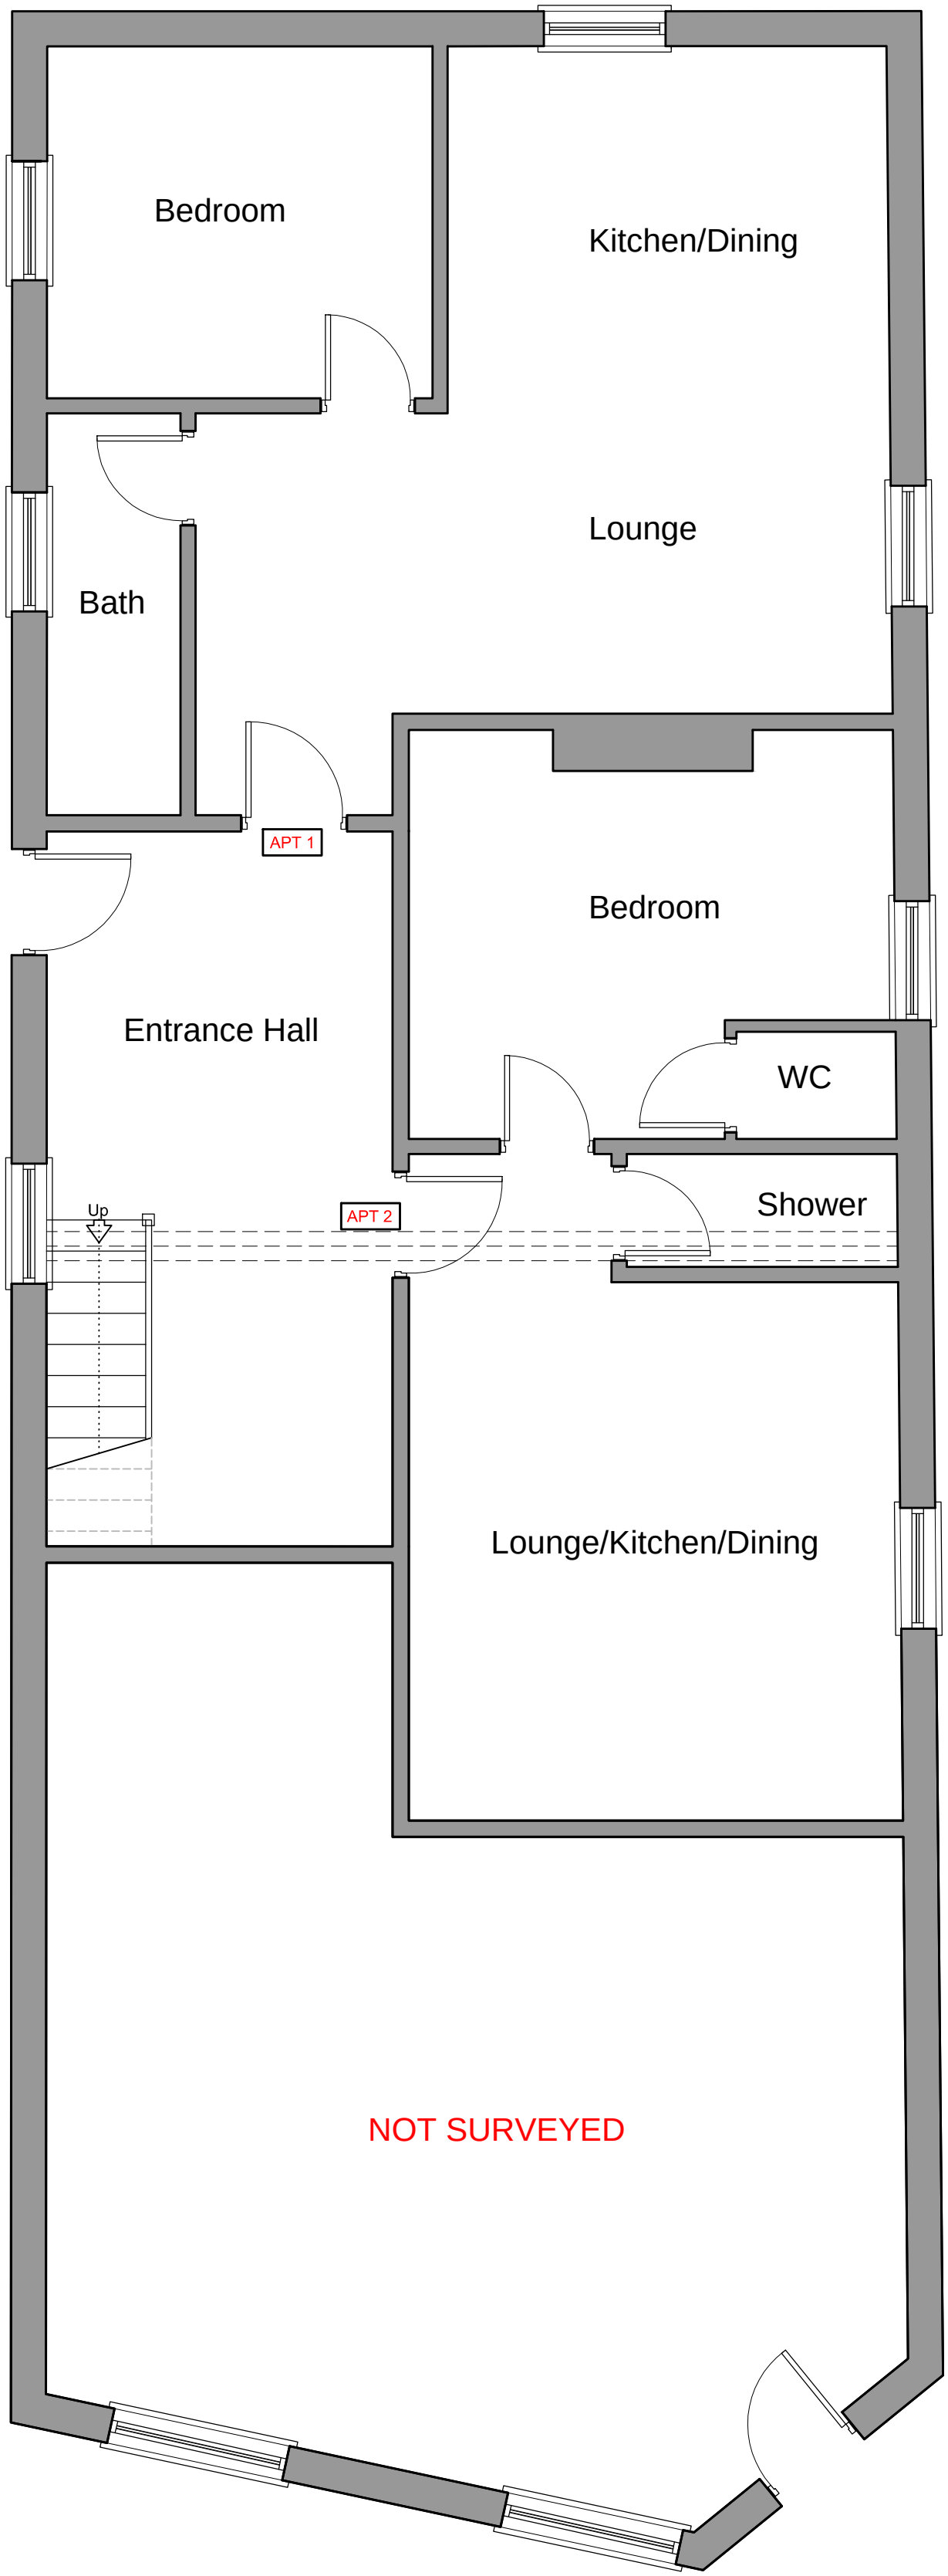
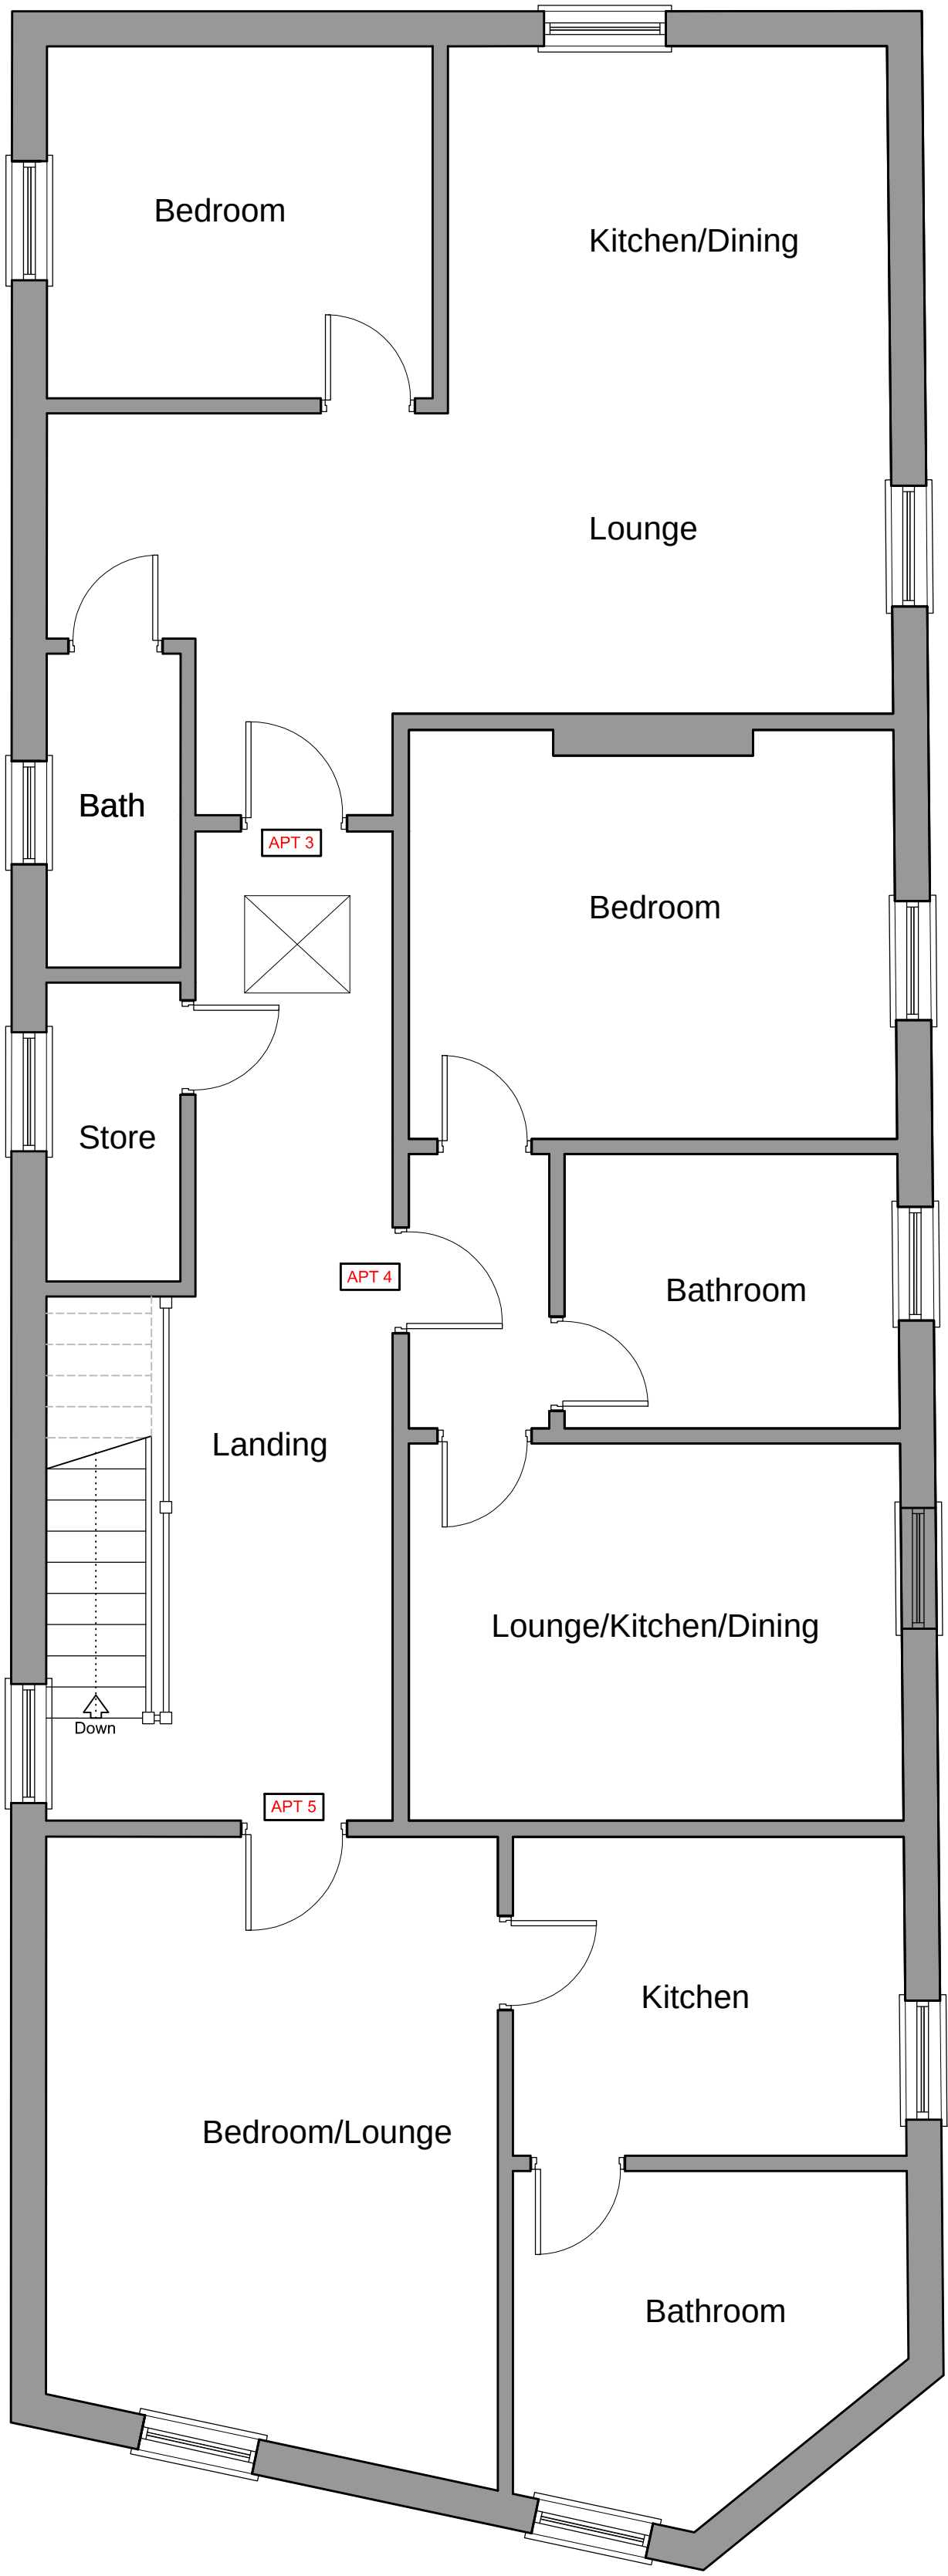



NOTES
All dimensions to be checked on site. Figured dimensions to be read in preference to scaled. Drawing author accepts no responsibility for any unauthorised amendments to the drawing and does not permit unauthorised copying of the drawing. This drawing is copyright and remains the property of drawing author unless otherwise agreed.

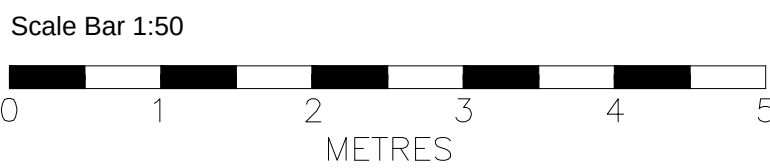


EXISTING GROUND FLOOR PLAN
Scale 1:50

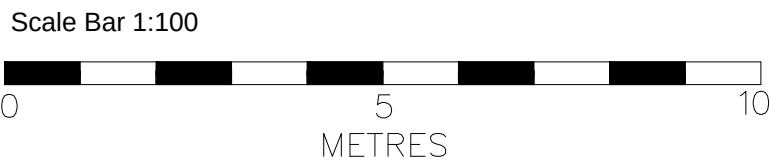


EXISTING FIRST FLOOR PLAN
Scale 1:50

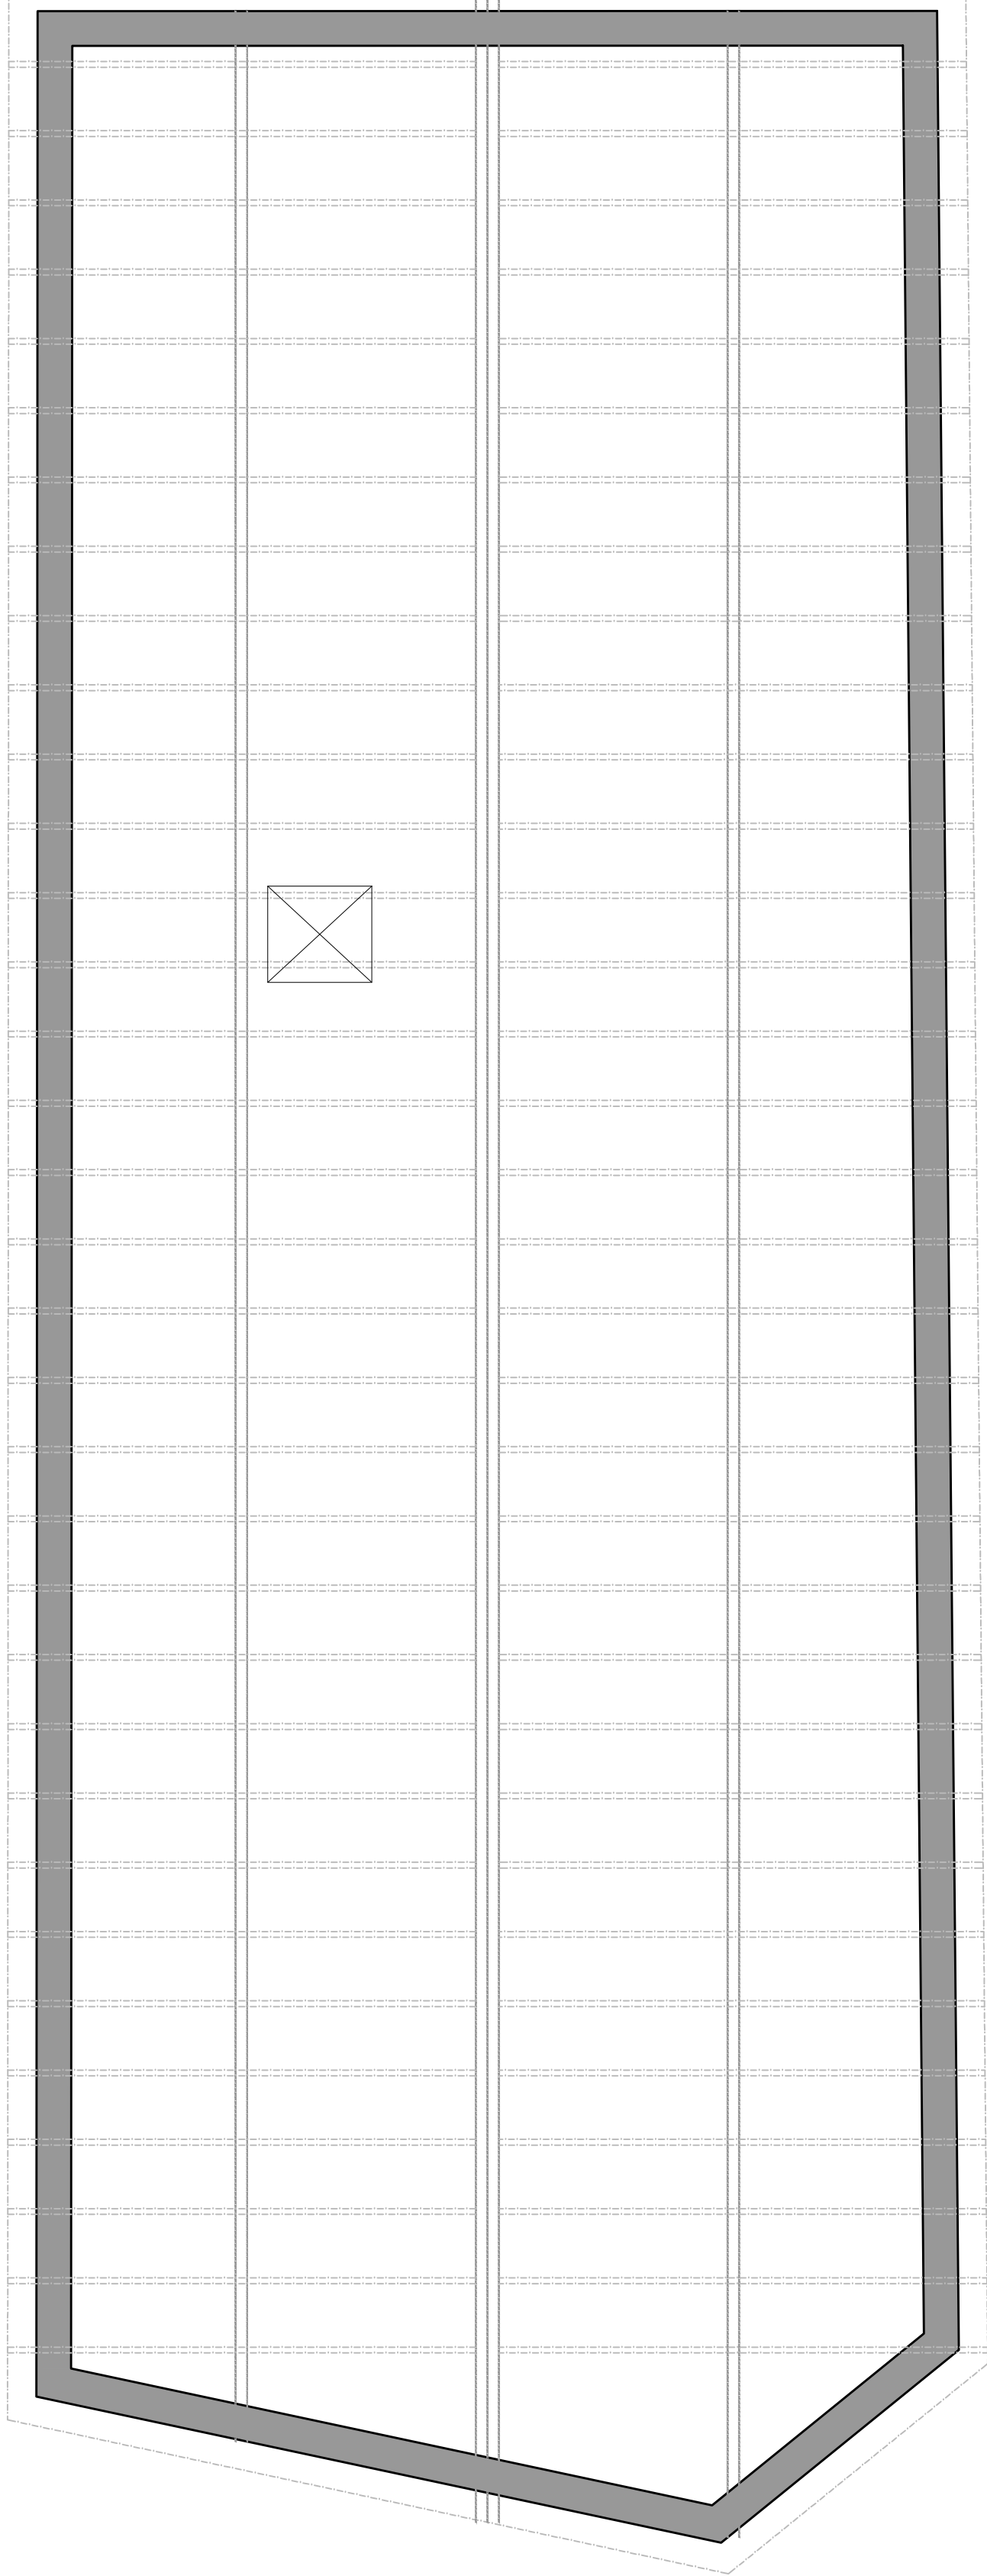


EXISTING ATTIC/ROOF FLOOR PLAN
Scale 1:50

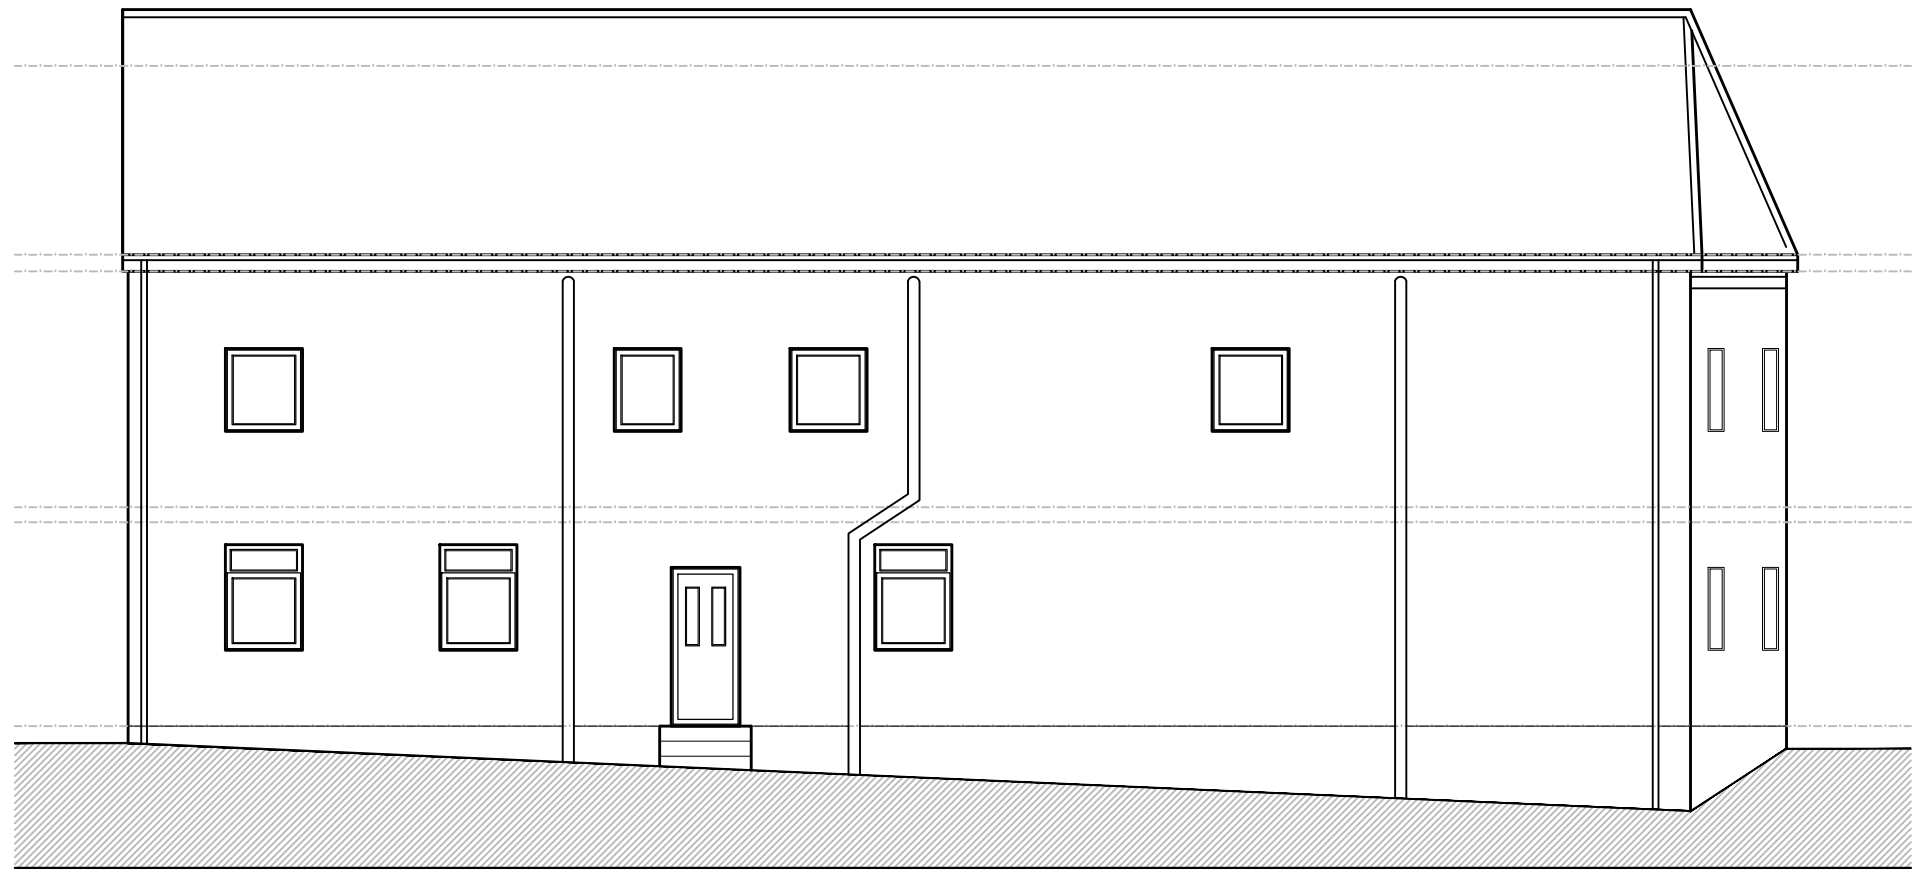


EXISTING FRONT ELEVATION
Scale 1:100

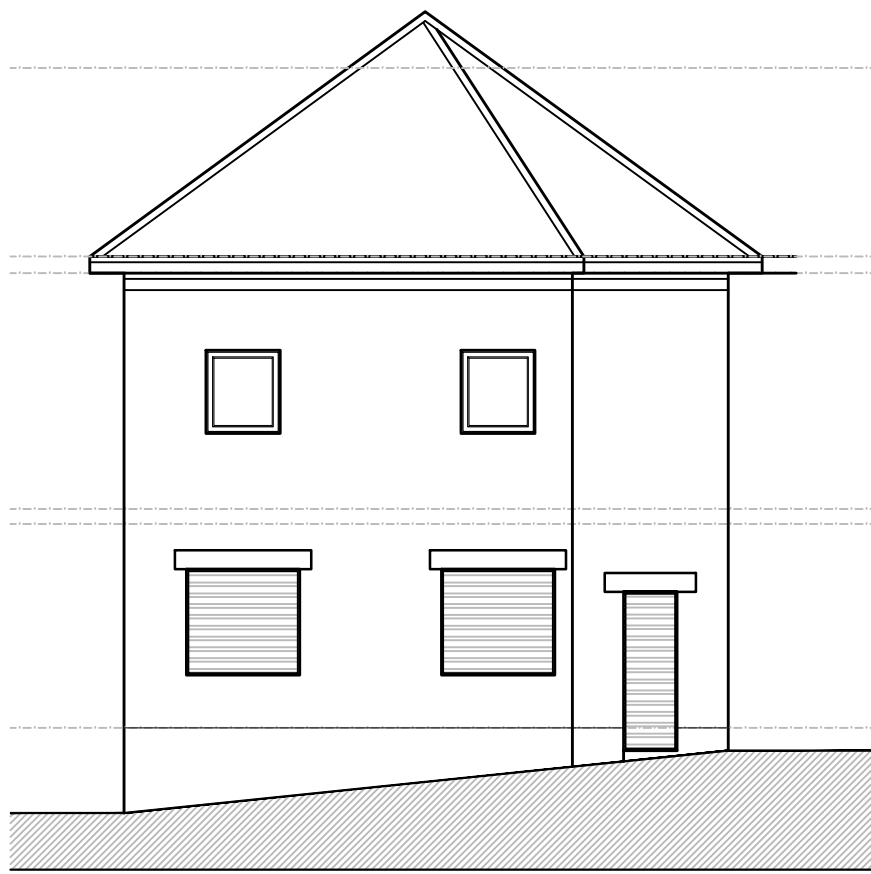

EXISTING SIDE ELEVATION (KEMBLE STREET)
Scale 1:100

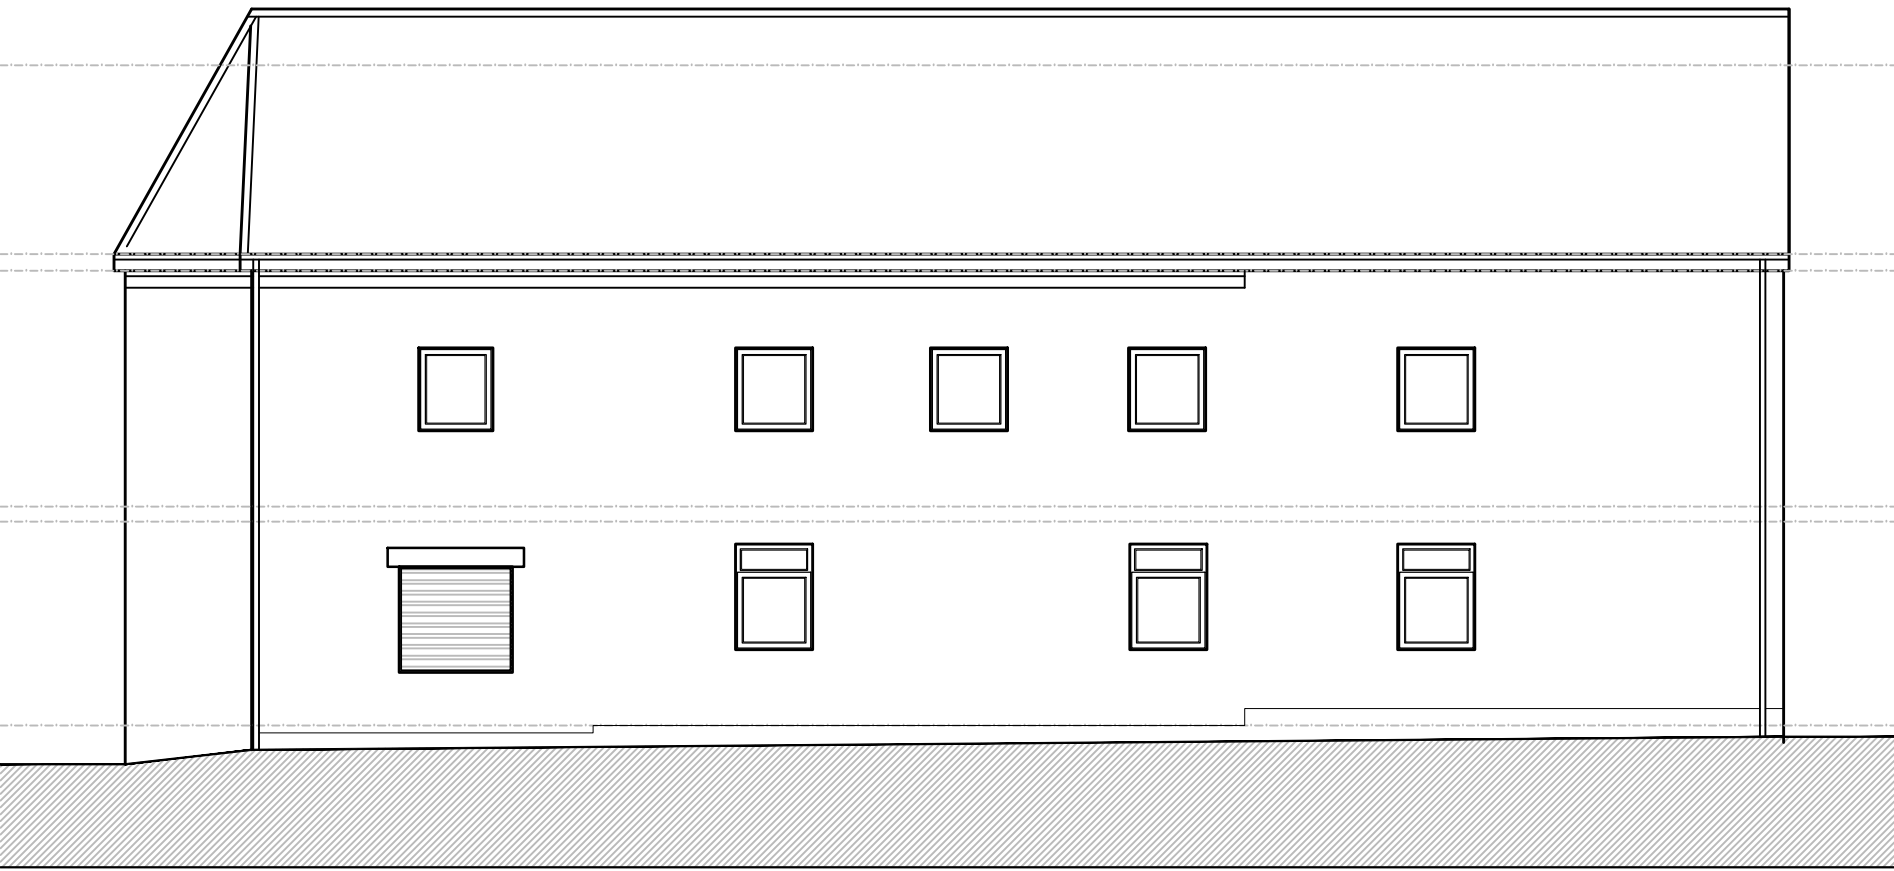

EXISTING REAR ELEVATION (WARRINGTON RD)
Scale 1:100

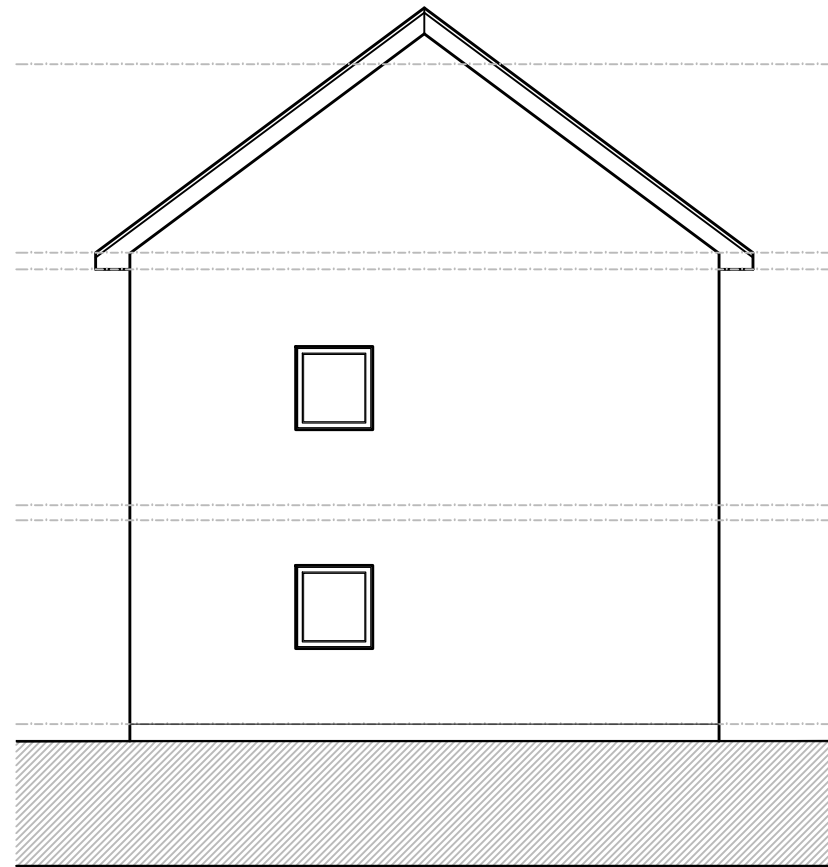

EXISTING SIDE ELEVATION
Scale 1:100

Version	Amendment	Drawn & Date	Checked & Date	Approved & Date
McGovern Architectural Design				
Telephone: 0752026013				
Email: mkgovern-architecturaldesign@hotmail.com				
Internal Project Number				
Client				
MR_PAUL_GARVEY				
Project Name				
143_KEMBLE_ST_PRESCOTT_L34_SGG				
Drawing Title				
EXISTING_PLANS				
Scale	Original Size	*		
SHOWN	A1			
Date	Drawn	Checked	Approved	
JAN_25	MMC	MMC		
Drawing Number				Status
				*
				Revision
				A