

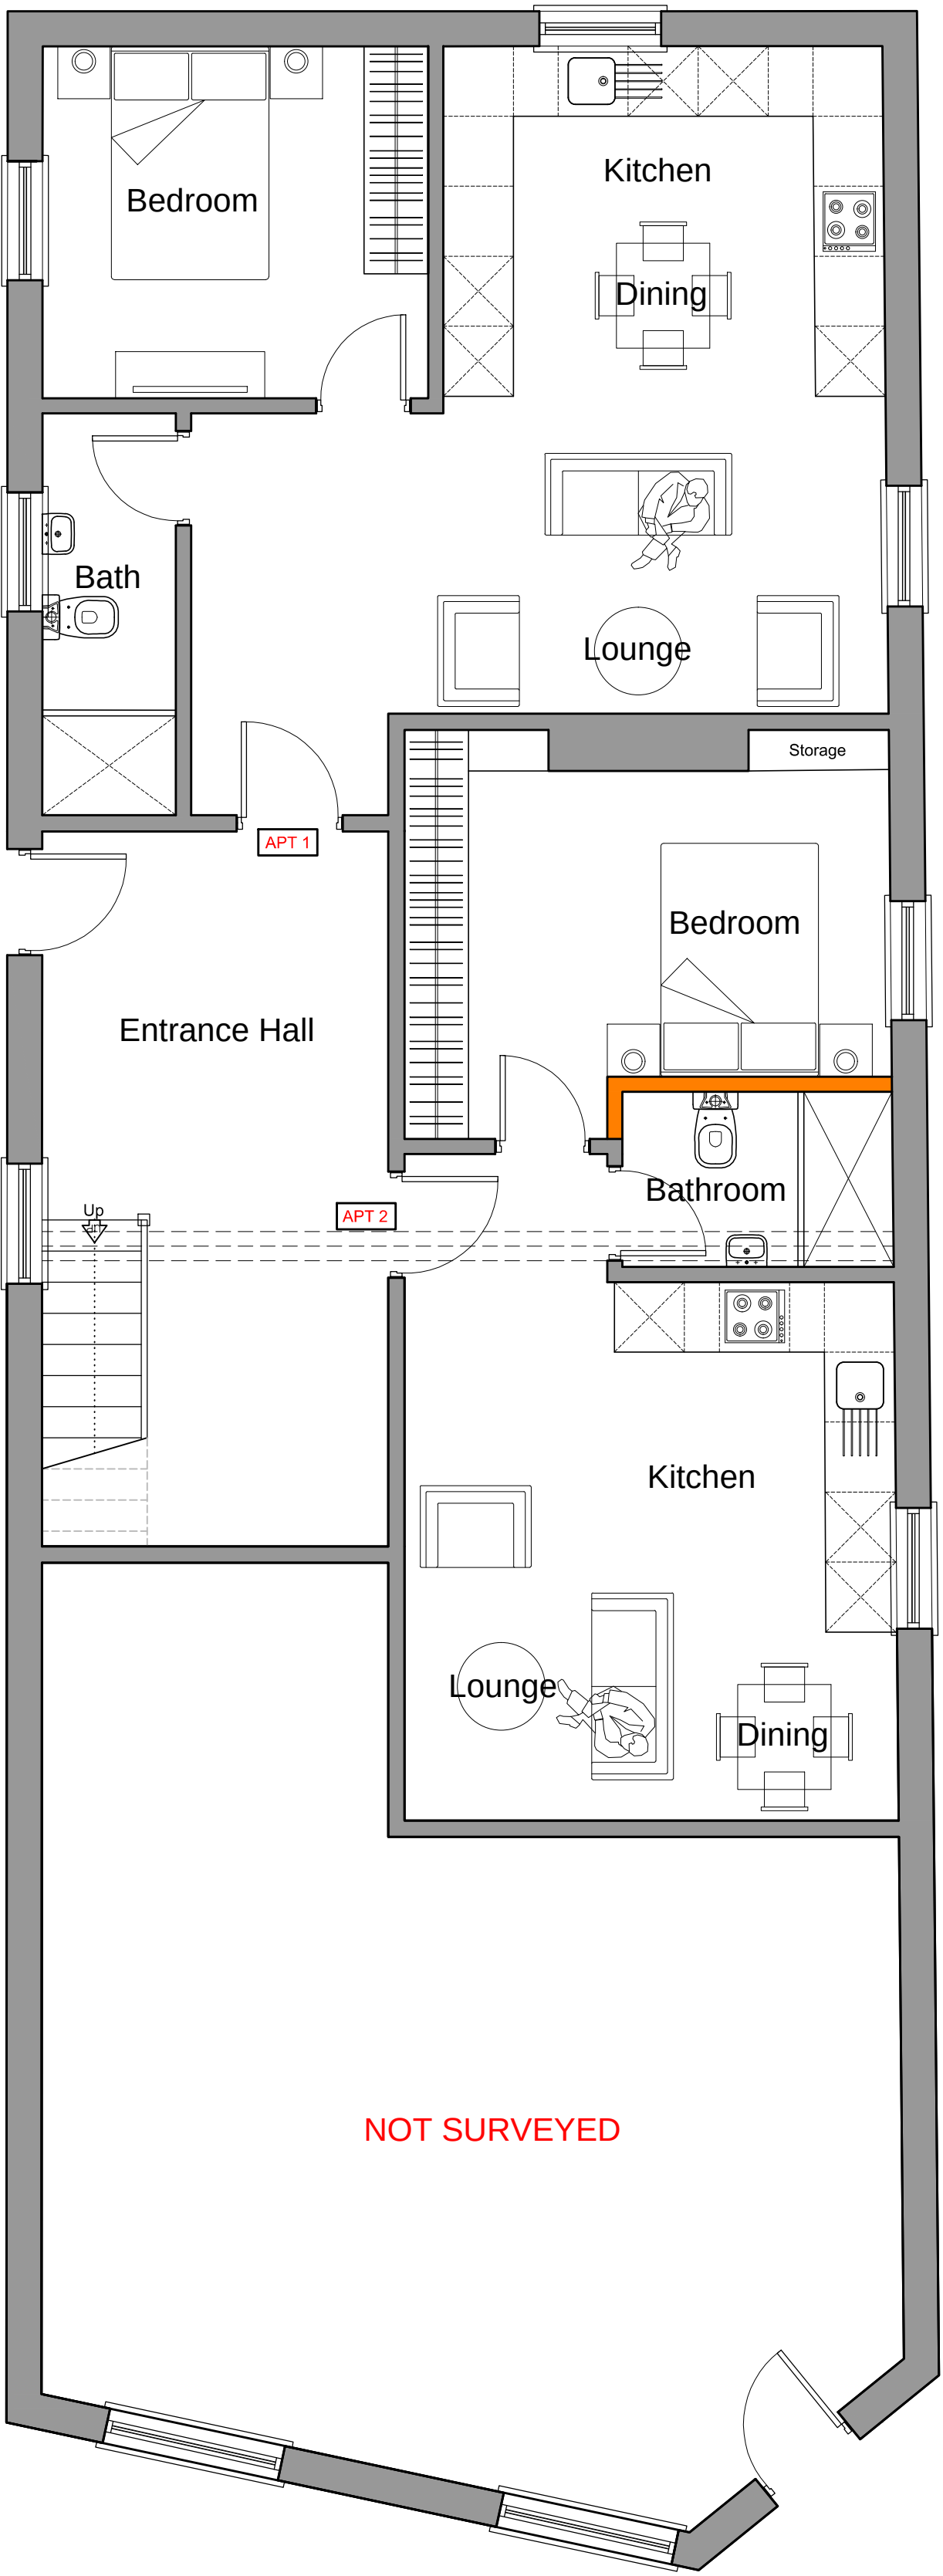
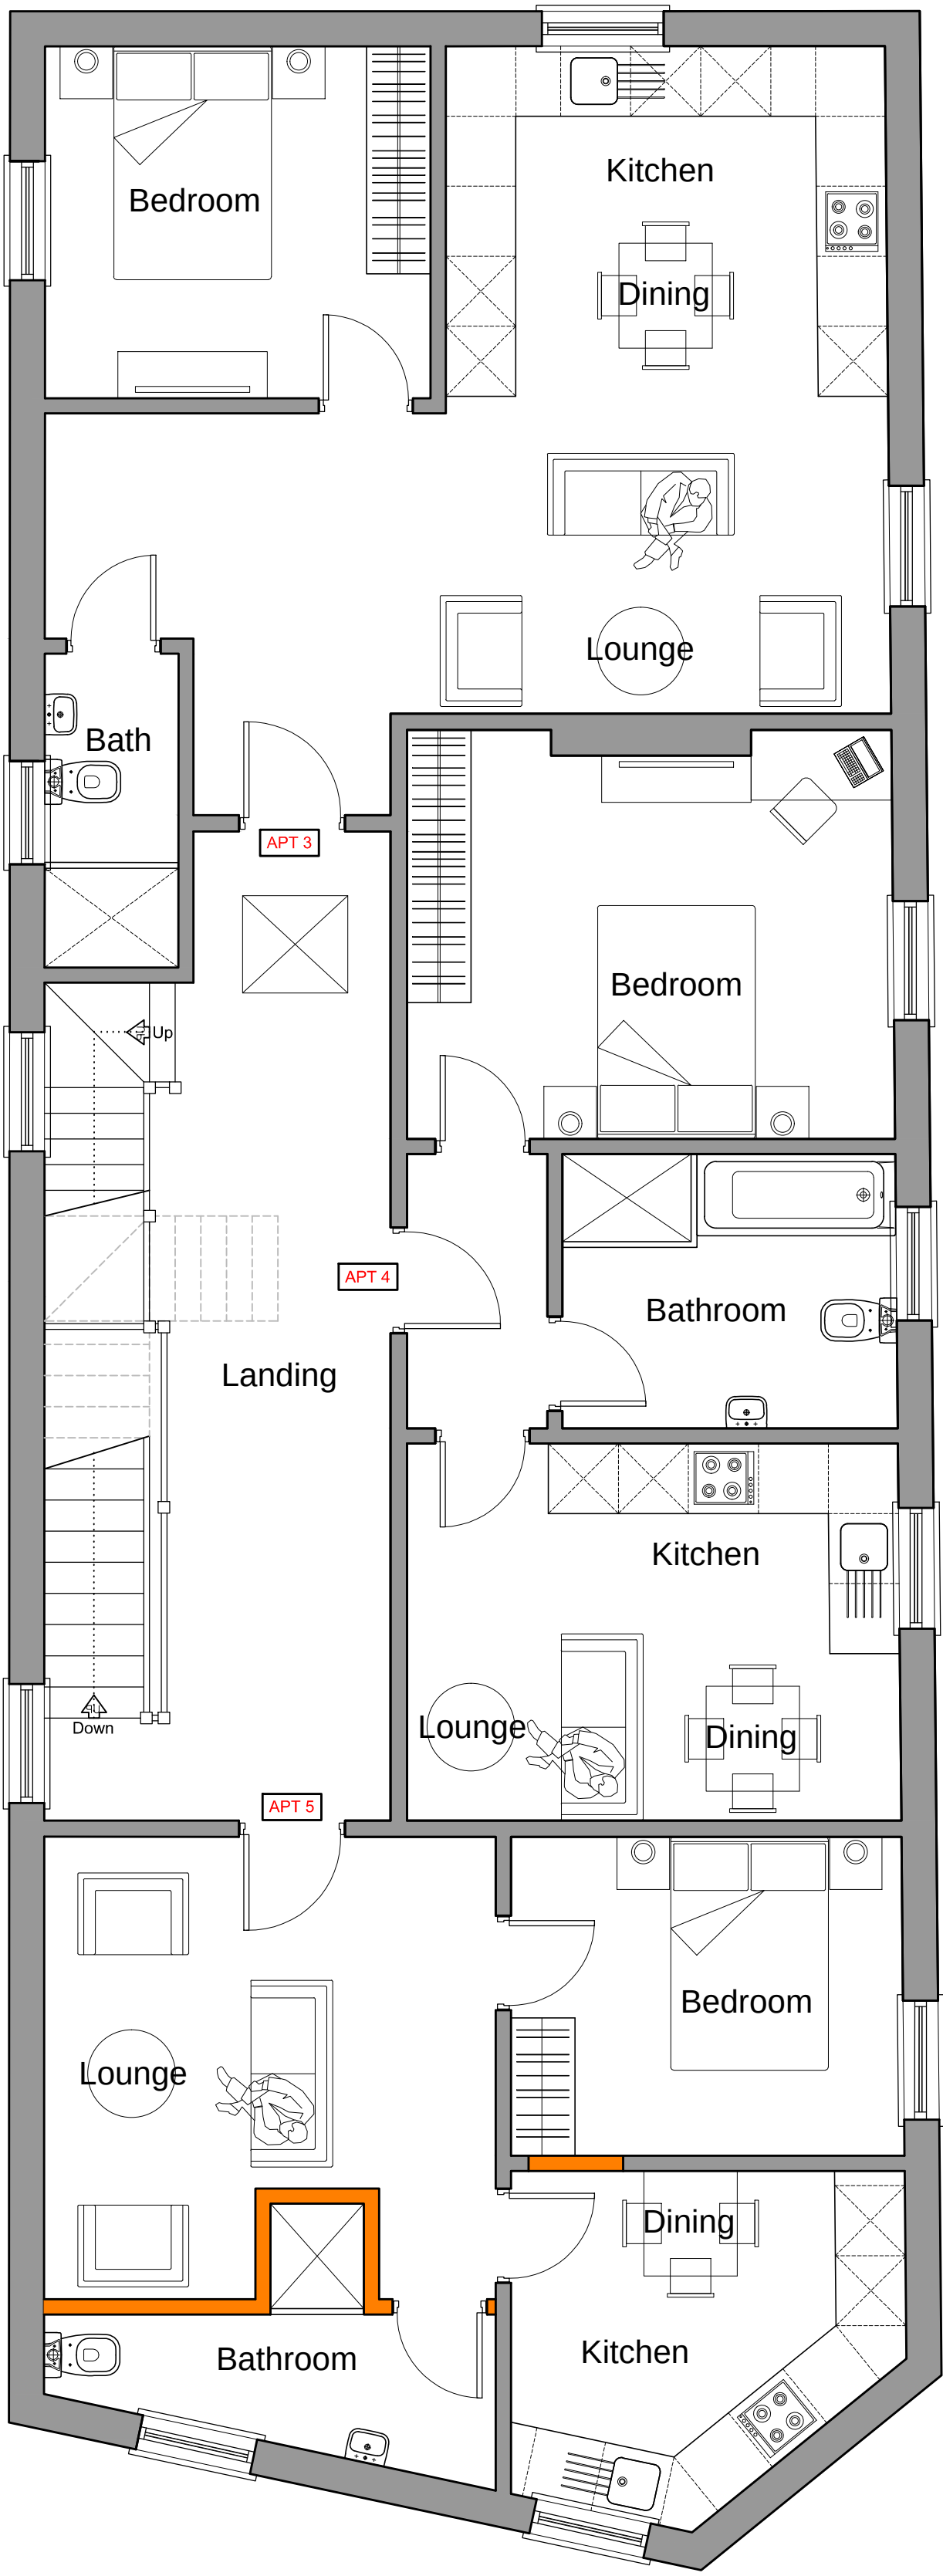



NOTES  
All dimensions to be checked on site. Figured dimensions to be read in preference to scaled. Drawing author accepts no responsibility for any unauthorised amendments to the drawing and does not permit unauthorised copying of the drawing. This drawing is copyright and remains the property of drawing author unless otherwise agreed.

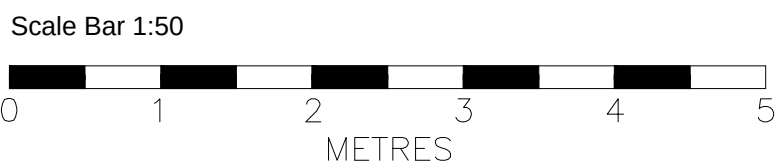


PROPOSED GROUND FLOOR PLAN  
Scale 1:50

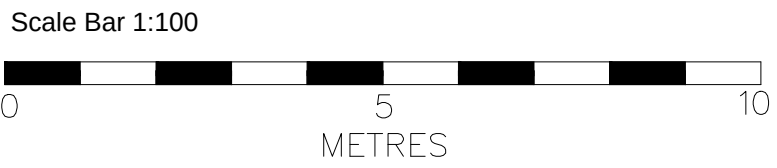


PROPOSED FIRST FLOOR PLAN  
Scale 1:50

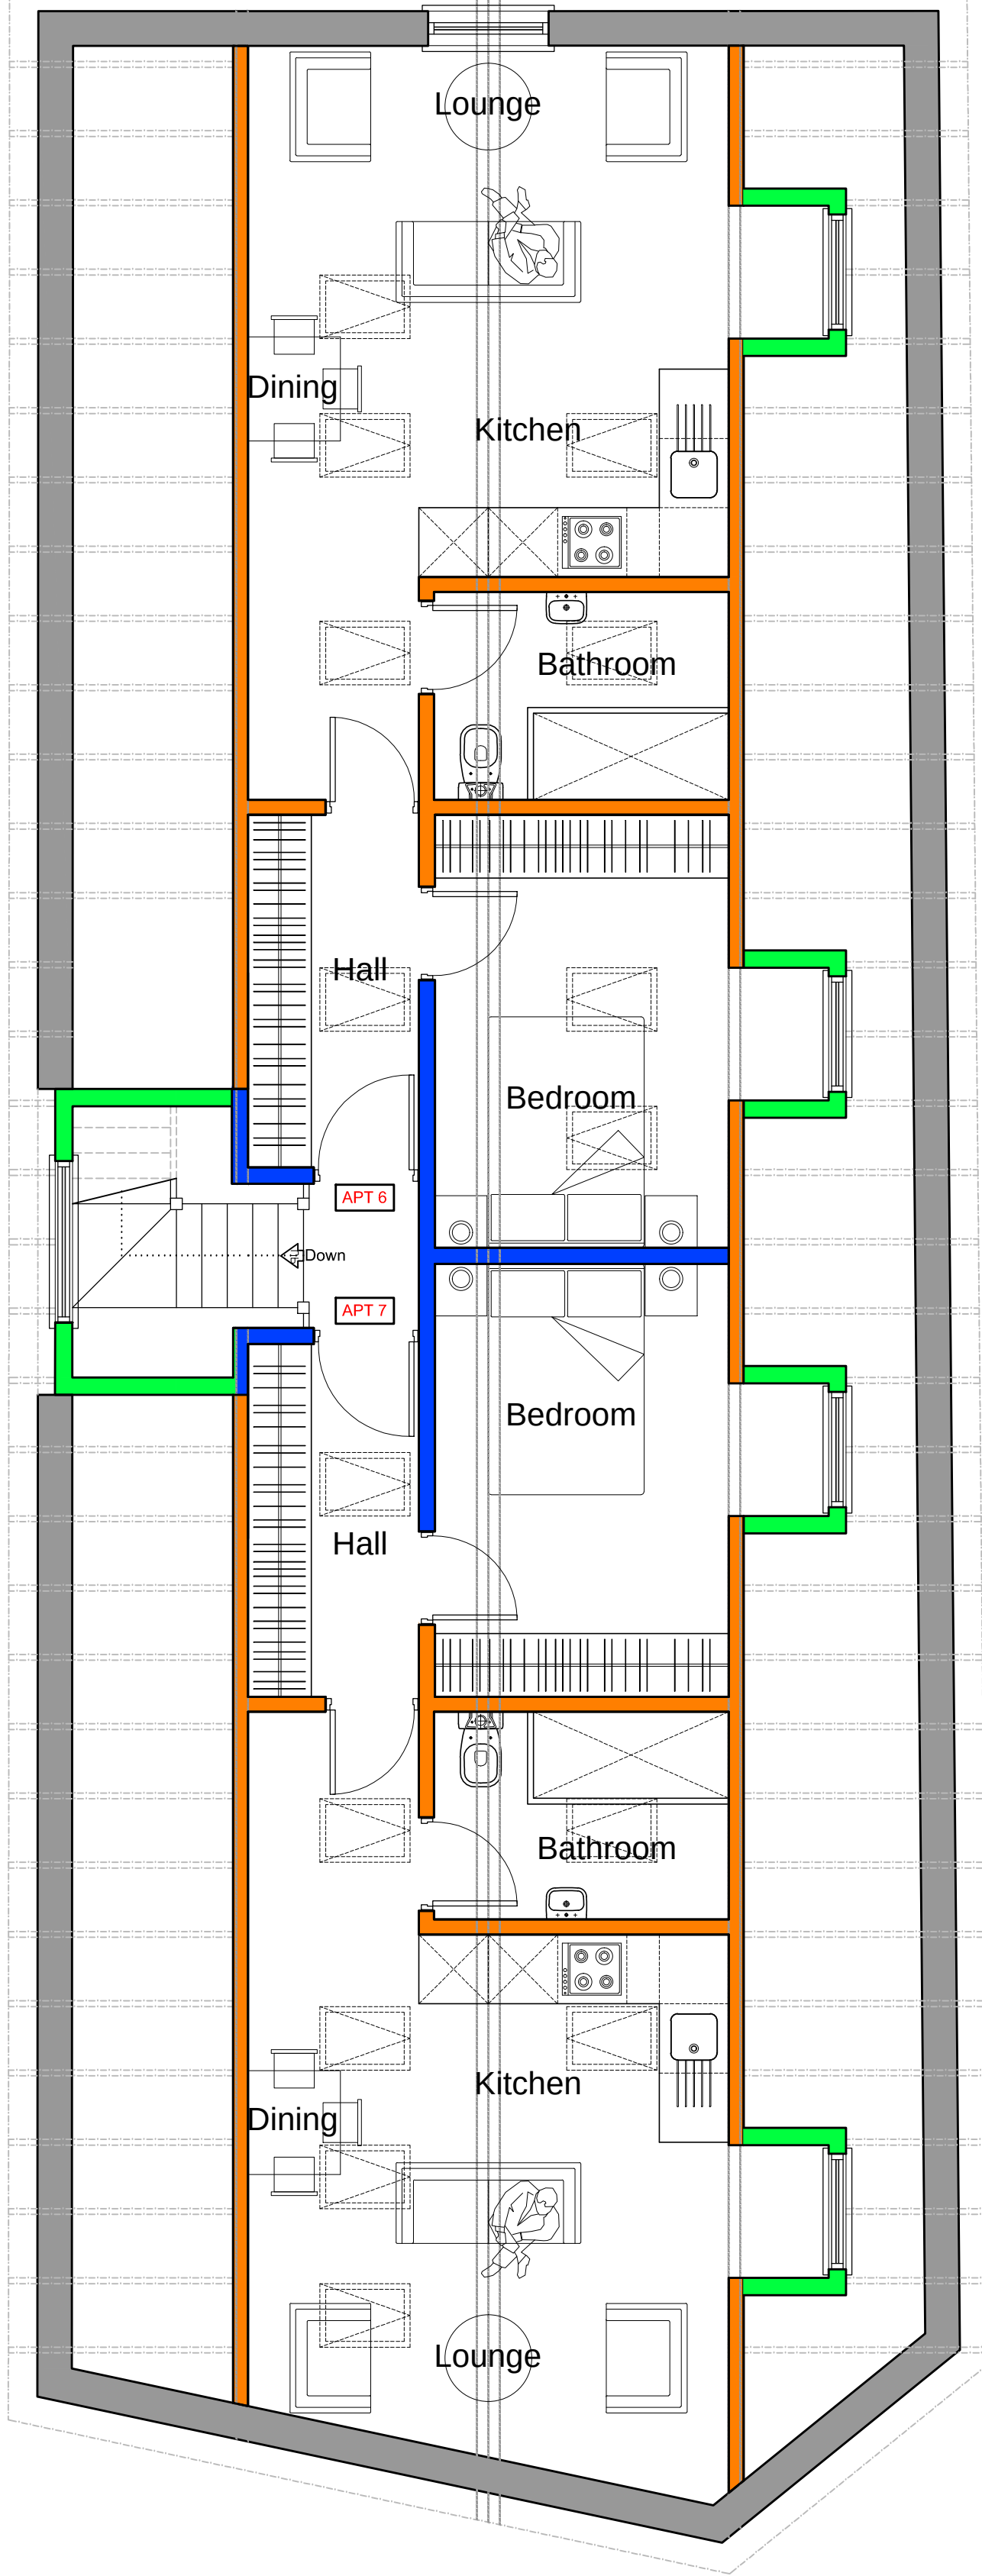


PROPOSED SECOND FLOOR PLAN  
Scale 1:50

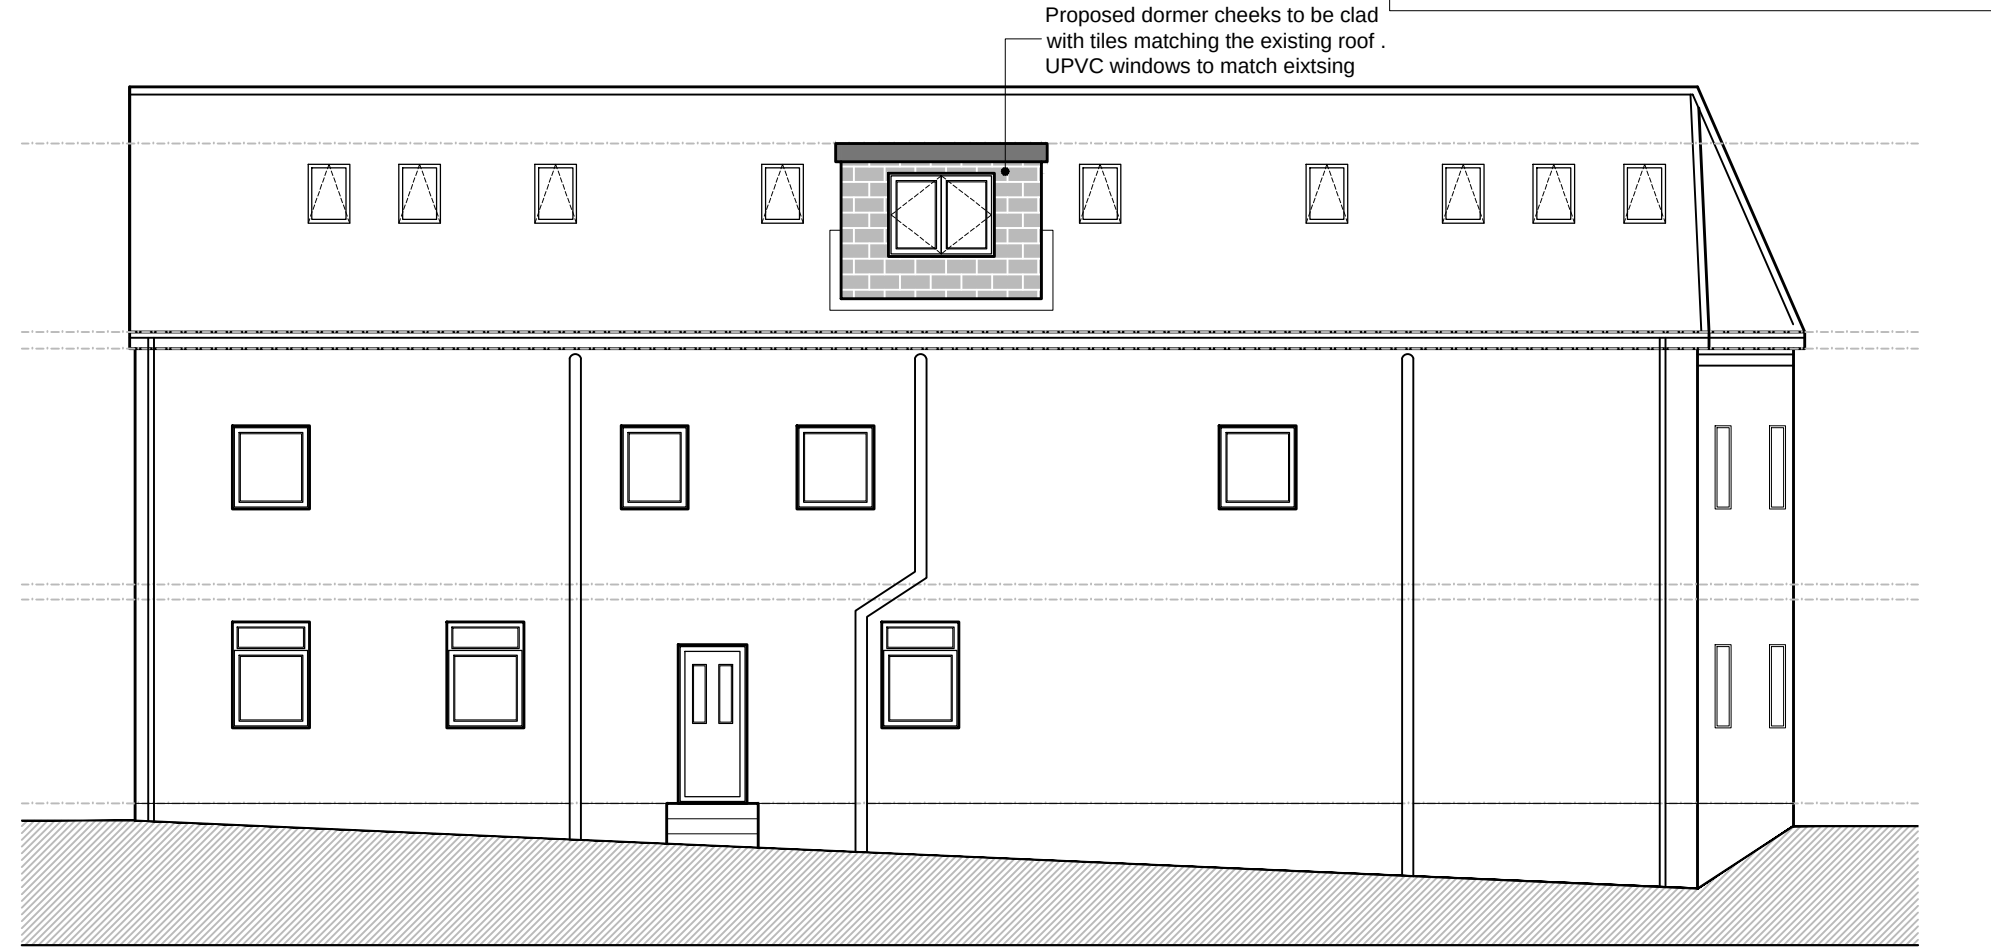


PROPOSED FRONT ELEVATION  
Scale 1:100

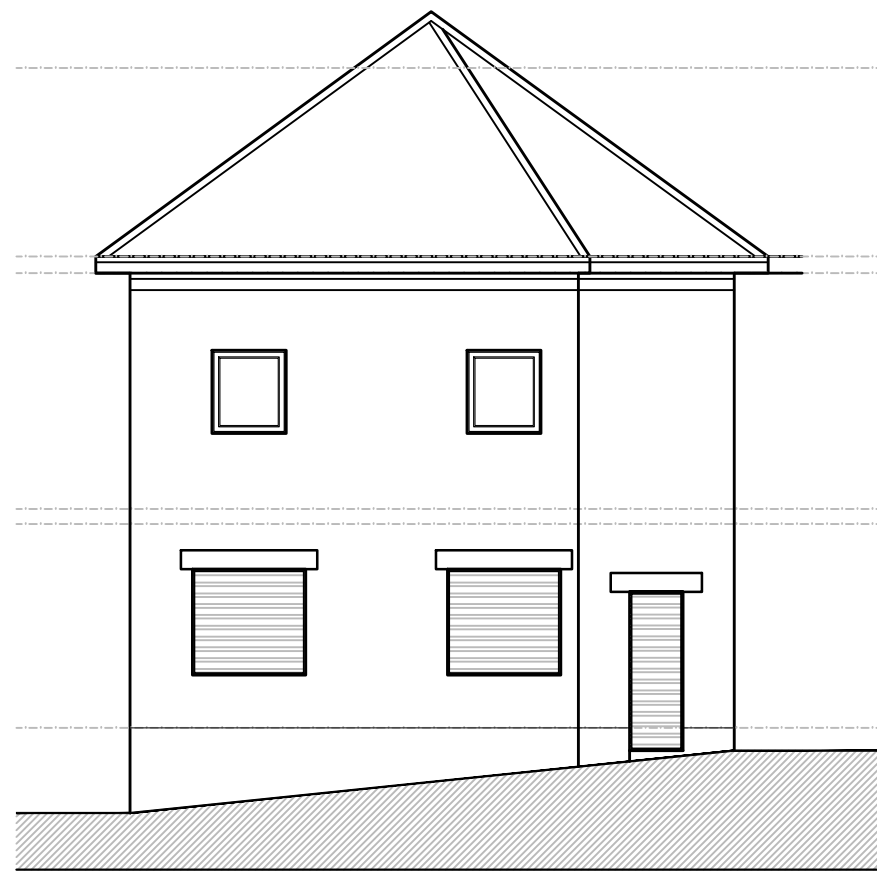

PROPOSED SIDE ELEVATION (KEMBLE STREET)  
Scale 1:100

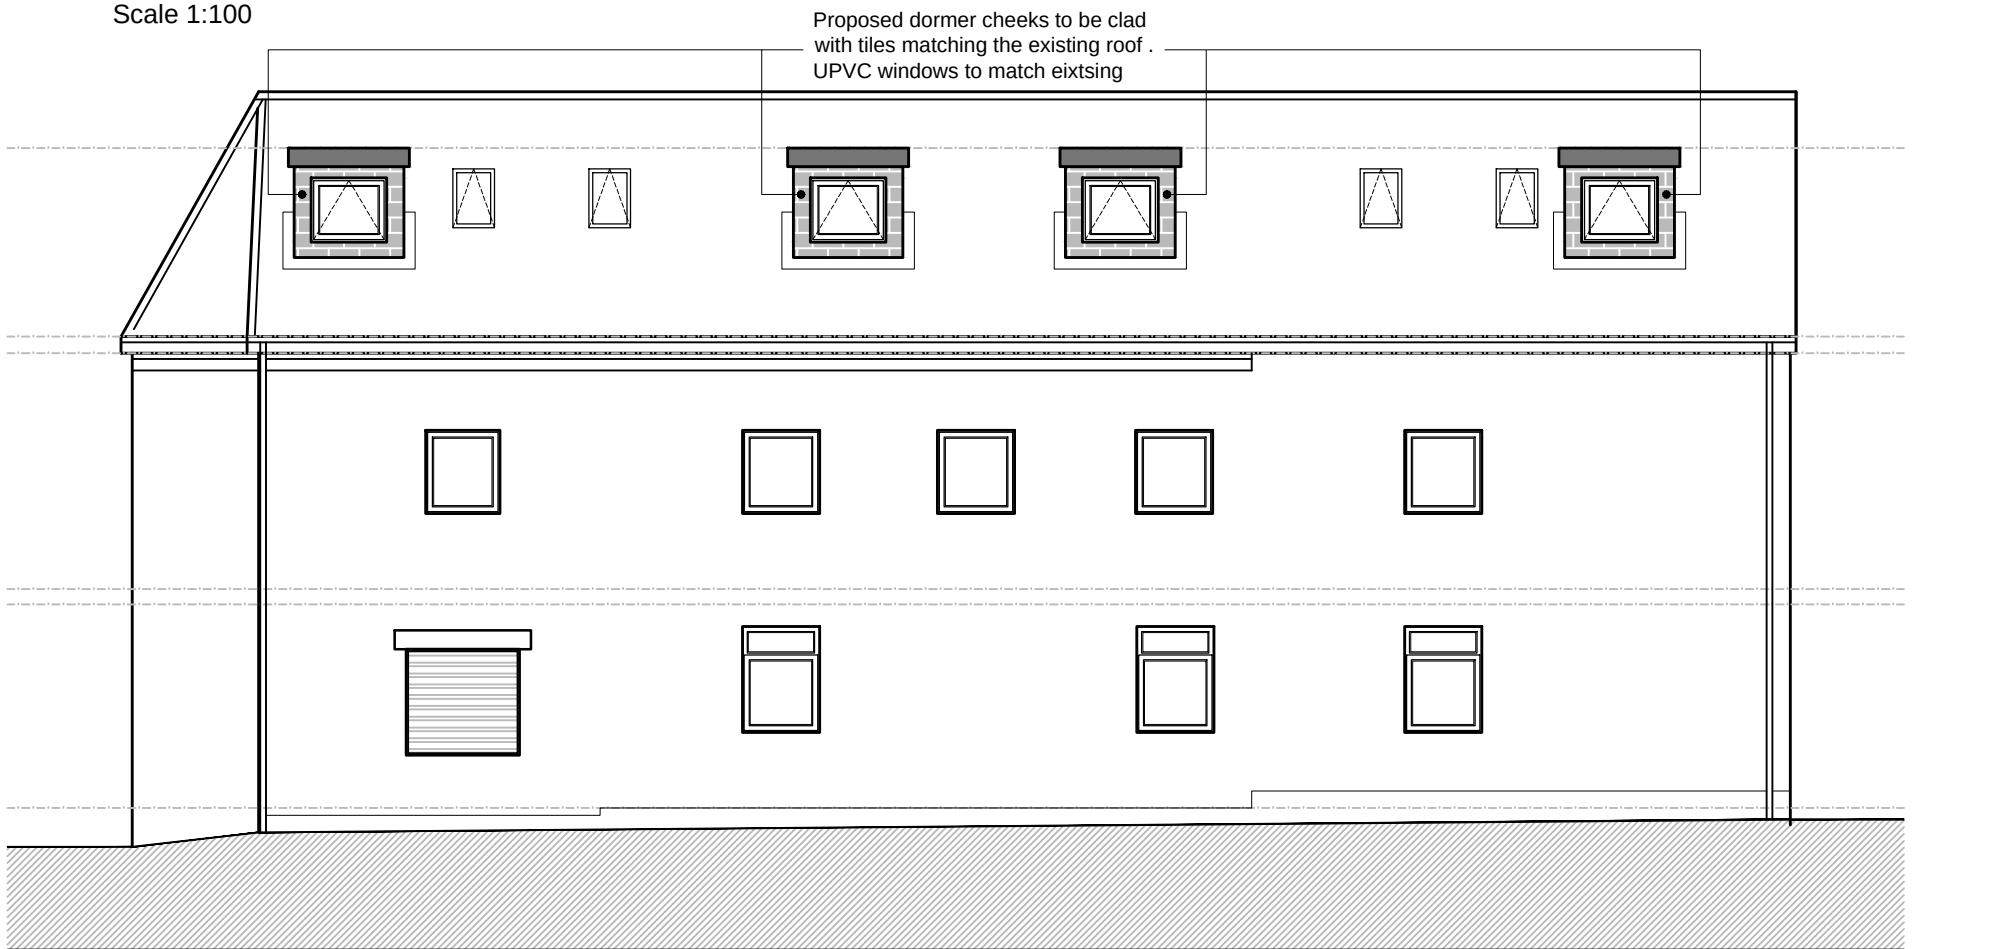

PROPOSED REAR ELEVATION (WARRINGTON RD)  
Scale 1:100

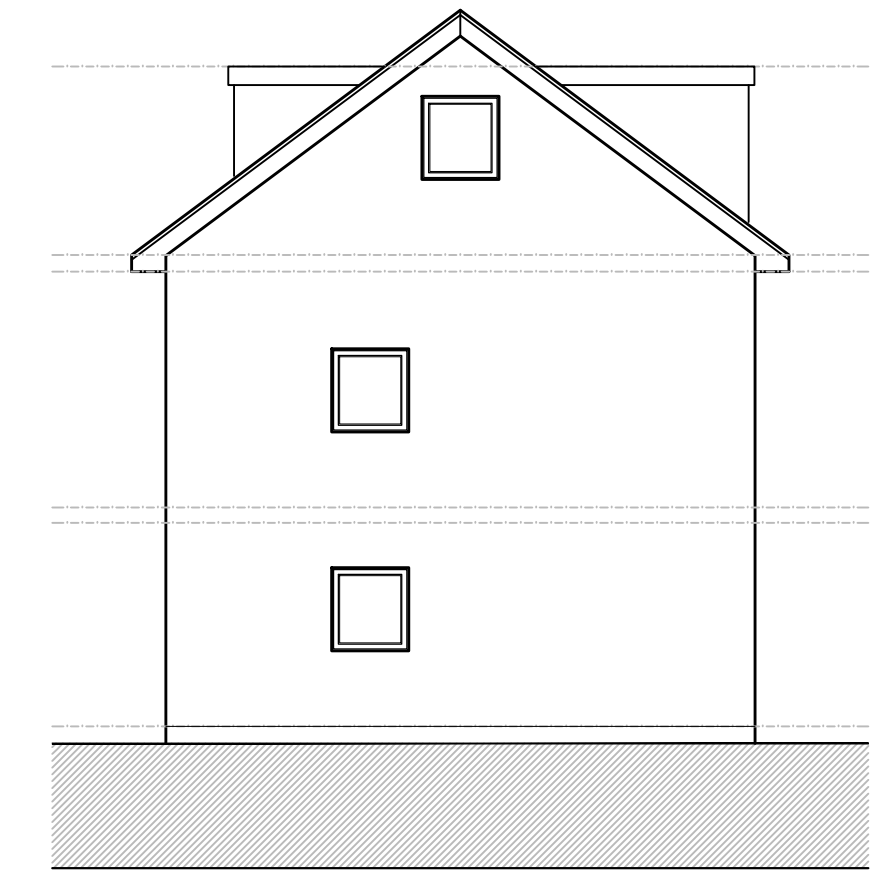

PROPOSED SIDE ELEVATION  
Scale 1:100

| Version                                         | Amendment     | Drawn & Date | Checked & Date | Approved & Date |
|-------------------------------------------------|---------------|--------------|----------------|-----------------|
| McGovern Architectural Design                   |               |              |                |                 |
| Telephone: 0752028013                           |               |              |                |                 |
| Email: mrgovern.architecturaldesign@hotmail.com |               |              |                |                 |
| Internal Project Number                         |               |              |                |                 |
| Client                                          |               |              |                |                 |
| MR_PAUL_GARVEY                                  |               |              |                |                 |
| Project Name                                    |               |              |                |                 |
| 143_KEMBLE_ST_PRESCOTT_L34_S5G                  |               |              |                |                 |
| Drawing Title                                   |               |              |                |                 |
| PROPOSED_PLANS                                  |               |              |                |                 |
| Scale                                           | Original Size | *            |                |                 |
| Shown                                           | A1            |              |                |                 |
| Date                                            | Drawn         | Checked      | Approved       |                 |
| JAN_25                                          | MMC           | MMC          |                |                 |
| Drawing Number                                  |               |              |                | Status          |
|                                                 |               |              |                | Revision        |
|                                                 |               |              |                | D               |

PL\_02