



This drawing is protected by copyright. It may not be reproduced in any form or by any means for any purpose without written permission of Harrison Stringfellow Architects © [Harrison Stringfellow (UK)] [2021]
Do not scale this drawing. All dimensions to be checked on site by the contractor and such dimensions to be their responsibility. All work must comply with relevant British Standards and Building Regulations requirements. Any discrepancies to be reported to Architects Copyright © All rights reserved. No part of this drawing may be reproduced or transmitted in any form without the prior permission in writing. This drawing is for information purposes only. DO NOT USE THIS DRAWING FOR CONSTRUCTION PURPOSES

THIS DRAWING IS TO BE
PRINTED IN COLOUR

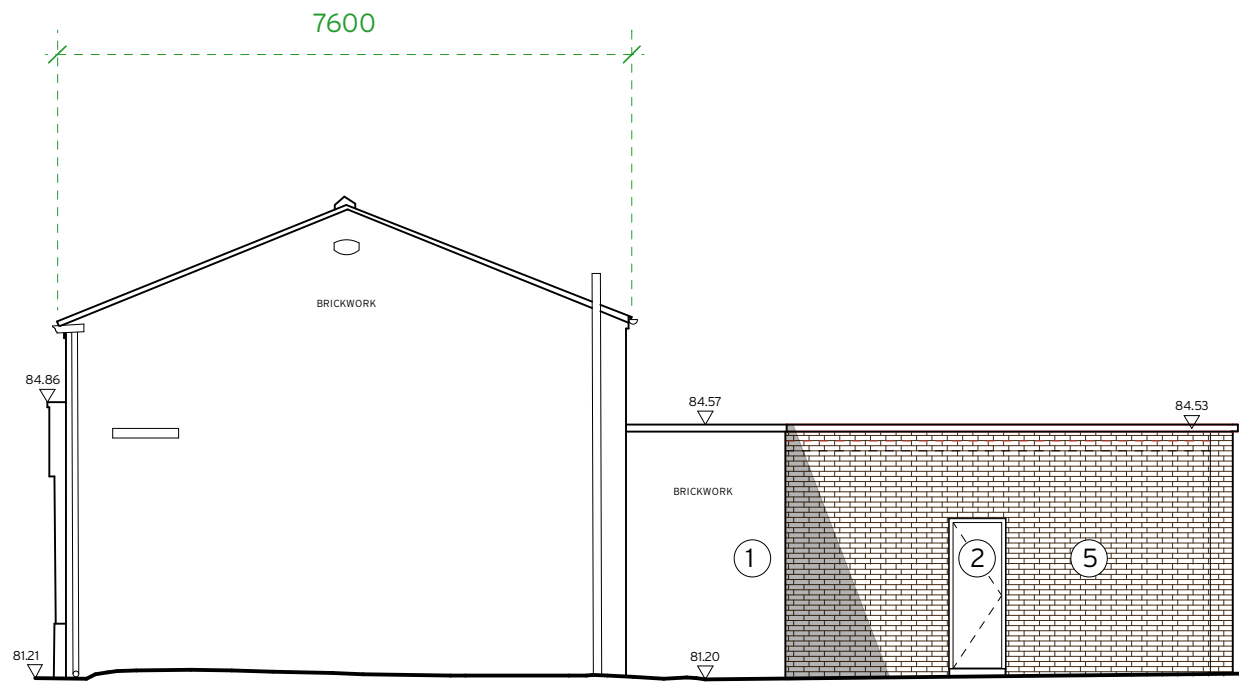


3. PROPOSED SIDE ELEVATION - EAST

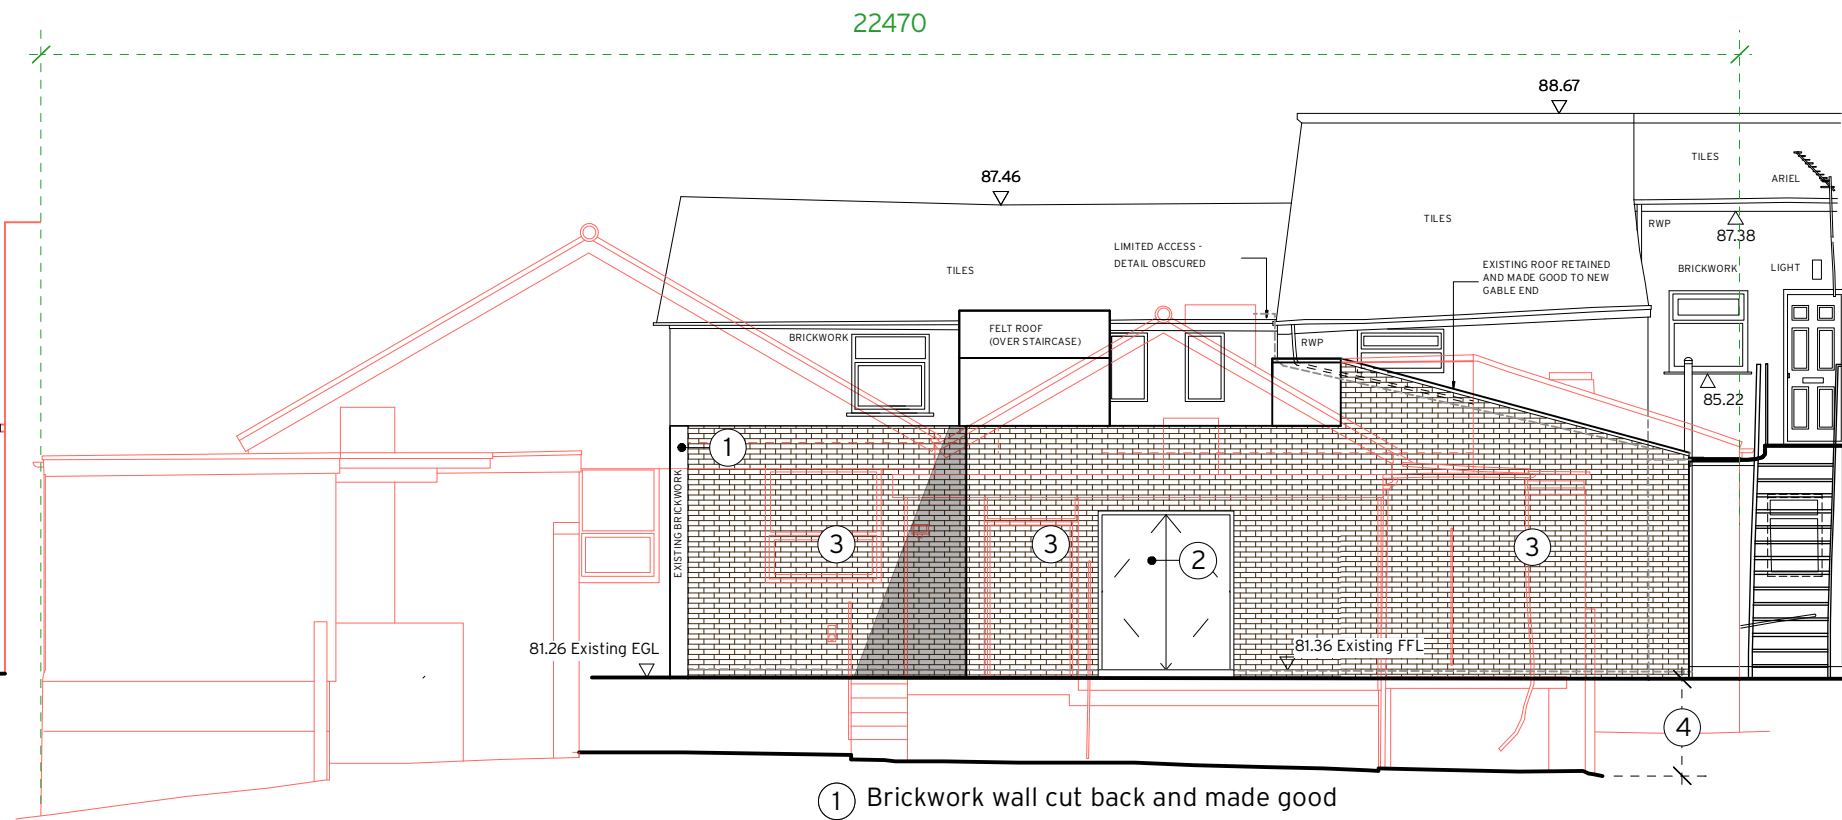

4. PROPOSED REAR ELEVATION - NORTH

- 1 Brickwork wall cut back and made good
- 2 New solid timber door
- 3 New brickwork cavity wall, built with reused brick / bricks to match existing
- 4 Existing level changes of site noted. Demolition proposals to level over ground where demolition of buildings proposed. NB: Levelled and made safe to tie in with existing level changes of site. Refer to existing site plan for spot levels.
- 5 Assumed existing internal finishes to be removed and stripped back & brickwork underneath cleaned to become external wall to match existing

KEY PLAN

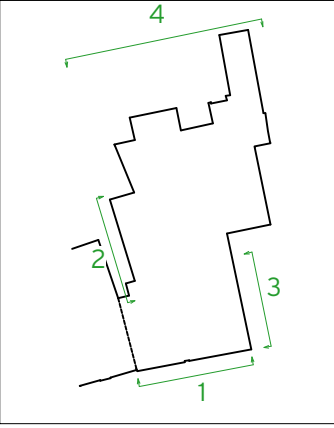

Notes:

- Structural survey to be undertaken by competent persons prior to demolition works commencing.
- Known asbestos on site, review asbestos survey prior to demolition works commencing.
- Refer to Demolition Construction Phase Health & Safety and RAMS by Nick Brookes Group
- Proposed demolition show in red
- Making good brickwork indicated with brickwork hatch. NB: any brickwork from demolition to be retained and reused so ensure making good brickwork ties in with existing building

A KB 20/07/2022 Amended to suit client changes

Harrison
Stringfellow

43 Penny Lane
Liverpool
L18 1DE
@hsahello
harrisonstringfellow.co.uk

Drg No.	Rev.	Project Ref.
278.03.05.02	A	278
Project Title		
RAY'S CRAFT BAKERY		
Drg Title		
Proposed GA Elevations		
Client		
M RAY LTD		
Drawn by	Checked	Date
KB	SS	12/07/2022
Stage		Scale
PLANNING		1:100 @ A3

