





EXISTING FRONT ELEVATION
scale 1:100

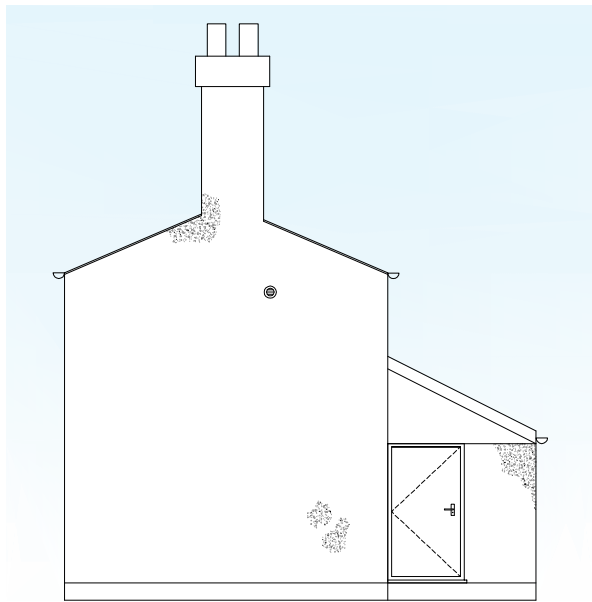


EXISTING SIDE ELEVATION
scale 1:100





EXISTING REAR ELEVATION
scale 1:100

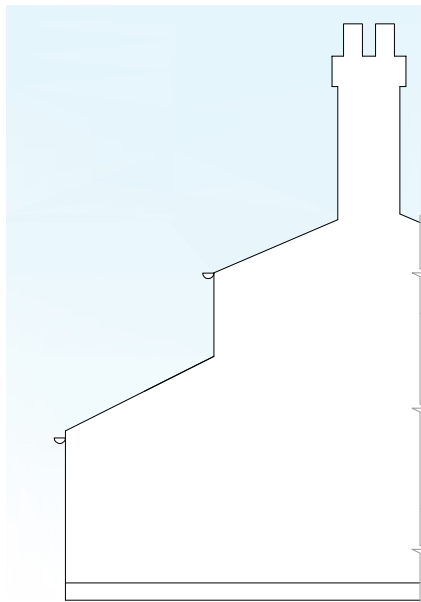


EXISTING OPP¹ SIDE ELEVATION
scale 1:100

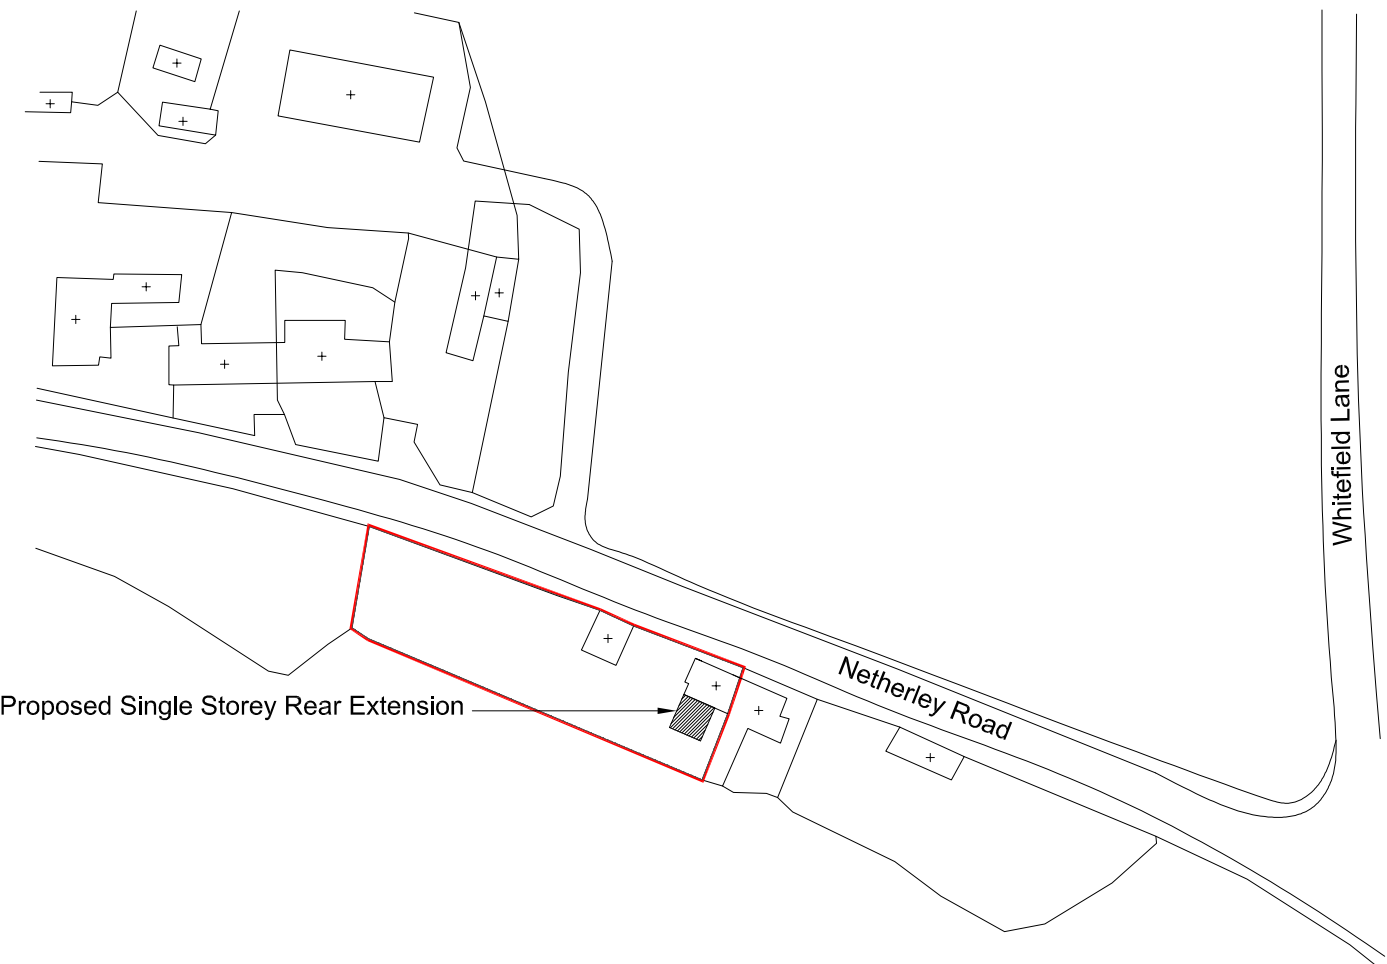

LOCATION PLAN
scale 1:1250

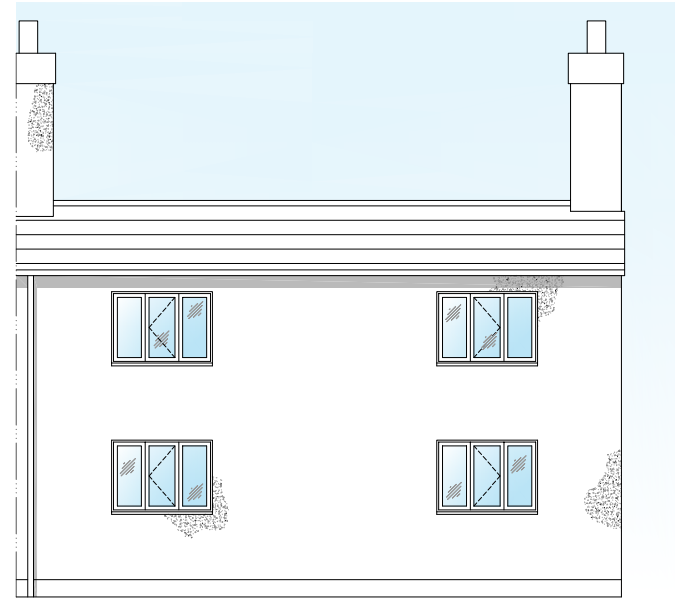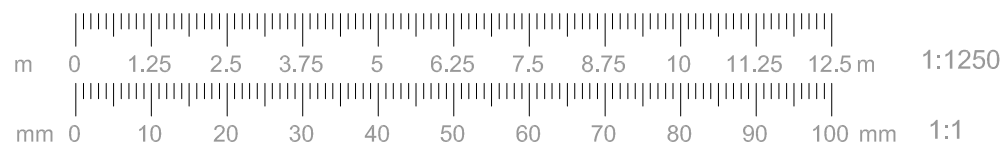


PROPOSED FRONT ELEVATION
scale 1:100

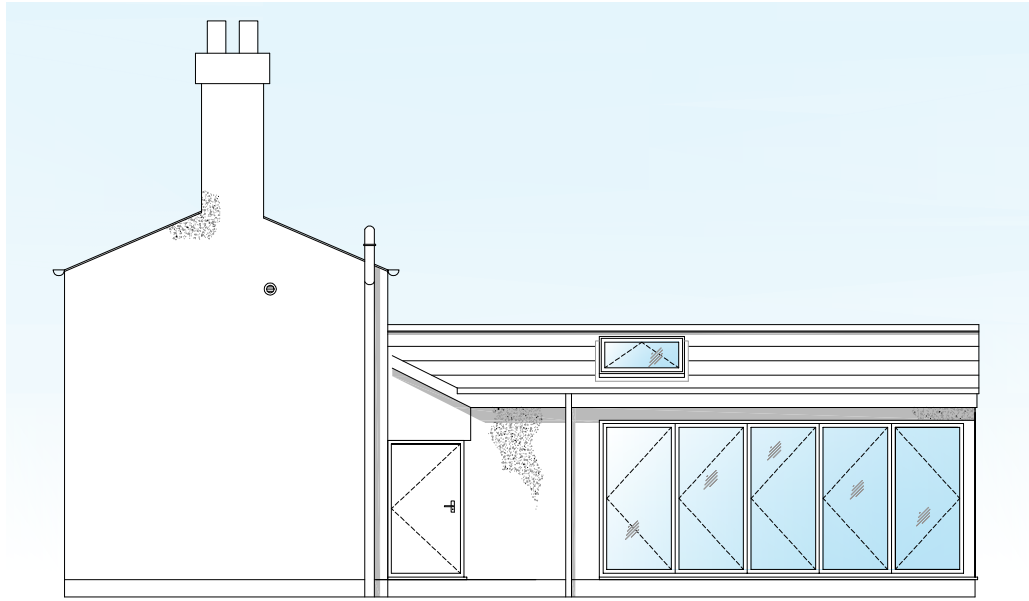


PROPOSED SIDE ELEVATION
scale 1:100




PROPOSED REAR ELEVATION
scale 1:100

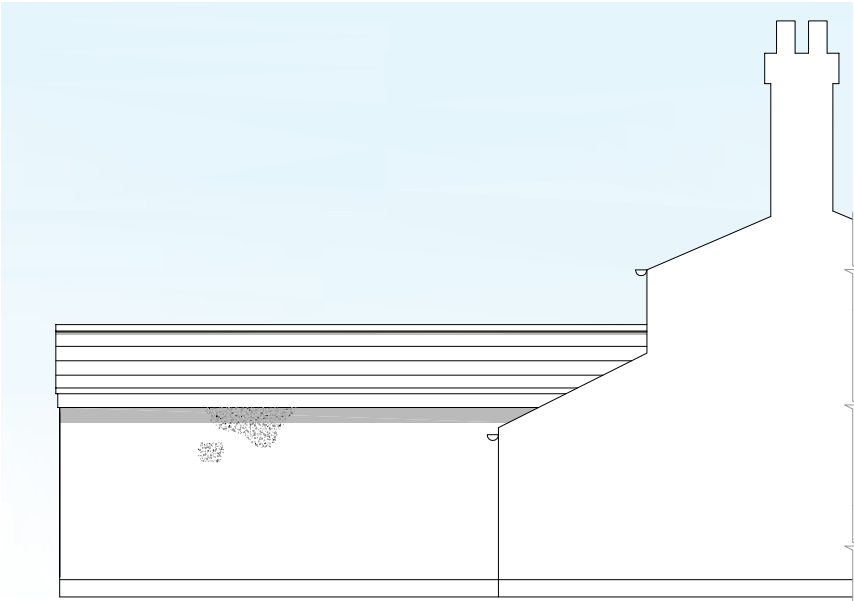


PROPOSED OPP¹ SIDE ELEVATION
scale 1:100

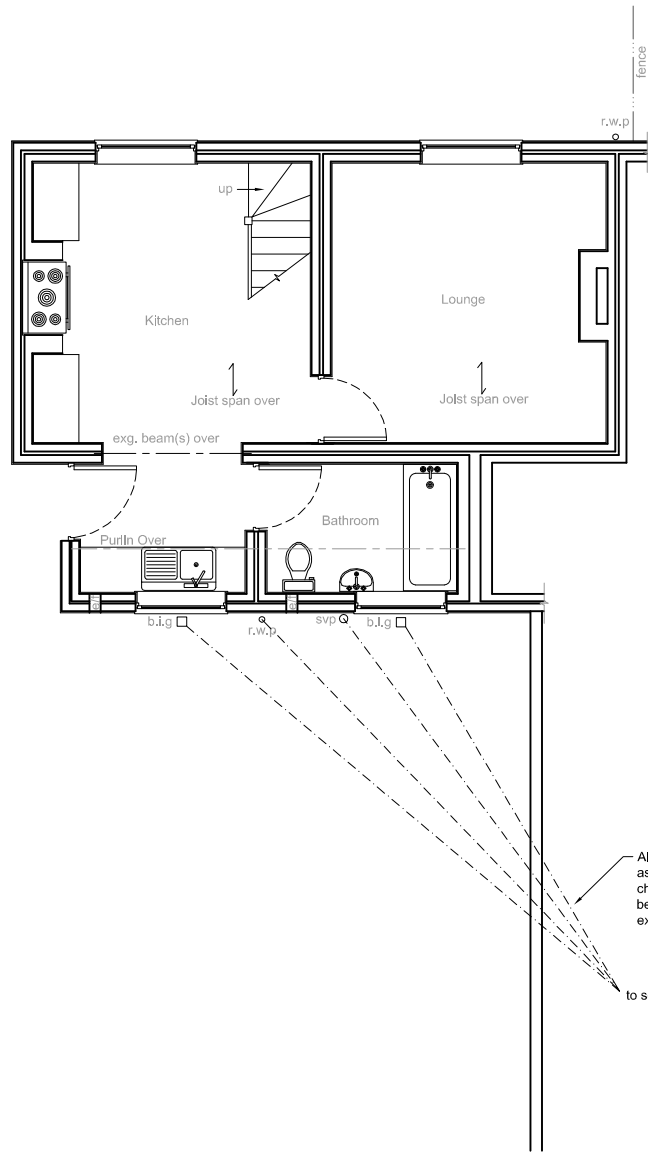

EXISTING GROUND FLOOR PLAN
scale 1:100

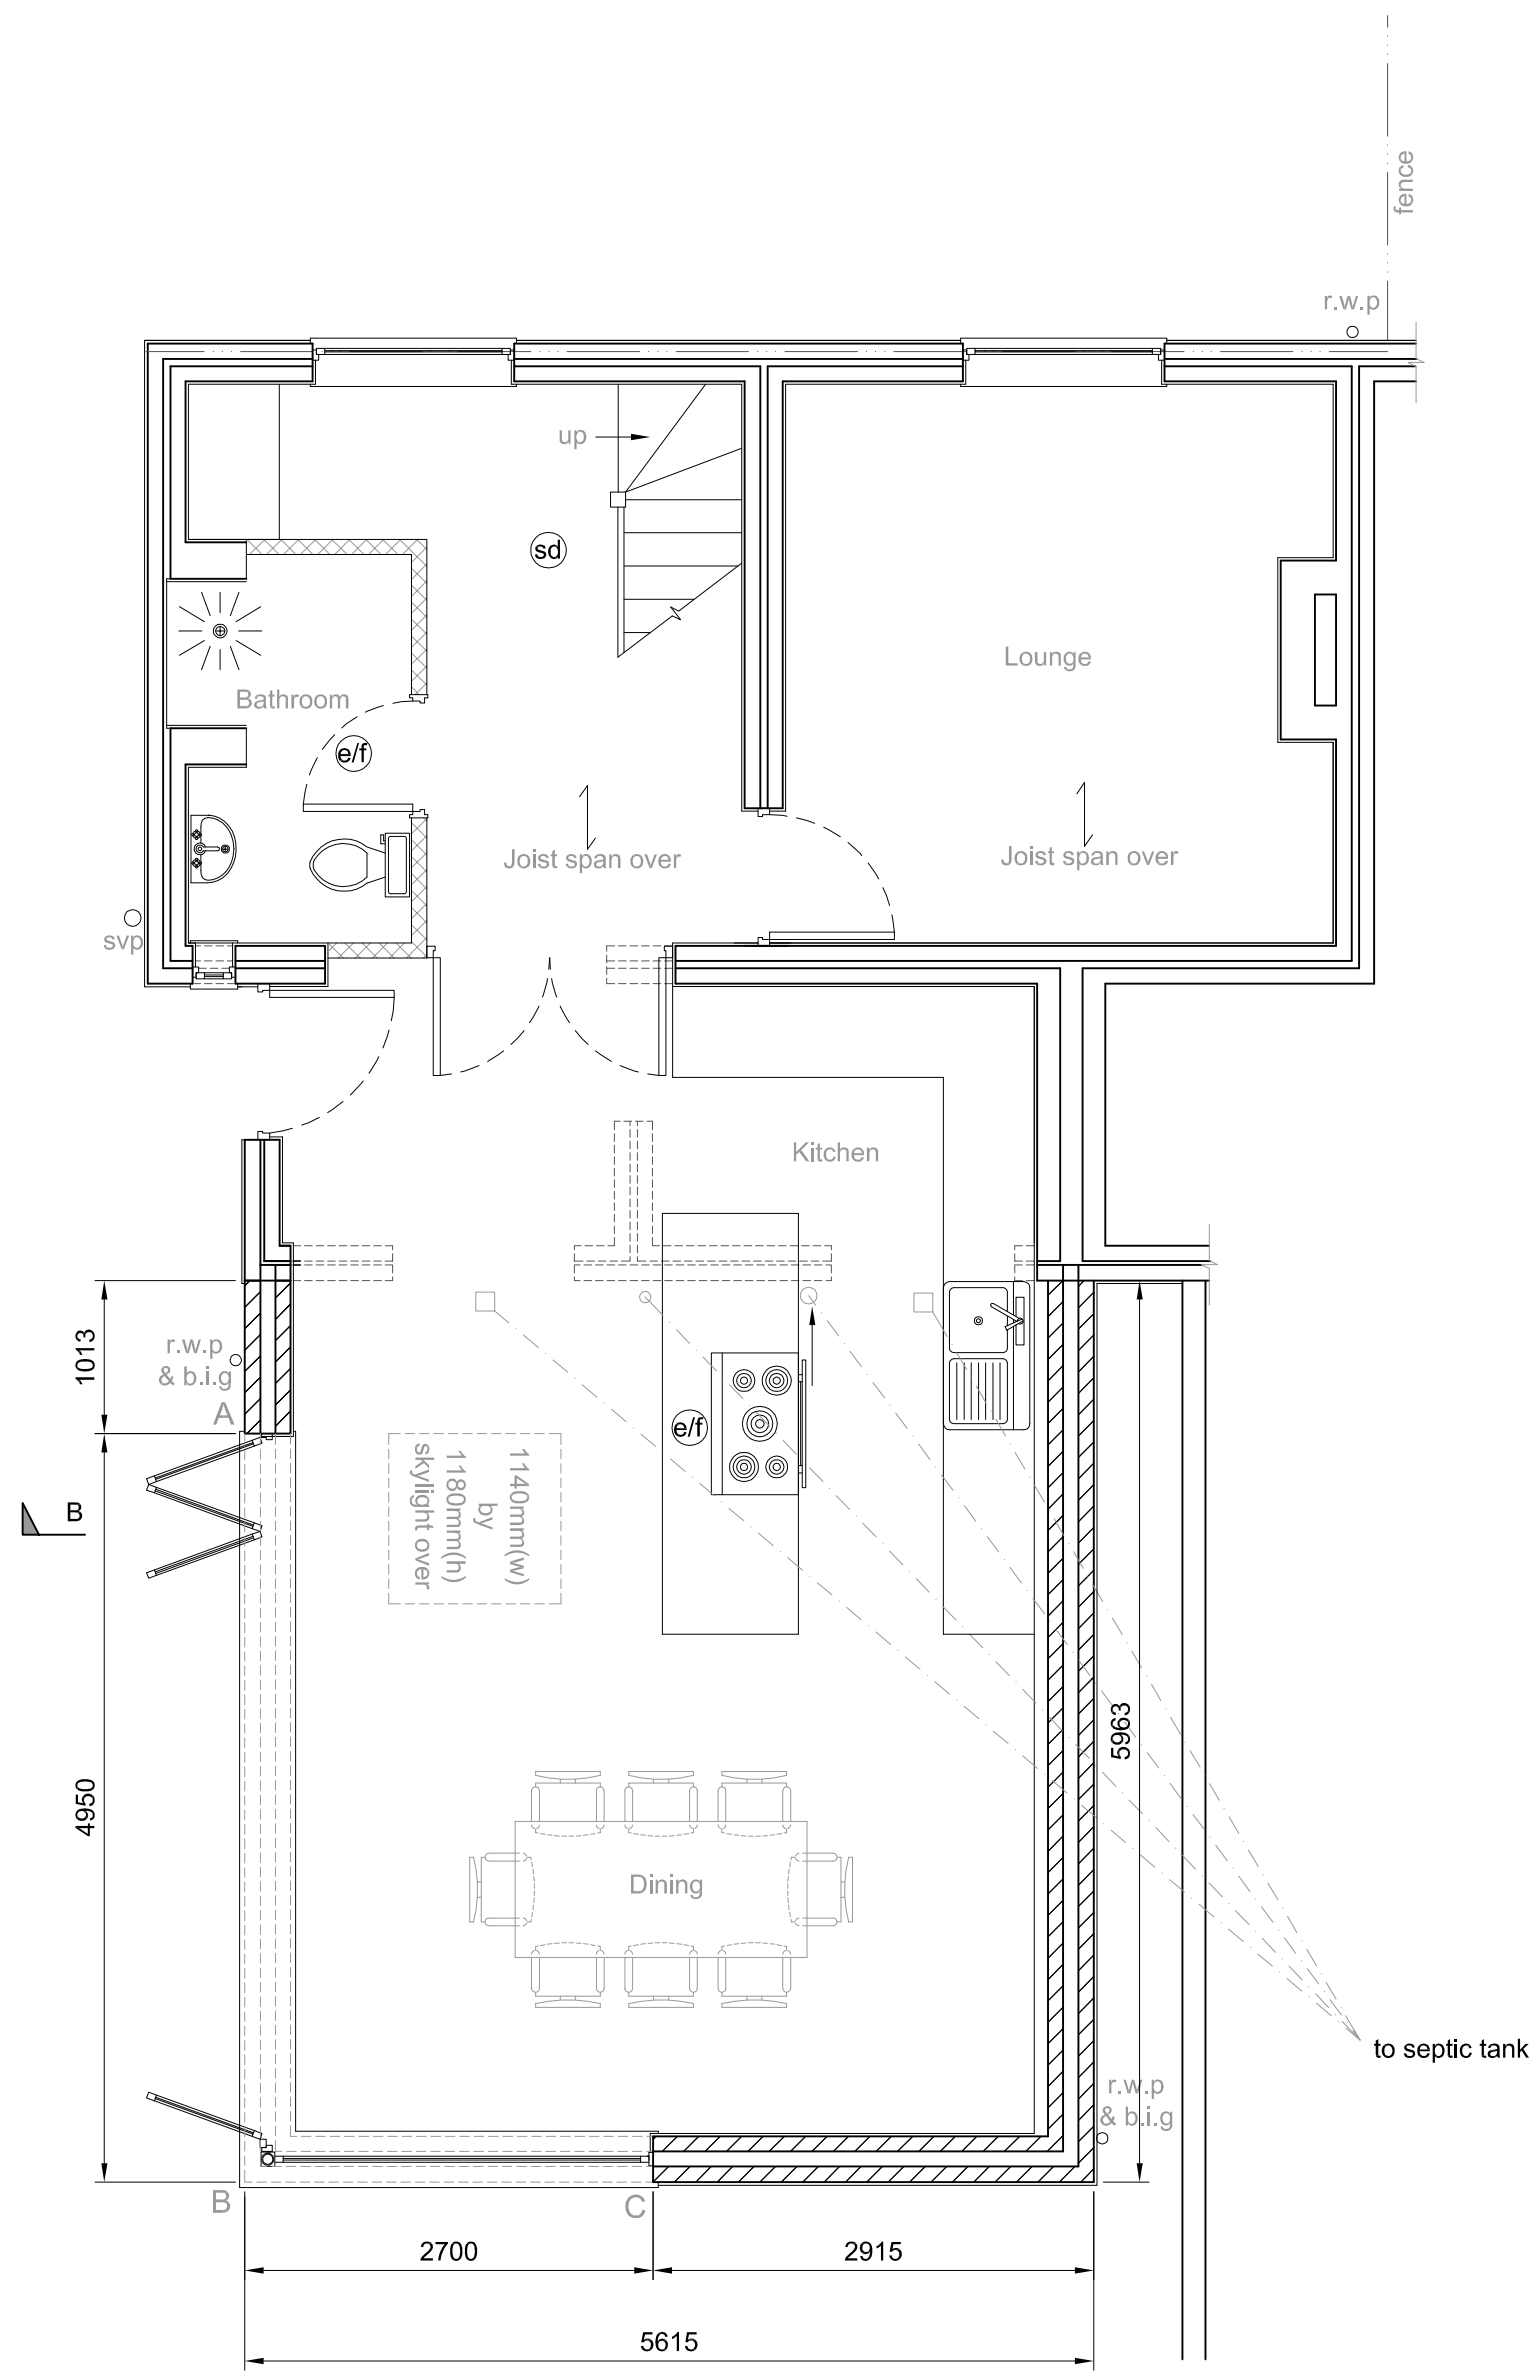

PROPOSED GROUND FLOOR PLAN
scale 1:50

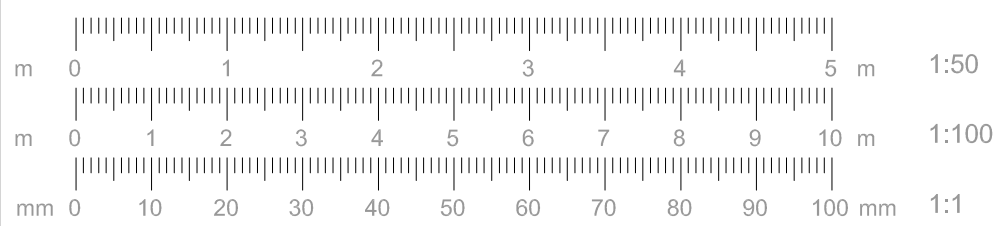

DWG No. L35 1RG/MC/PNA	
TITLE PLANS, ELEVATIONS & SITE PLAN	
PROJECT Proposed Development to Mill Cottage Netherley Road Prescot L35 1RG	
CLIENT Mr. & Mrs. Sanders	
DATE	04/10/2022
SCALE AT A1 AS SHOWN	
PRO-TECH ARCHITECTURE WWW.PRO-TECHARCHITECTURE.CO.UK CONTACT : LEE ROWLEY B.Eng.(HONS) 0151-423-7895 07967836028 20 ELSTREE COURT WIDNES, WAB 3EP INFO@PRO-TECHARCHITECTURE.CO.UK FOLLOW US ON FACEBOOK @PROTECHARCHITECTURELTD	