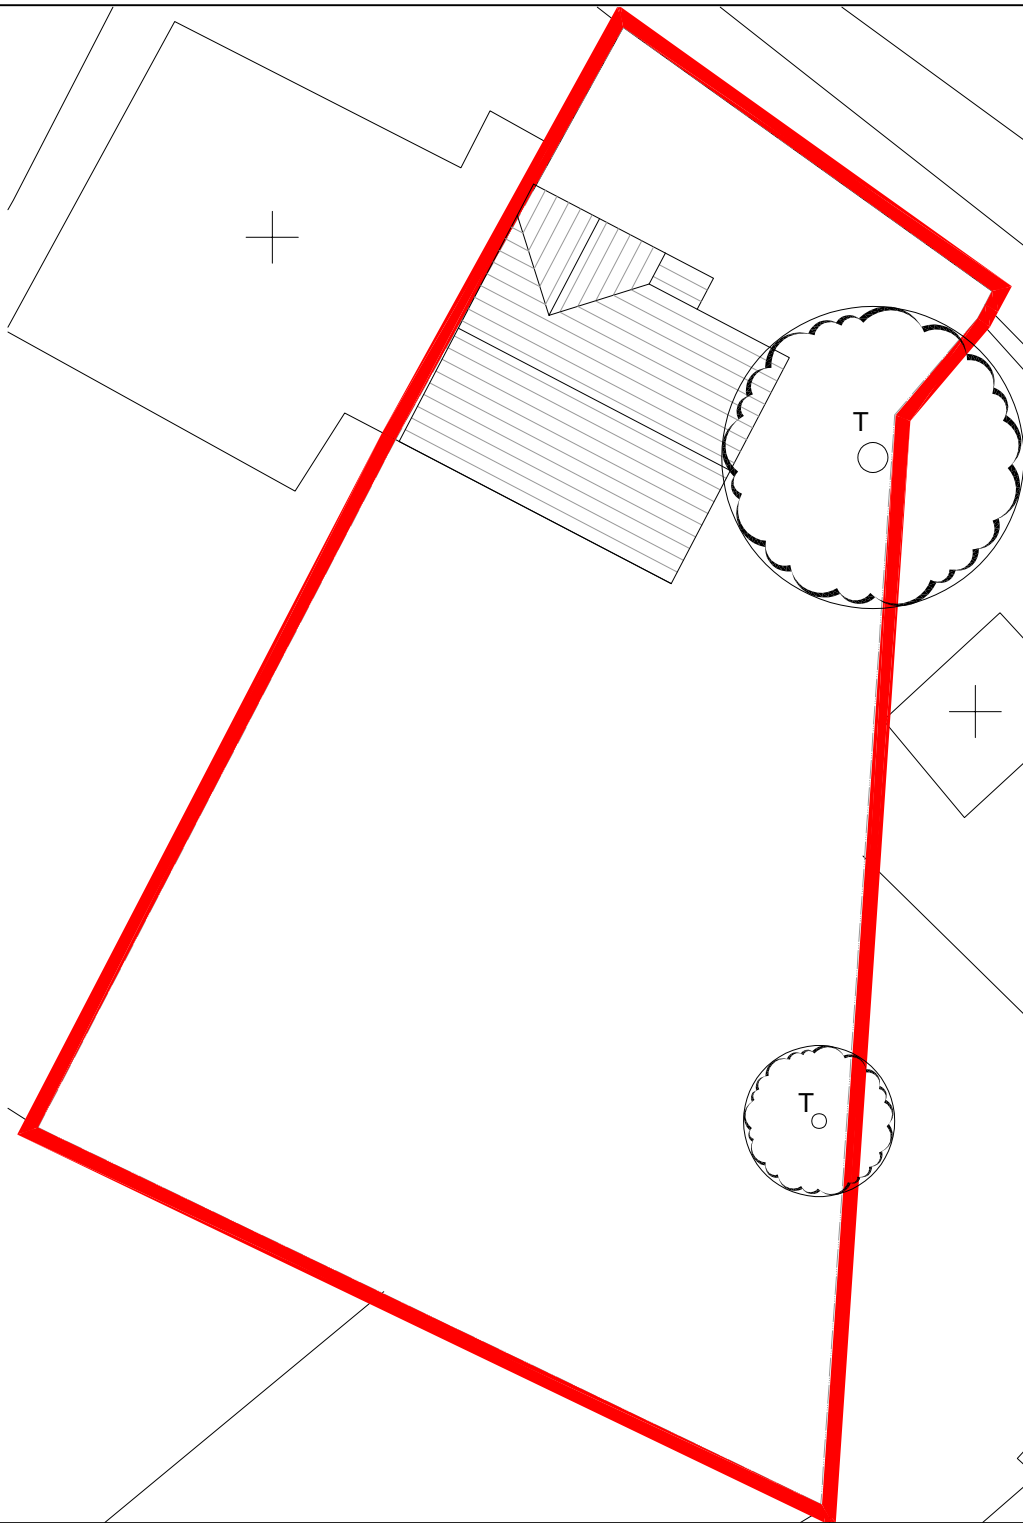


DWG No. L36 5TJ/150a/02	
TITLE Existing Block Plan, Roof Plan & Site Plan	
PROJECT Proposed Development to 150a Tarbock Road Huyton L36 5TJ	
CLIENT Mr G. Finnigan	
DATE	01/04/2025
SCALE AT A4 1 : 200	
PRO-TECH ARCHITECTURE  20 Elstree Court Widnes WA8 3EP Telephone 0151 420 7895	