


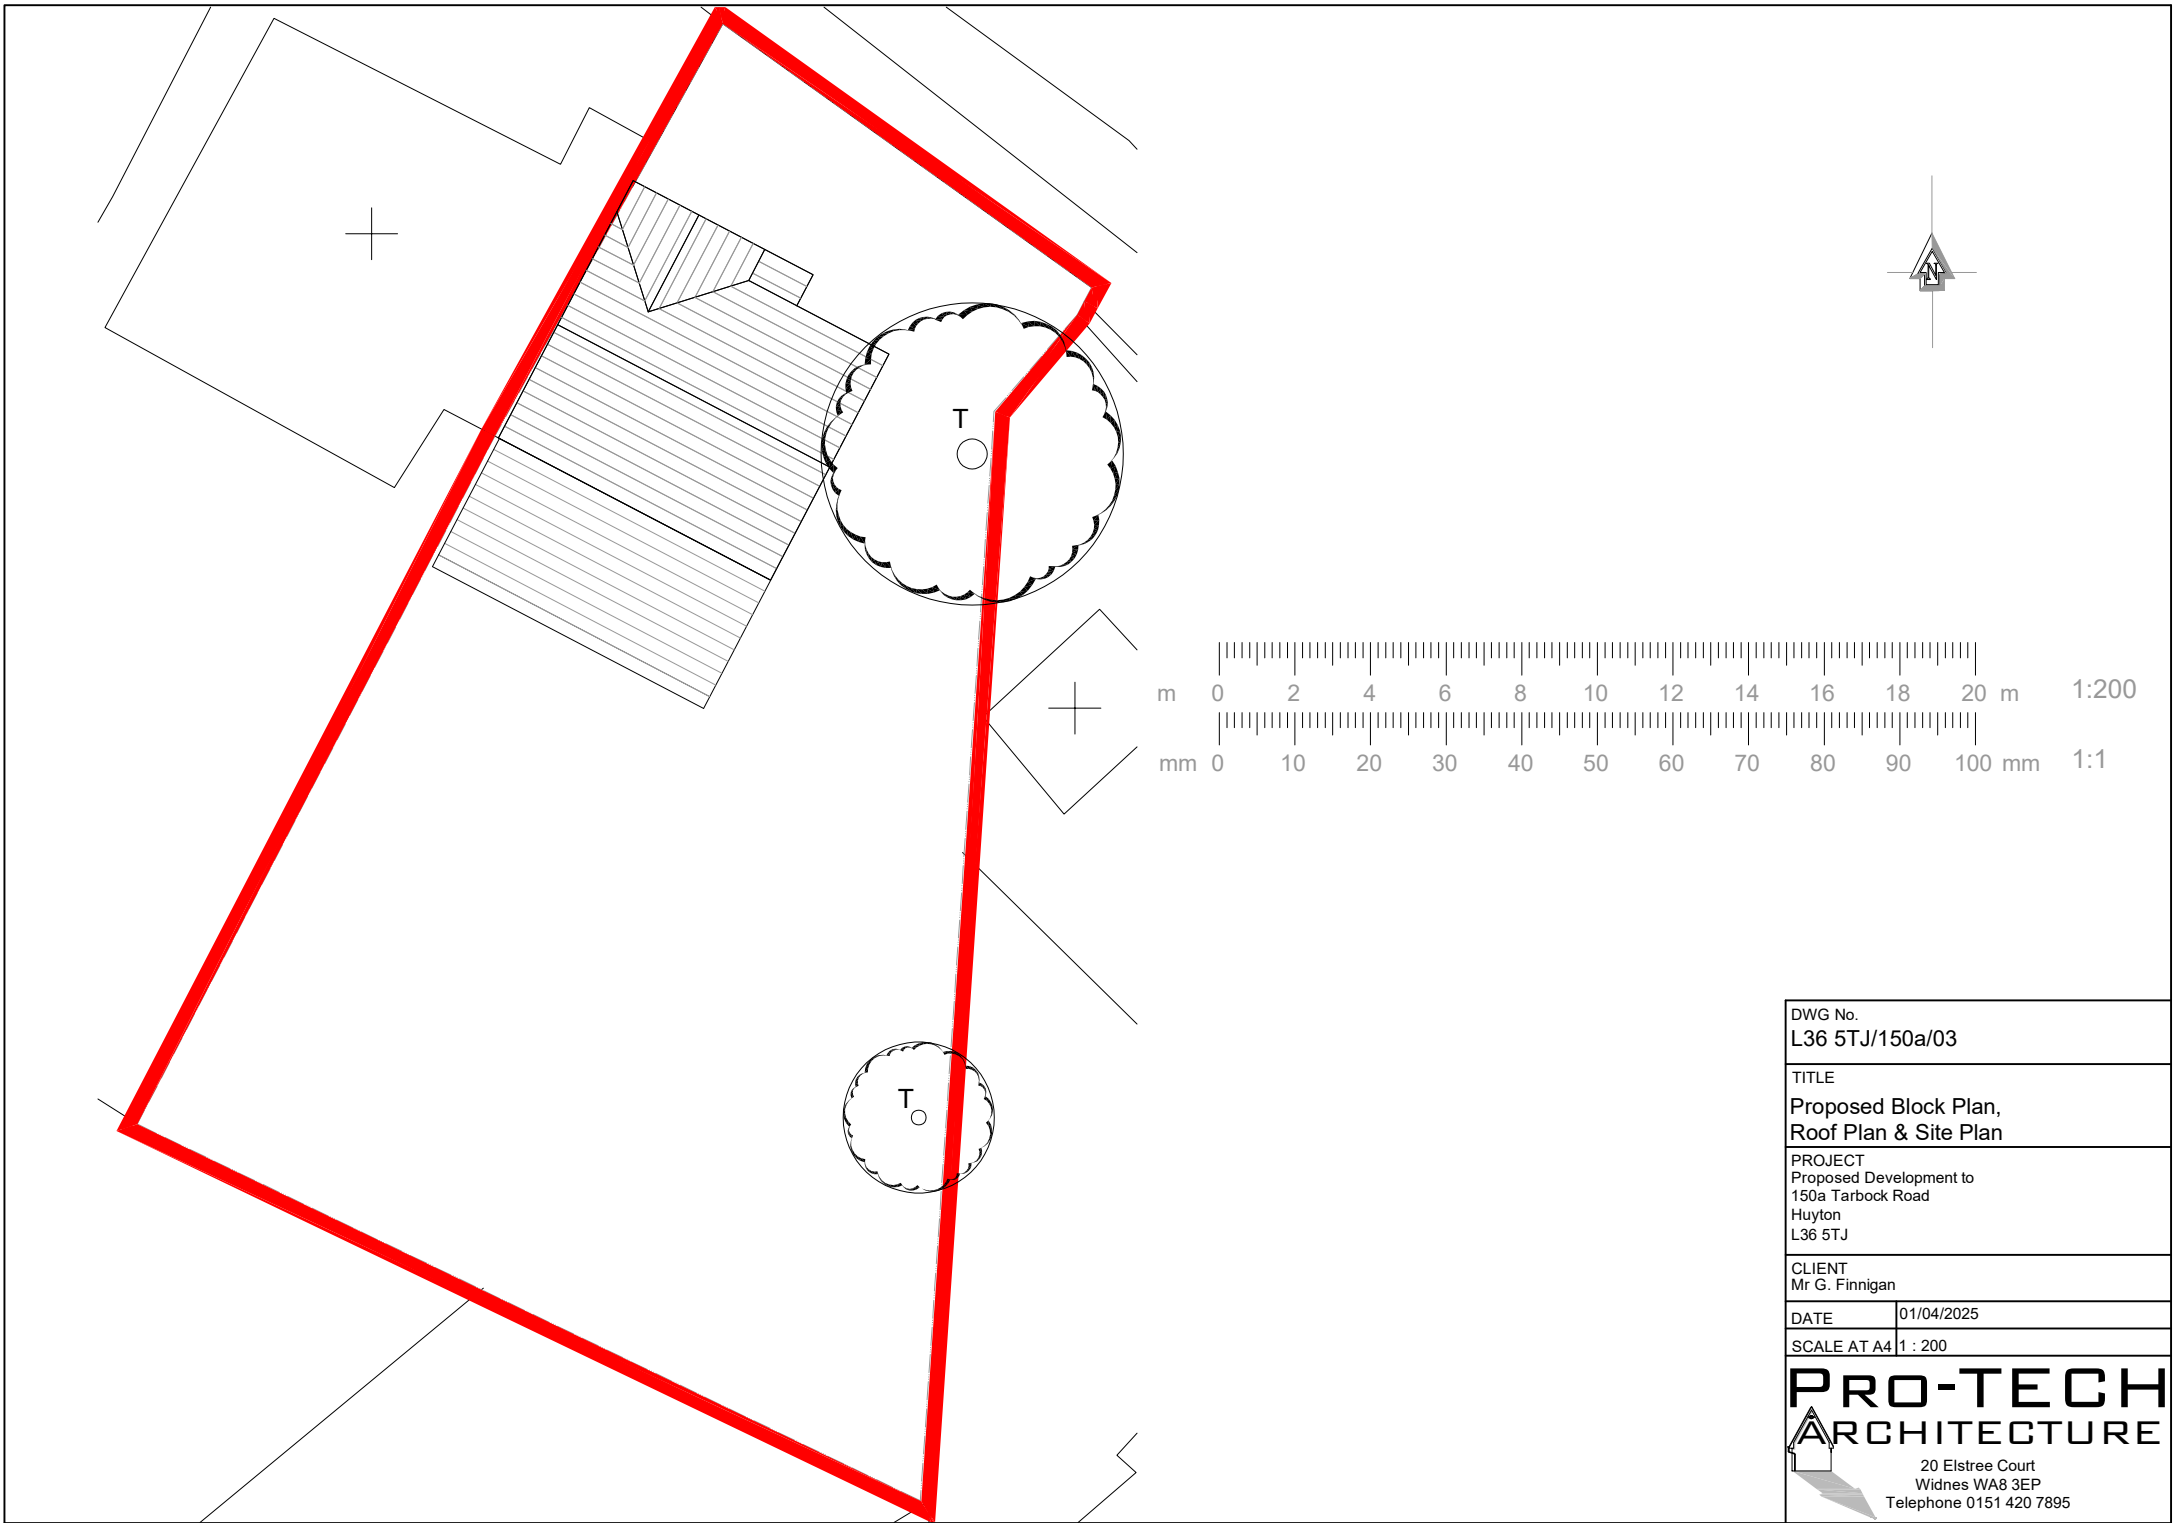

DWG No. L36 5TJ/150a/03	
TITLE Proposed Block Plan, Roof Plan & Site Plan	
PROJECT Proposed Development to 150a Tarbock Road Huyton L36 5TJ	
CLIENT Mr G. Finnigan	
DATE	01/04/2025
SCALE AT A4	1 : 200
PRO-TECH ARCHITECTURE  20 Elstree Court Widnes WA8 3EP Telephone 0151 420 7895	