
 


Site Plan

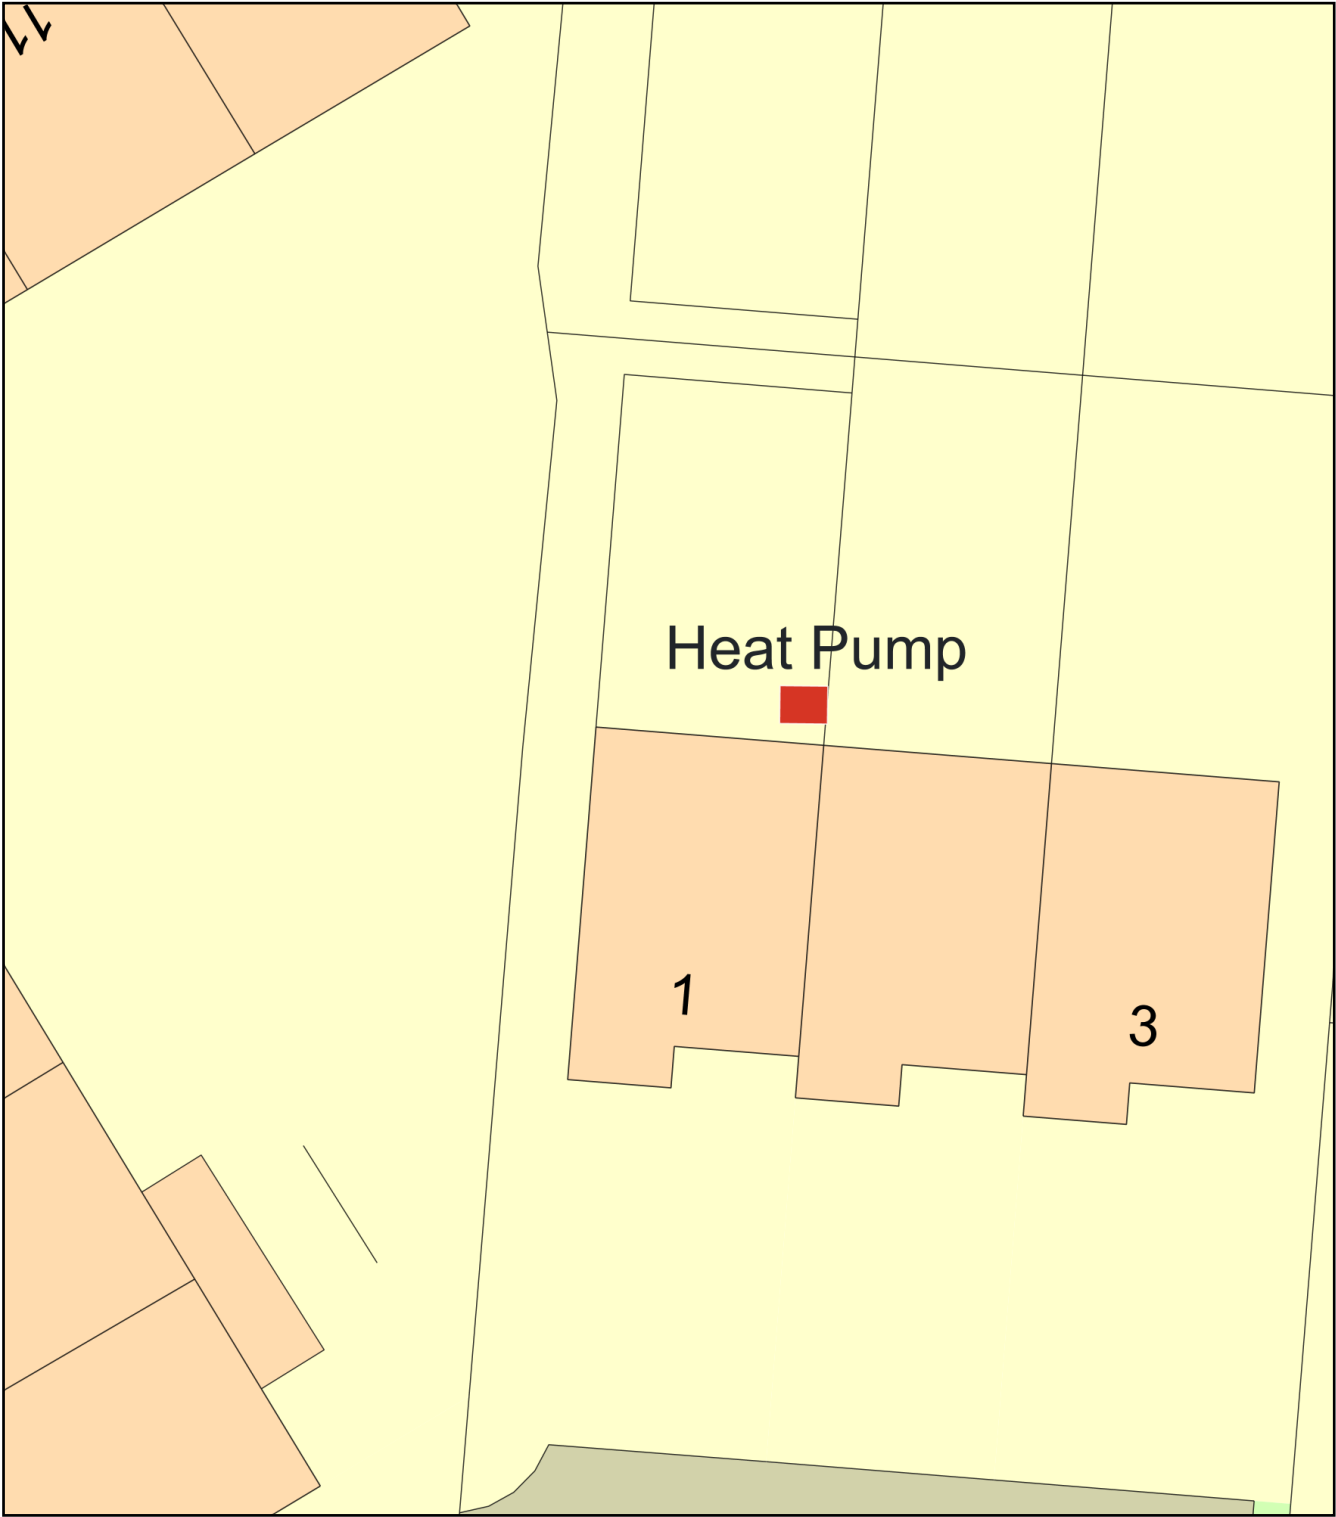

Plan Produced for: Stuart Noakes

Date Produced: 01 Dec 2023

Plan Reference Number: TQRQM23335123201830

Scale: 1:200 @ A4