


SCALE 1:200
0m 2 4 6 8 10 12

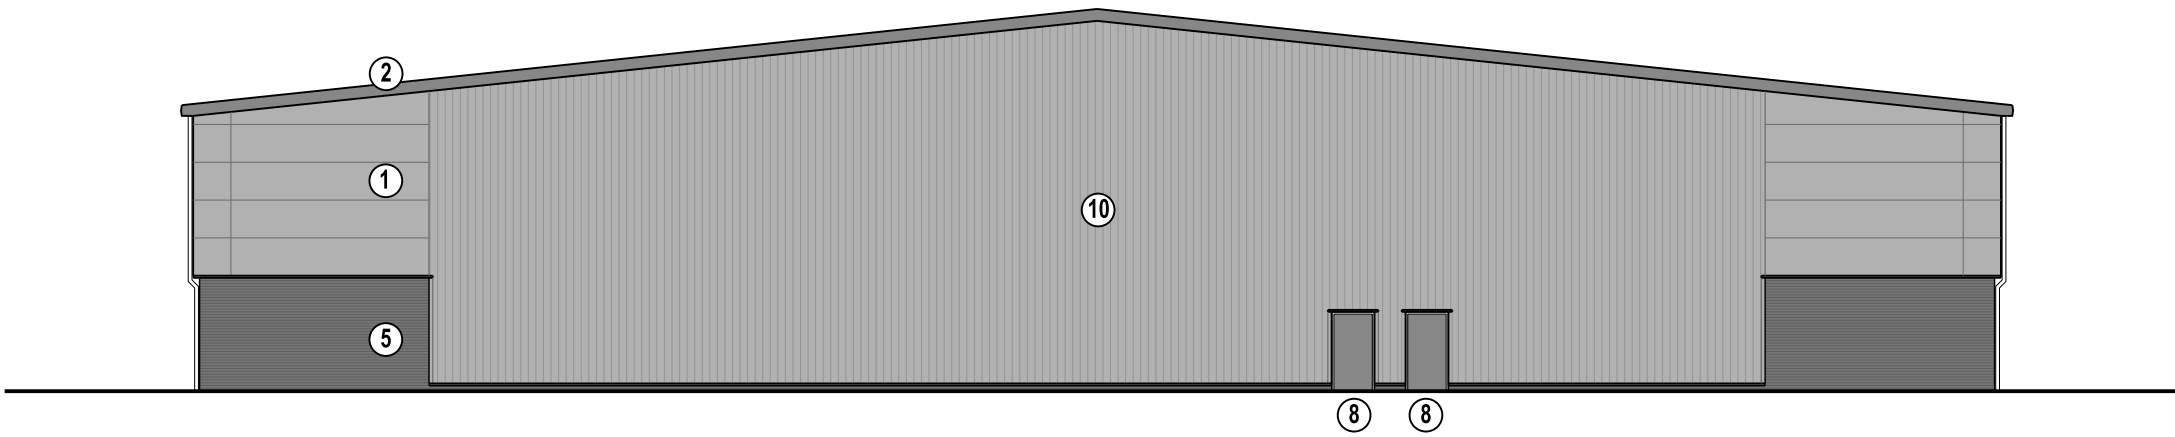


NORTH-WEST ELEVATION
1:200




SOUTH-WEST ELEVATION
1:200



SOUTH-EAST ELEVATION
1:200

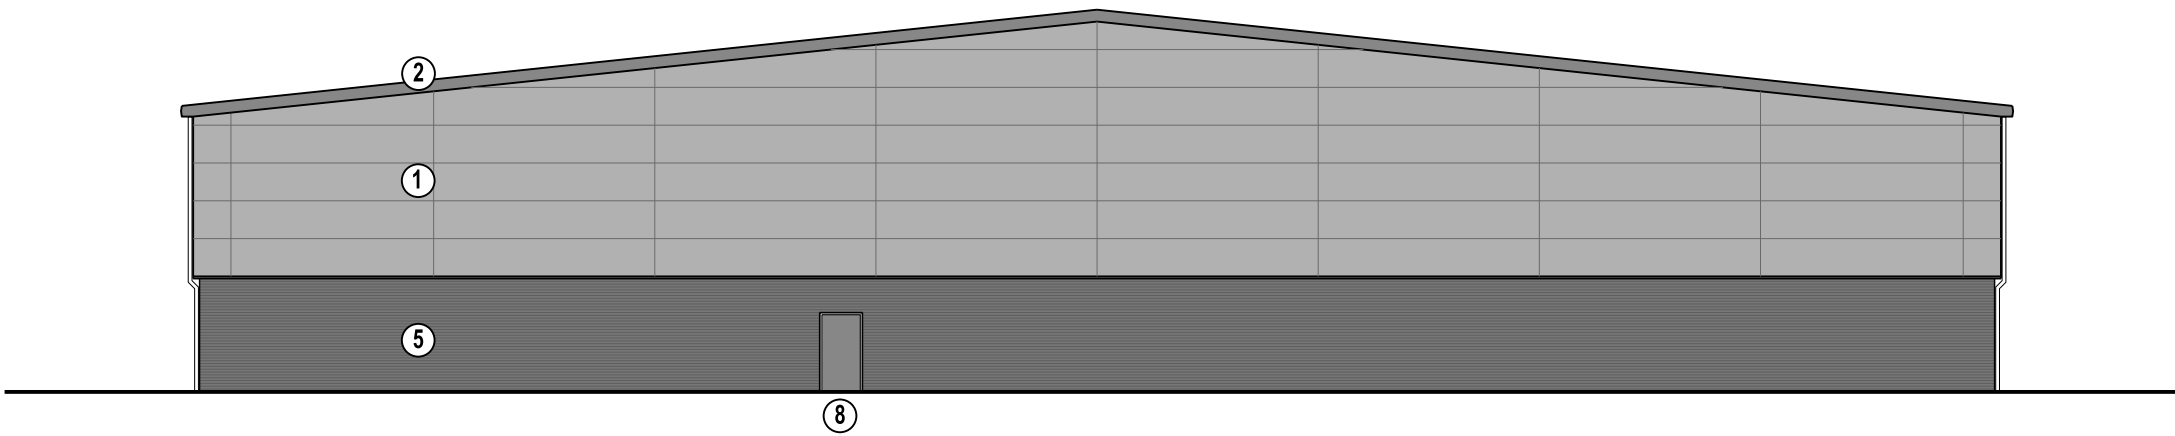

NORTH-EAST ELEVATION
1:200

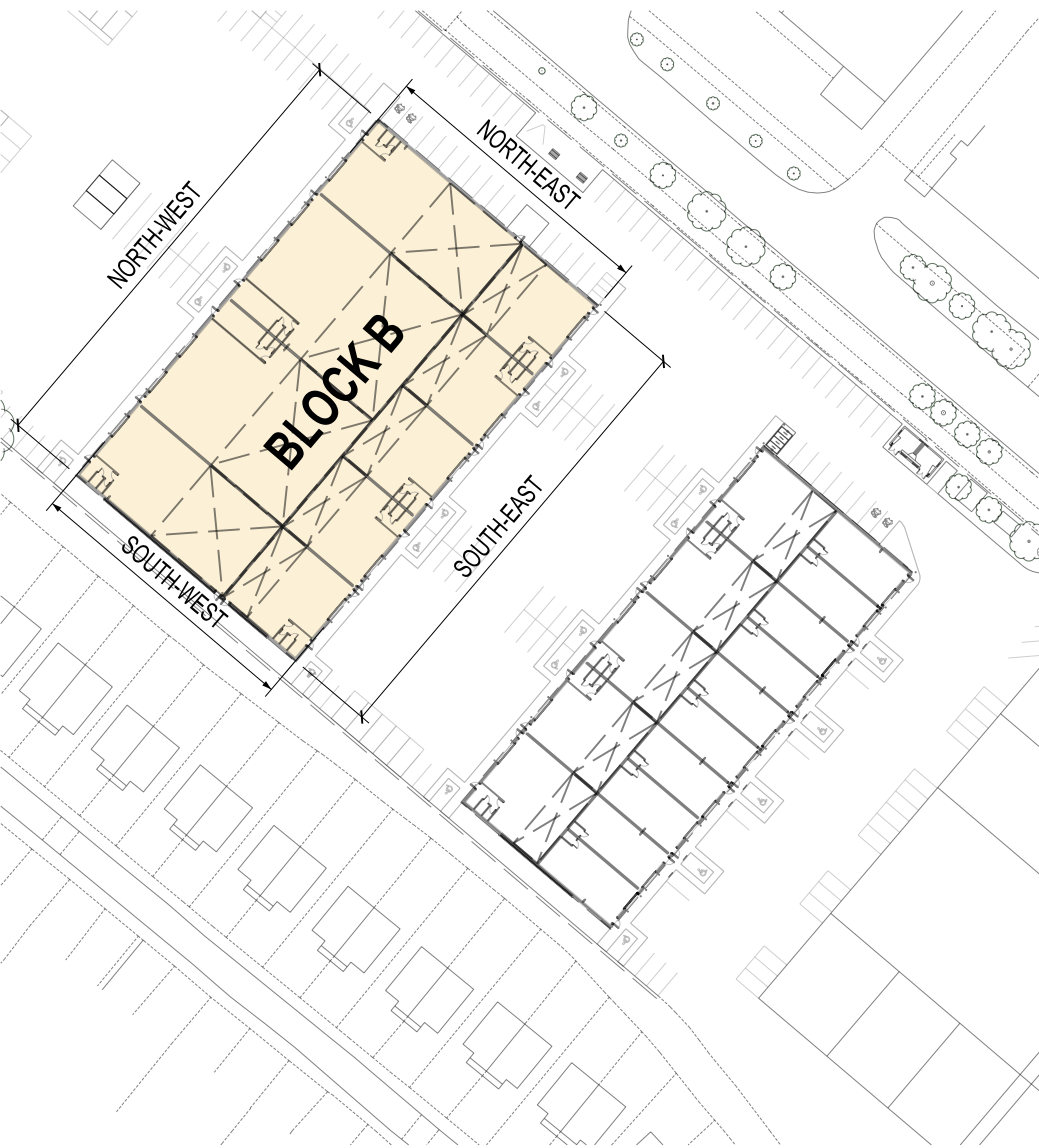

KEY PLAN

KEY

- ① MICRORIB CLADDING. COLOUR RAL 9006 (METALLIC SILVER).
- ② PPC ALUMINUM FASCIAS, FLASHINGS AND RAINWATER GOODS. COLOUR RAL 7024 (GRAPHITE GREY).
- ③ GOODS DOOR. SECTIONAL SHUTTER WITH VISION PANELS. COLOUR RAL 7024 (GRAPHITE GREY). LEVEL ACCESS FROM YARD.
- ④ INSULATED ROOF CLADDING SYSTEM WITH TRAPIZOIDAL PROFILE. COLOUR GOOSEWING GREY.
- ⑤ GREY BRICK
- ⑥ INTEGRATED ROOFLIGHT. COLOUR RAL 7024 (GRAPHITE GREY)
- ⑦ FEATURE PPC ALUMINIUM ENTRANCE FLASHING. COLOUR: BLUE (RAL TBC)
- ⑧ STEEL DOOR COLOUR RAL 7024 (GRAPHITE GREY)
- ⑨ PPC ALUMINIUM FRAMED GLAZED DOOR. COLOUR RAL 7024 (GRAPHITE GREY).
- ⑩ VERTICAL PROFILED CLADDING. COLOUR RAL 9006 (METALLIC SILVER).

A	23/10/24	NOTES AMENDED	CMP
REV.	DATE	NOTES	INIT.

CLIENT / PROJECT



HUYTON INDUSTRIAL ESTATE, LIVERPOOL

DRAWING TITLE

BLOCK B
EXISTING BUILDING ELEVATIONS

STATUS	PLANNING
--------	----------

DATE	DRAWN	SCALE @ A2
15.10.24	DB	1:200

PROJECT NUMBER	STAGE	UNIT / BLOCK	TYPE & NUMBER	REVISION LETTER
11049	ADV	B	E01	A

Site Location Plans	L	GA Plans	P	Elevations	E
Sections	S	Details	D	Prefix: Colour	C

THE RATCLIFFE GROVES PARTNERSHIP

MANCHESTER
105 MANCHESTER ROAD
BURY LANCASHIRE BL9 0TD
T. 0161 797 6000 E. manchester@rgp.co.uk
www.rgp.co.uk

LONDON
19 BEDFORD ROW
LONDON WC1R 4EB
T. 020 7600 6666 E. london@rgp.co.uk

