




SCALE 1:200
0m 2 4 6 8 10 12

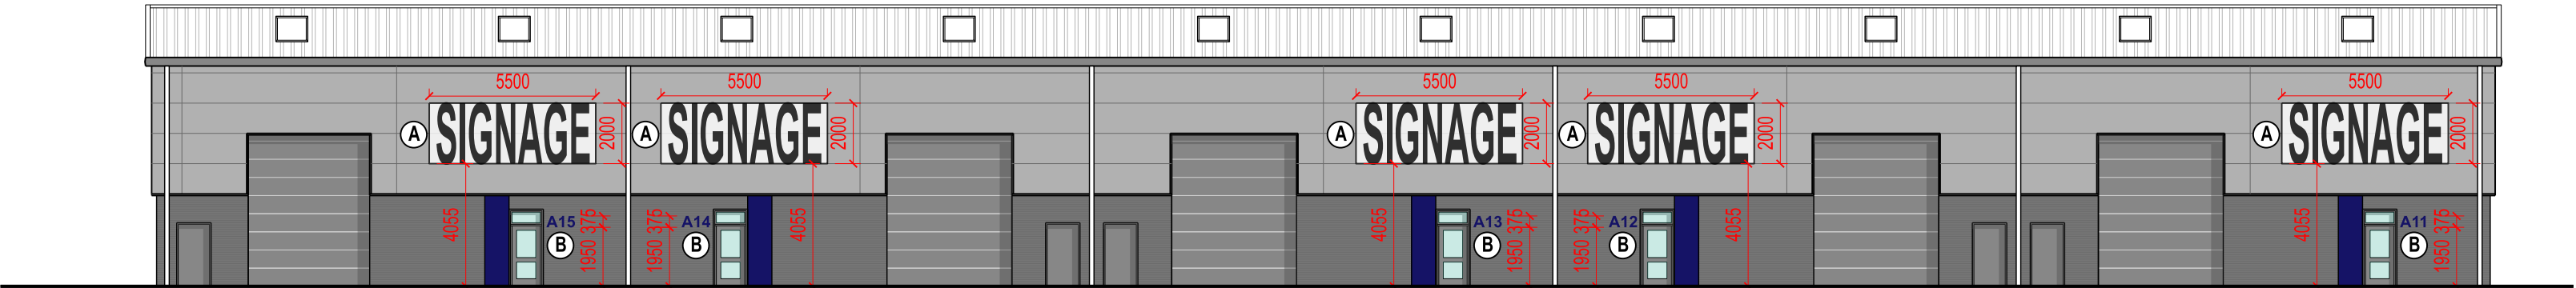


NORTH-WEST ELEVATION
1:200

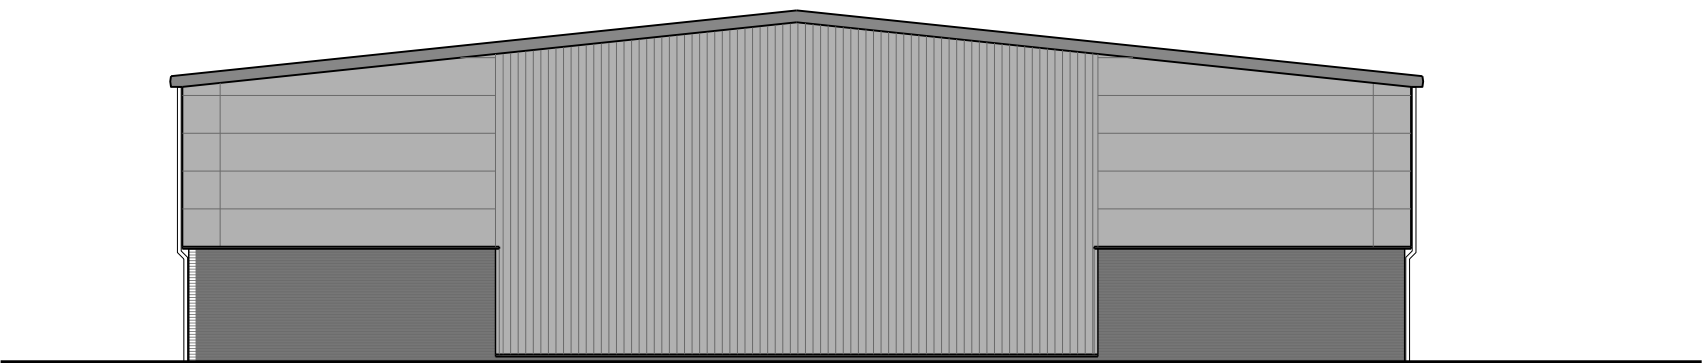


SOUTH-WEST ELEVATION
1:200

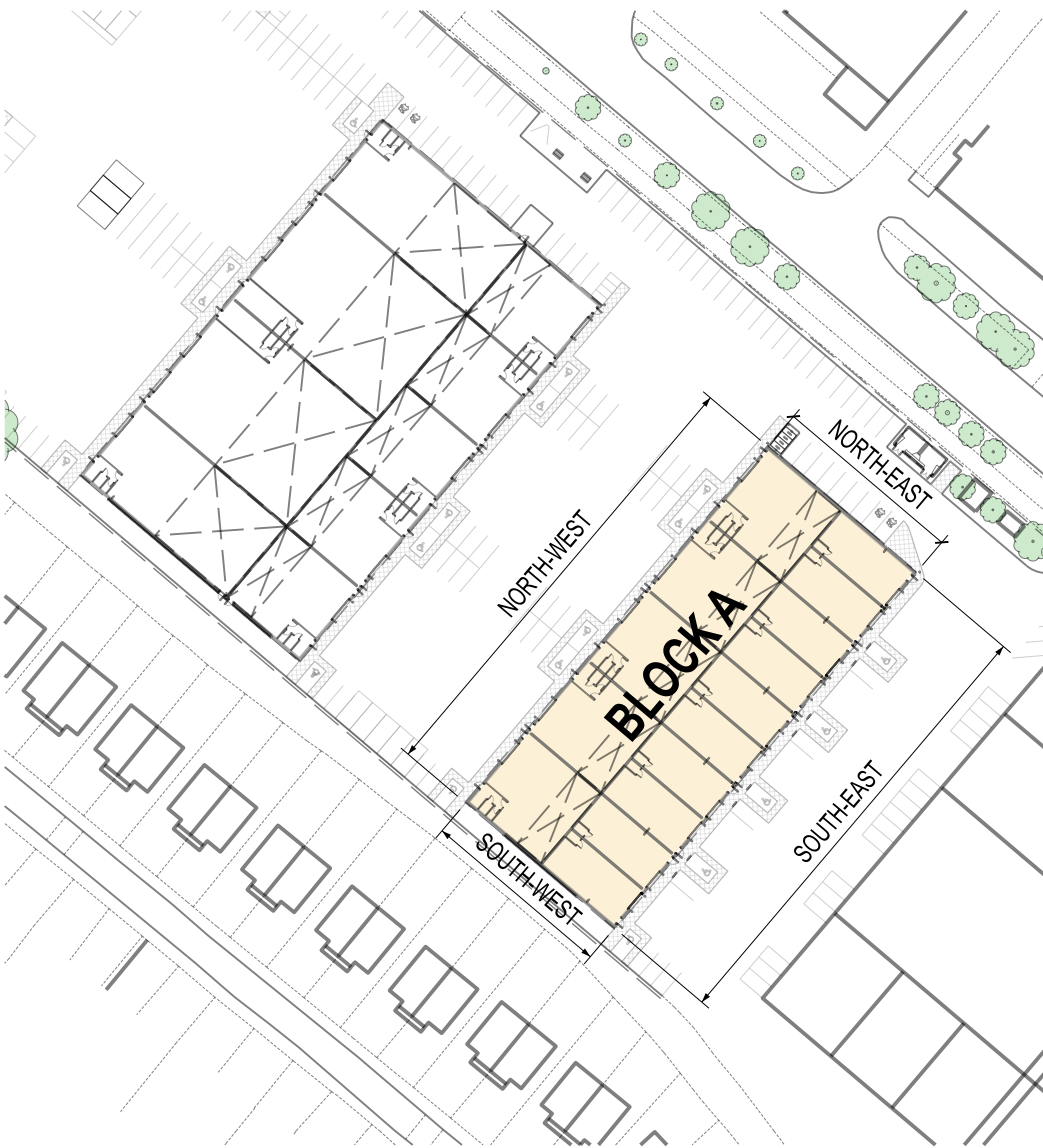

KEY PLAN

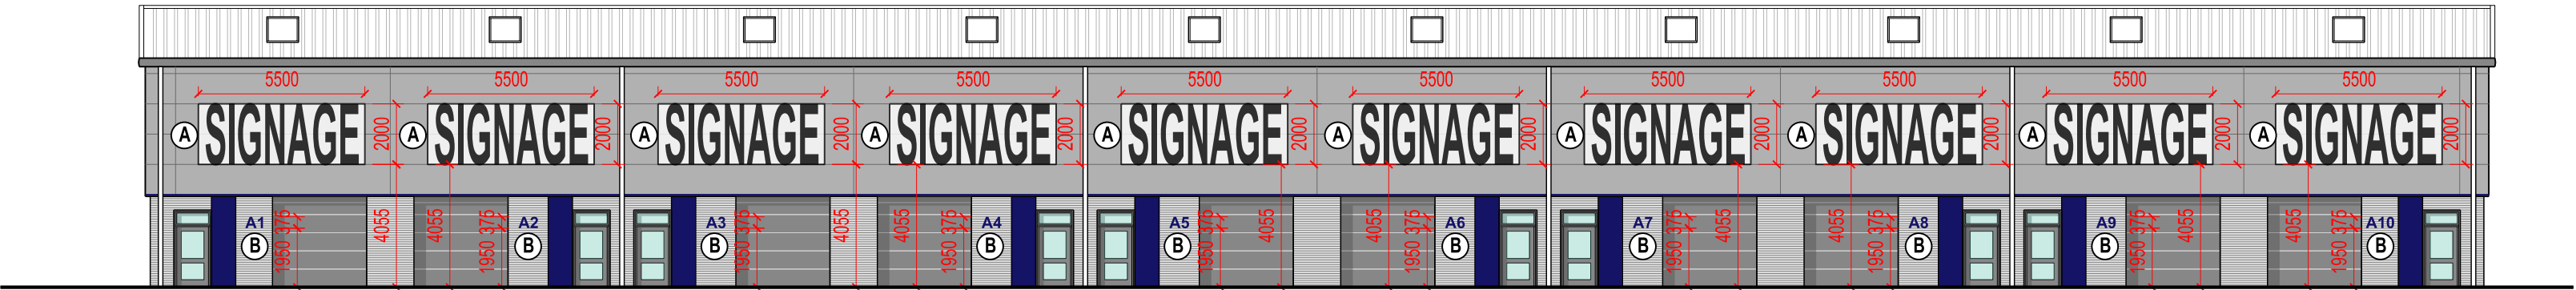

SOUTH-EAST ELEVATION
1:200

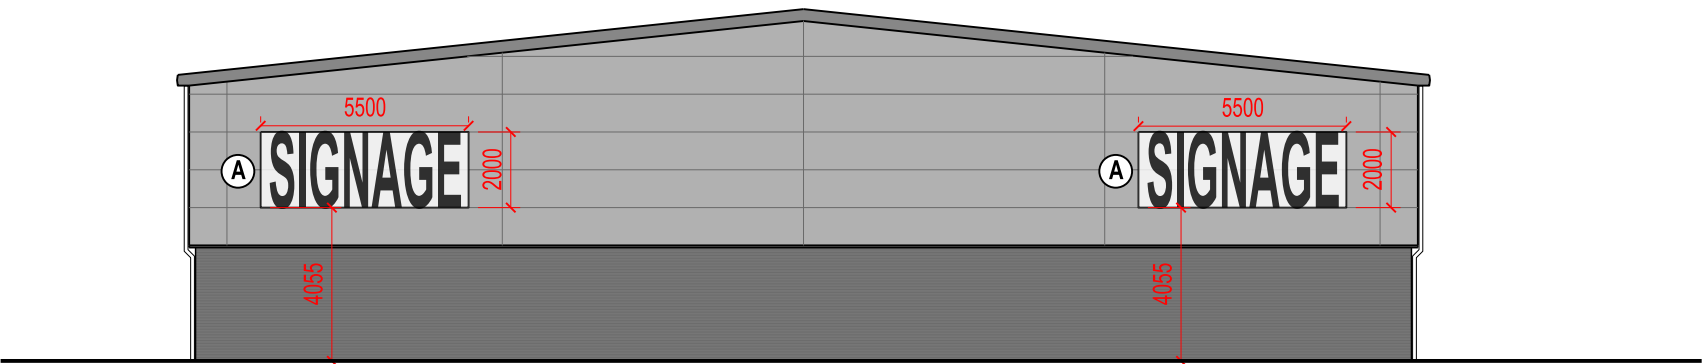

NORTH-EAST ELEVATION
1:200

KEY

- (A) TYPE A UNIT NAME SIGNAGE
2M IN HEIGHT BY 5.5M IN WIDTH
NON-ILLUMINATED, RAL 9010
WHITE POLYESTER POWDER
COATED, FOLDED ALUMINIUM
TRAY SIGNAGE MOUNTED ON
BACKING FRAME FIXED TO
FABRIC OF BUILDING
- (B) TYPE B UNIT NUMBER SIGNAGE
375MM IN HEIGHT
RAL 5003 SARGASSO
BLUE POLYESTER POWDER
COATED, FLAT CUT ALUMINIUM
LETTERS FIXED TO BUILDING
FABRIC

A	23/10/24	NOTES AMENDED	CMP
REV.	DATE	NOTES	INIT.

CLIENT / PROJECT



HUYTON INDUSTRIAL ESTATE, LIVERPOOL

DRAWING TITLE

BLOCK A

PROPOSED BUILDING ELEVATIONS

SIGNAGE ZONES

STATUS

PLANNING

DATE	DRAWN	SCALE @ A2
15.10.24	EDD	1:200

PROJECT NUMBER	STAGE	UNIT / BLOCK	TYPE & NUMBER	REVISION LETTER
11049	ADV	A	E02	A

Site Location Plans	L	GA Plans	P	Elevations	E
Sections	S	Details	D	Prefix: Colour	C

THE RATCLIFFE GROVES PARTNERSHIP

MANCHESTER
105 MANCHESTER ROAD
BURY LANCASHIRE BL9 0TD
T. 0161 797 6000 E. manchester@rgp.uk.com
www.rgp.uk.com

LONDON
19 BEDFORD ROW
LONDON WC1R 4EB
T. 020 7600 6666 E. london@rgp.uk.com

