


The scaling of this drawing cannot be assured				
Revision		Date	Drm	Ckd
-	Issued for comment	07/10/22	IR	DK
P1	Issued for Planning	27/01/23	IR	DK
P2	Issued for Planning	31/07/23	IR	DK
P3	Issued for Planning - Gable windows and FFL layout revised	05/12/23	IR	DK




Front Elevation
1 : 50




Rear Elevation
1 : 50

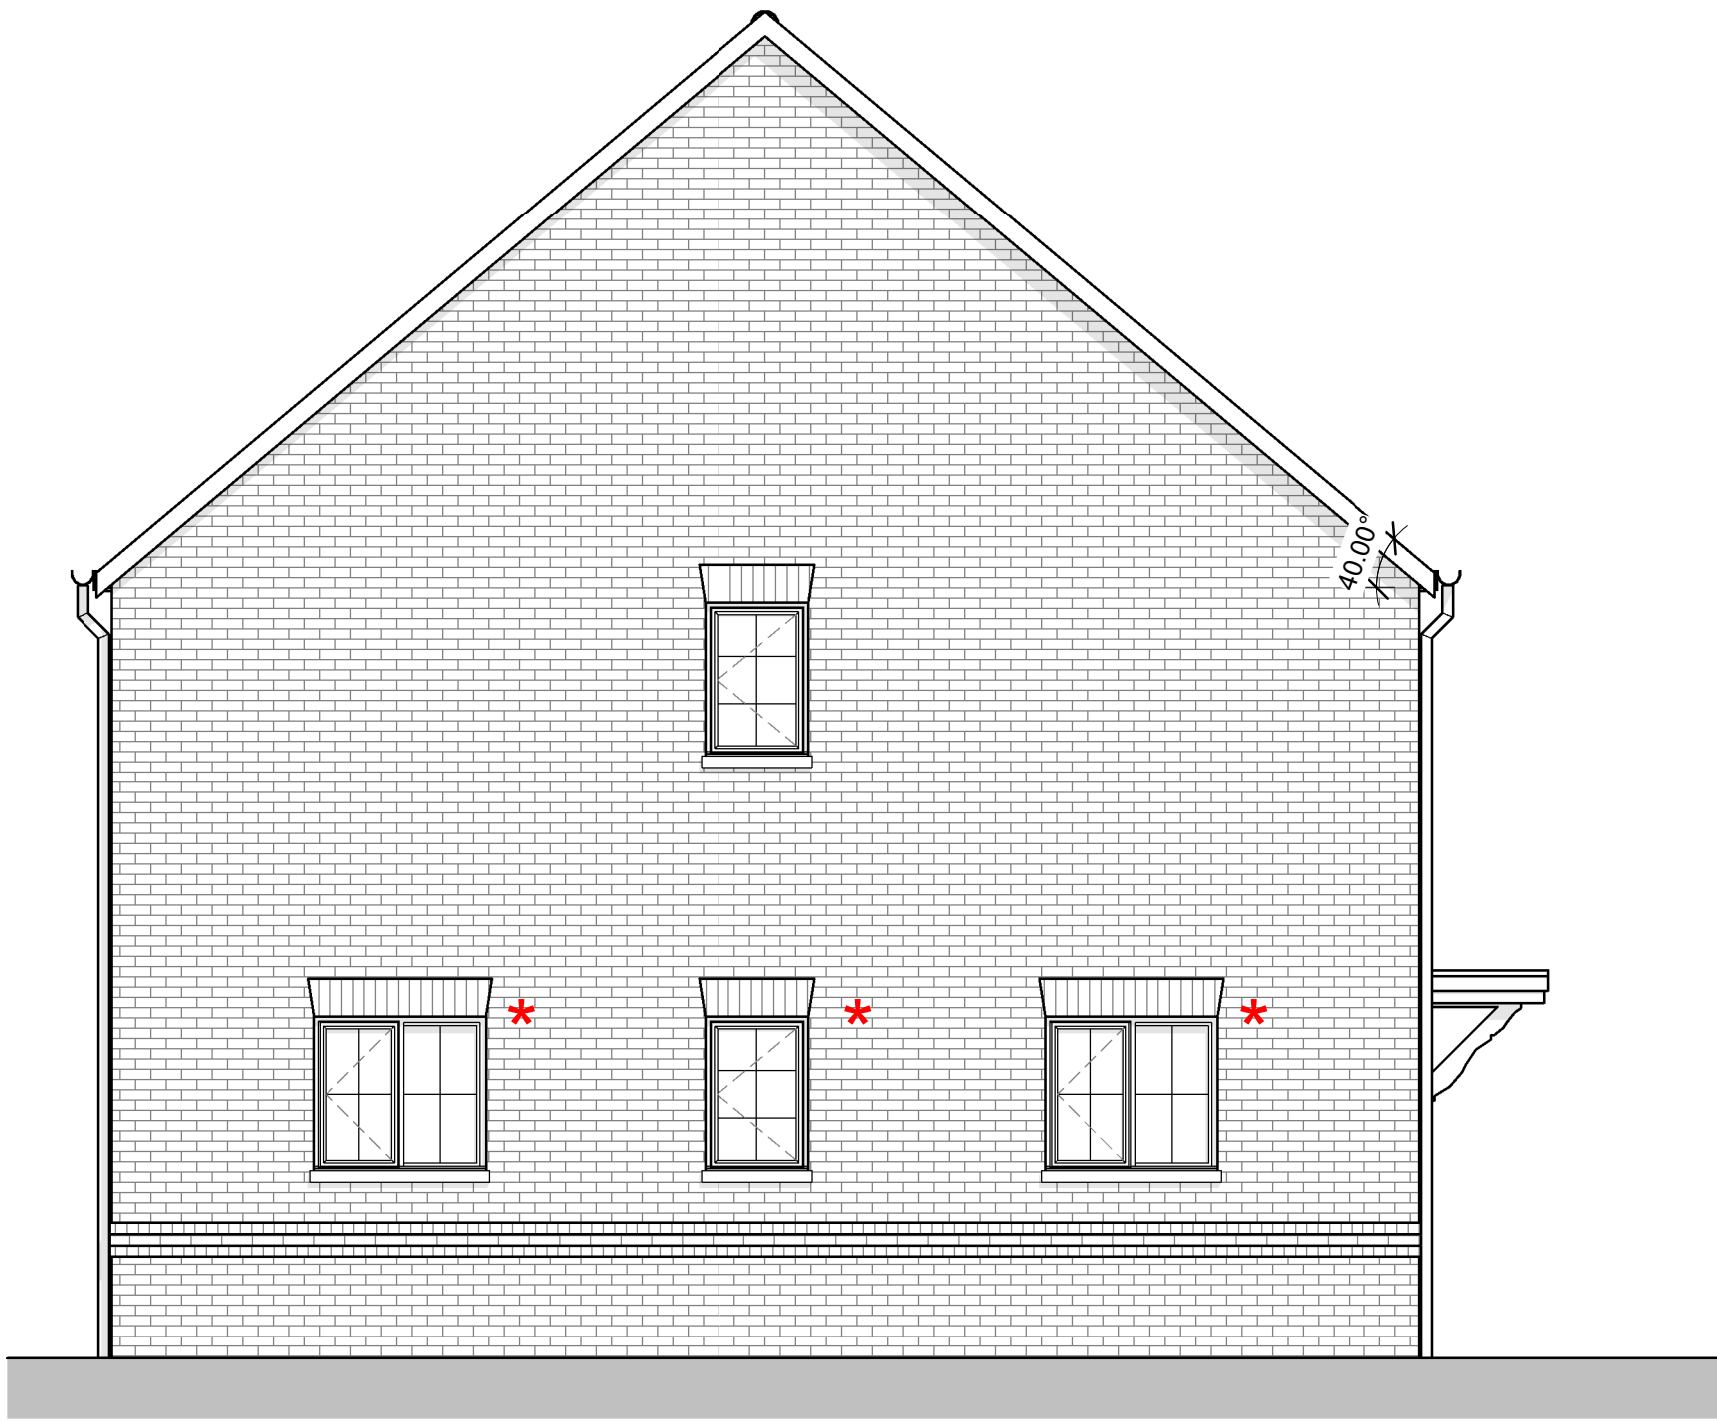

Side Elevation
1 : 50

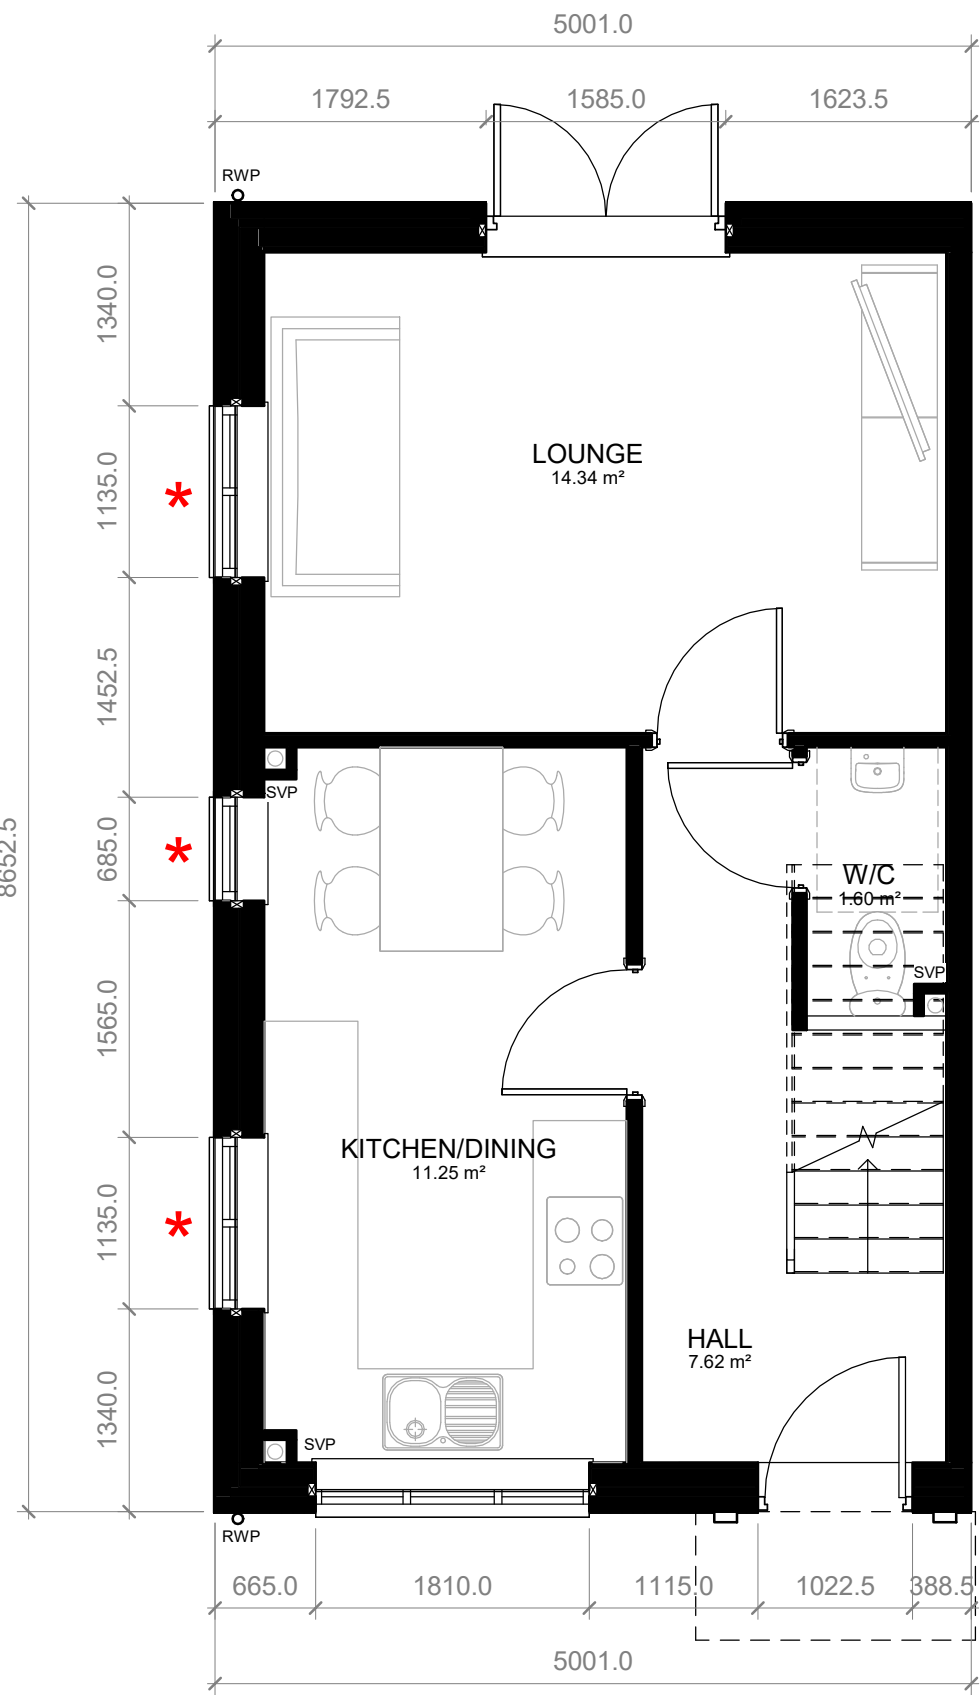

GROUND FLOOR
1 : 50

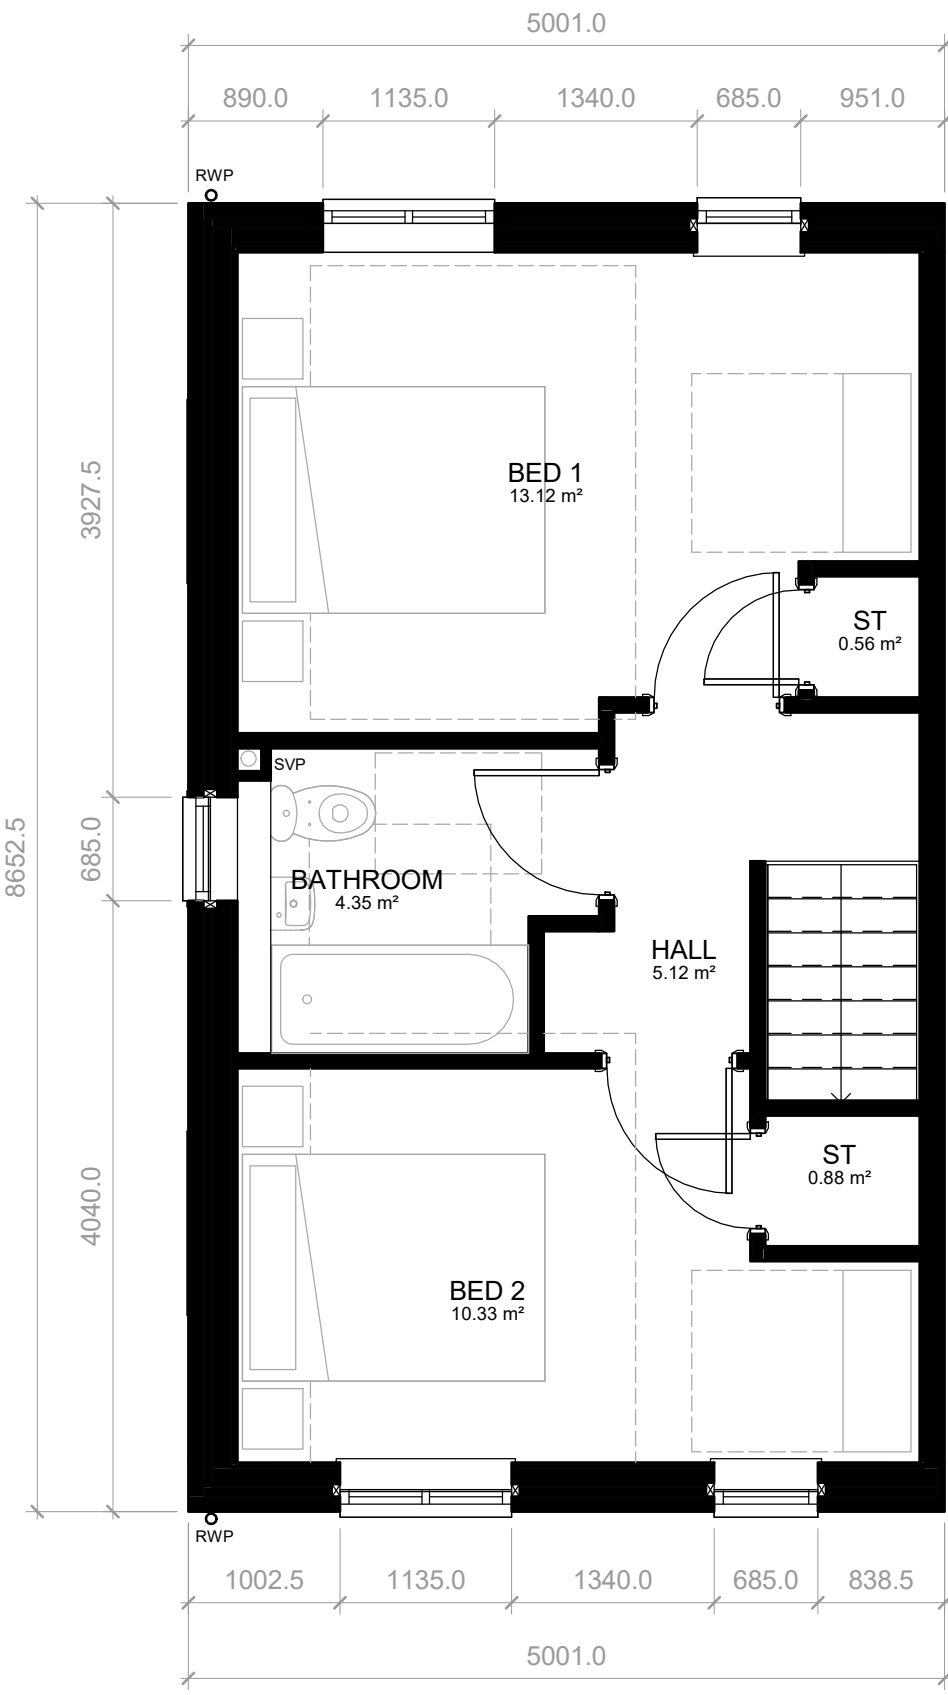

FIRST FLOOR
1 : 50

Elevation Notes

- ENTRANCE DOOR COMPOSITE ENTRANCE DOOR IN HERITAGE COLOUR (COLOUR TBC)
- BRICK BANDING DETAIL IN SMOOTH RED BRICK (HEADER BOND)
- TRADITIONAL CASEMENT WINDOW DETAILING - WHITE
- FLAT ARCHED BRICK LINTEL TO STREET FACE WINDOWS
- GRP LEAD EFFECT CANOPY WITH DECORATIVE WHITE BRACKET
- RED MULTI BRICK IN STRETCHER BOND WITH NEUTRAL COLOURED SAND CEMENT MORTAR, BUCKET HANDLE JOINT
- GRC CAST CILL (NATURAL STONE COLOUR CILL TO STREET FACING WINDOWS)
- CLIPPED DRY VERGE DETAIL
- ROOF TILES 100MM GAUGE GREY/BLUE CLAY ROOF TILE

* WINDOWS ON SIDE ELEVATION TO PLOT No: 182, 205

PLANNING

Project
HALSNEAD PARK RM APPLICATION

Drawing Title
House Type A End (2B4P)


Date	Scale	Drawn by	Check by
07/10/22	1 : 50 @ A1	IR/DK	DK
Project No	Drawing No	Revision	
33678	A-P19-001	P3	

BARTON WILLMORE now **Stantec**

Town Planning • Masterplanning & Urban Design • Architecture •
Landscape Planning & Design • Infrastructure & Environmental
Planning • Heritage • Graphic Communication •
Communications & Engagement • Development Economics

bartonwillmore.co.uk

Offices at Birmingham Bristol Cambridge Cardiff Ebbw Vale Edinburgh Glasgow Leeds London Manchester Newcastle Reading Southampton

 

VISUAL SCALE 1:50 @ A1

HOUSE TYPE A End (2B4P)
72.18m² / 776.939sqft