


The scaling of this drawing cannot be assured				
Revision		Date	Dm	Ckd
-	Issued for comment	07/10/22	IR	DK
P1	Issued for Planning	27/01/23	IR	DK
P2	Issued for Planning	31/07/23	IR	DK
P3	Issued for Planning - Gable windows revised	05/12/23	IR	DK



Front Elevation
1 : 50




Rear Elevation
1 : 50

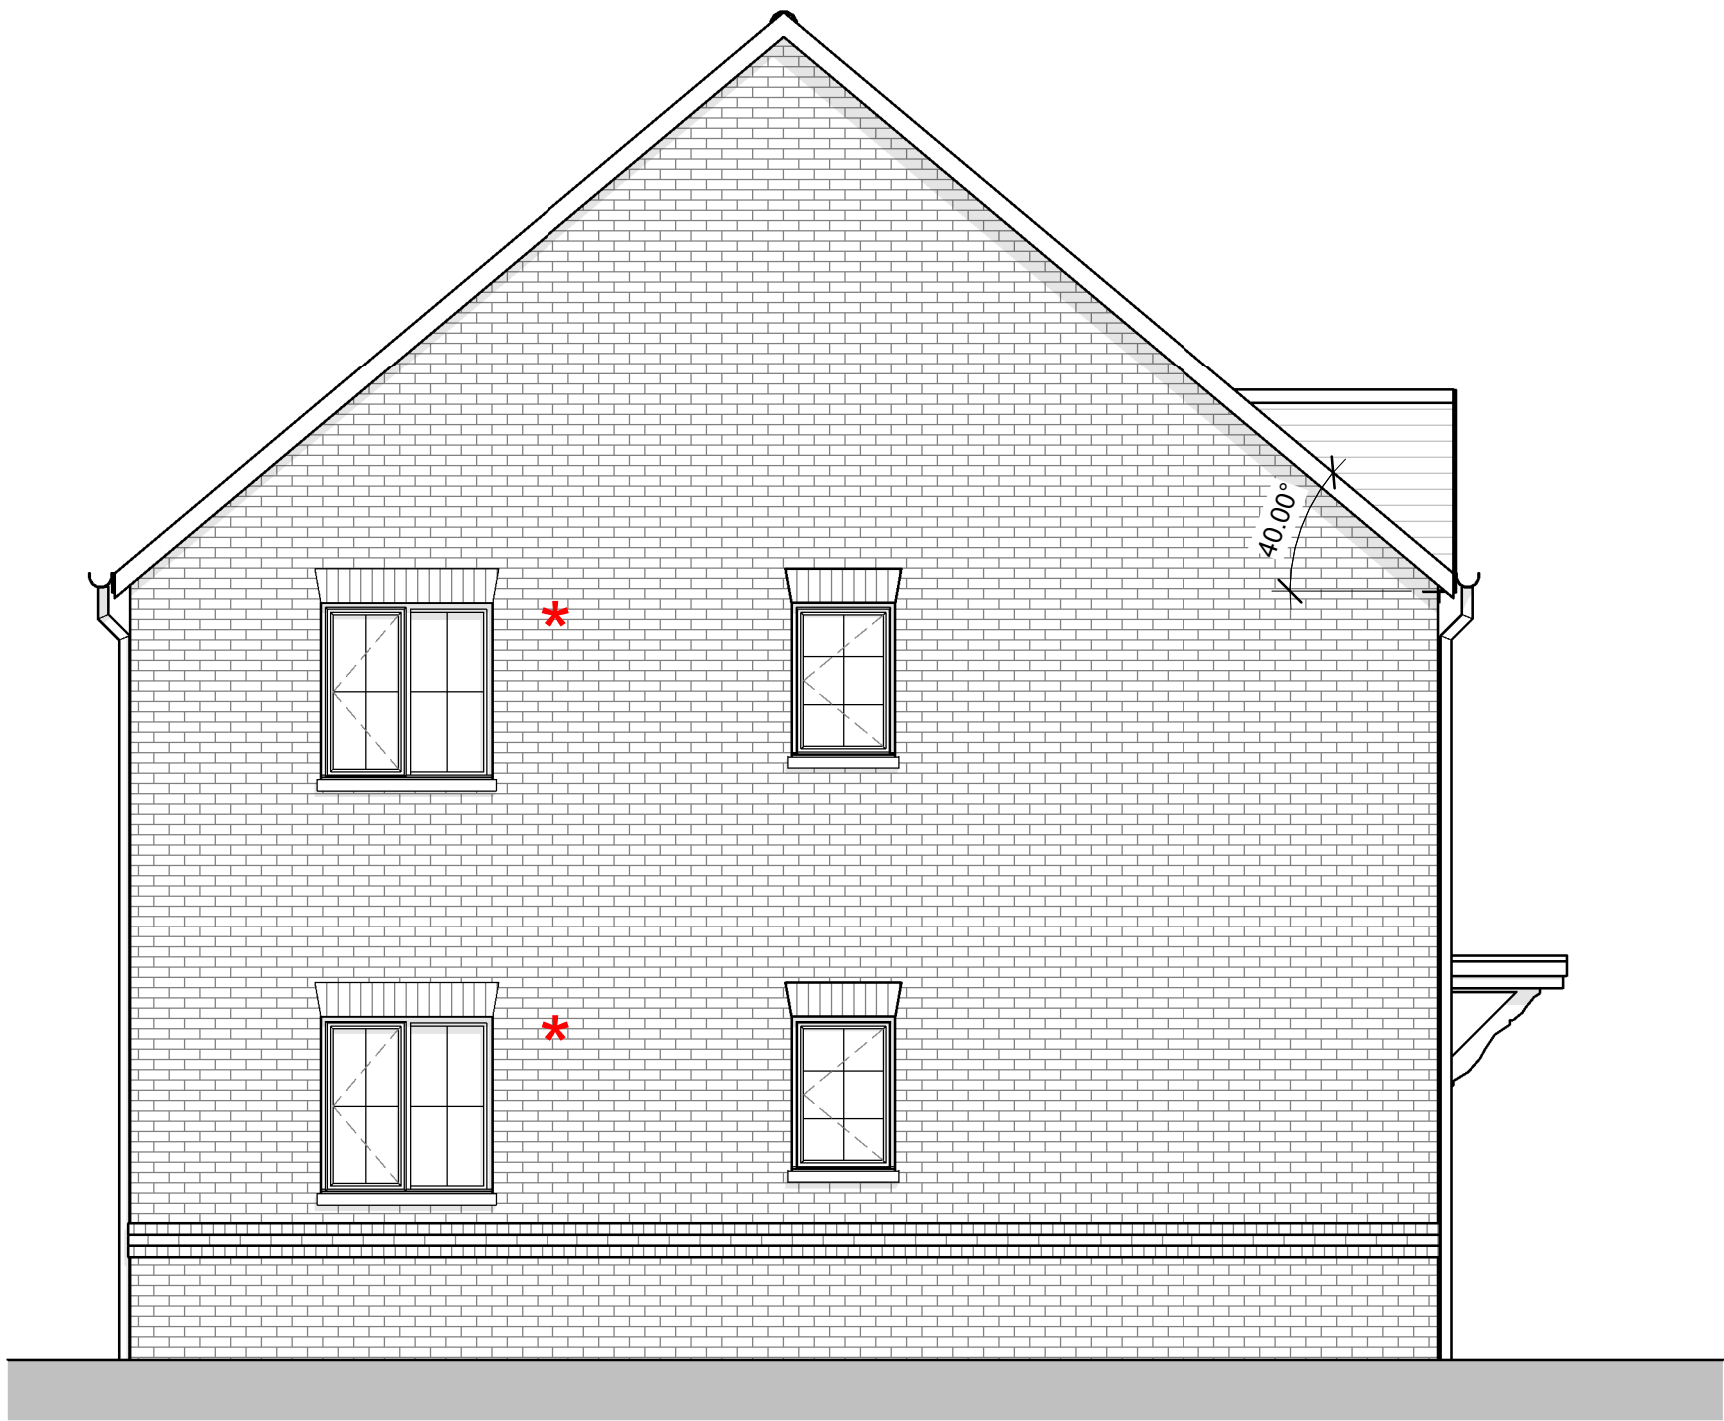


Side Elevation
1 : 50

Elevation Notes

- ENTRANCE DOOR COMPOSITE ENTRANCE DOOR IN HERITAGE COLOUR /COLOUR TBC)
- BRICK BANDING DETAIL IN SMOOTH RED BRICK (HEADER BOND)
- TRADITIONAL CASEMENT WINDOW DETAILING - WHITE
- FLAT ARCHED BRICK LINTEL TO STREET FACE WINDOWS
- GRP LEAD EFFECT CANOPY WITH DECORATIVE WHITE BRACKET
- RED MULTI BRICK IN STRETCHER BOND WITH NEUTRAL COLOURED SAND CEMENT MORTAR, BUCKET HANDLE JOINT
- GRC CAST WINDOW CILL (NATURAL STONE COLOUR CILL TO STREET FACING WINDOWS)
- CLIPPED DRY VERGE DETAIL
- ROOF TILES 100MM GAUGE GREY/BLUE CLAY ROOF TILE

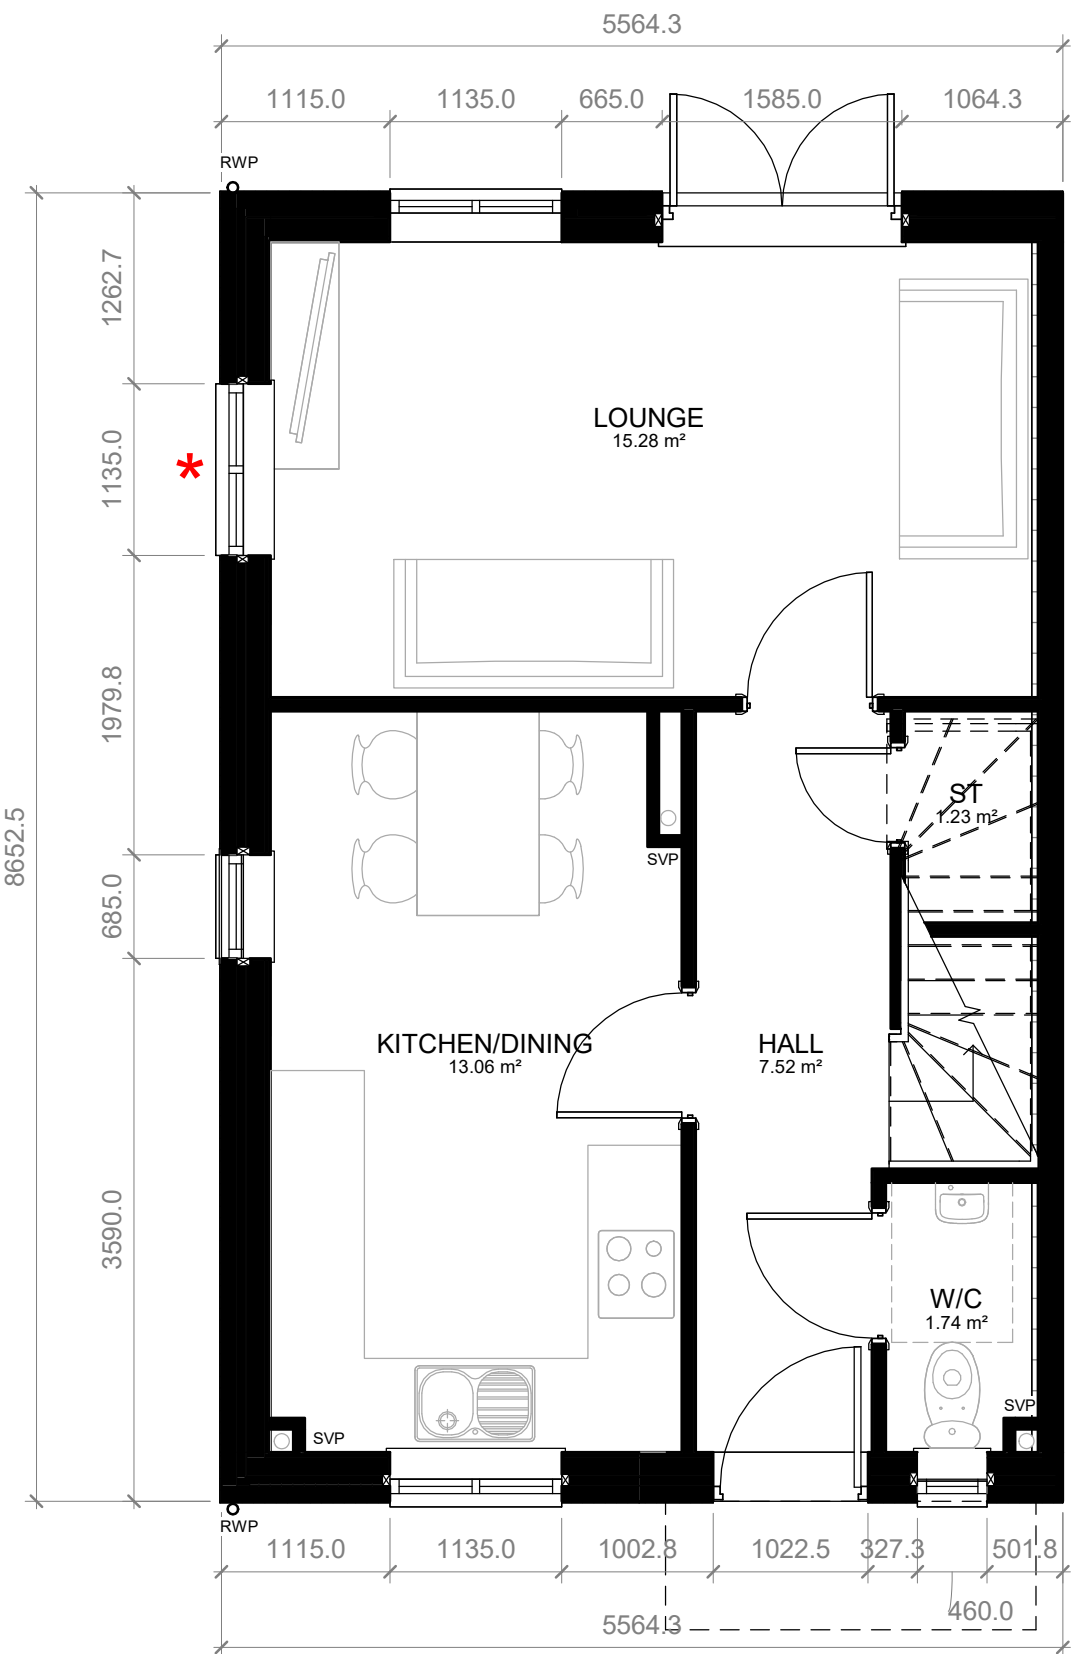

GROUND FLOOR
1 : 50

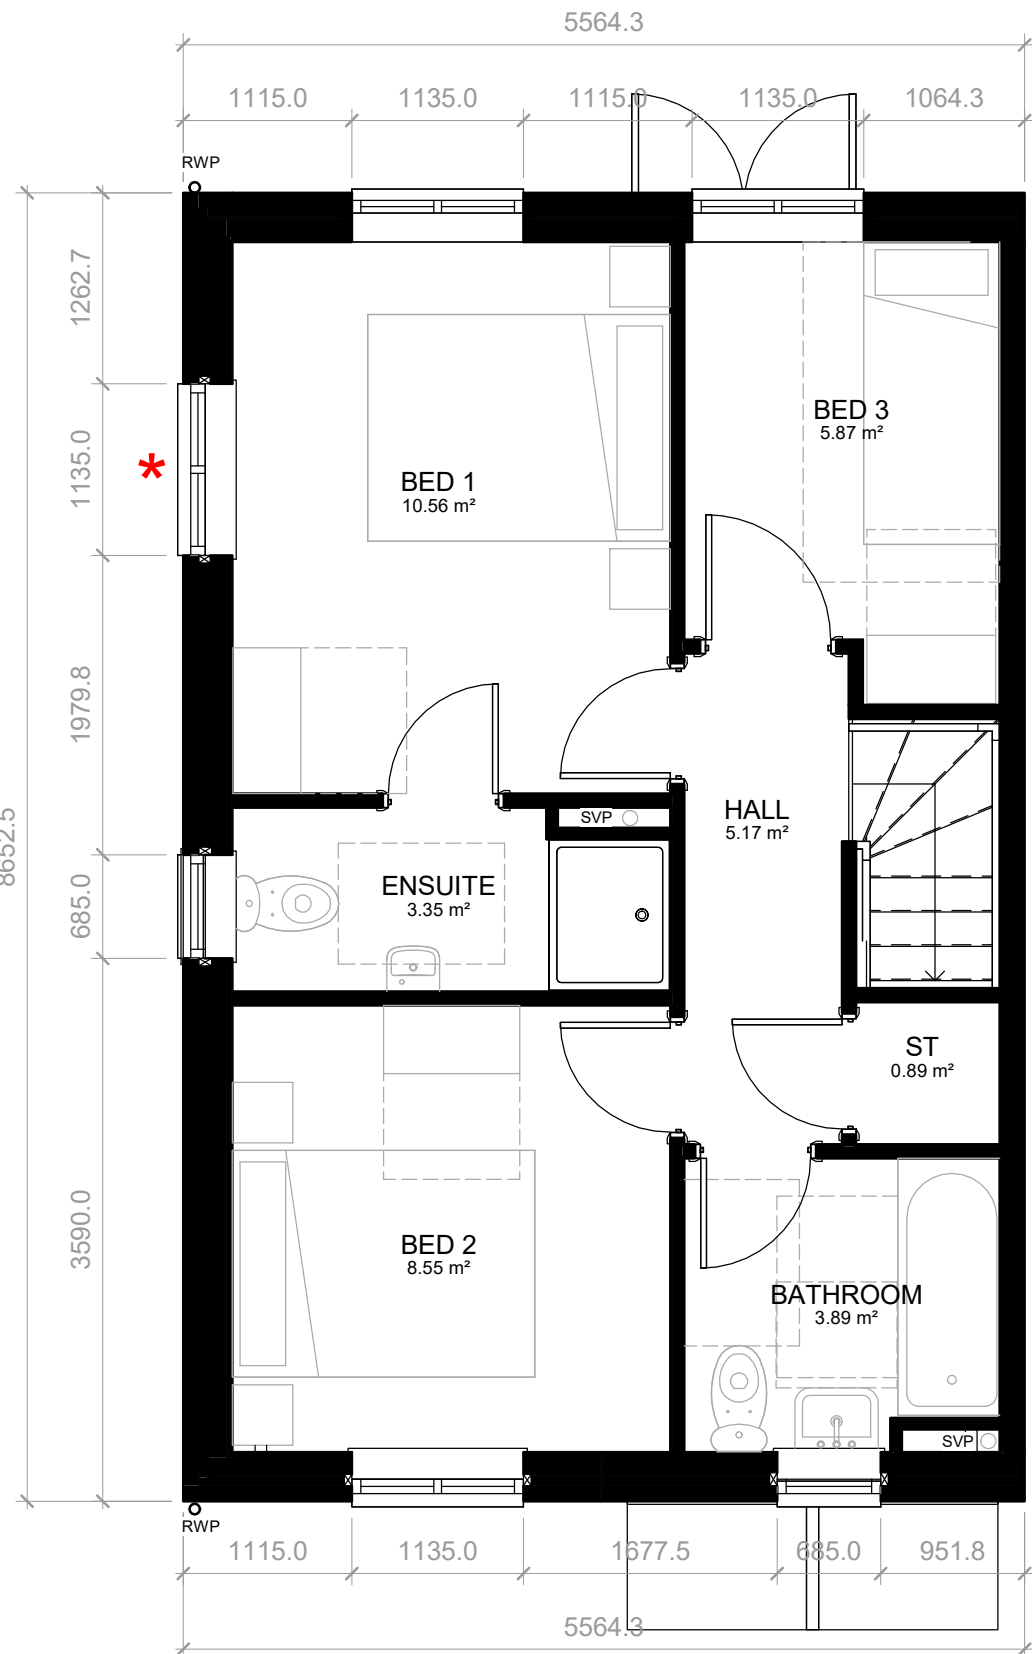

FIRST FLOOR
1 : 50

HOUSE TYPE C End (3B5P)
81.20m² / 874.029sqft

* WINDOWS ON SIDE ELEVATION TO PLOT No:
222, 229

PLANNING

Project
HALSNEAD PARK RM
APPLICATION
Drawing Title
House Type C End (3B5P)

Date
29/09/22
Project No
33678
Scale
1 : 50 @ A1
Drawing No
A-P19-005
Drawn by
IR/DK
Check by
DK
Revision
P3


BARTON WILLMORE now **Stantec**

Town Planning • Masterplanning & Urban Design • Architecture •
Landscape Planning & Design • Infrastructure & Environmental
Planning • Heritage • Graphic Communication •
Communications & Engagement • Development Economics

bartonwillmore.co.uk



Offices at Birmingham Bristol Cambridge Cardiff Ebbw Vale Edinburgh
Glasgow Leeds London Manchester Newcastle Reading Southampton

 

VISUAL SCALE 1:50 @ A1