


The scaling of this drawing cannot be assured				
Revision		Date	Dm	Ckd
-	Issued for comment	07/10/22	PK	DK
P1	Issued for Planning	27/01/23	PK	DK
P2	Issued for Planning	31/07/23	IR	DK
P3	Issued for Planning - Gable windows revised	05/12/23	IR	DK




Front Elevation
1 : 50

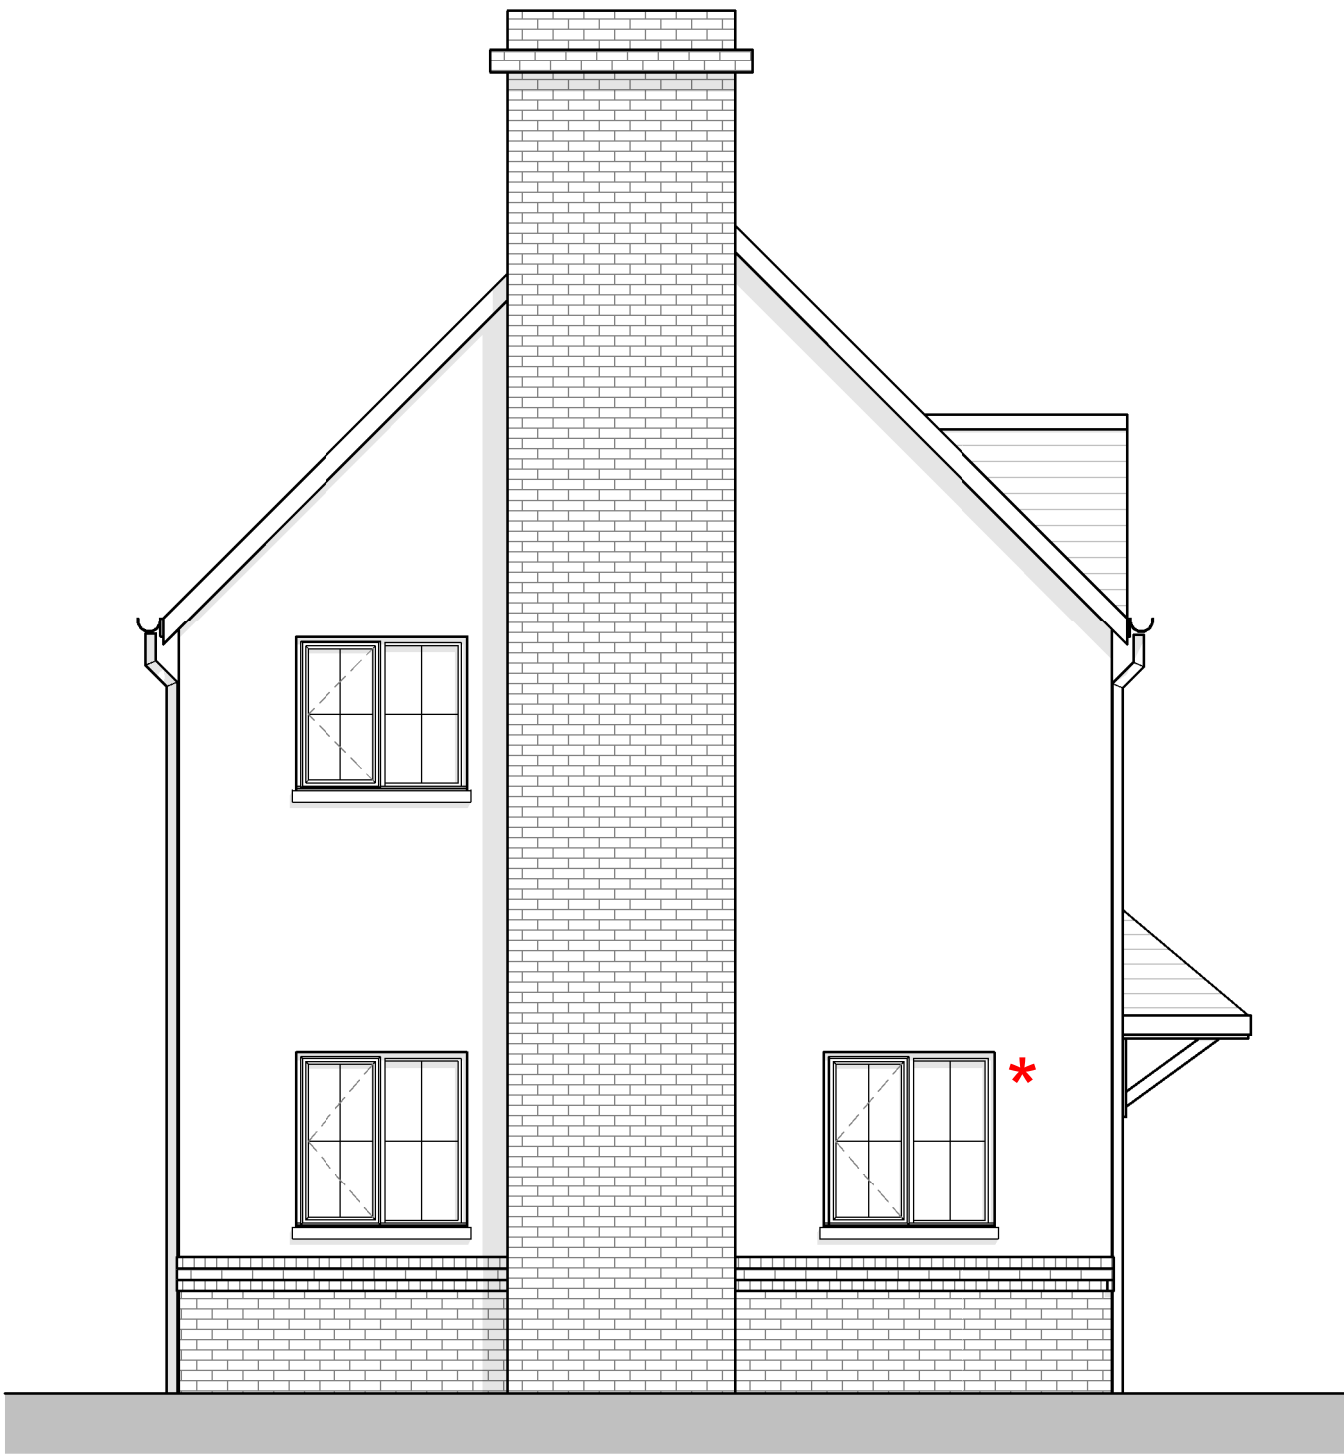


Left Side Elevation
1 : 50



Right Side Eleveation
1 : 50

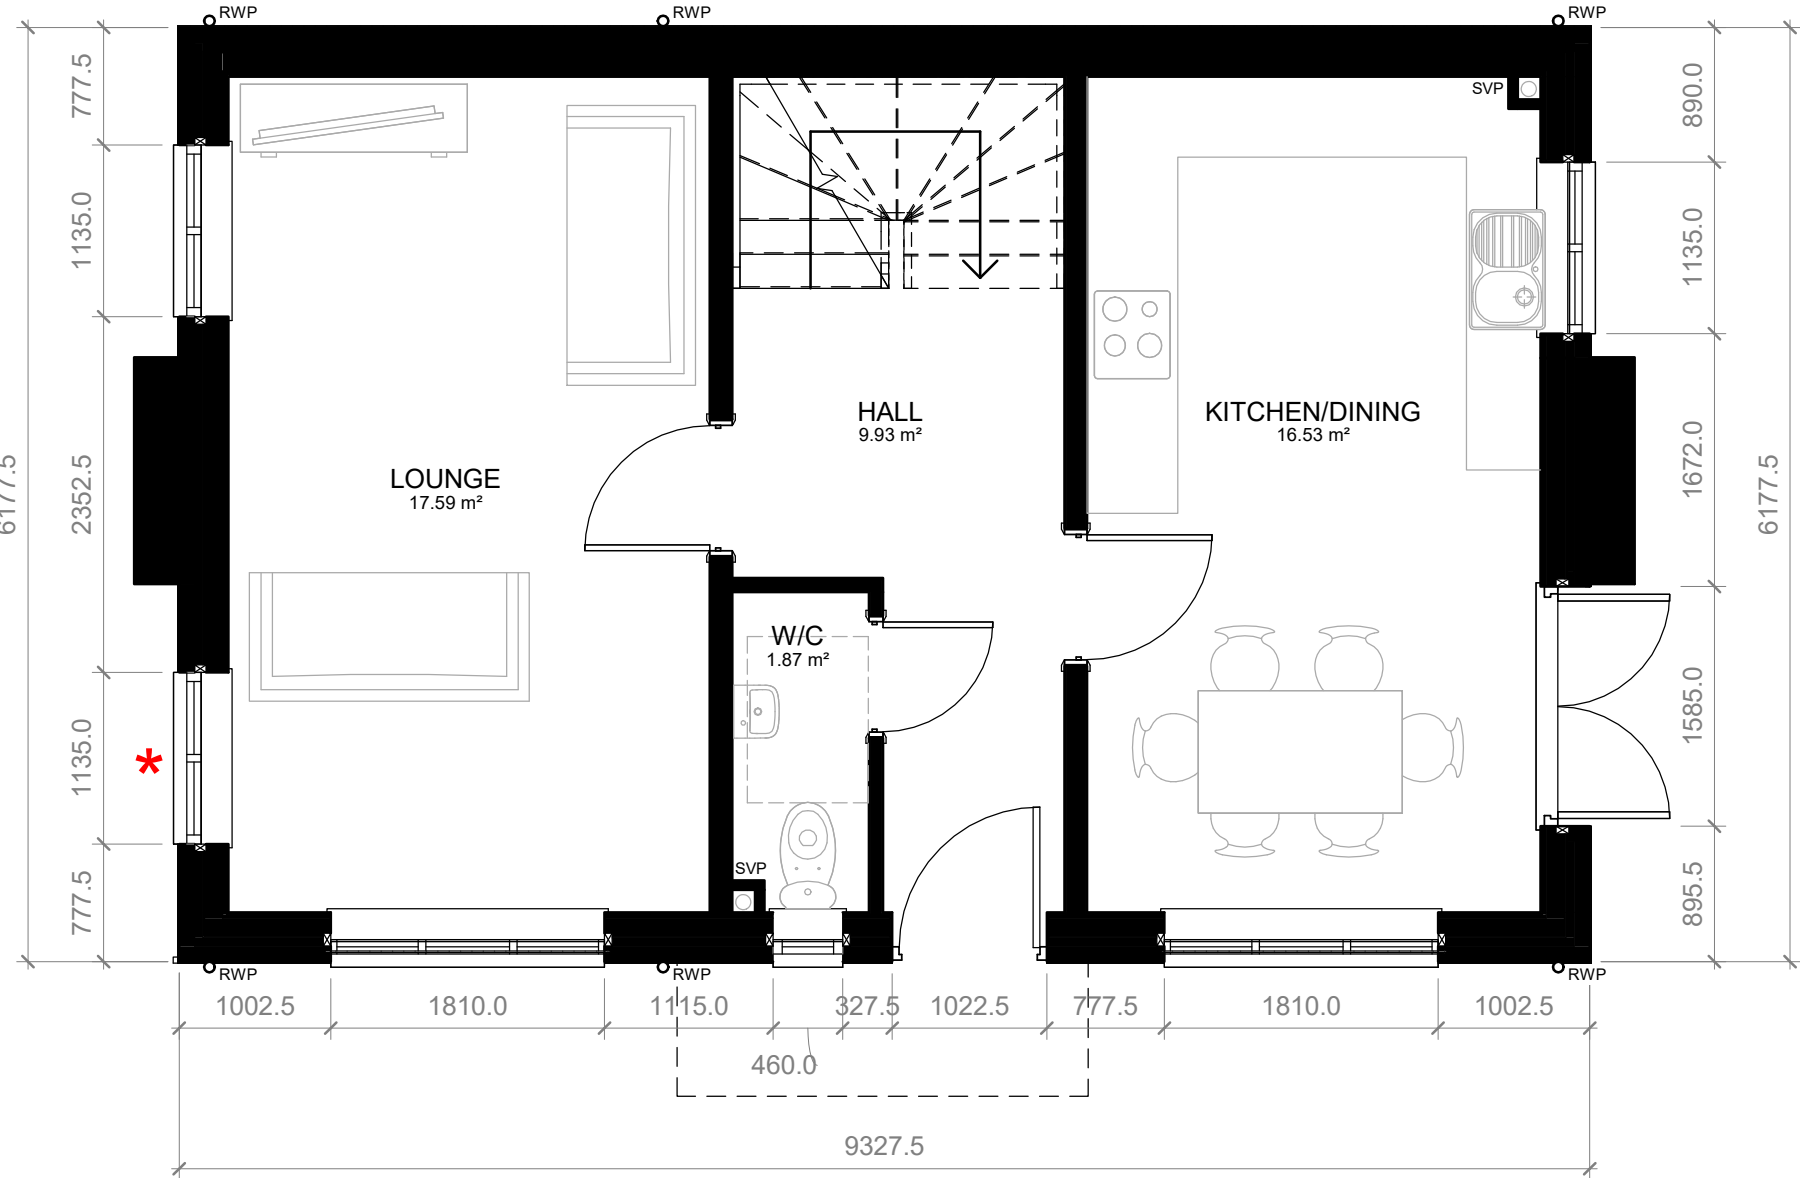

GROUND FLOOR
1 : 50

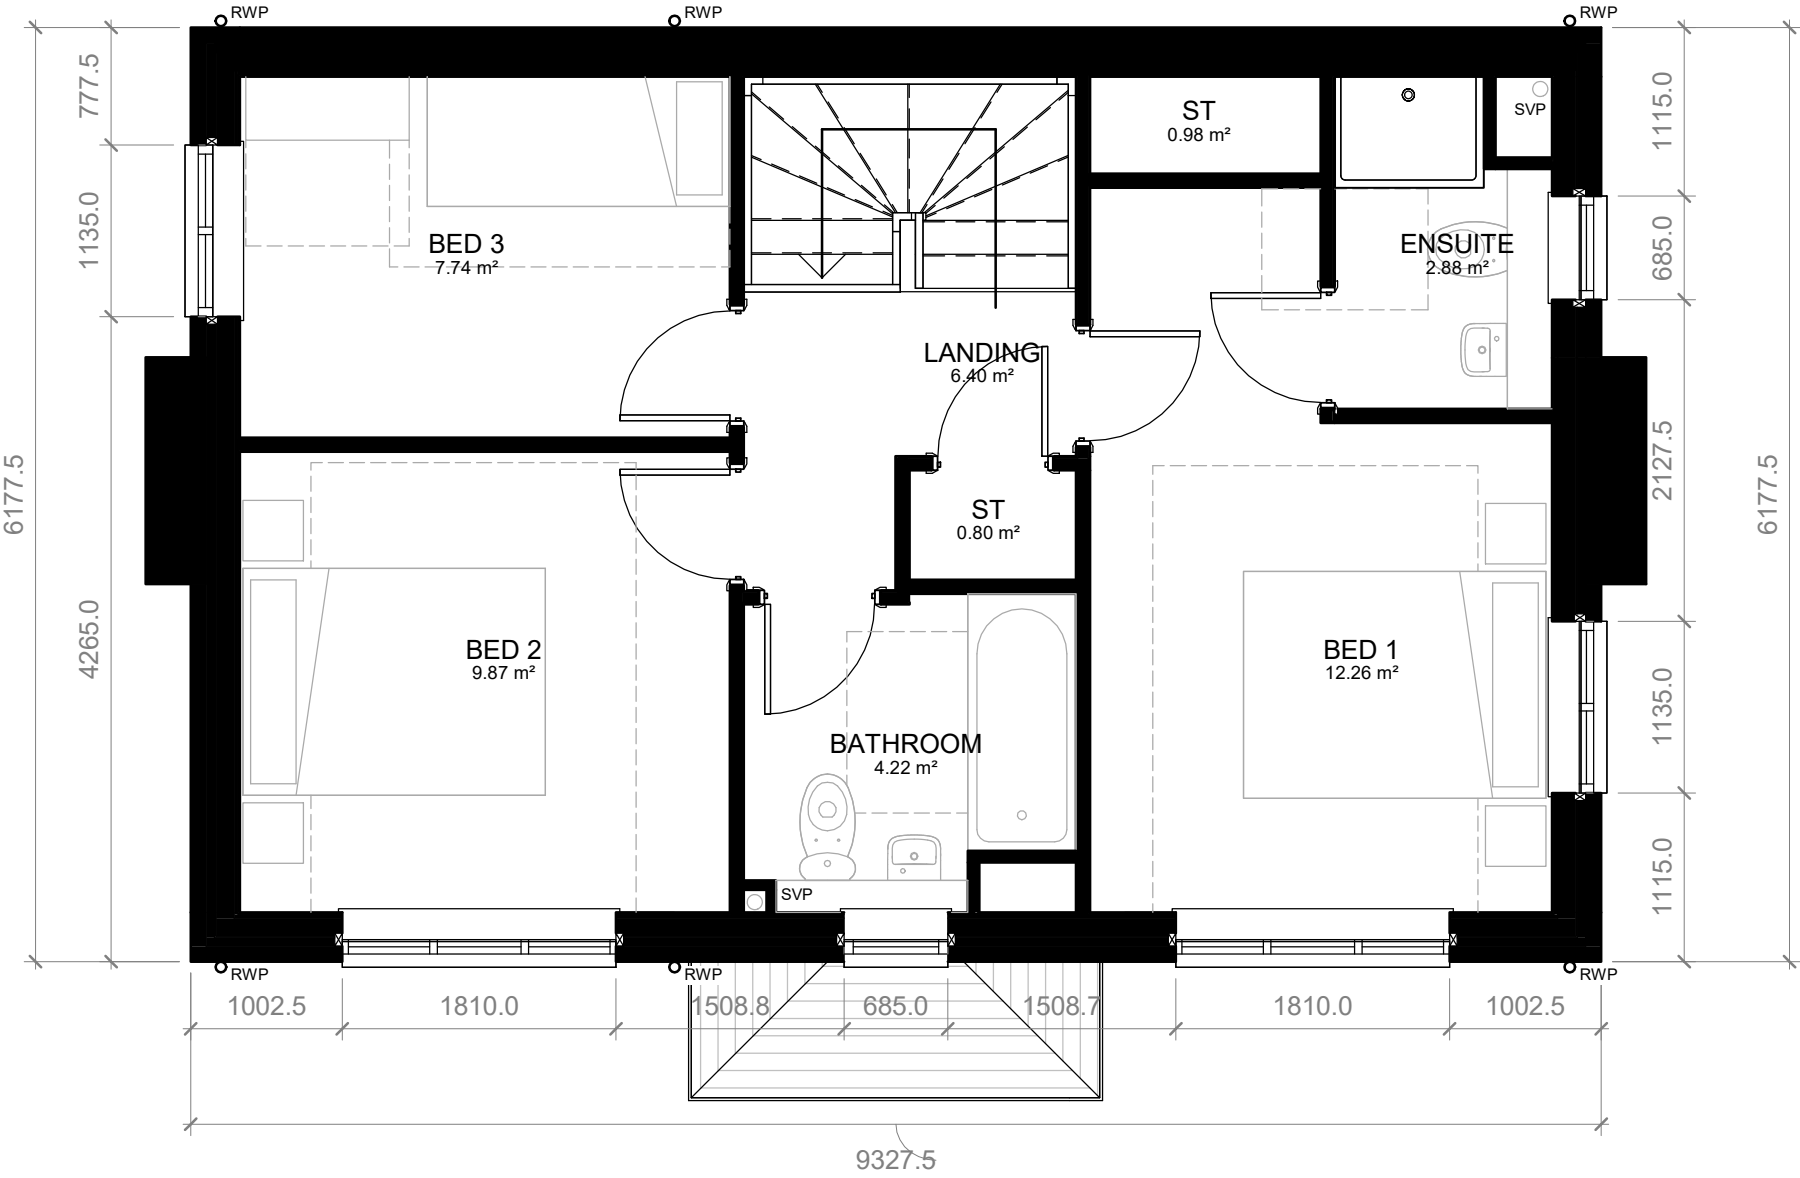

FIRST FLOOR
1 : 50

Elevation Notes

- ENTRANCE DOOR COMPOSITE ENTRANCE DOOR IN HERITAGE COLOUR (COLOUR TBC)
- BRICK BANDING DETAIL IN SMOOTH RED BRICK (HEADER BOND)
- TRADITIONAL CASEMENT WINDOW DETAILING - WHITE
- RED MULTI BRICK IN STRETCHER BOND WITH NEUTRAL COLOURED SAND CEMENT MORTAR, BUCKET HANDLE JOINT
- GRP LEAD EFFECT CANOPY WITH WHITE DECORATIVE BRACKETS
- RENDER (OFF-WHITE TO MAIN ELEVATION AND GABLE)
- GRC WINDOW CILL (NATURAL STONE EFFECT CILL TO STREET FACING WINDOWS)
- DRY VERGE DETAIL
- ROOF TILES 100MM GAUGE GREY/BLUE ROOF TILE
- BRICK CHIMNEY STACK

* WINDOWS ON SIDE ELEVATION TO PLOT No:
18, 21, 28, 55, 62, 68, 78, 83, 98, 116, 164, 170, 179,
191, 197, 201, 213, 216

PLANNING

Project
HALSNEAD PARK RM
APPLICATION
Drawing Title
House Type E (3B5P)

Date
07/10/22
Project No
33678
Scale
1 : 50 @ A1
Drawing No
A-P19-007
Drawn by
DK/IR
Check by
DK
Revision
P3

BARTON WILLMORE now **Stantec**

Town Planning • Masterplanning & Urban Design • Architecture •
Landscape Planning & Design • Infrastructure & Environmental
Planning • Heritage • Graphic Communication •
Communications & Engagement • Development Economics

bartonwillmore.co.uk



Offices at Birmingham Bristol Cambridge Cardiff Ebbw Vale Edinburgh
Glasgow Leeds London Manchester Newcastle Reading Southampton



VISUAL SCALE 1:50 @ A1

HOUSE TYPE E (3B5P)
95.92m² / 1032.474sqft