


The scaling of this drawing cannot be assured				
Revision	Date	Dm	Ckd	
P1	Issued for planning	24/01/23	PK	DK
P2	Issued for planning	31/07/23	IR	DK
P3	Issued for planning - Gable windows revised	05/12/23	IR	DK



Front Elevation
1 : 50




Rear Elevation
1 : 50

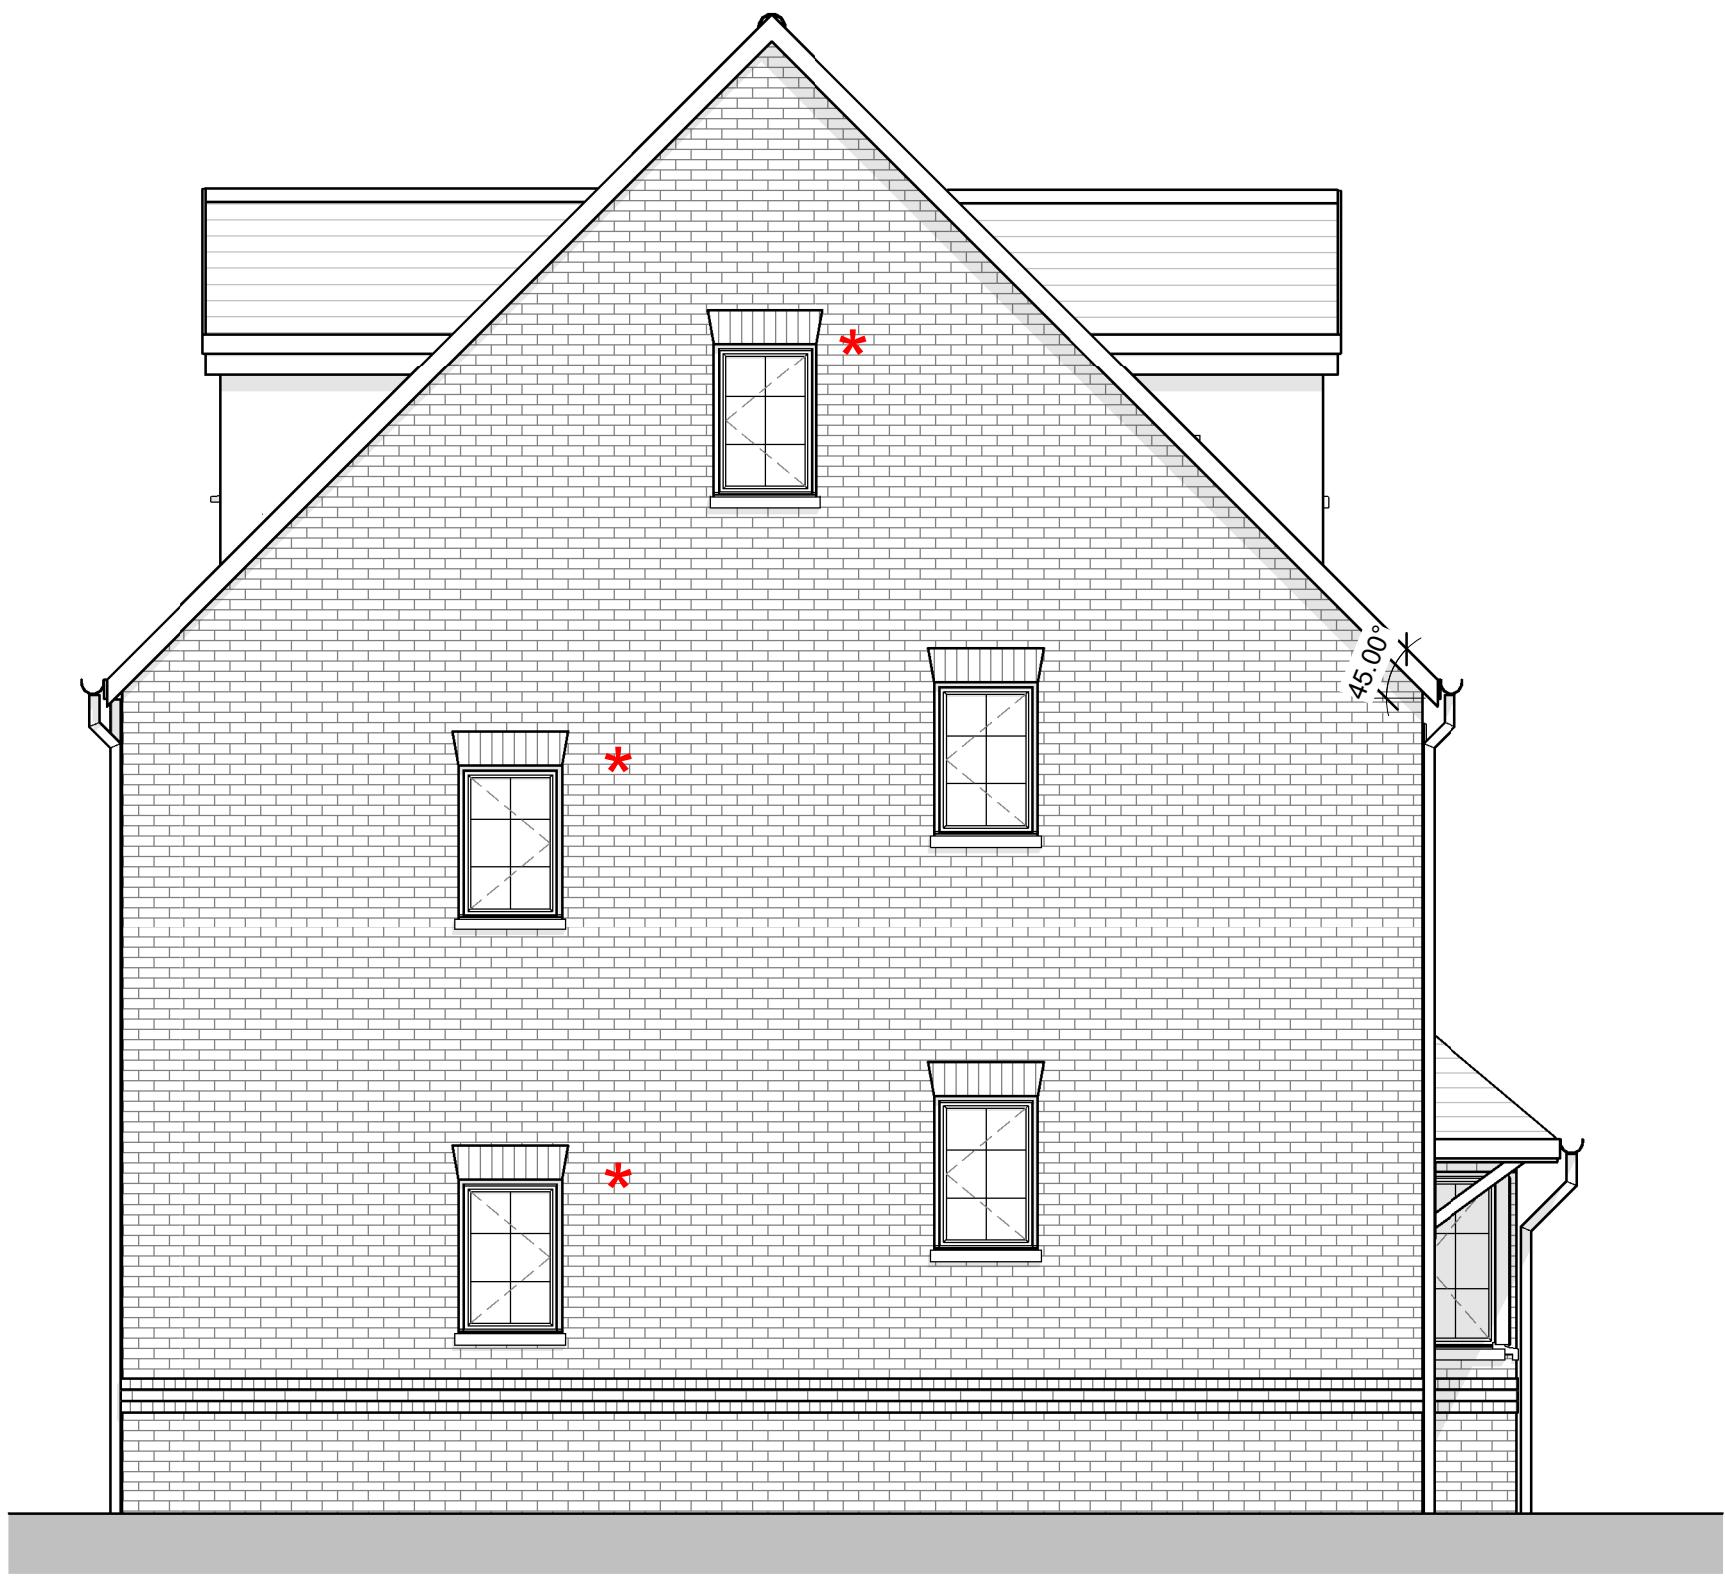


Side Elevation
1 : 50

Elevation Notes


- ENTRANCE DOOR (4 PANEL COMPOSITE ENTRANCE DOOR IN HERITAGE COLOUR /COLOUR TBC)
- BRICK BANDIND DETAIL IN SMOOTH RED BRICK (HEADER BOND)
- TRADITIONAL CASEMENT WINDOW DETAILING - WHITE
- FLAT ARCHED BRICK LINTEL TO STREET FACE WINDOWS
- TIMBER FRAMED CANOPY WITH BRICK BASE COURSE
- TILED AWNING (100MM GAUGE TILE TO MATCH ROOF TILE WITH WHITE FASCIA BOARD)
- RED MULTI BRICK IN STRETCHER BOND WITH NEUTRAL COLOURED SAND CEMENT MORTAR, BUCKET HANDLE JOINT
- GRC CAST CILL (NATURAL STONE COLOUR CILL TO STREET FACING WINDOWS)
- CLIPPED DRY VERGE DETAIL
- ROOF TILES 100MM GAUGE GREY/BLUE ROOF TILE

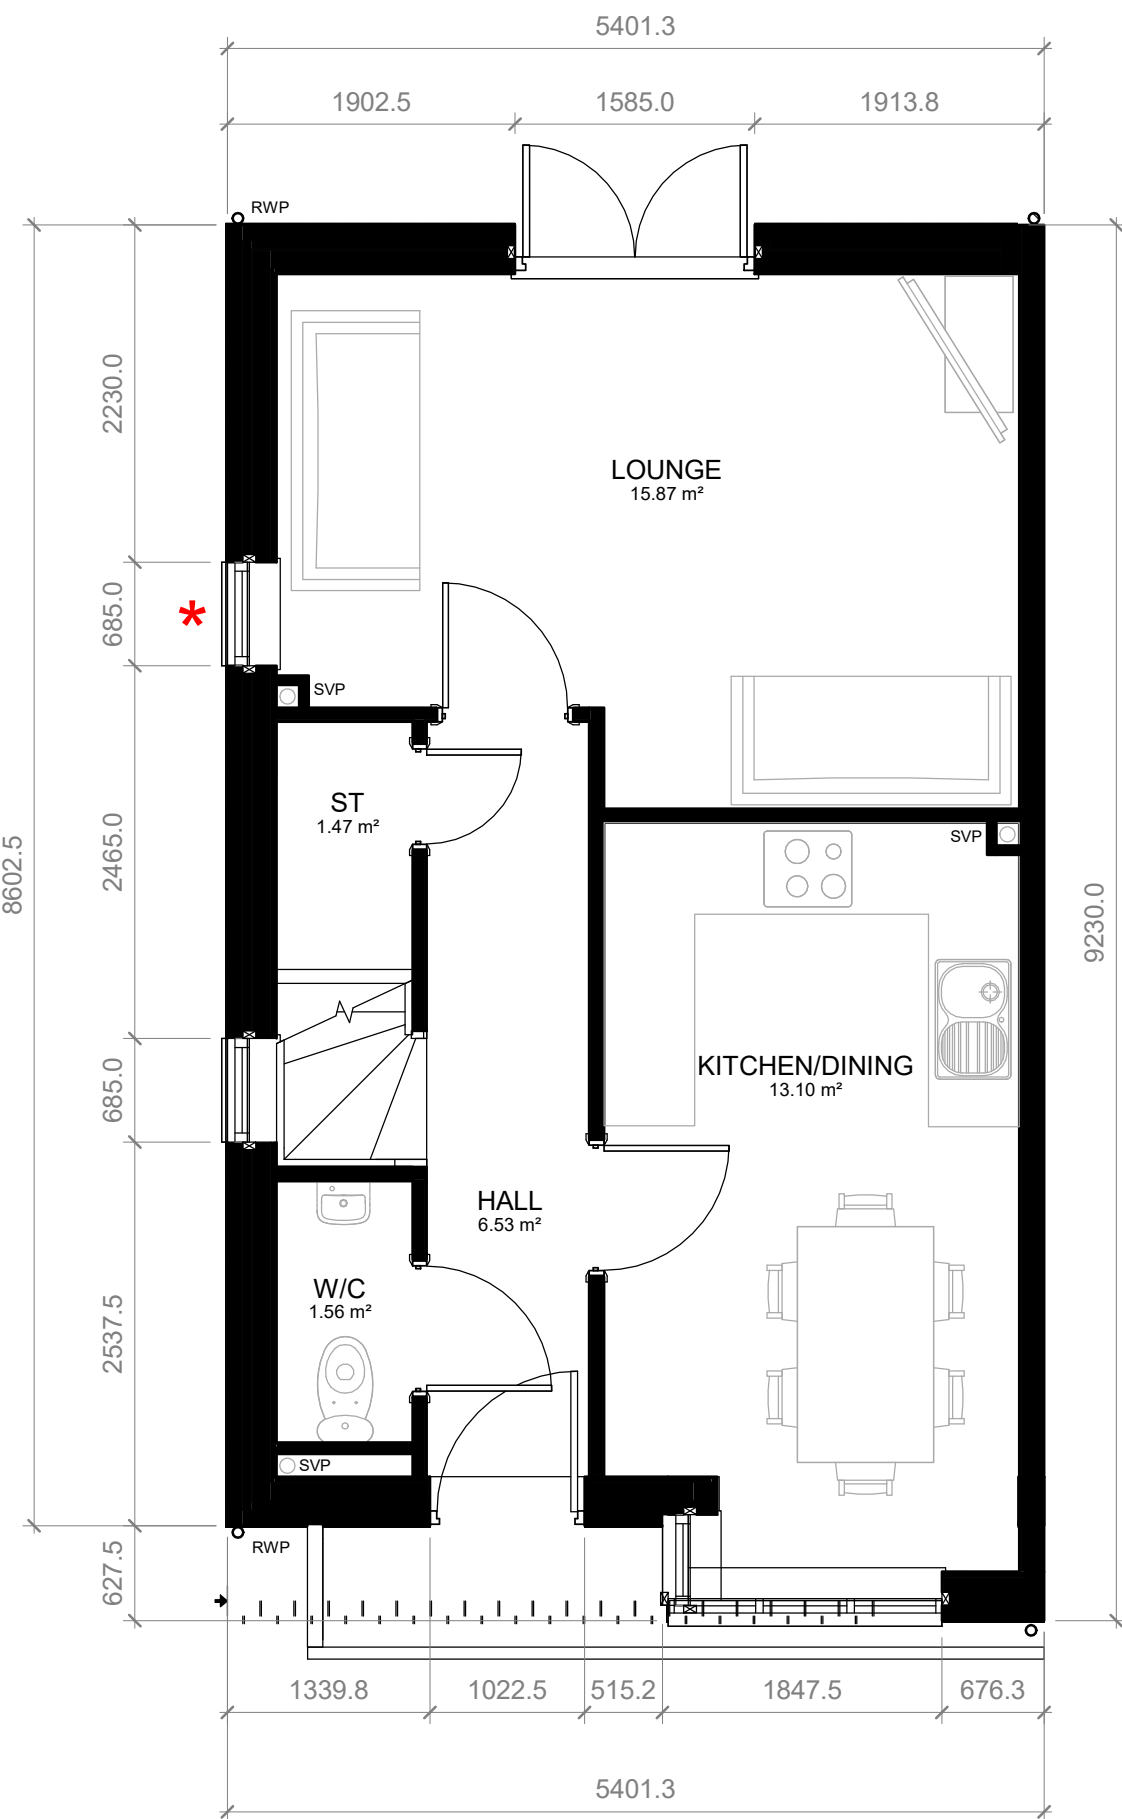

GROUND FLOOR
1 : 50

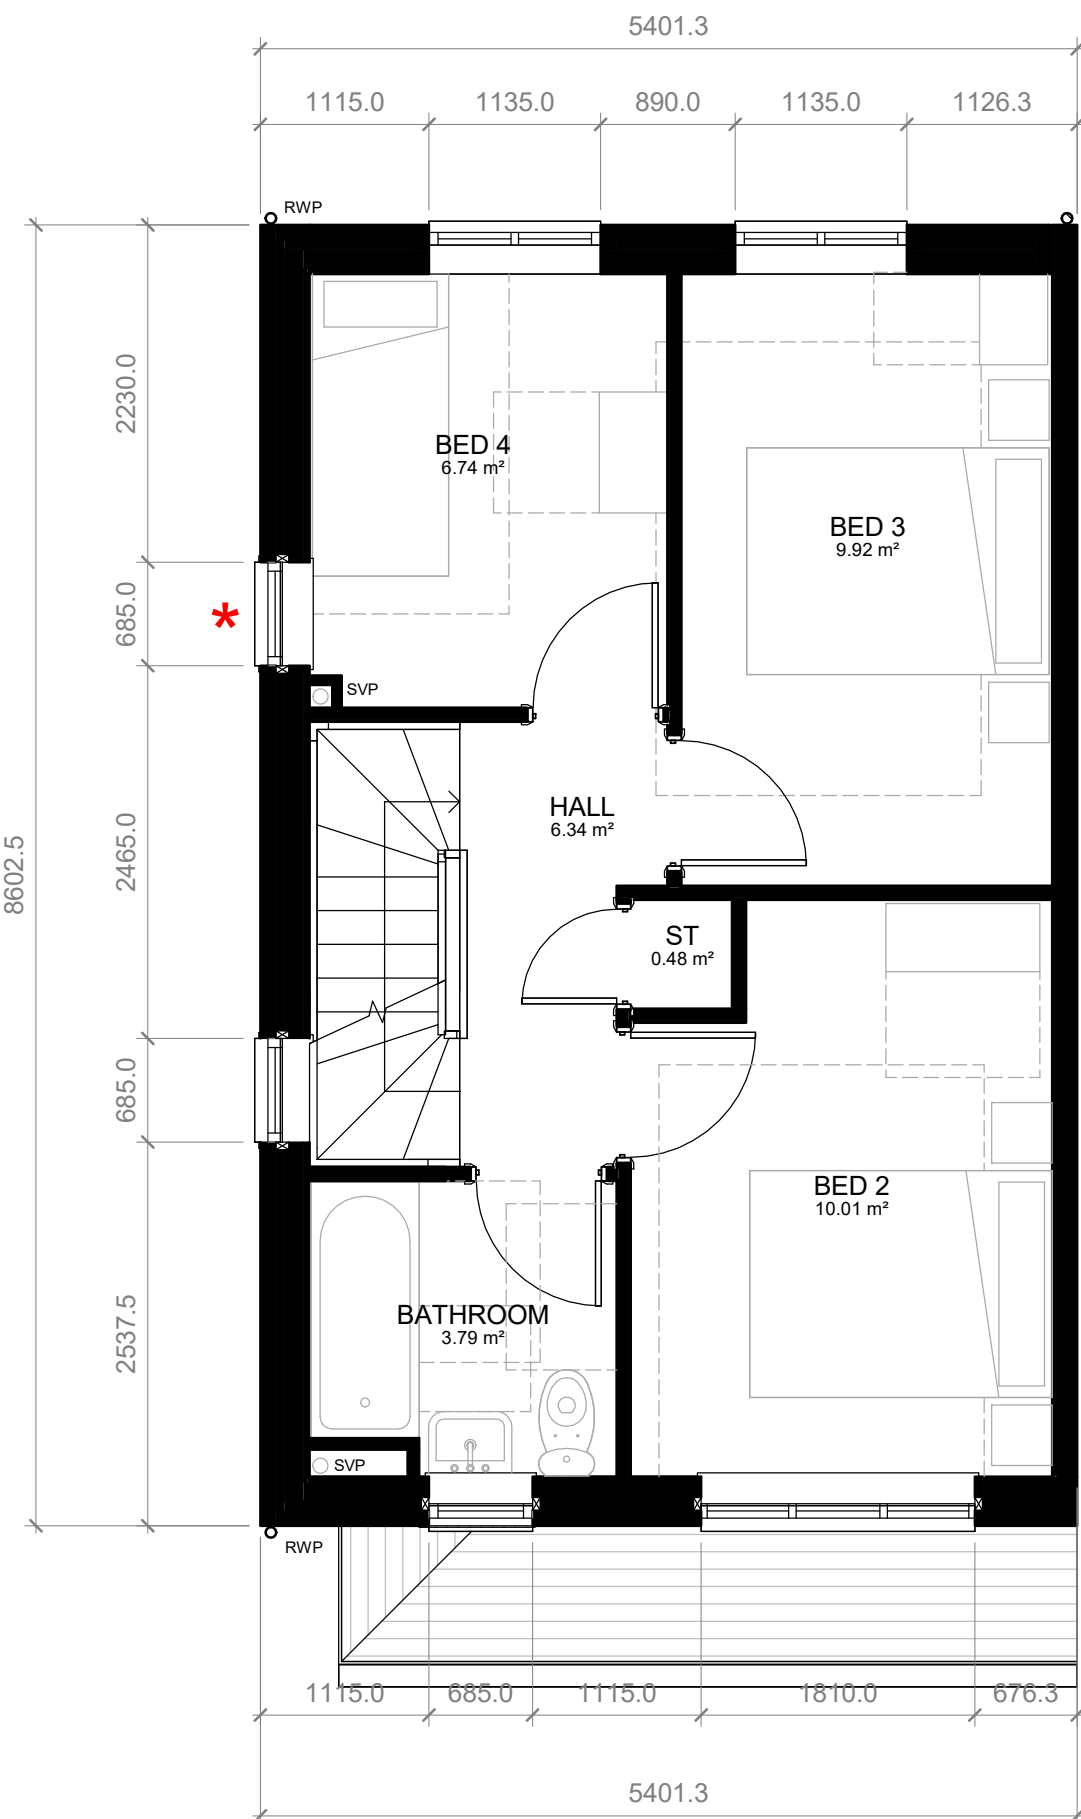

FIRST FLOOR
1 : 50

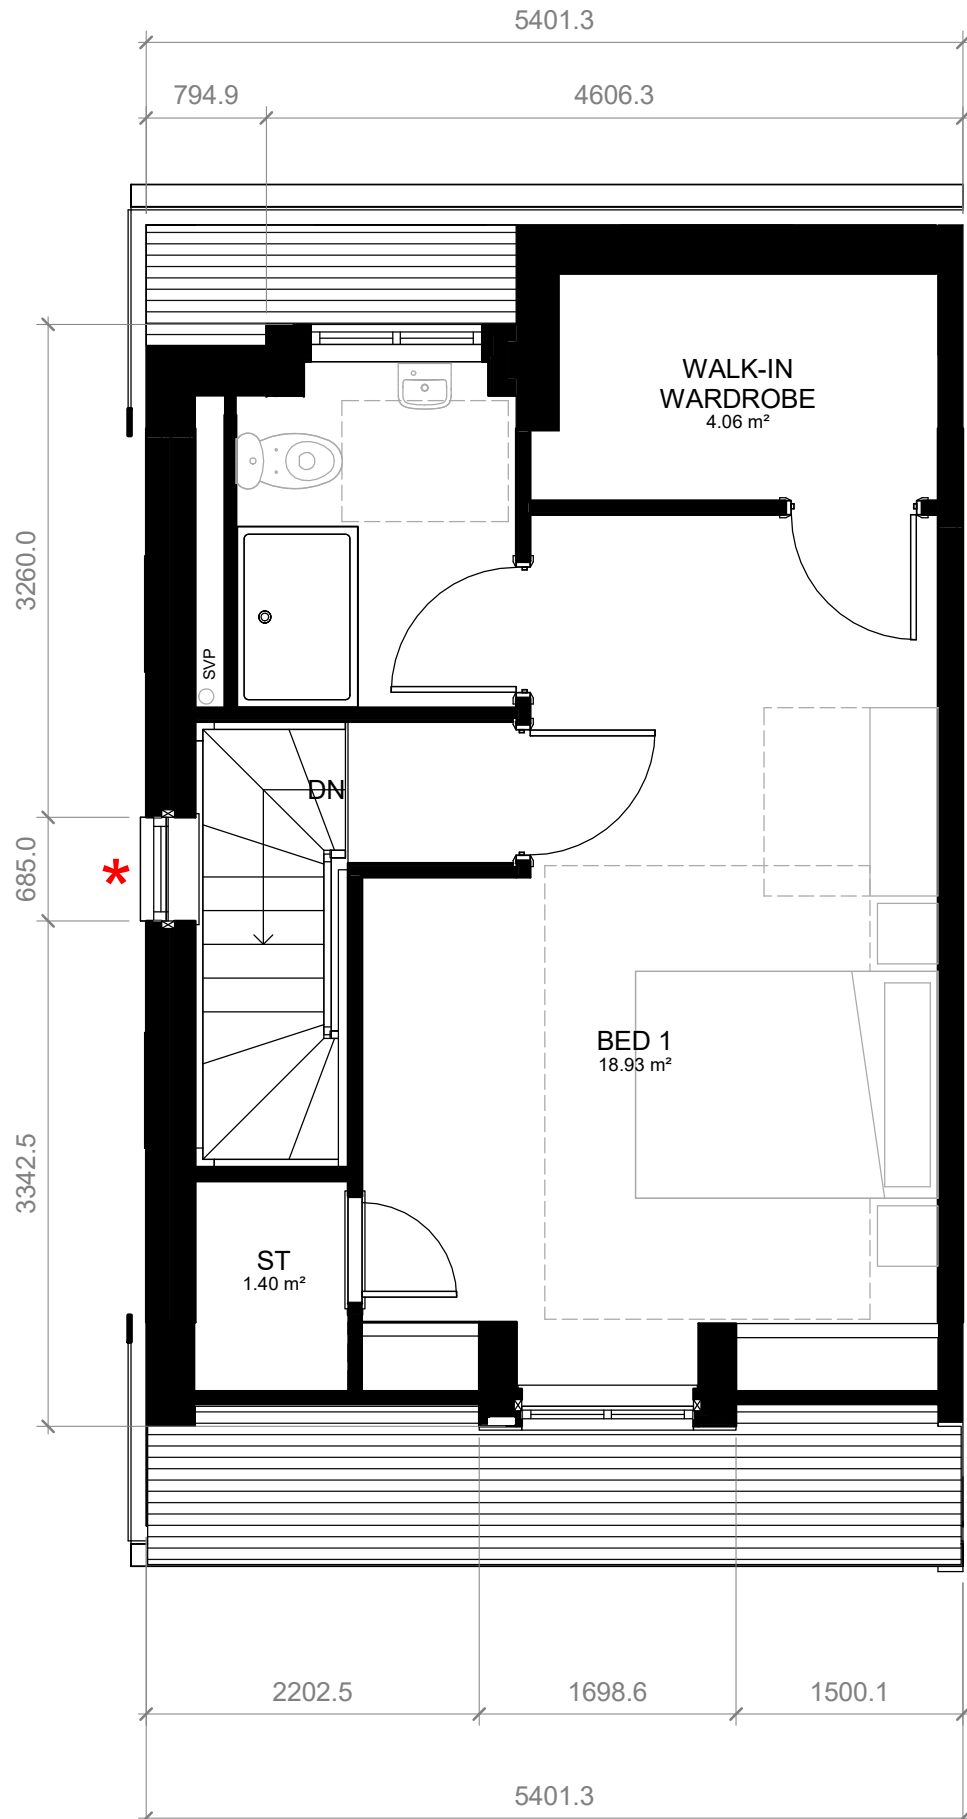

SECOND FLOOR LEVEL
1 : 50

* WINDOWS ON SIDE ELEVATION TO PLOT No:
29, 71, 104, 225

PLANNING

Project
HALSNEAD PARK RM
APPLICATION
Drawing Title
House Type F End (4B7P)


Date	Scale	Drawn by	Check by
07/10/22	1 : 50 @ A1	IR/DK	DK
Project No	Drawing No	Revision	
33678	A-P19-008	P3	

BARTON WILLMORE now **Stantec**

Town Planning • Masterplanning & Urban Design • Architecture •
Landscape Planning & Design • Infrastructure & Environmental
Planning • Heritage • Graphic Communication •
Communications & Engagement • Development Economics

bartonwillmore.co.uk

Offices at Birmingham Bristol Cambridge Cardiff Ebbw Vale Edinburgh
Glasgow Leeds London Manchester Newcastle Reading Southampton

 

VISUAL SCALE 1:50 @ A1