

The scaling of this drawing cannot be assured				
Revision		Date	Dm	Ckd
-	Issued for comment	07/10/22	IR	DK
P1	Issued for Planning	27/01/23	IR	DK
P2	Issued for Planning	31/07/23	IR	DK
P3	Issued for Planning - Gable windows revised	05/12/23	IR	DK

Elevation Notes

- ENTRANCE DOOR COMPOSITE ENTRANCE DOOR IN HERITAGE COLOUR (COLOUR TBC)
- RED MULTI BRICK IN STRETCHER BOND WITH NEUTRAL COLOURED SAND CEMENT MORTAR, BUCKET HANDLE JOINT
- TRADITIONAL CASEMENT WINDOW DETAILING - WHITE
- BRICK BANDING DETAIL IN SMOOTH RED BRICK (HEADER BOND)
- TILED AWNING (100MM GAUGE TILE TO MATCH ROOF TILE WITH WHITE FASCIA BOARD)
- RENDER (OFF-WHITE TO MAIN ELEVATION AND GABLE)
- GRC CILL DETAIL (NATURAL STONE EFFECT CILL TO STREET FACING WINDOWS)
- DRY VERGE DETAIL
- ROOF TILES 100MM GAUGE GREY/BLUE CLAY ROOF TILE




Front Elevation

1 : 50




Rear Elevation

1 : 50

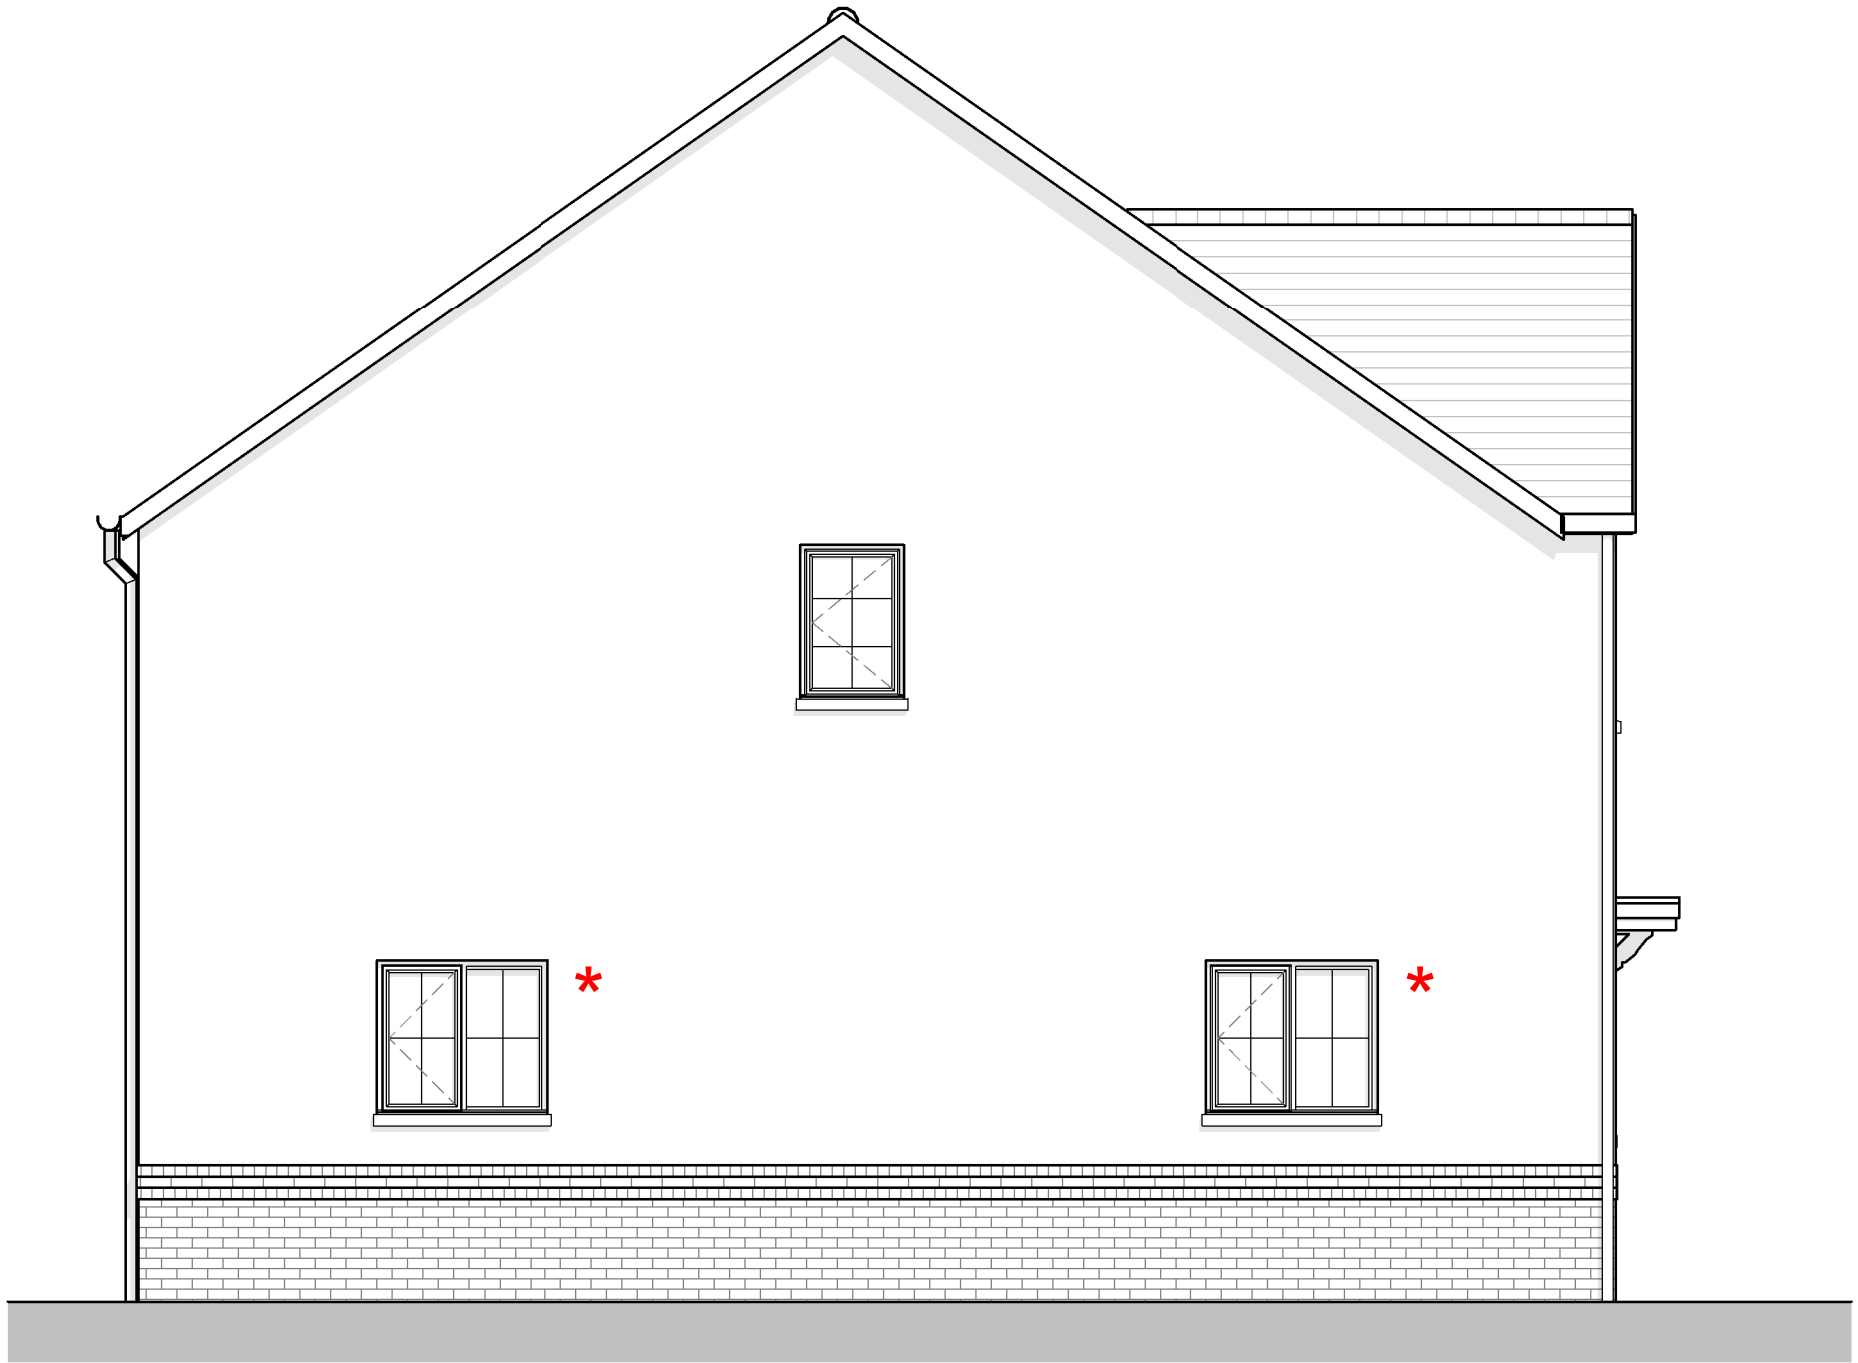


Side Elevation

1 : 50

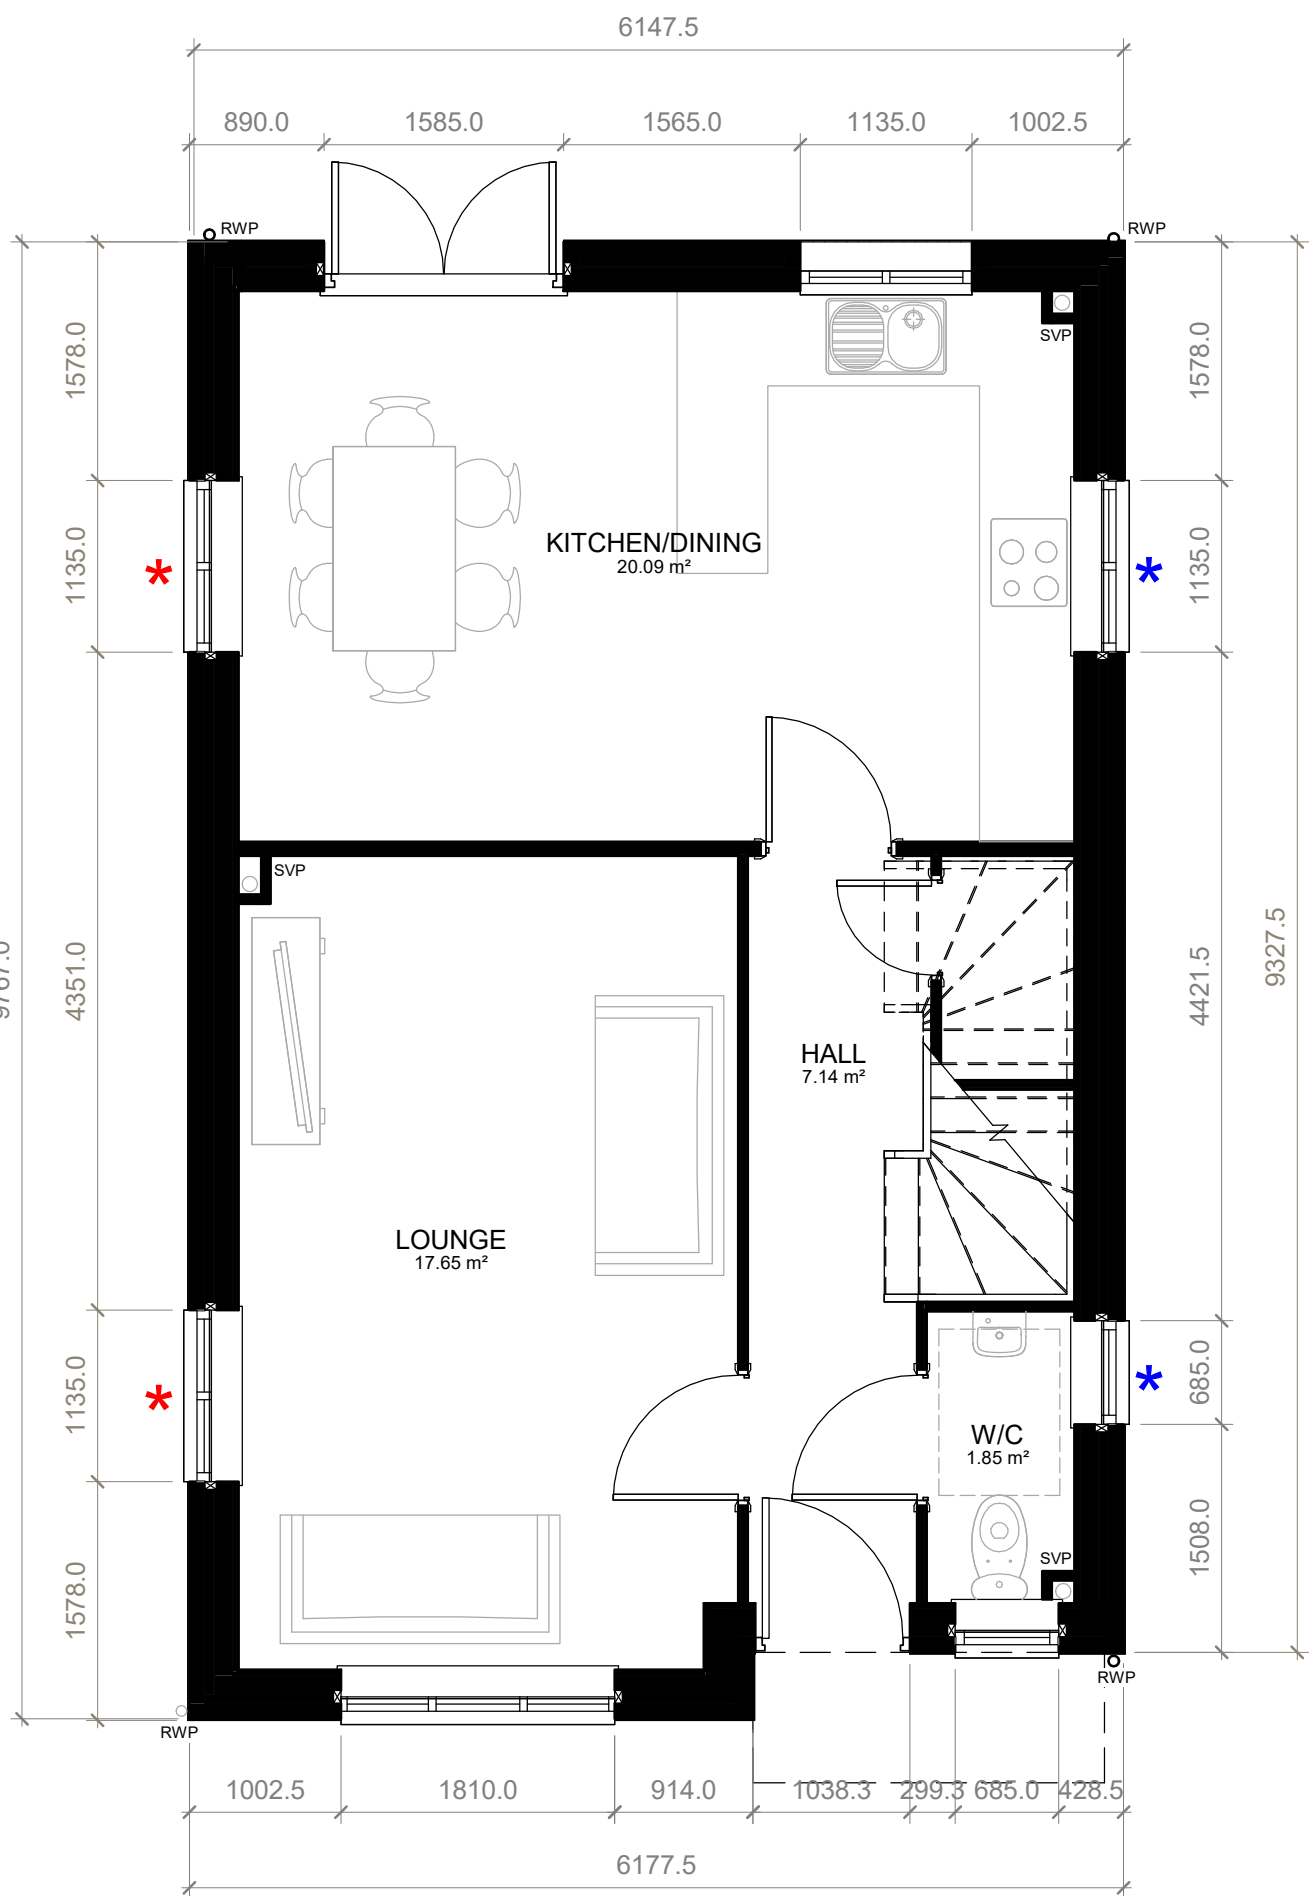


GROUND FLOOR

1 : 50

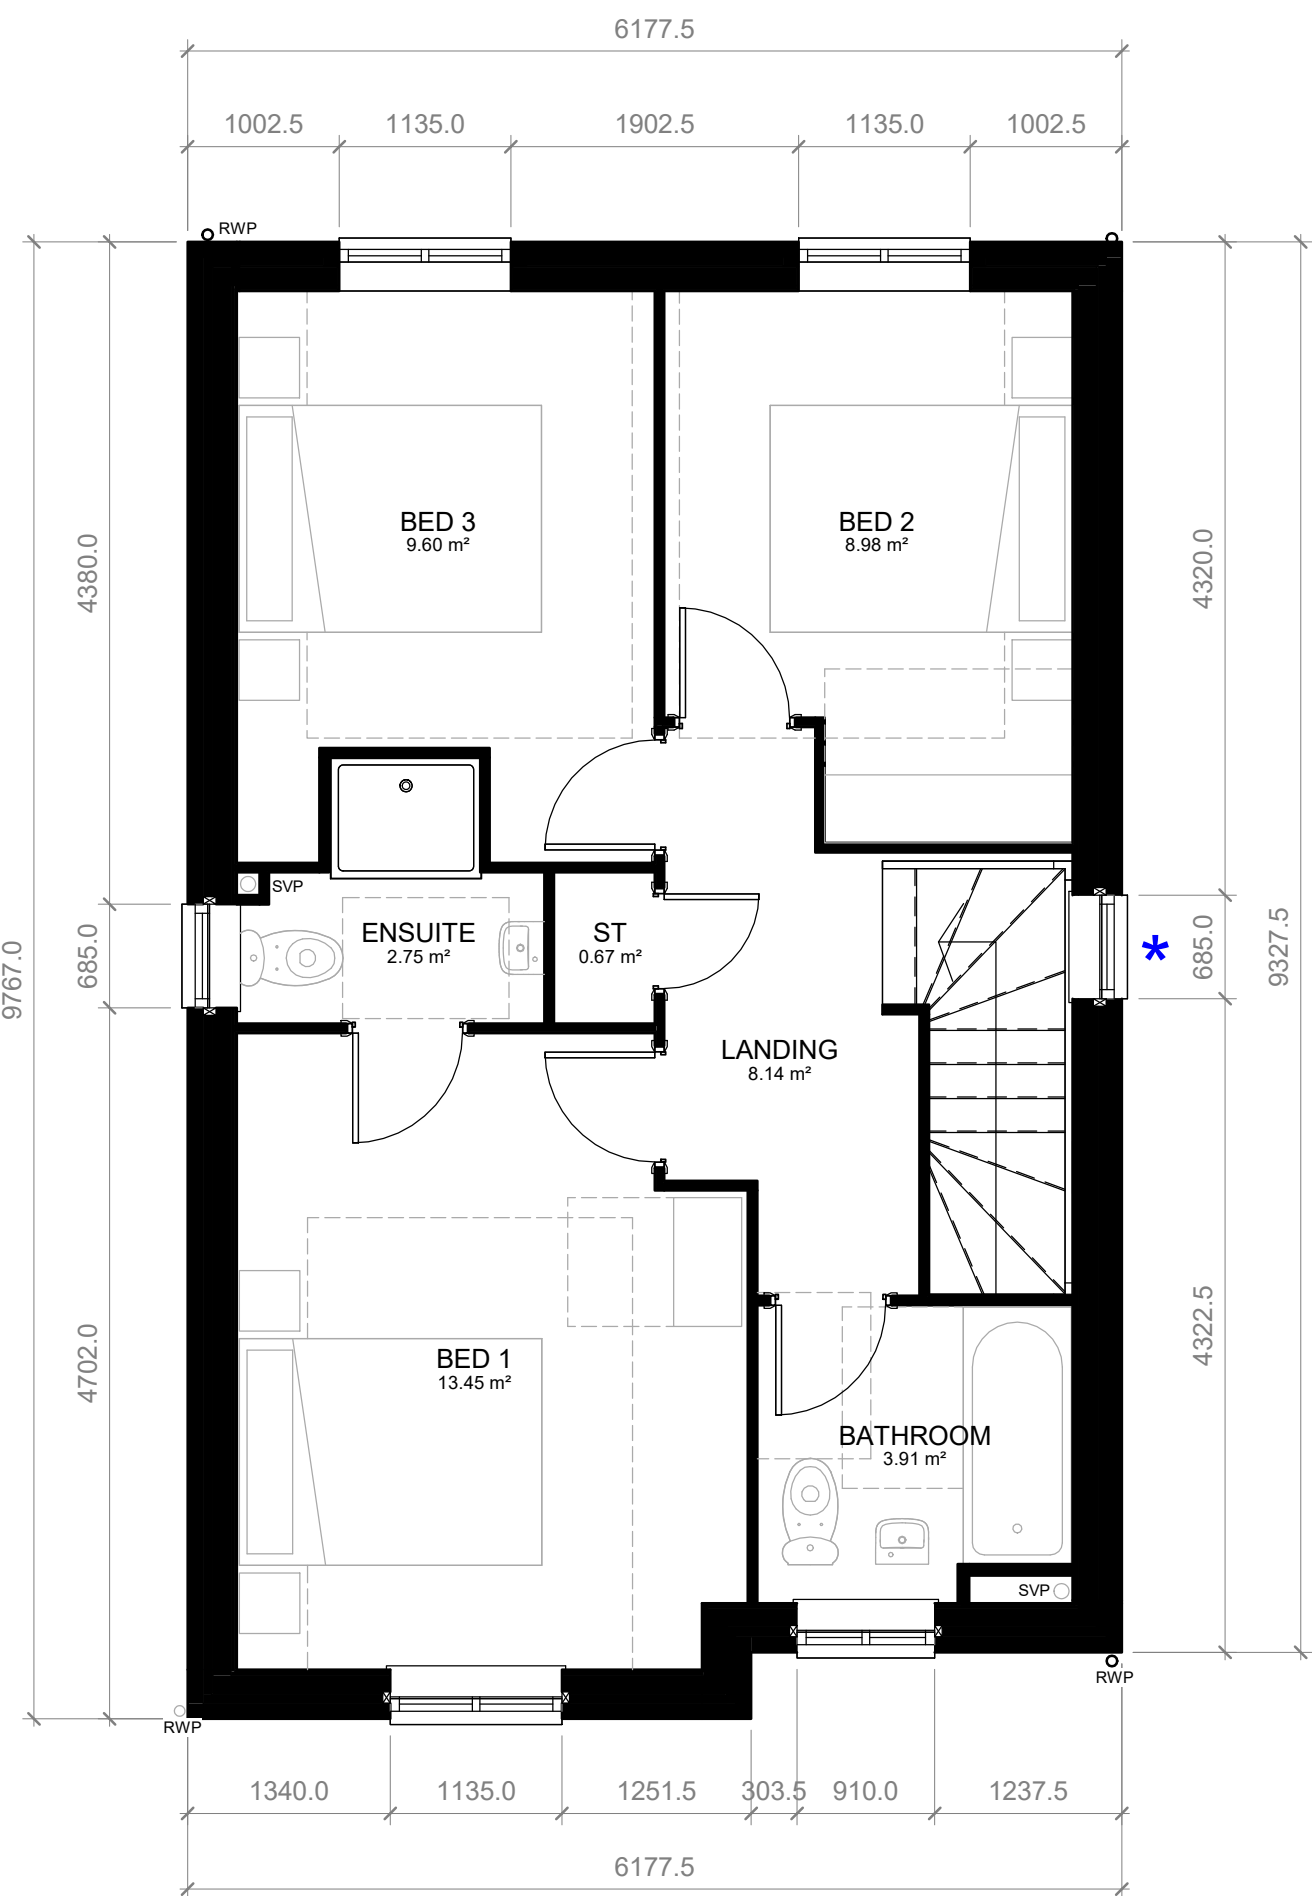

FIRST FLOOR

1 : 50

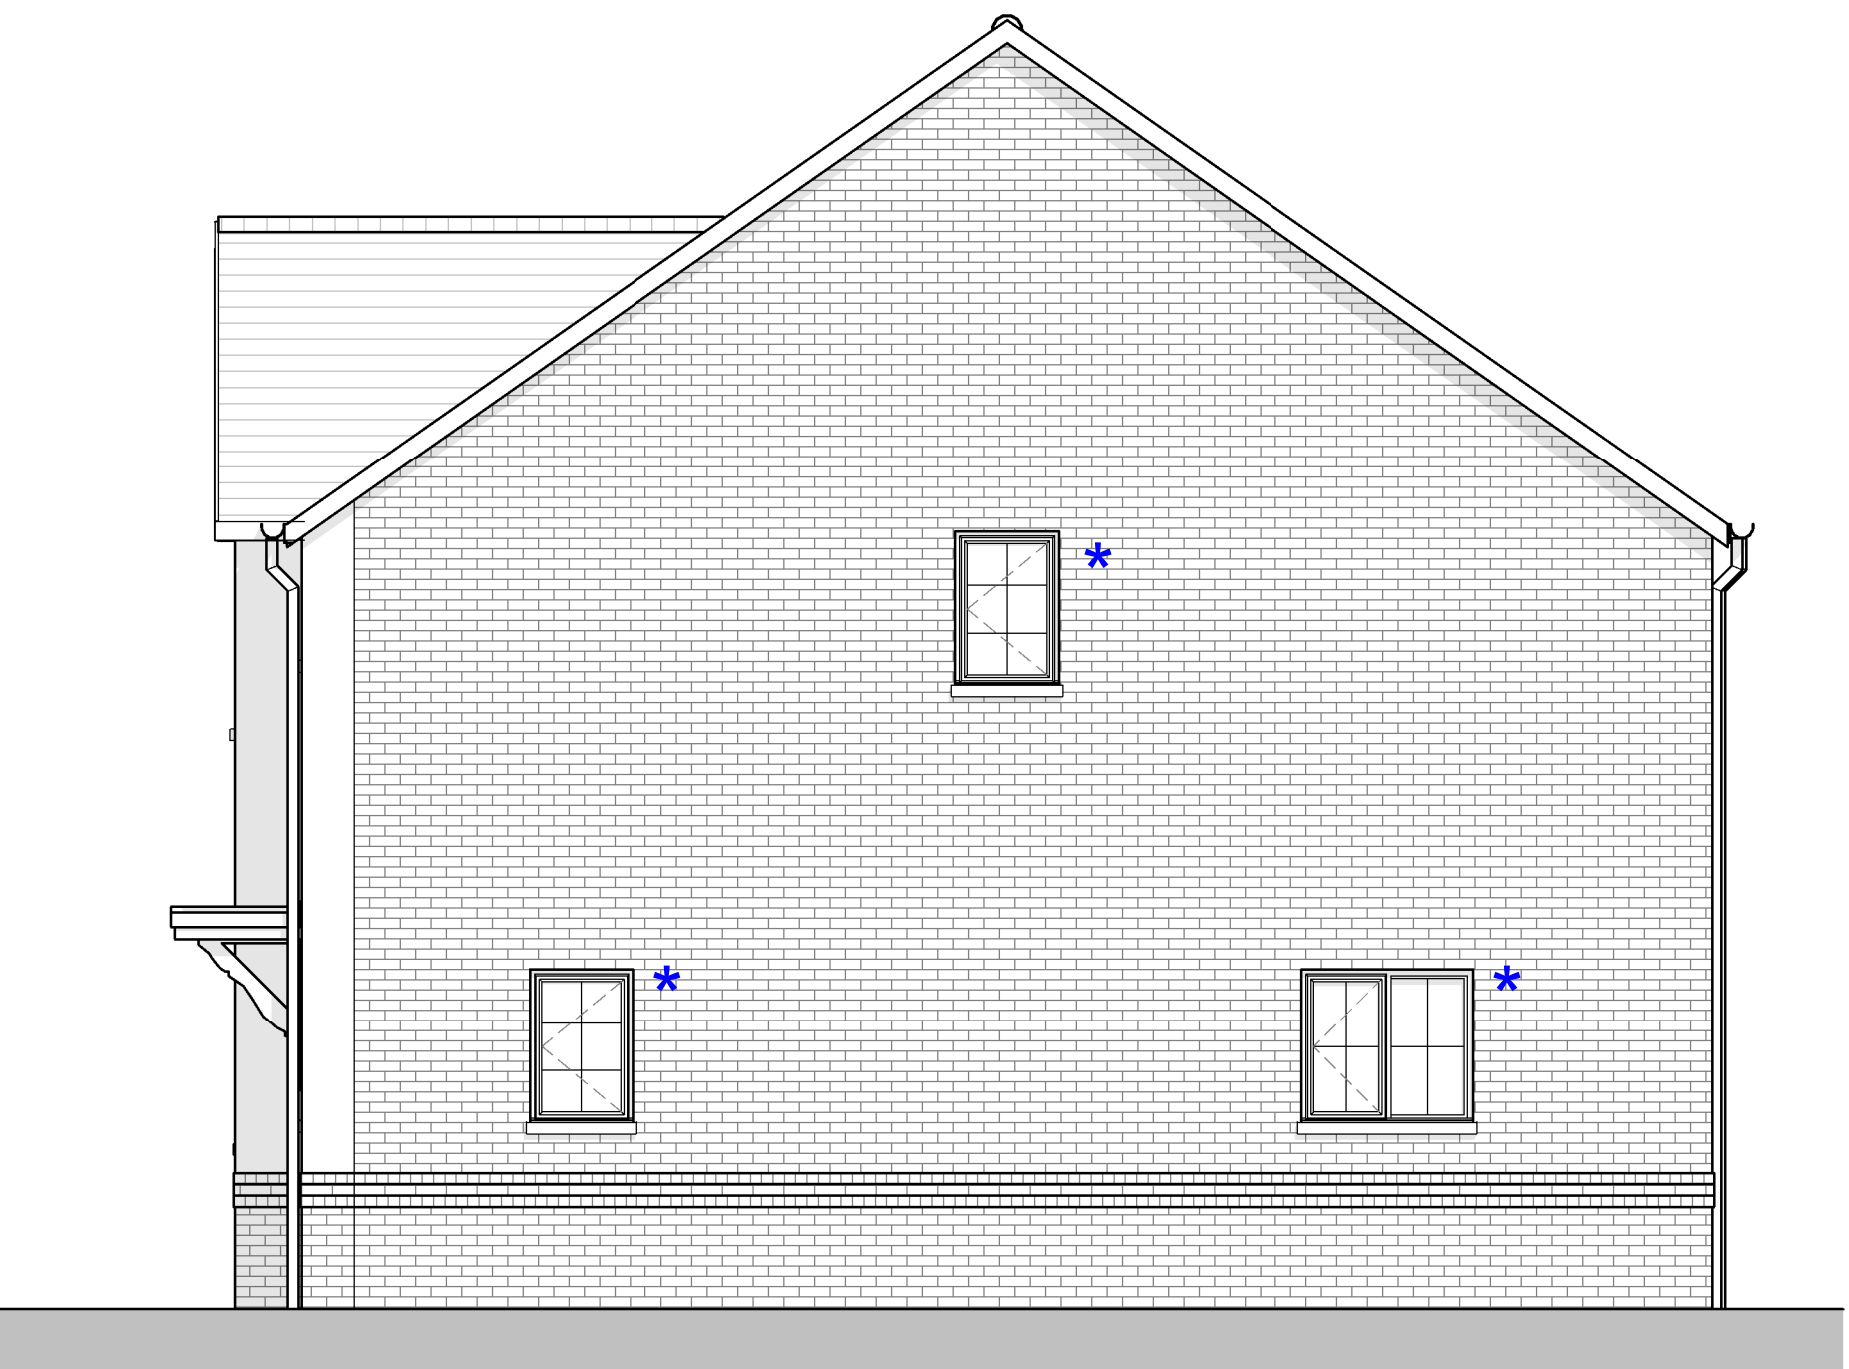

Side Elevation 2

1 : 50

* WINDOWS ON SIDE ELEVATION TO PLOT No: 7, 19, 93, 110, 111, 192

* WINDOWS ON SIDE ELEVATION TO PLOT No: 107, 126, 135, 143, 223

PLANNING

Project
HALSNEAD PARK RM
APPLICATION
Drawing Title
House Type G (3B6P)


Date
07/10/22
Project No
33678
Scale
1 : 50 @ A1
Drawing No
A-P19-009
Drawn by
DK/IR
Check by
DK
Revision
P3

BARTON WILLMORE now **Stantec**

Town Planning • Masterplanning & Urban Design • Architecture •
Landscape Planning & Design • Infrastructure & Environmental
Planning • Heritage • Graphic Communication •
Communications & Engagement • Development Economics

bartonwillmore.co.uk

Offices at Birmingham Bristol Cambridge Cardiff Ebbw Vale Edinburgh
Glasgow Leeds London Manchester Newcastle Reading Southampton

 

VISUAL SCALE 1:50 @ A1

HOUSE TYPE G (3B6P)
98.64m² / 1061.7521sqft