



The scaling of this drawing cannot be assured				
Revision		Date	Dm	Ckd
A	Issued for comment	07/10/22	IR	DK
P1	Issued for Planning	27/01/23	IR	DK
P2	Issued for Planning	03/11/23	IR	DK
P3	Issued for Planning - Gable windows revised	05/12/23	IR	DK

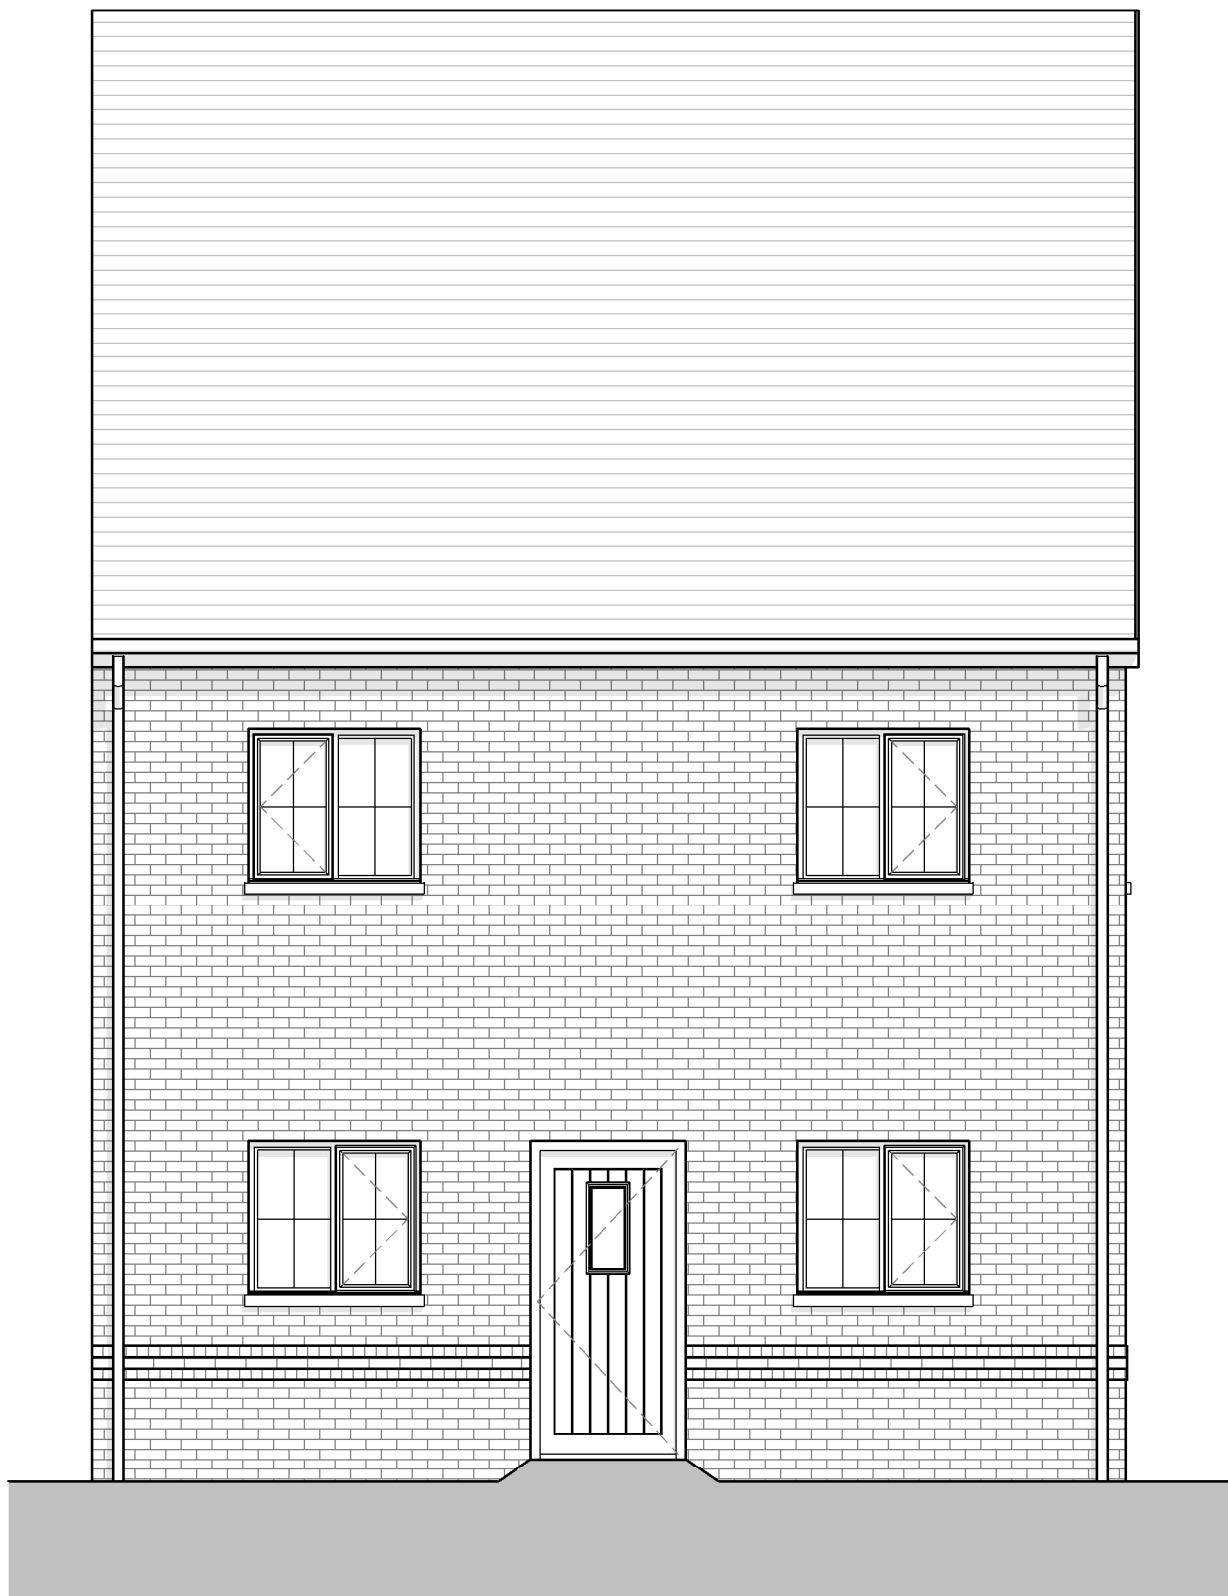

South Elevation
1 : 50




North Elevation
1 : 50

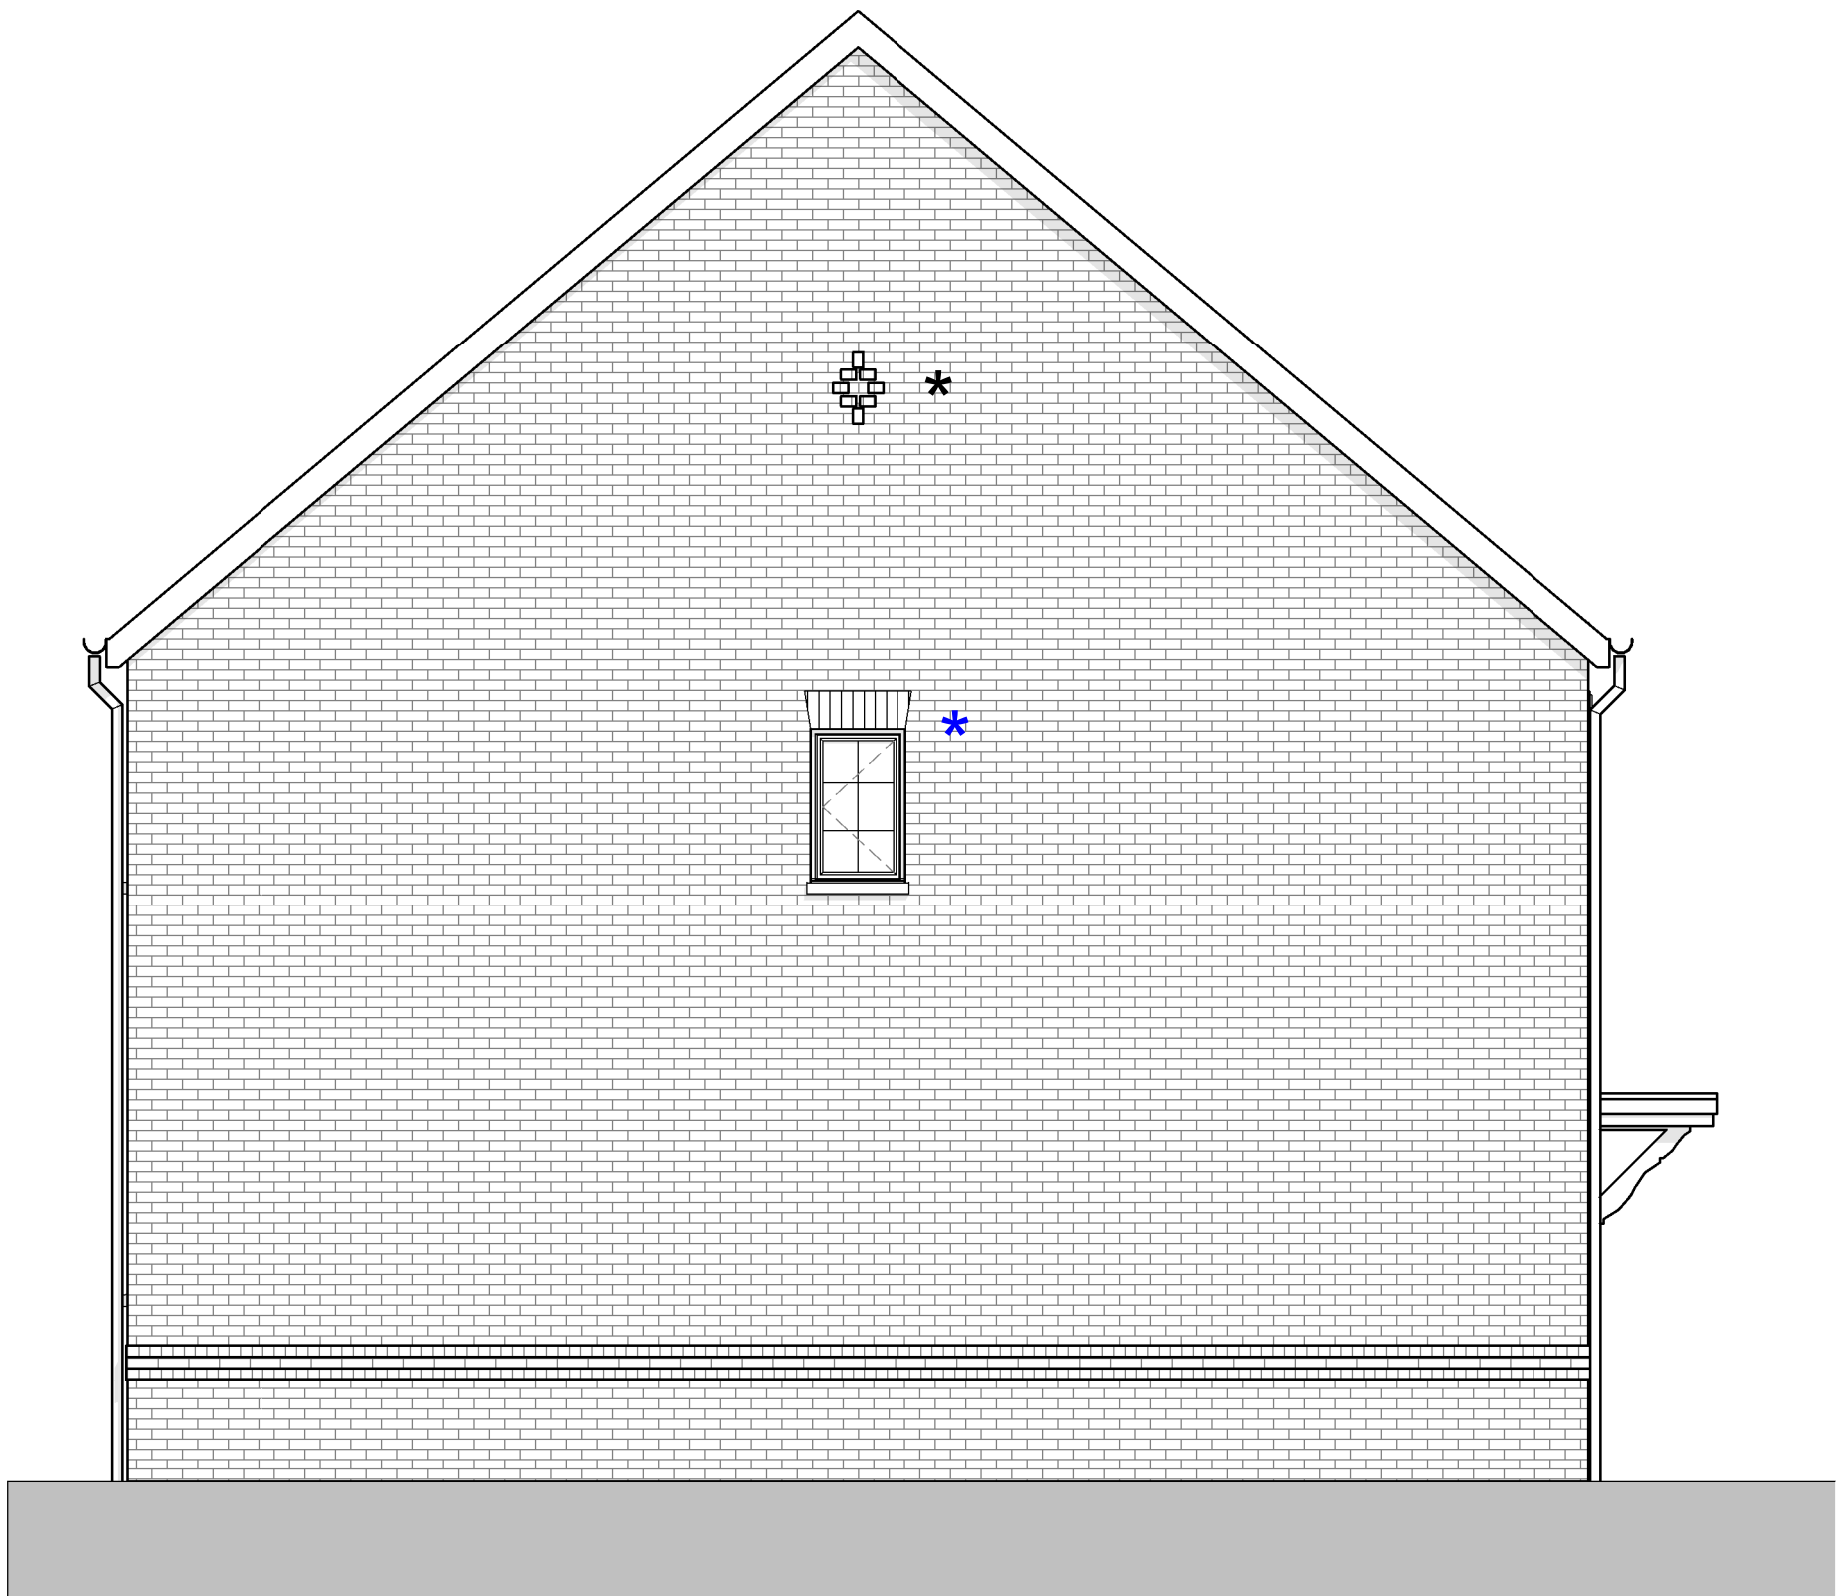


West Elevation (Plot No. 238-9)
1 : 50

Elevation Notes

- ENTRANCE DOOR COMPOSITE ENTRANCE DOOR IN HERITAGE COLOUR (COLOUR TBC)
- BRICK BANDING DETAIL IN SMOOTH RED BRICK (HEADER BOND)
- TRADITIONAL CASEMENT WINDOW DETAILING - WHITE
- FLAT ARCHED BRICK LINTEL TO STREET FACE WINDOWS
- GRP LEAD EFFECT CANOPY WITH WHITE DECORATIVE BRACKETS
- RED MULTI BRICK IN STRETCHER BOND WITH NEUTRAL COLOURED SAND CEMENT MORTAR, BUCKET HANDLE JOINT
- RED MULTI BRICK IN STRETCHER BOND WITH NEUTRAL COLOURED SAND CEMENT MORTAR, BUCKET HANDLE JOINT
- GRC CAST WINDOW CILL (NATURAL STONE COLOUR CILL TO STREET FACING WINDOWS)
- ROOF TILES 100MM GAUGE GREY/BLUE ROOF TILE

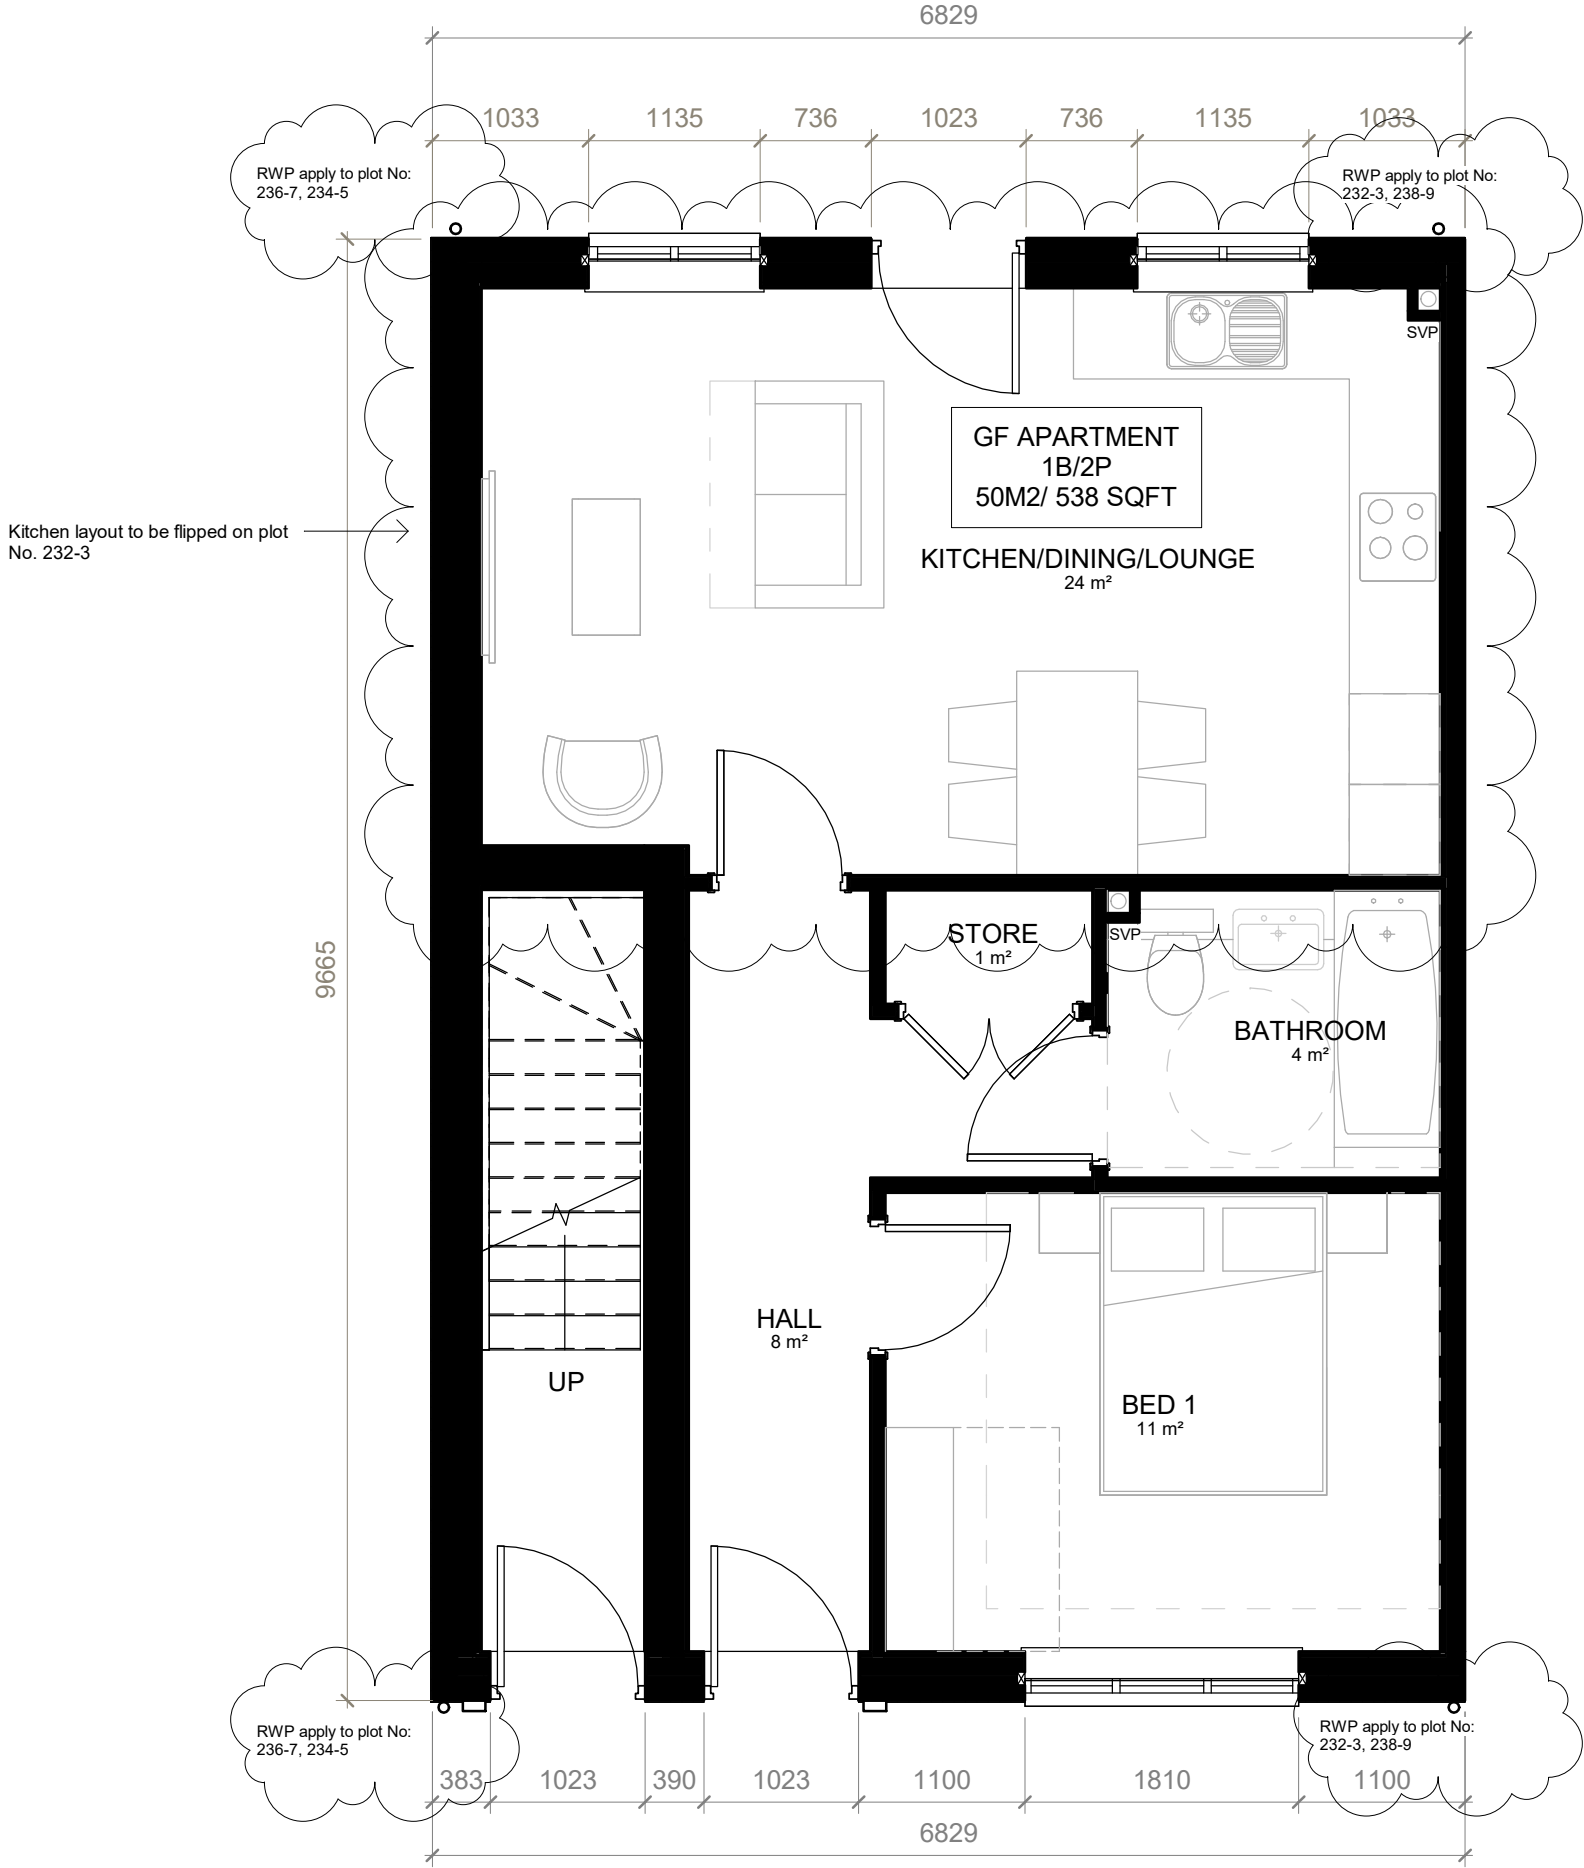

GROUND FLOOR
1 : 50

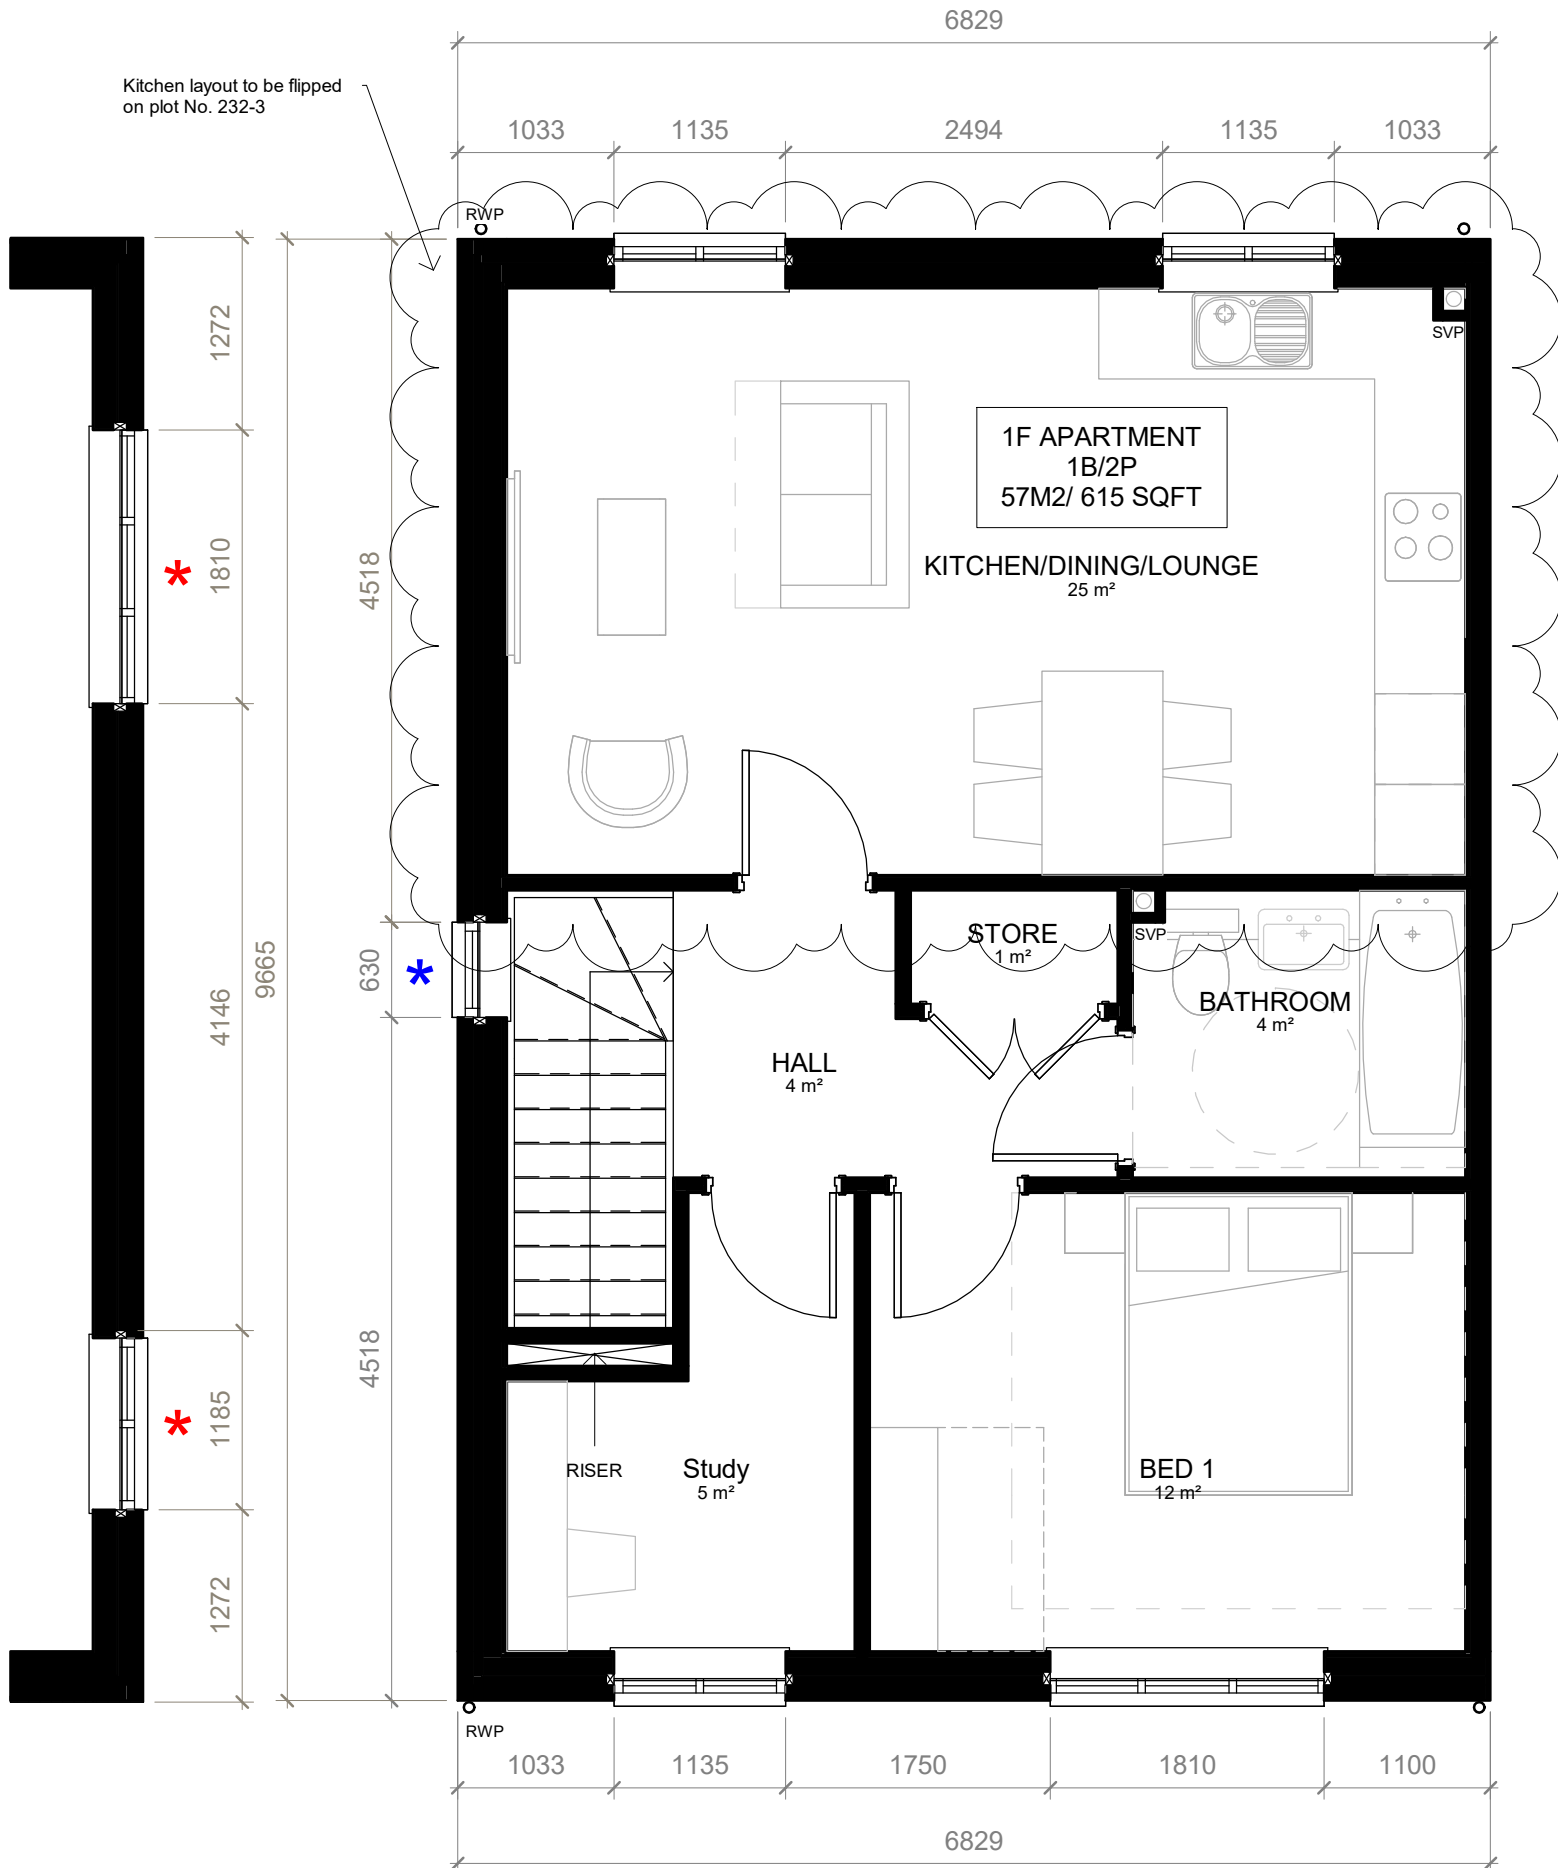

FIRST FLOOR
1 : 50



East Elevation (Plot No. 232-3)
1 : 50

* FEATURE BRICK DETAIL

* WINDOWS ON SIDE ELEVATION TO PLOT No: 232-3

* WINDOWS ON SIDE ELEVATION TO PLOT No: 238-9

PLANNING

Project
HALSNEAD PARK RM
APPLICATION
Drawing Title
House Type W End (2B) Cottage
Flat

Date	Scale	Drawn by	Check by
07/10/22	1 : 50 @ A1	IR/DK	DK
Project No	Drawing No	Revision	
33678	A-P19-012	P3	


BARTON WILLMORE now **Stantec**

Town Planning • Masterplanning & Urban Design • Architecture •
Landscape Planning & Design • Infrastructure & Environmental
Planning • Heritage • Graphic Communication •
Communications & Engagement • Development Economics

bartonwillmore.co.uk



Offices at Birmingham Bristol Cambridge Cardiff Ebbw Vale Edinburgh
Glasgow Leeds London Manchester Newcastle Reading Southampton

 

VISUAL SCALE 1:50 @ A1