




Front Elevation
1 : 50




Rear Elevation
1 : 50

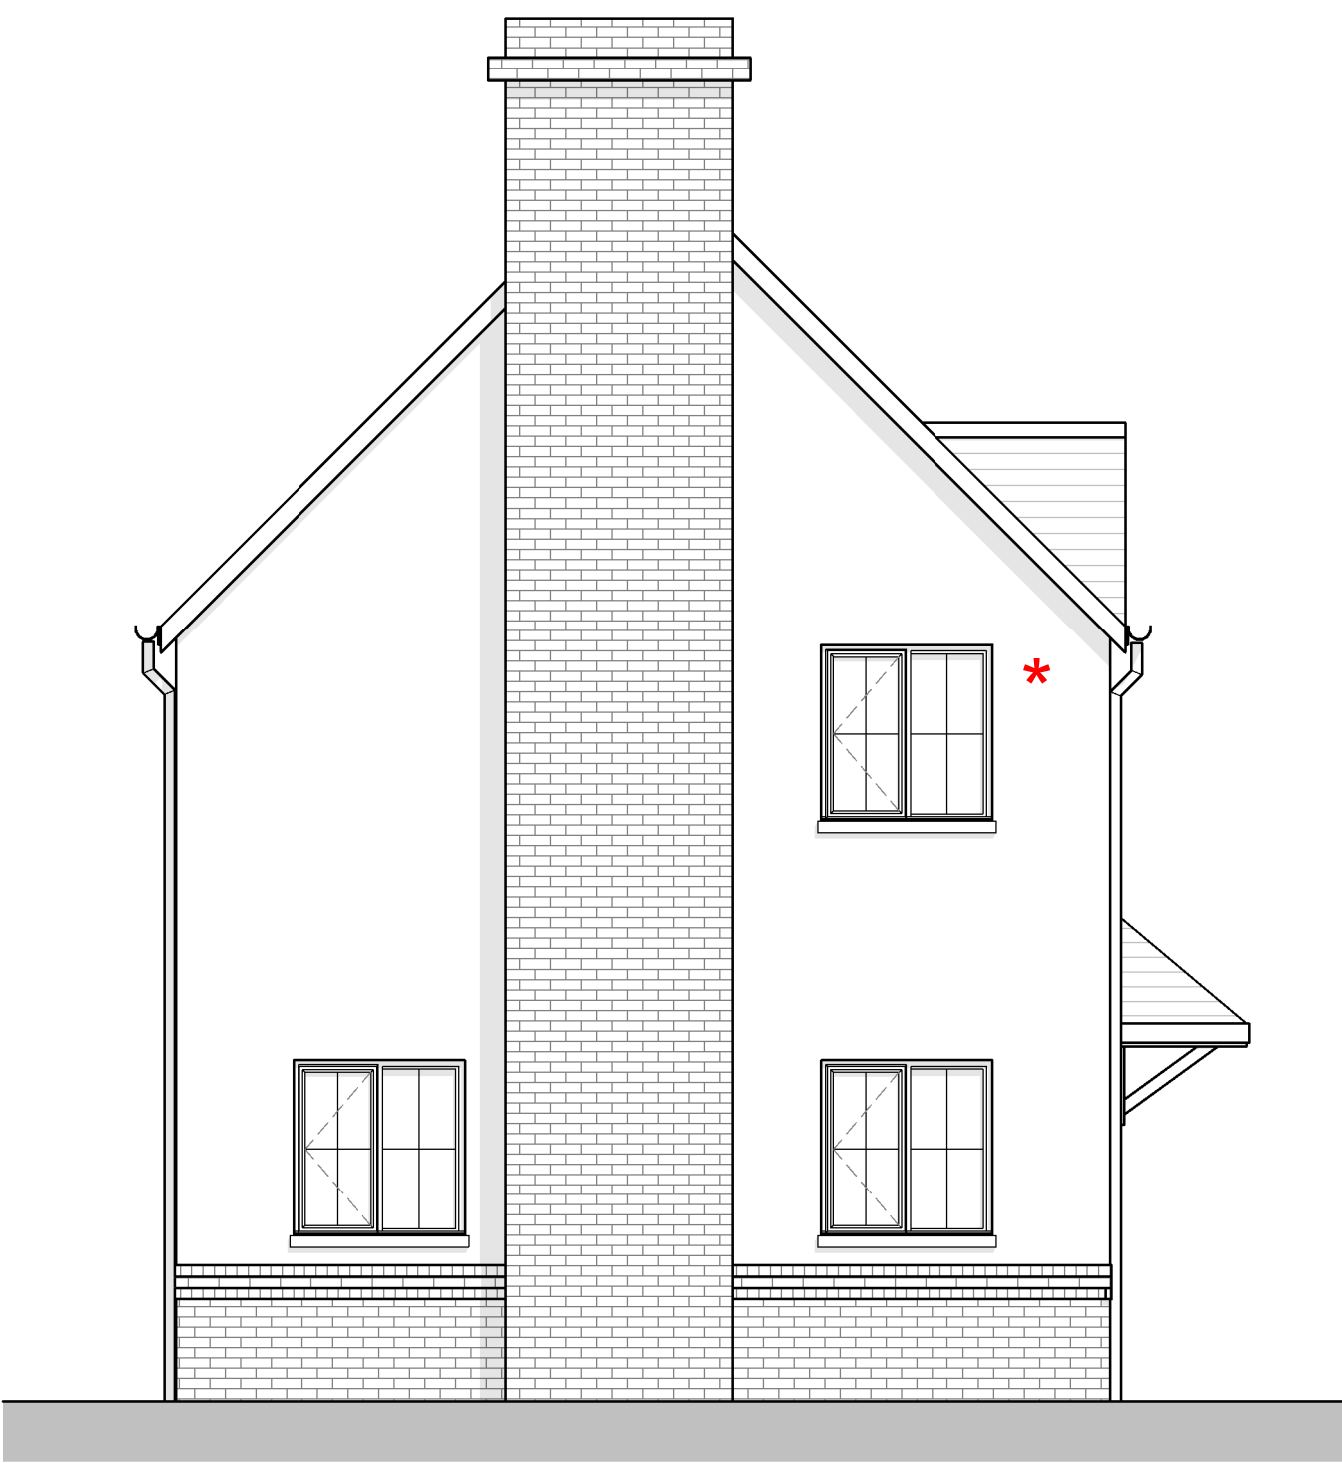


Left Side Elevation
1 : 50

Elevation Notes


- ENTRANCE DOOR COMPOSITE ENTRANCE DOOR IN HERITAGE COLOUR (COLOUR TBC)
- BRICK BANDING DETAIL IN SMOOTH RED BRICK (HEADER BOND)
- TRADITIONAL CASEMENT WINDOW DETAILING - WHITE
- RED MULTI BRICK IN STRETCHER BOND WITH NEUTRAL COLOURED SAND CEMENT MORTAR, BUCKET HANDLE JOINT
- GRP LEAD EFFECT CANOPY WITH WHITE DECORATIVE BRACKETS
- RENDER (OFF-WHITE TO MAIN ELEVATION AND GABLE)
- GRC WINDOW CILL (NATURAL STONE EFFECT CILL TO STREET FACING WINDOWS)
- DRY VERGE DETAIL
- ROOF TILES 100MM GAUGE GREY/BLUE ROOF TILE
- BRICK CHIMNEY STACK

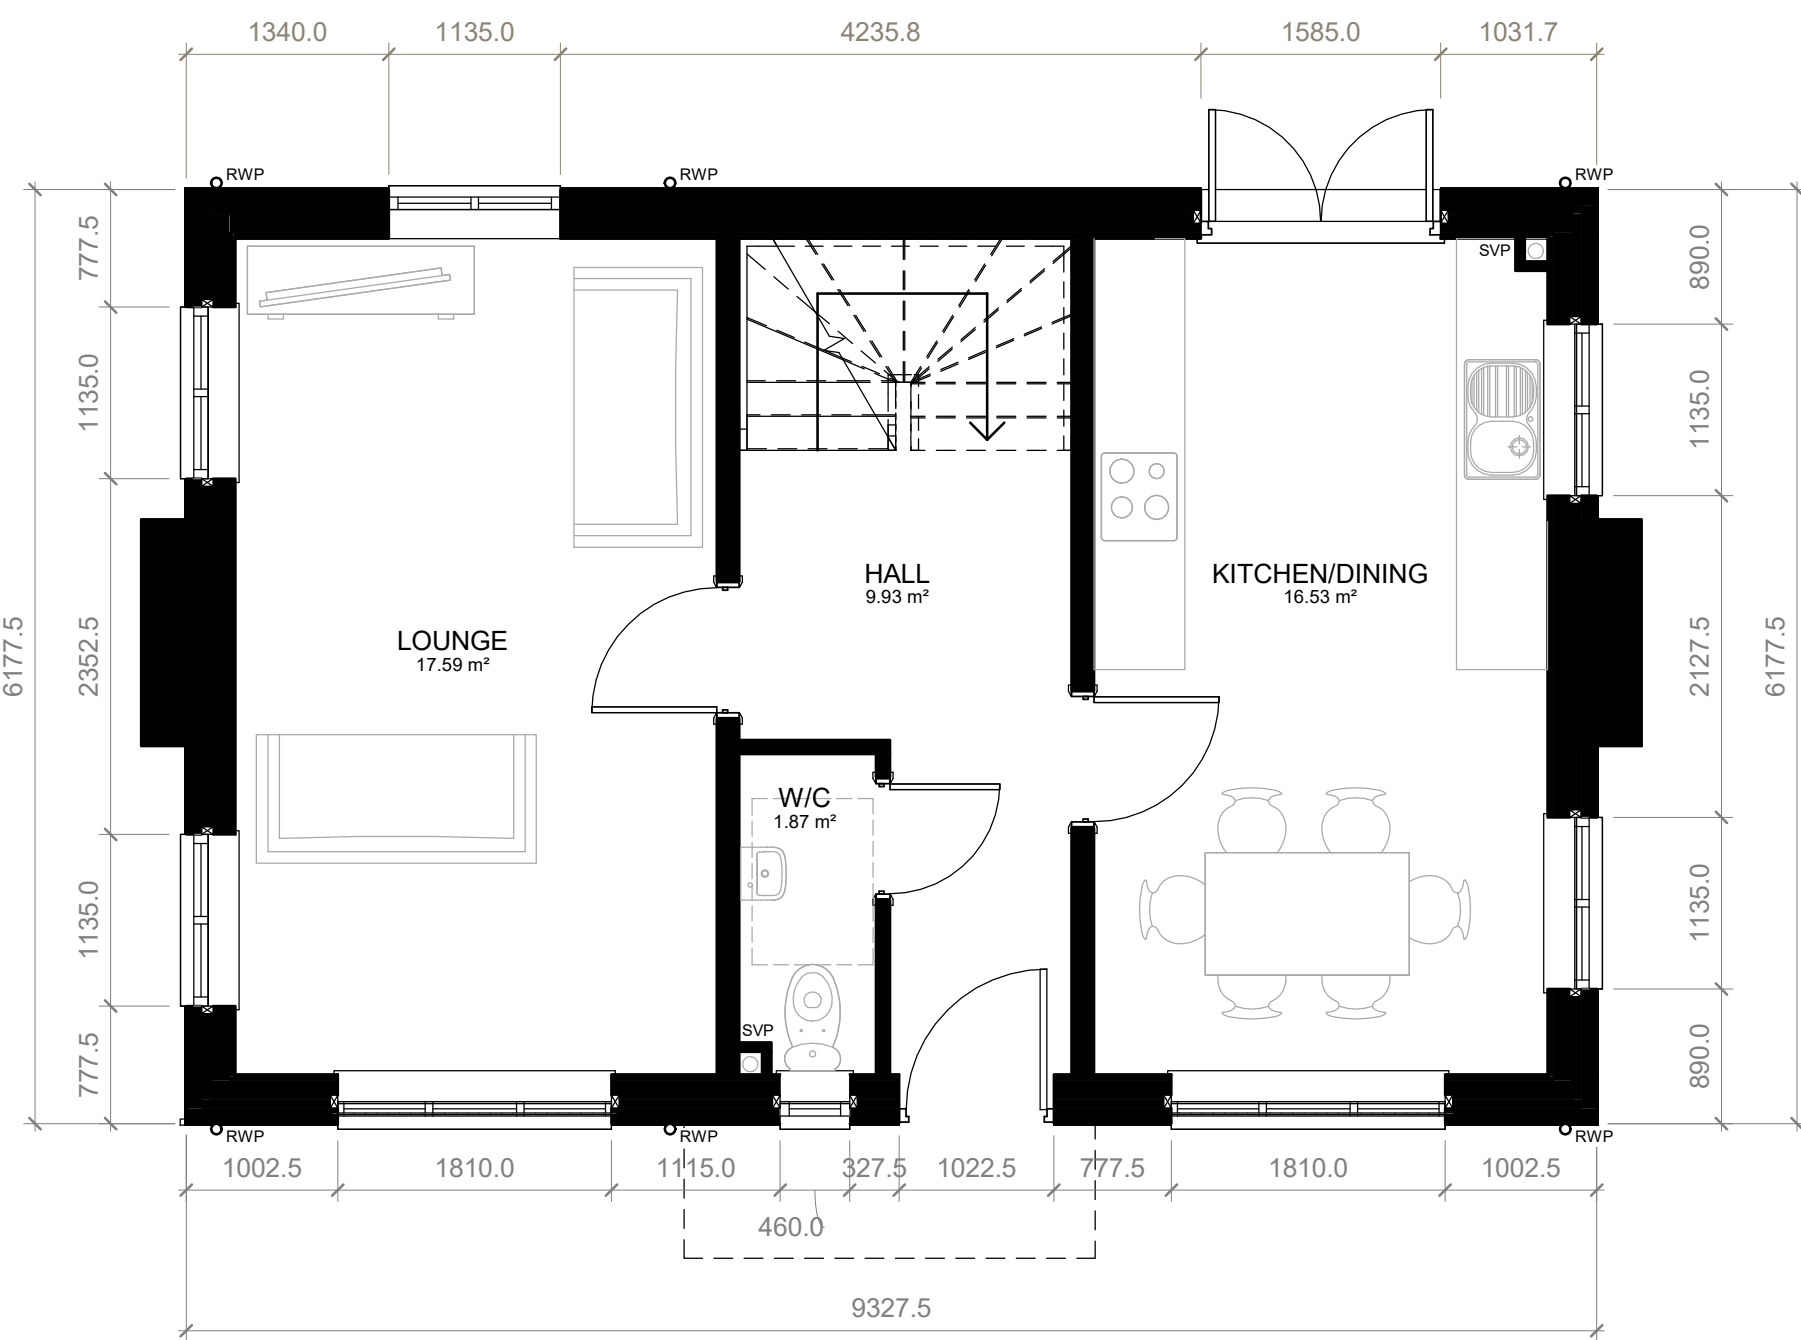

GROUND FLOOR
1 : 50

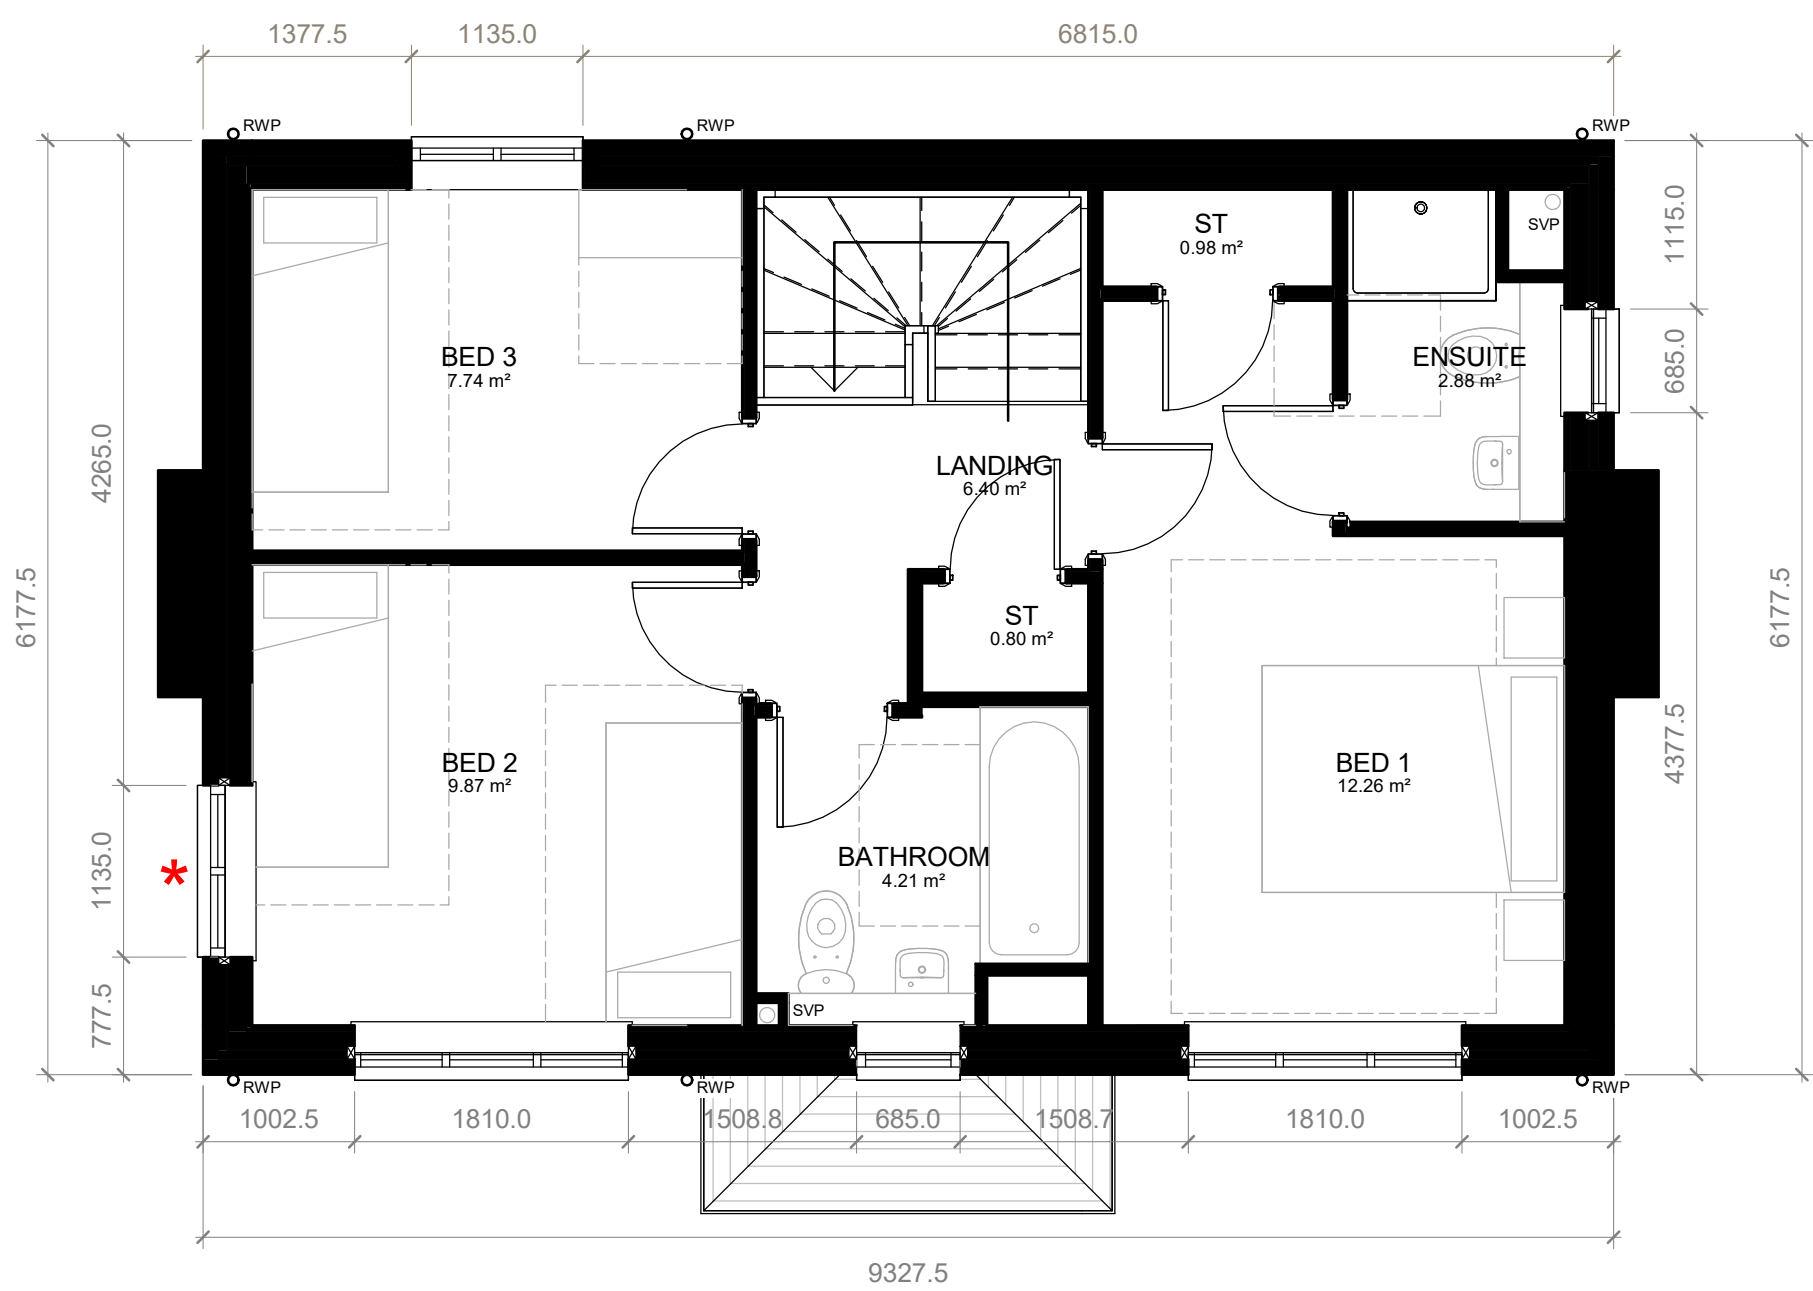

FIRST FLOOR
1 : 50

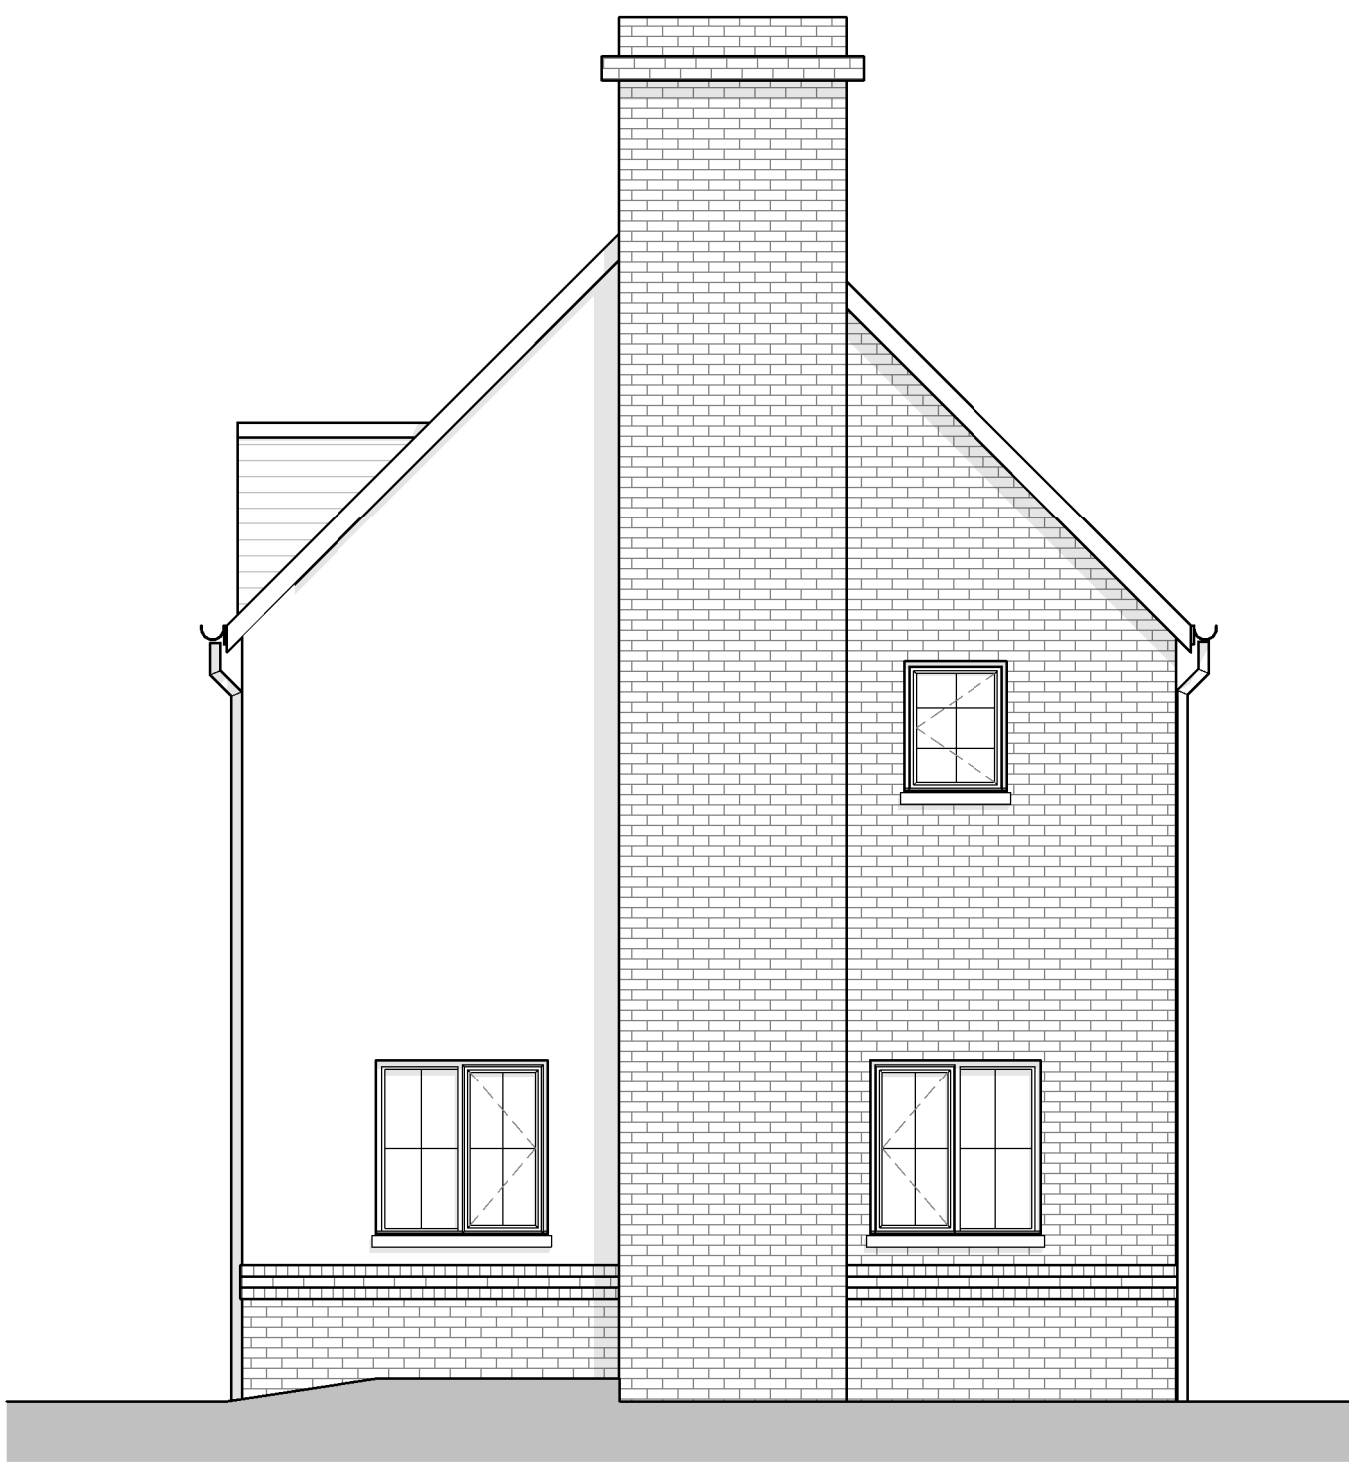

Right Side Elevation
1 : 50

* WINDOWS ON SIDE ELEVATION TO PLOT No: 75

PLANNING

Project
HALSNEAD PARK RM
APPLICATION
Drawing Title
House Type E (i) (3B5P)

Date	Scale	Drawn by	Check by
07/10/22	1 : 50 @ A1	DK/IR	DK
Project No	Drawing No	Revision	
33678	A-P19-016	P2	




Town Planning • Masterplanning & Urban Design • Architecture •
Landscape Planning & Design • Infrastructure & Environmental
Planning • Heritage • Graphic Communication •
Communications & Engagement • Development Economics

bartonwillmore.co.uk



Offices at Birmingham Bristol Cambridge Cardiff Ebbw Vale Edinburgh
Glasgow Leeds London Manchester Newcastle Reading Southampton

 

VISUAL SCALE 1:50 @ A1

C:\Users\Public\Documents\Local_Revit_Files\HFE_1_3B5P_Isabella.rodriquez\XR12.rvt