



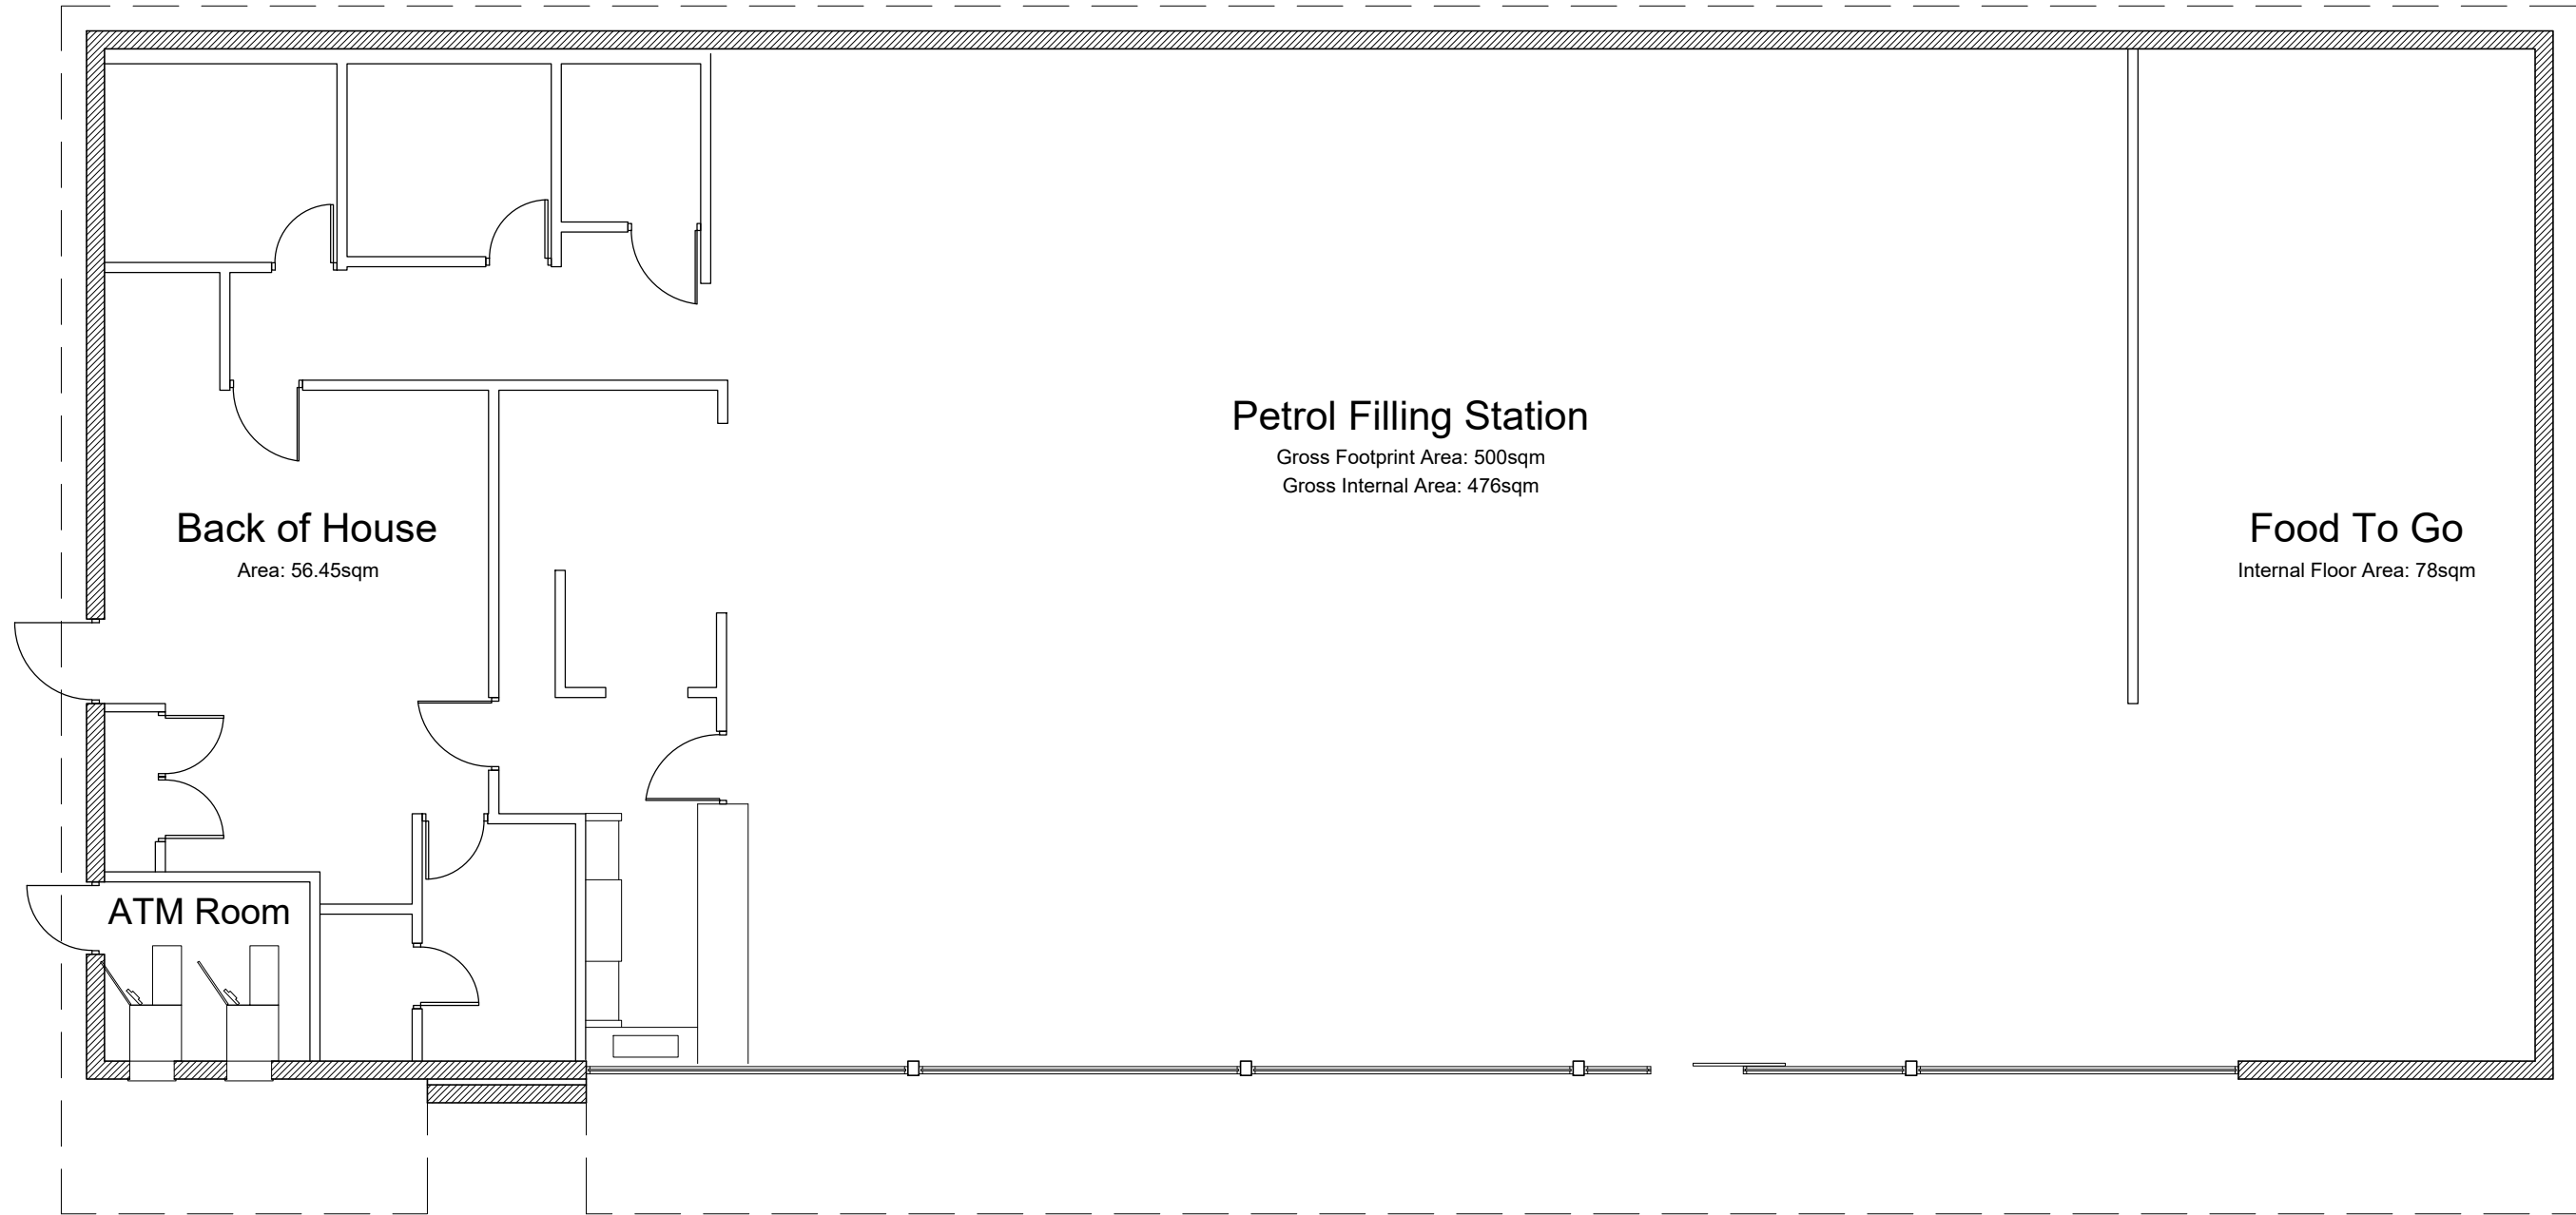


Building Plan

Scale 1:100

 


1:100 Scale Bar

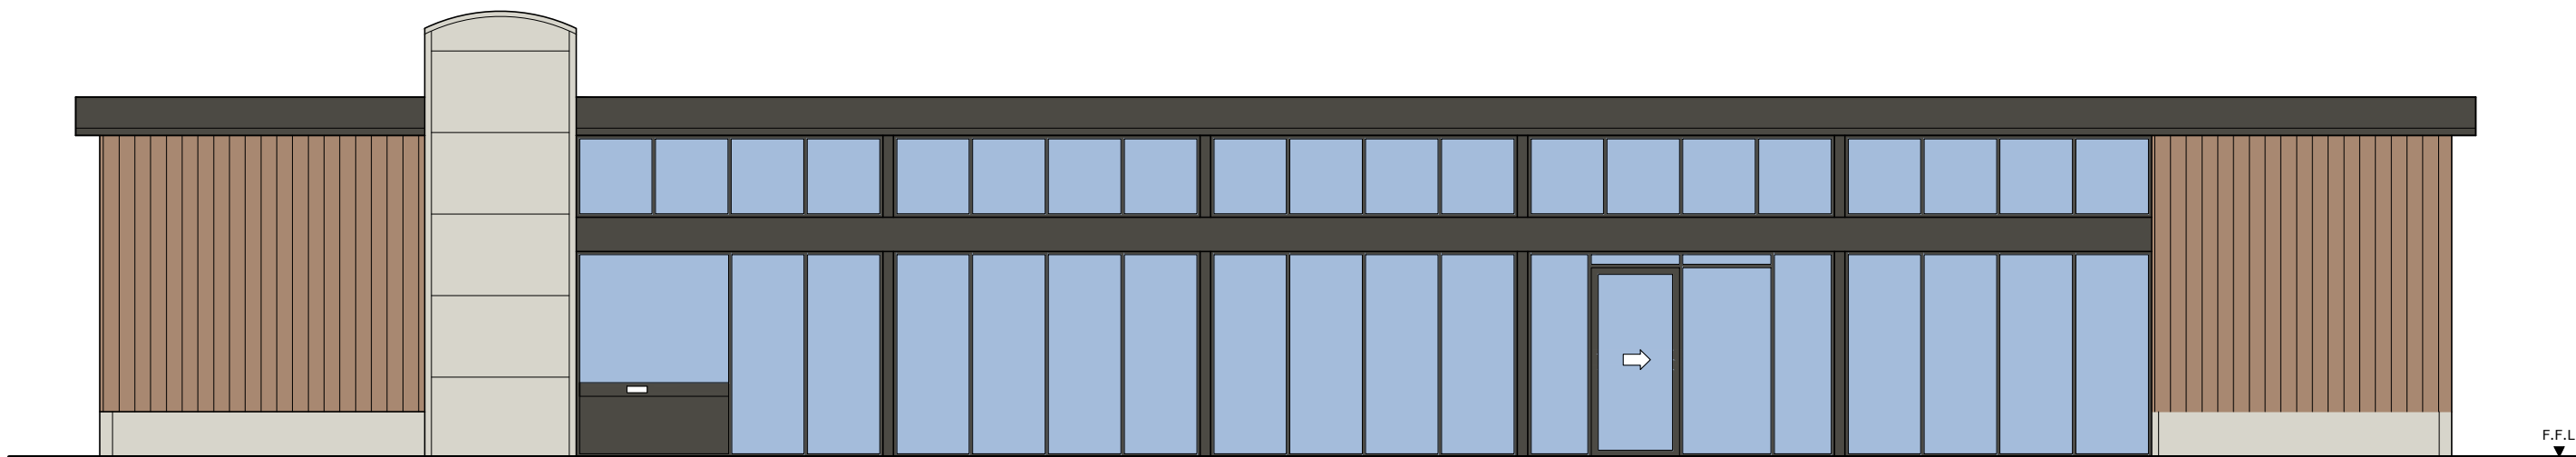


North East (Front) Elevation

Scale 1:100

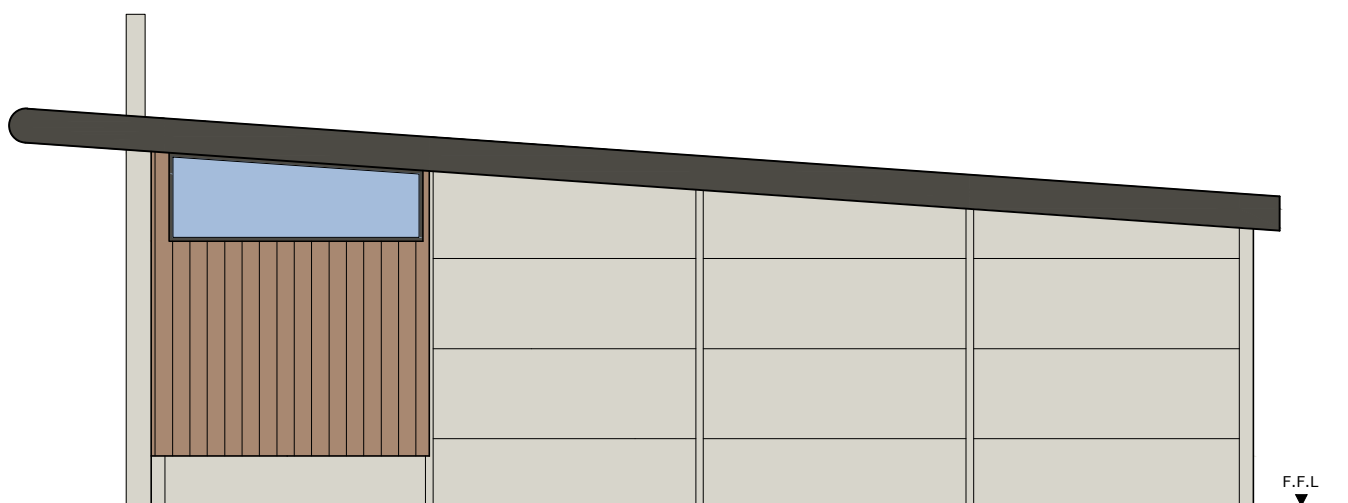


North West (Side) Elevation

Scale 1:100

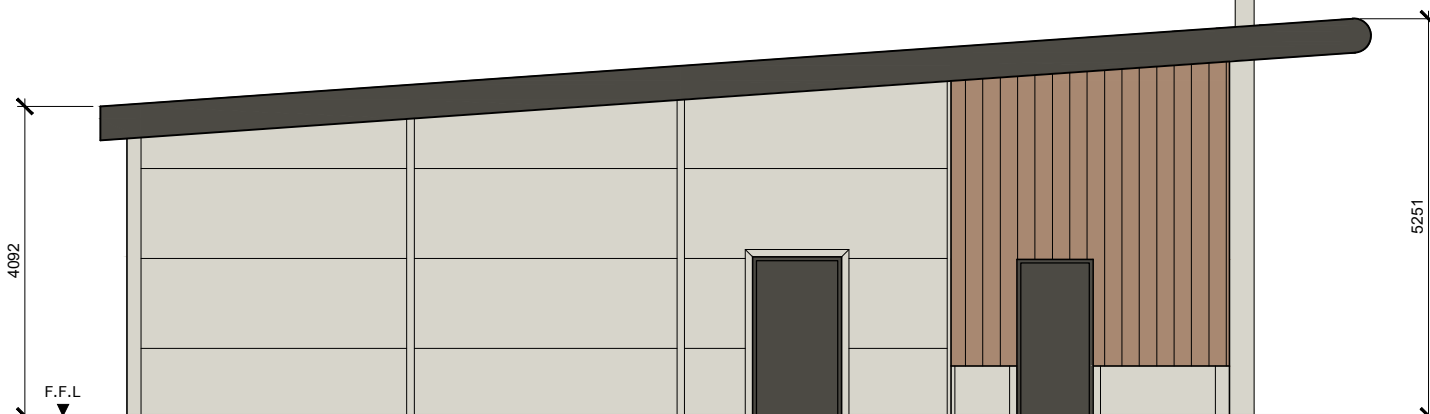


South East (Side) Elevation

Scale 1:100

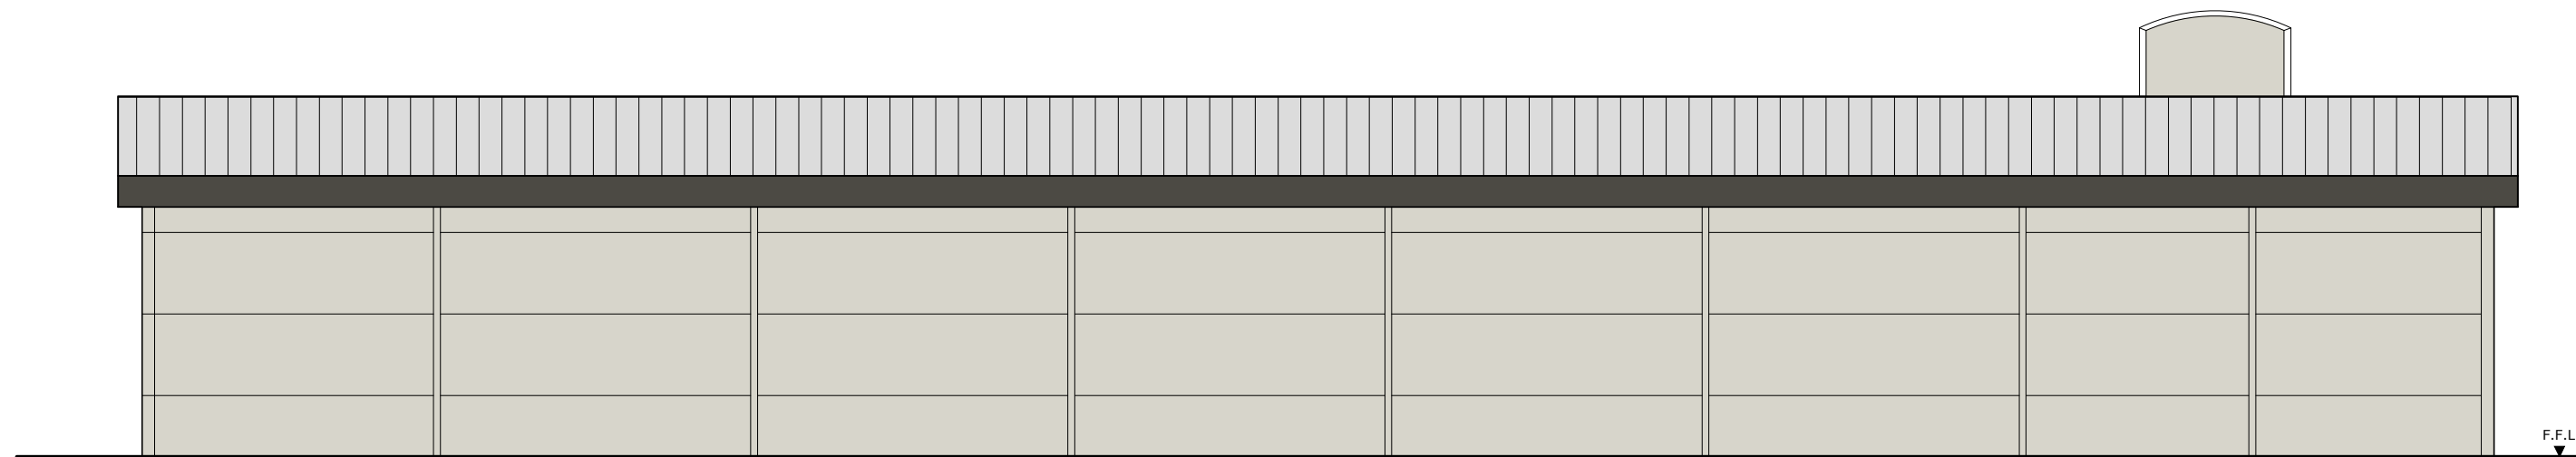

South West (Rear) Elevation

Scale 1:100

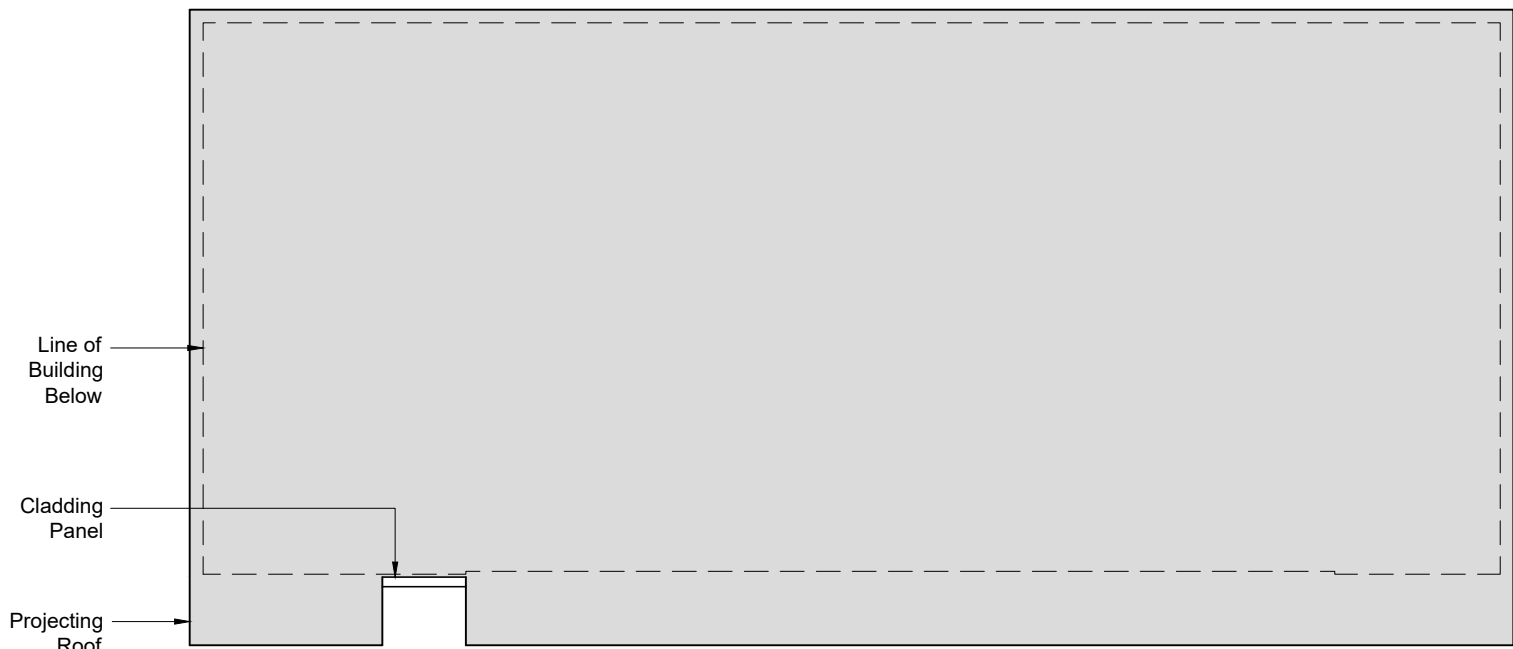

Roof Plan

Scale 1:200



1:200 Scale Bar

KEY:

- FASCIA, CAPPING AND FLASHINGS IN UMBRA GREY RAL 7022
- ISOCCLAD COMPOSITE PANEL IN HAMLET RAL 9002
- HAVWOODS H0940 CHOCOLATE VERTICALLY LAID TREKKER BOARDS
- GLAZING FRAMES IN UMBRA GREY RAL 7022

REVISIONS

CLIENT

PROJECT JUNCTION 4, M57
KNOWSLEY
L34 9HX

TITLE PFS PLANS &
ELEVATIONS

DATE 22.11.21

SCALE 1:100 / 1:200 @ A1

JOB ID 1742

DWG 6