


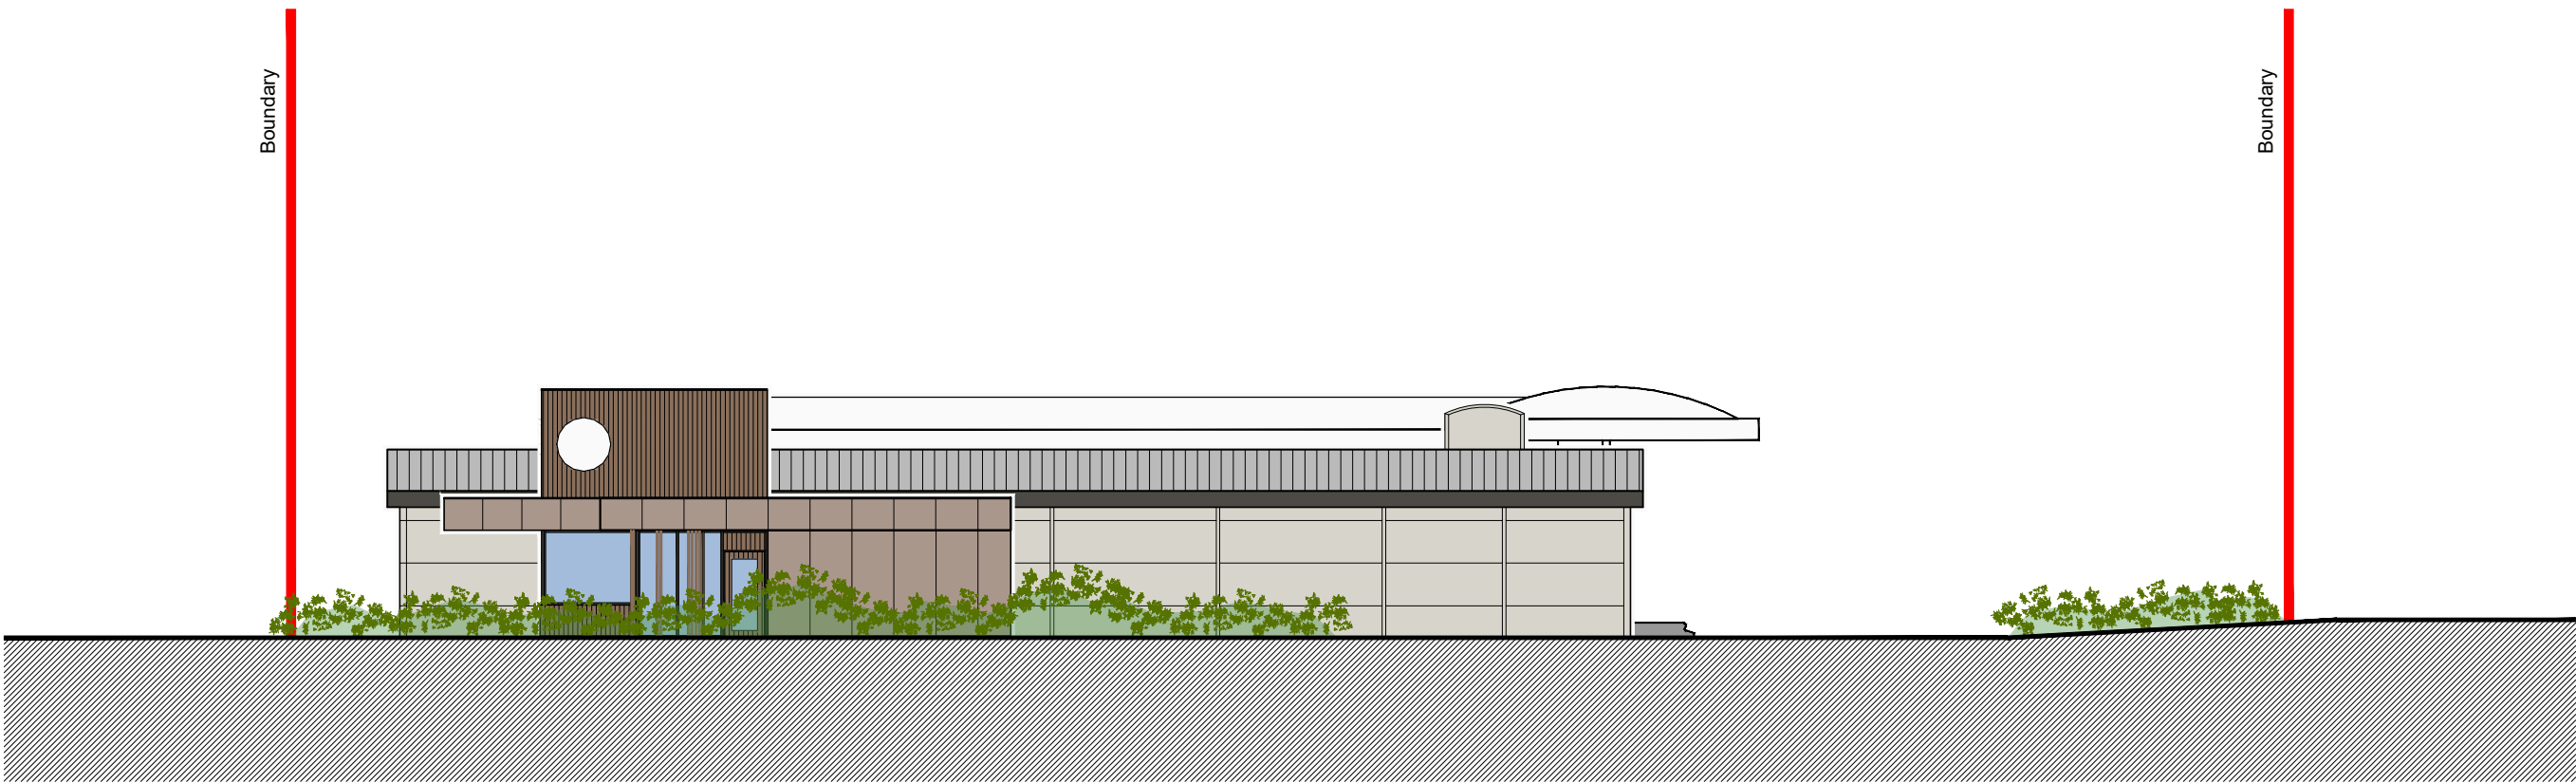


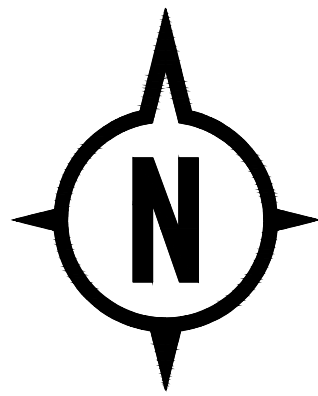


South West Elevation
Scale 1:200

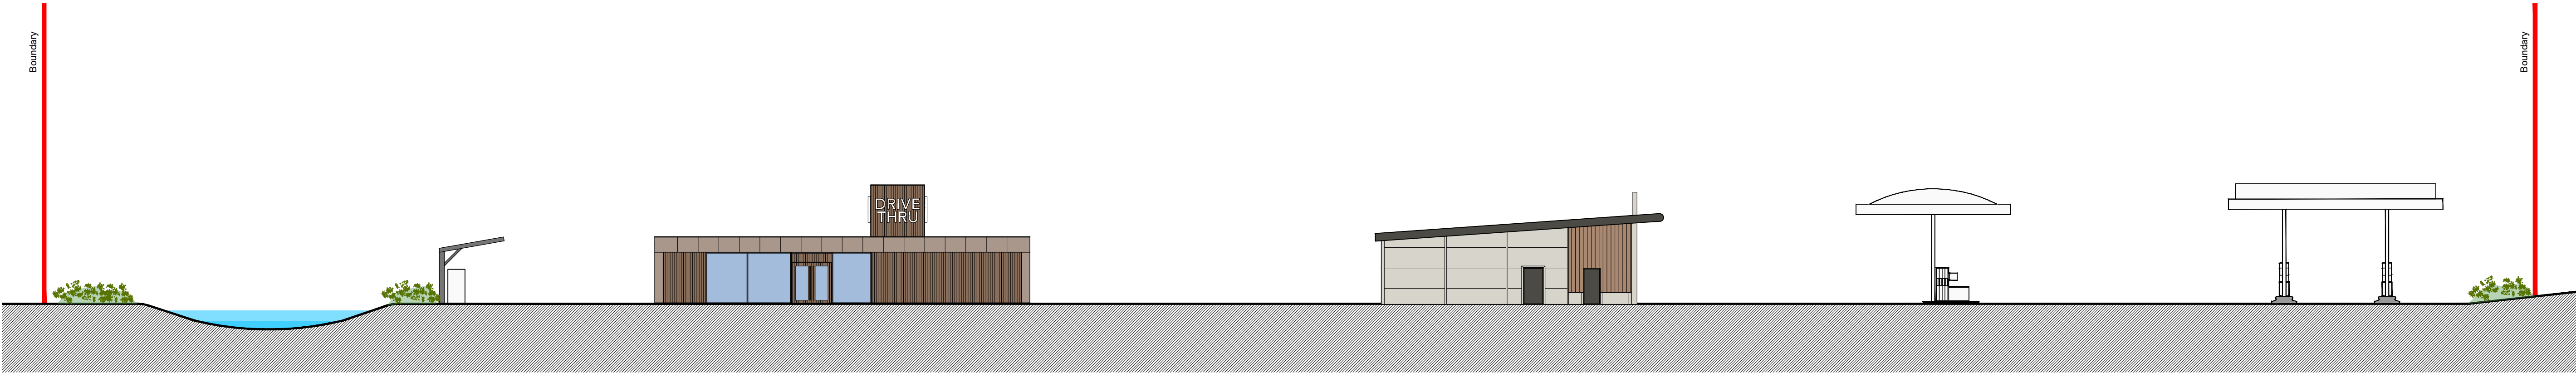

South East Elevation
Scale 1:200

 

North East Elevation
Scale 1:200

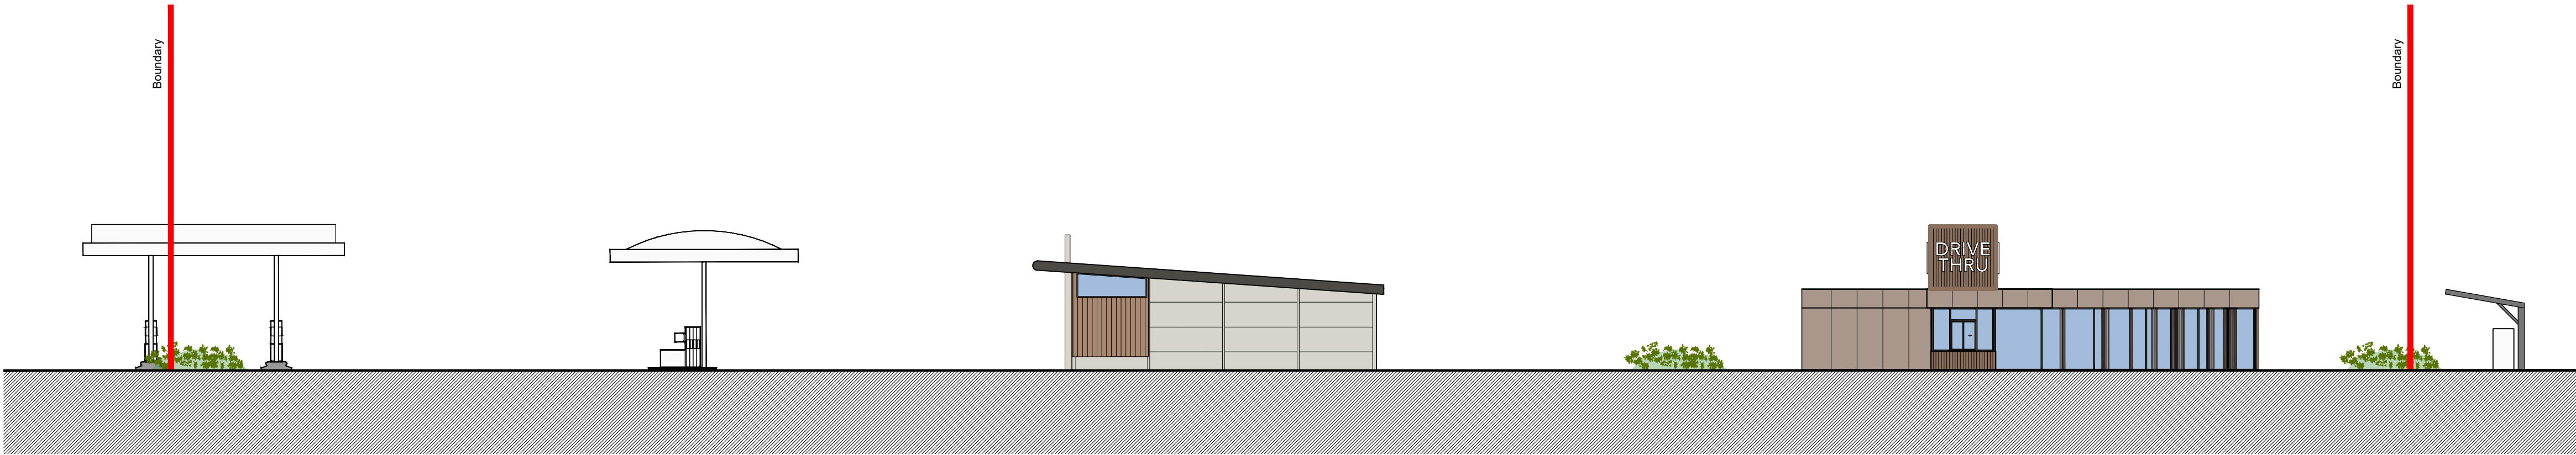

North West Elevation
Scale 1:200

REVISIONS	
CLIENT	
PROJECT	JUNCTION 4, M57 KNOWSLEY L34 9HX
TITLE	PROPOSED SITE ELEVATIONS
DATE	23.11.21
SCALE	1:500 @ A1
JOB ID	1742
DWG	13