

Project Title

5-11 Eccleston Street

Client Name

Onyx Ltd

Project Address

5-11 Eccleston Street
Prescot, L34 5QH

Additional Notes


REV	Date	Description	Issued
A	13/10/2025	Amendments to Council Comments	AG

TitleRoof Plan - Existing & Proposed


Drawing No.

1286-02-03-012 Rev A

Scale	Date	Sheet Size	Drawn by	Checked by
1:100	07/03/24	A3	RJ	DB

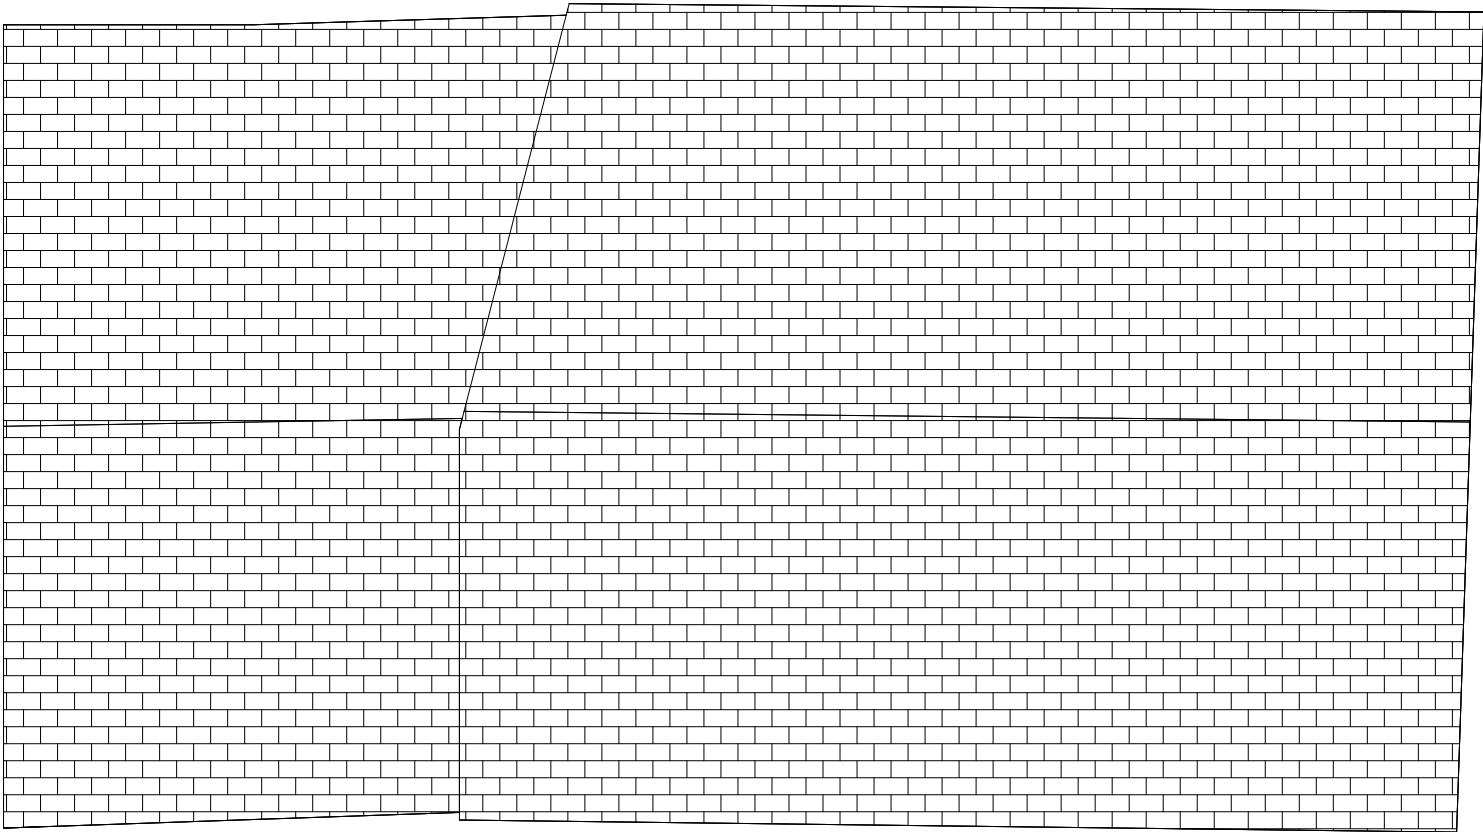

Roof Plan - Existing

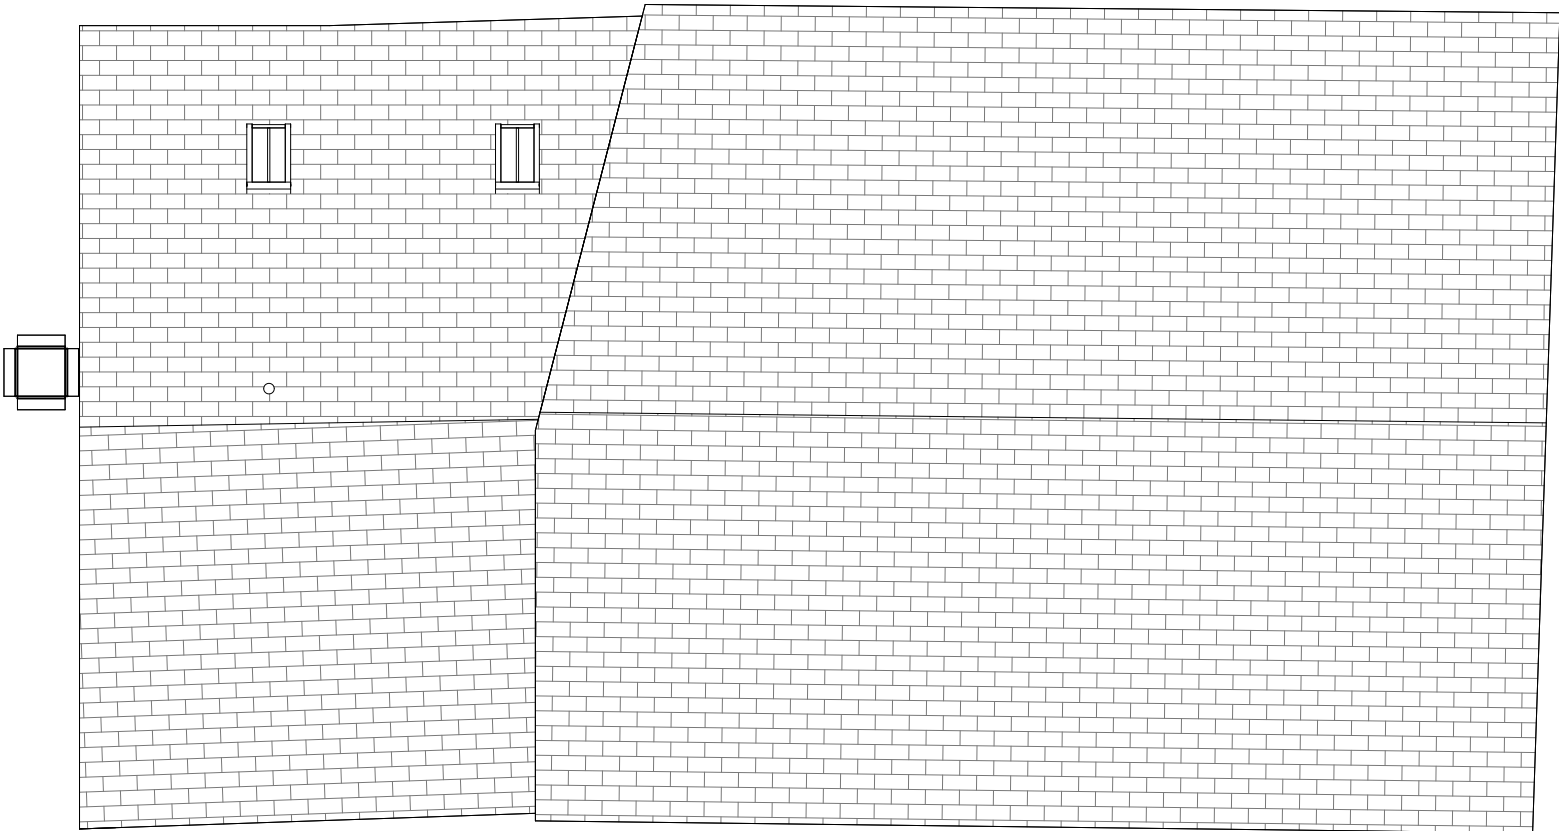

Roof Plan - Proposed