




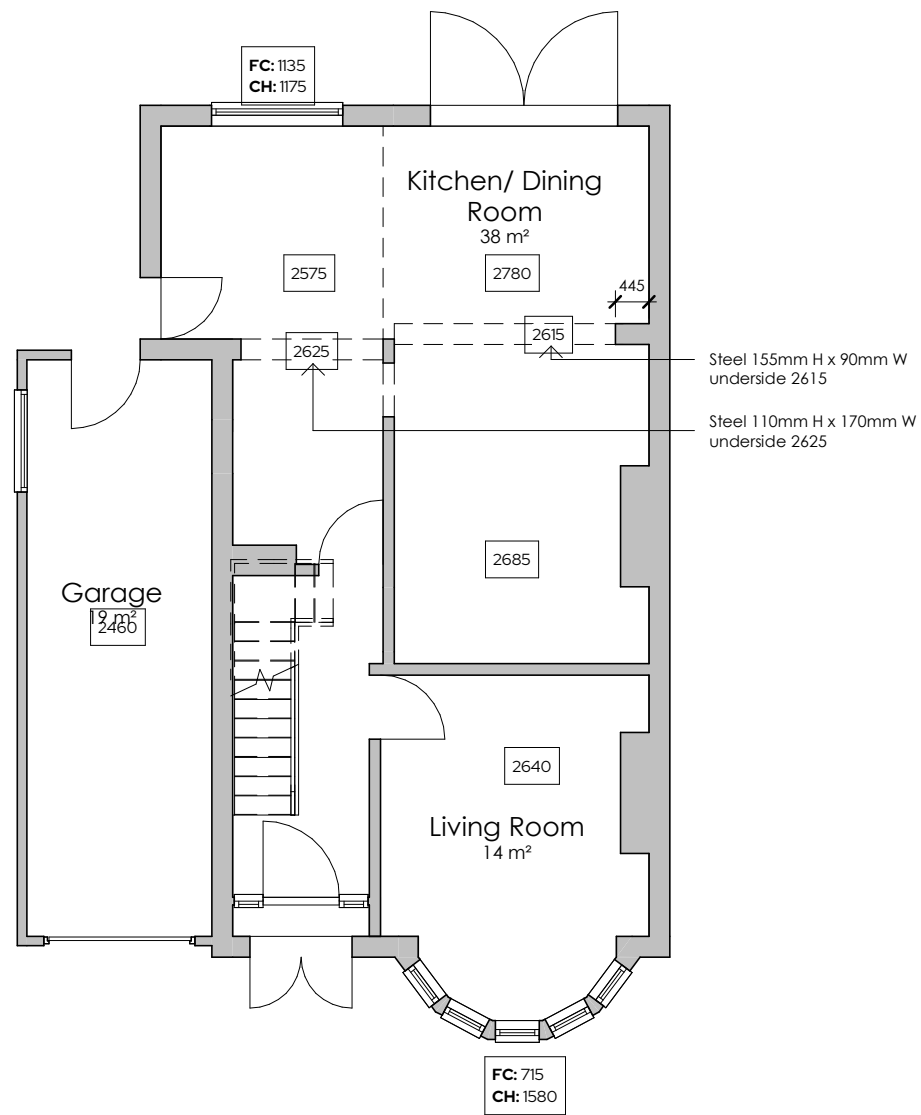

GROUND FLOOR PLAN - EXISTING
@1:100

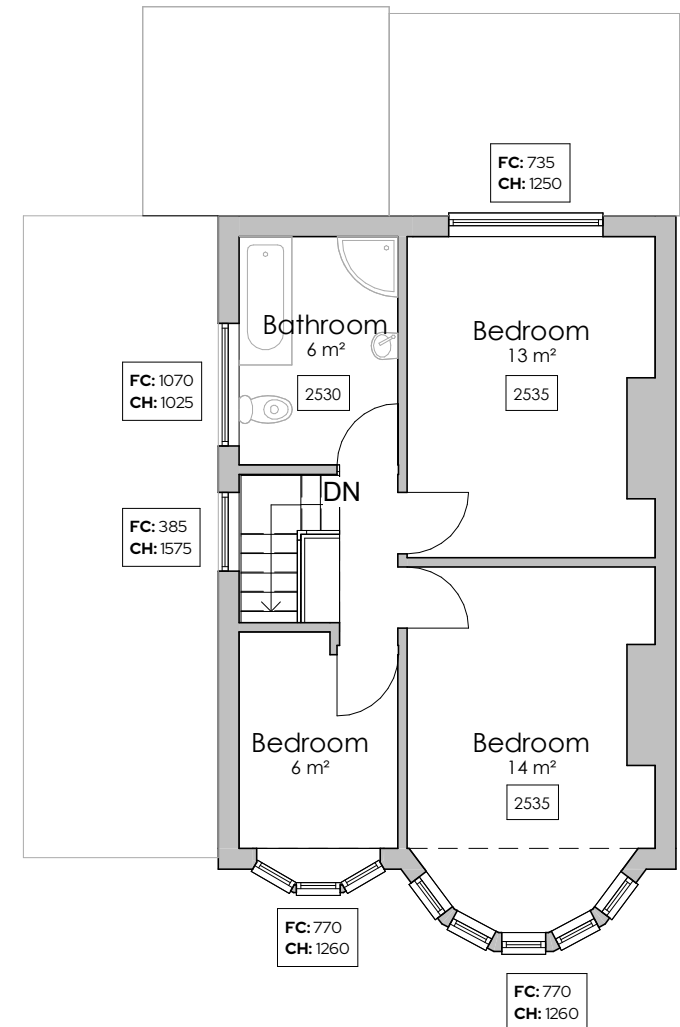

FIRST FLOOR PLAN - EXISTING
@1:100

 

REV	Date	Description	Issued	Additional Notes	Project Title
					46 Swanside Road
					Client Name Neil Leath
					Project Address 46 Swanside Road, L14 7NN

Title				
Floor Plans - Existing				
Drawing No. 1113-02-03-001				
Date 11/18/20	Scale 1:100	Sheet Size A3	Drawn by RJ	Checked by DB

STUDIO 256
Architecture • Design • Interiors

Unit 256, Slater Studios, 9 Slater Street, Liverpool, L1 4BW
D.banister@studio256design.co.uk / +44 (0)151 345 7600