






FRONT ELEVATION - EXISTING

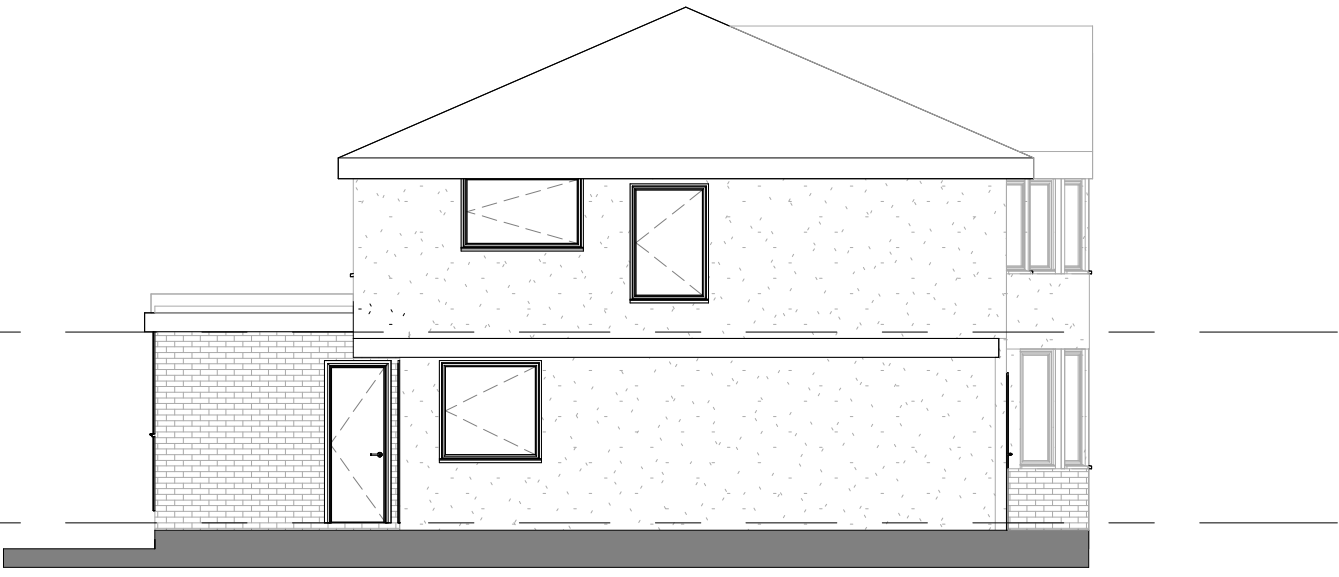


LEFT SIDE ELEVATION - EXISTING

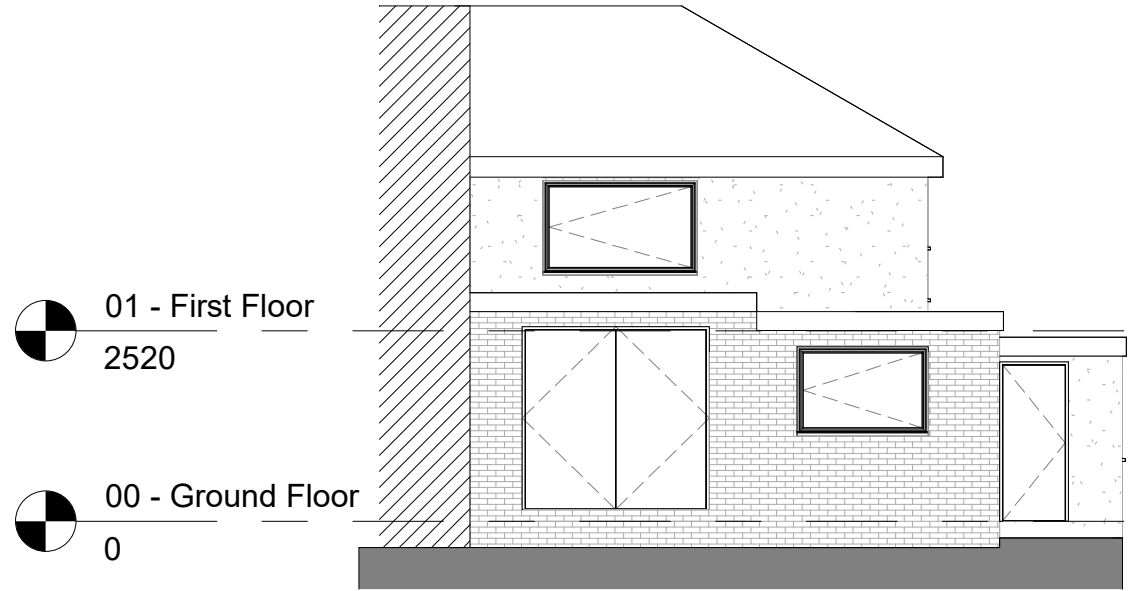

REAR ELEVATION - EXISTING

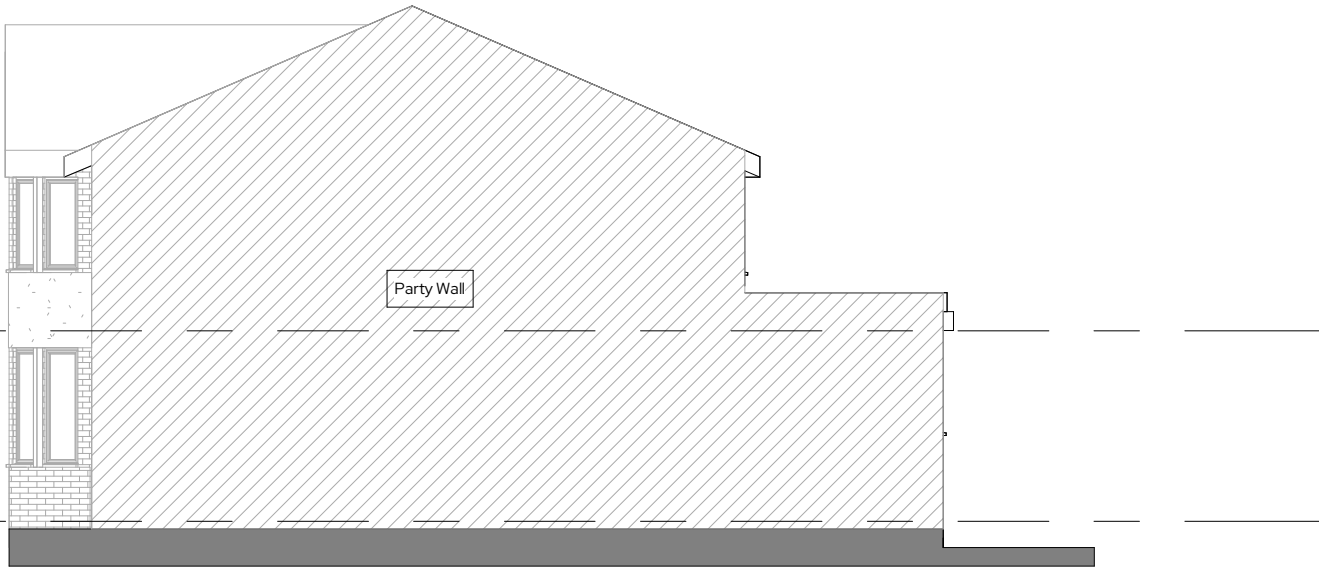

RIGHT SIDE ELEVATION - EXISTING

 

| REV | Date | Description | Issued | Additional Notes | Project Title                             |
|-----|------|-------------|--------|------------------|-------------------------------------------|
|     |      |             |        |                  | 46 Swanside Road                          |
|     |      |             |        |                  | Client Name Neil Leath                    |
|     |      |             |        |                  | Project Address 46 Swanside Road, L14 7NN |

| Title Elevations - Existing |             |               |             |               |  |
|-----------------------------|-------------|---------------|-------------|---------------|--|
| Drawing No. 1113-02-04-001  |             |               |             |               |  |
| Date 08/29/23               | Scale 1:100 | Sheet Size A3 | Drawn by RJ | Checked by DB |  |